




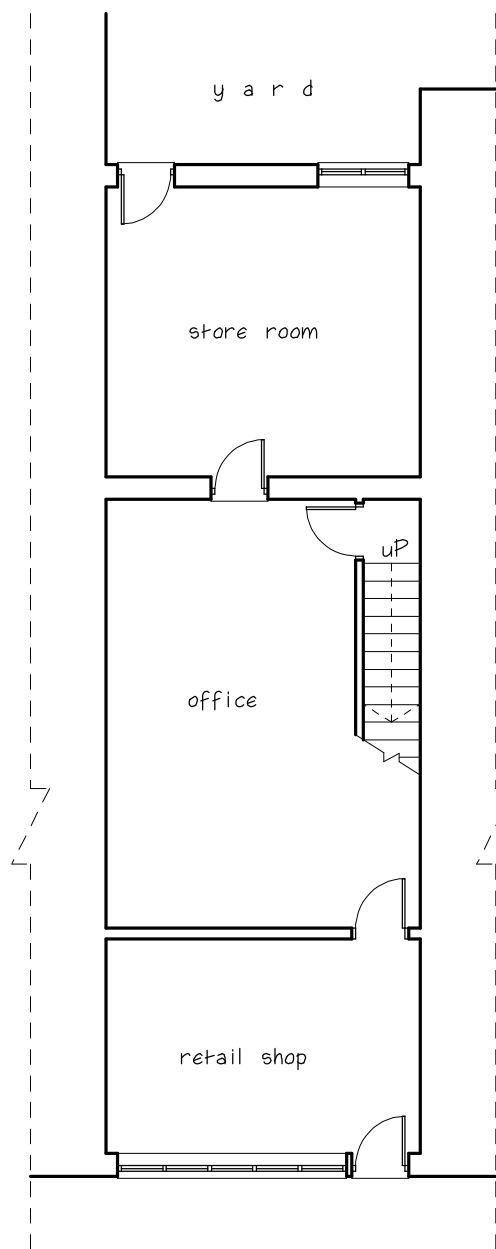


Existing ground floor plan

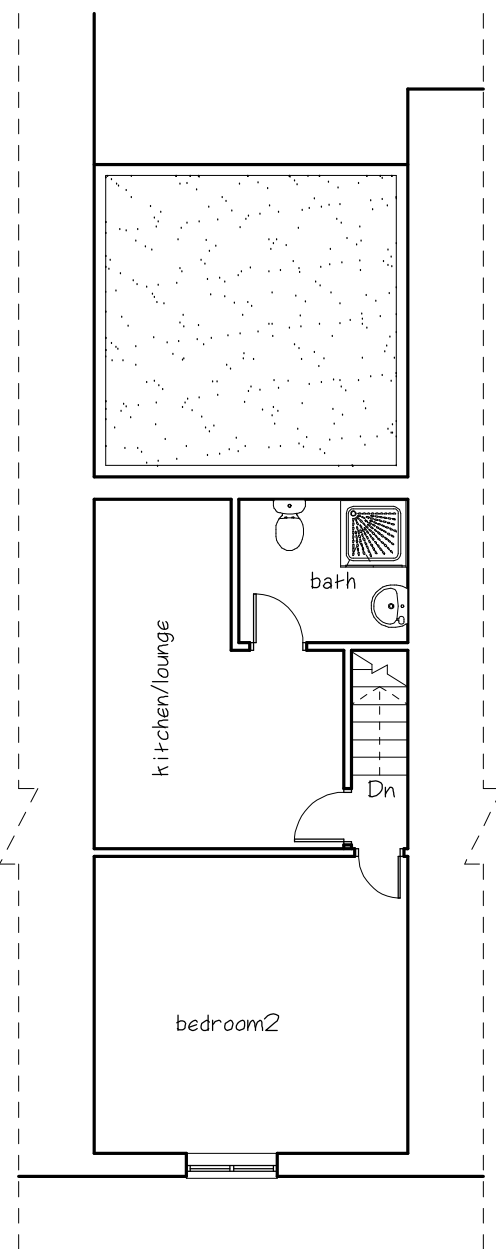


Existing first floor plan

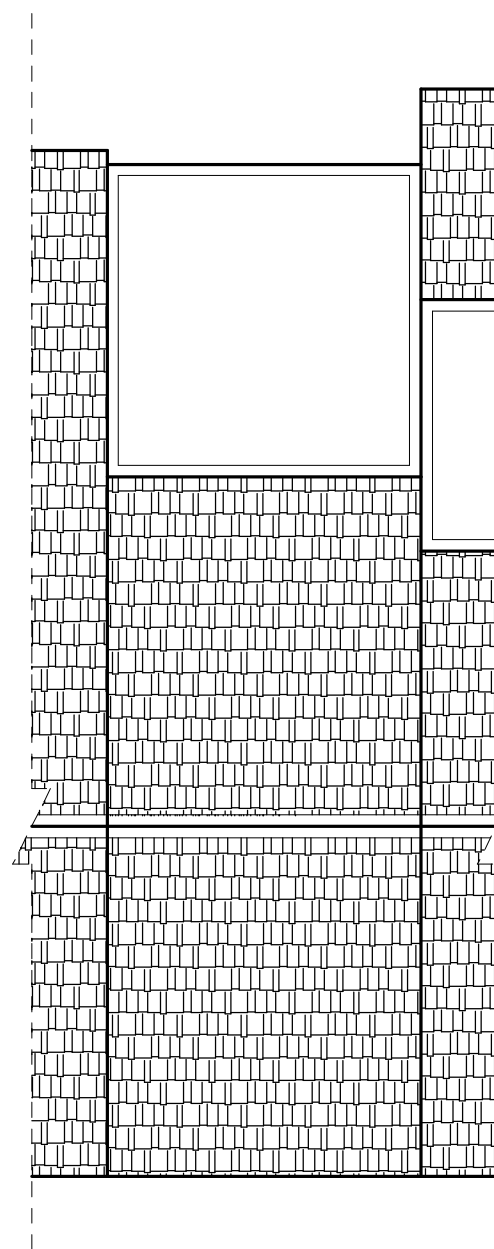


Existing roof plan

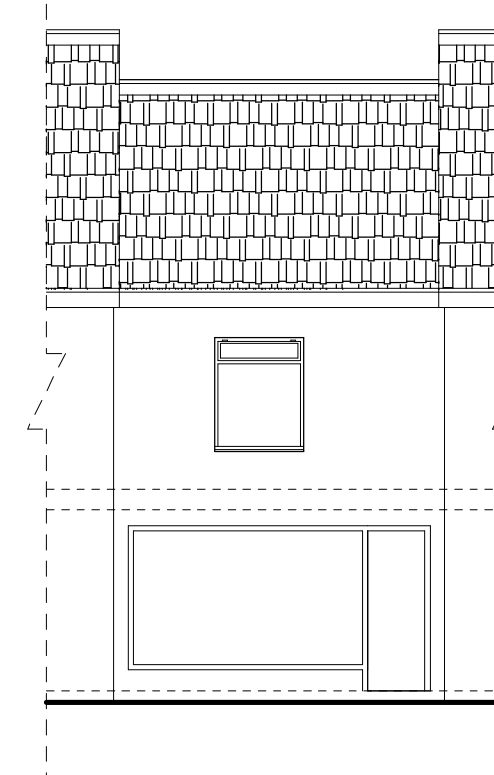

Existing front elevation

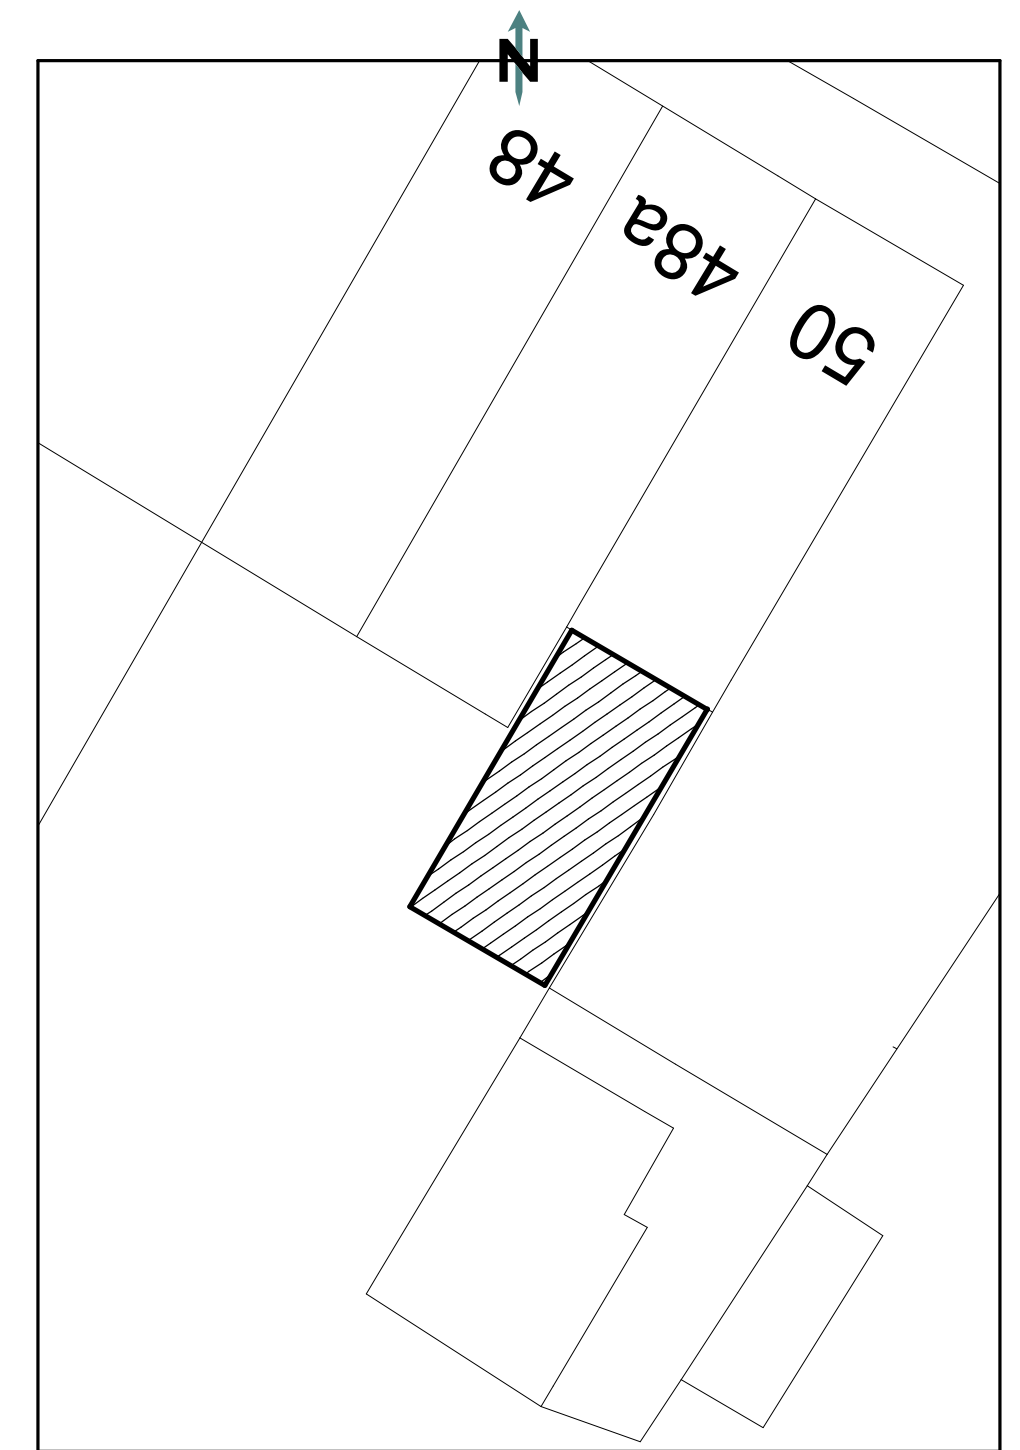


Block/site plan scale:1:200

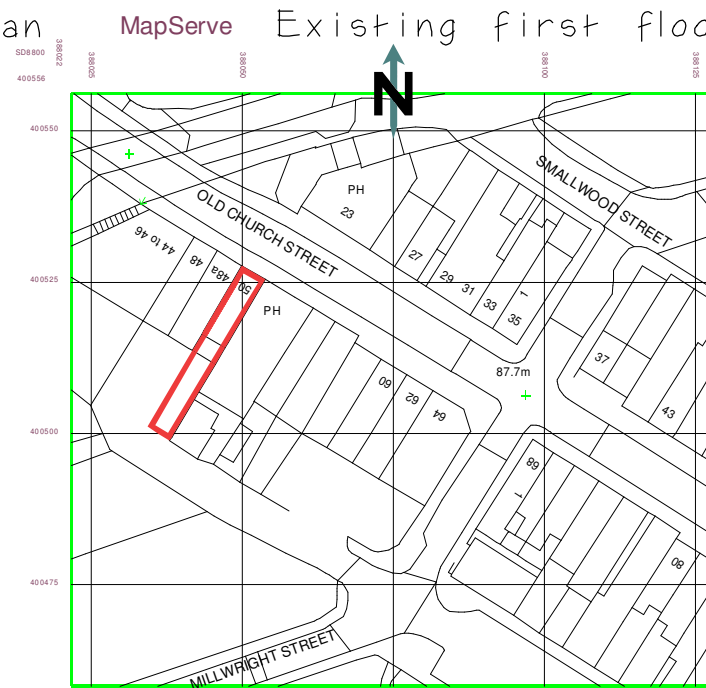


Location plan scale:1:1250





Existing rear elevation

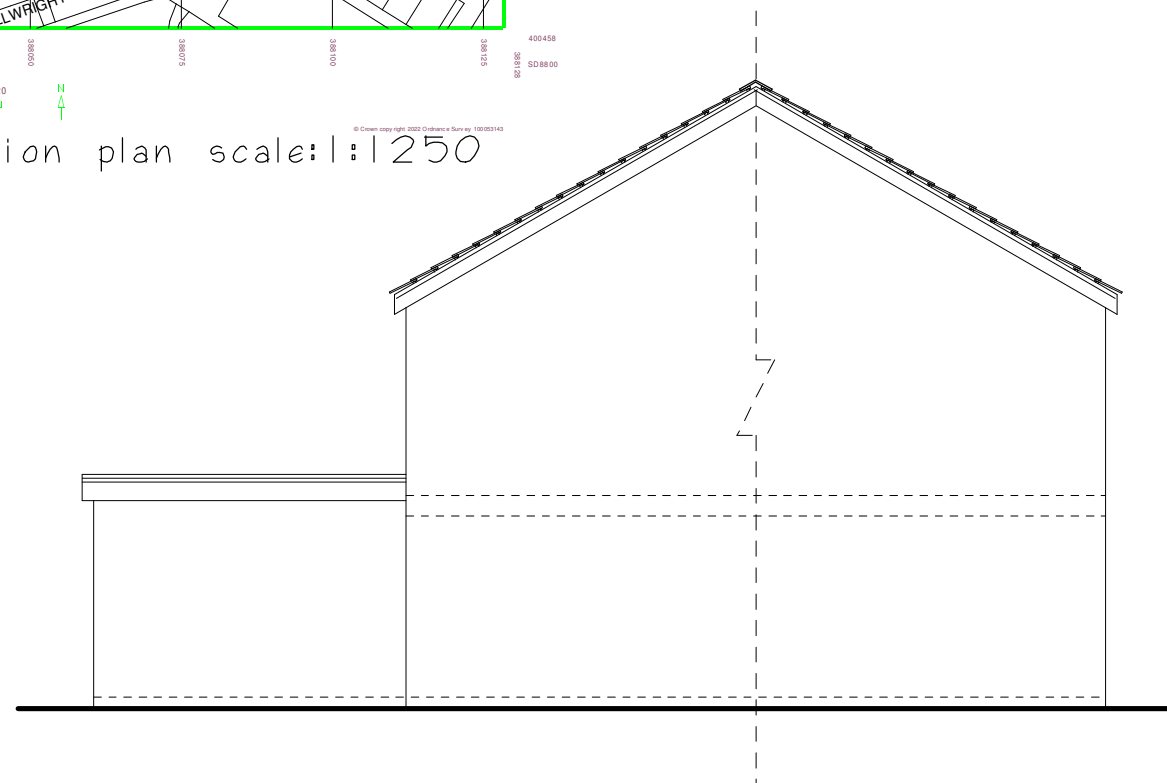

Existing side elevation (West)

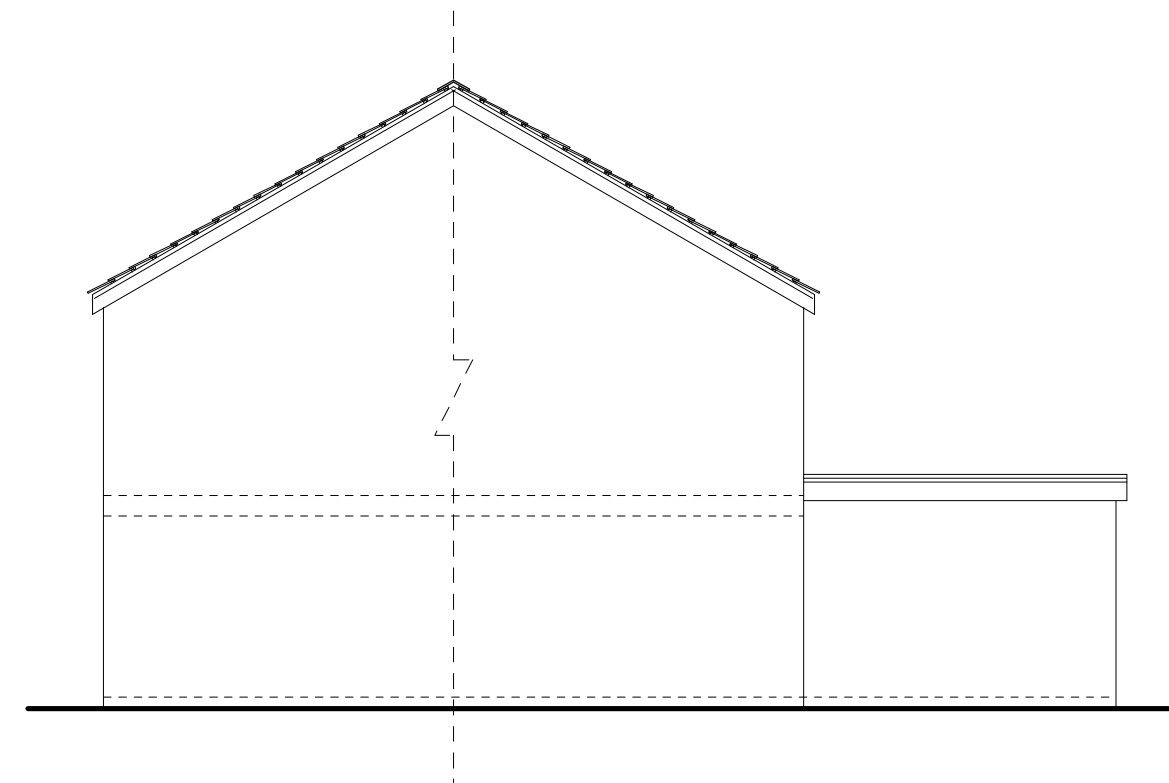

Existing side elevation (East)

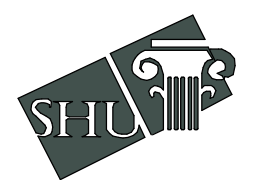 

**Syed Helal Uddin
Architectural Services**

58 Southwood Drive, Baxenden,
Accrington, Lancashire. BB5 2PZ
Tel:01254 238202 Fax:0879 2352826
Mobile: 07879 261142
Email: syedhelaluddin@yahoo.com

Scale:1:100 Page 1/2 (A2)

Drawing no: 1865

Existing & proposed layout

Location: 50 Old Church St,
Manchester, M40 2JN

Prop: Two/single storey extension

Client: MR. NASIM AKHTAR

Date: March 2022

please do not scale drawing