



- Notes :
- 1. This drawing should not be scaled, figured dimensions only to be taken
 - 2. should any discrepancies be found with this drawing, please inform this office.
 - 3. Copyright of this drawing is owned by JM Architects.

Structural information indicative only. To be confirmed by Structural Engineer.

 

Dimensions to be site checked

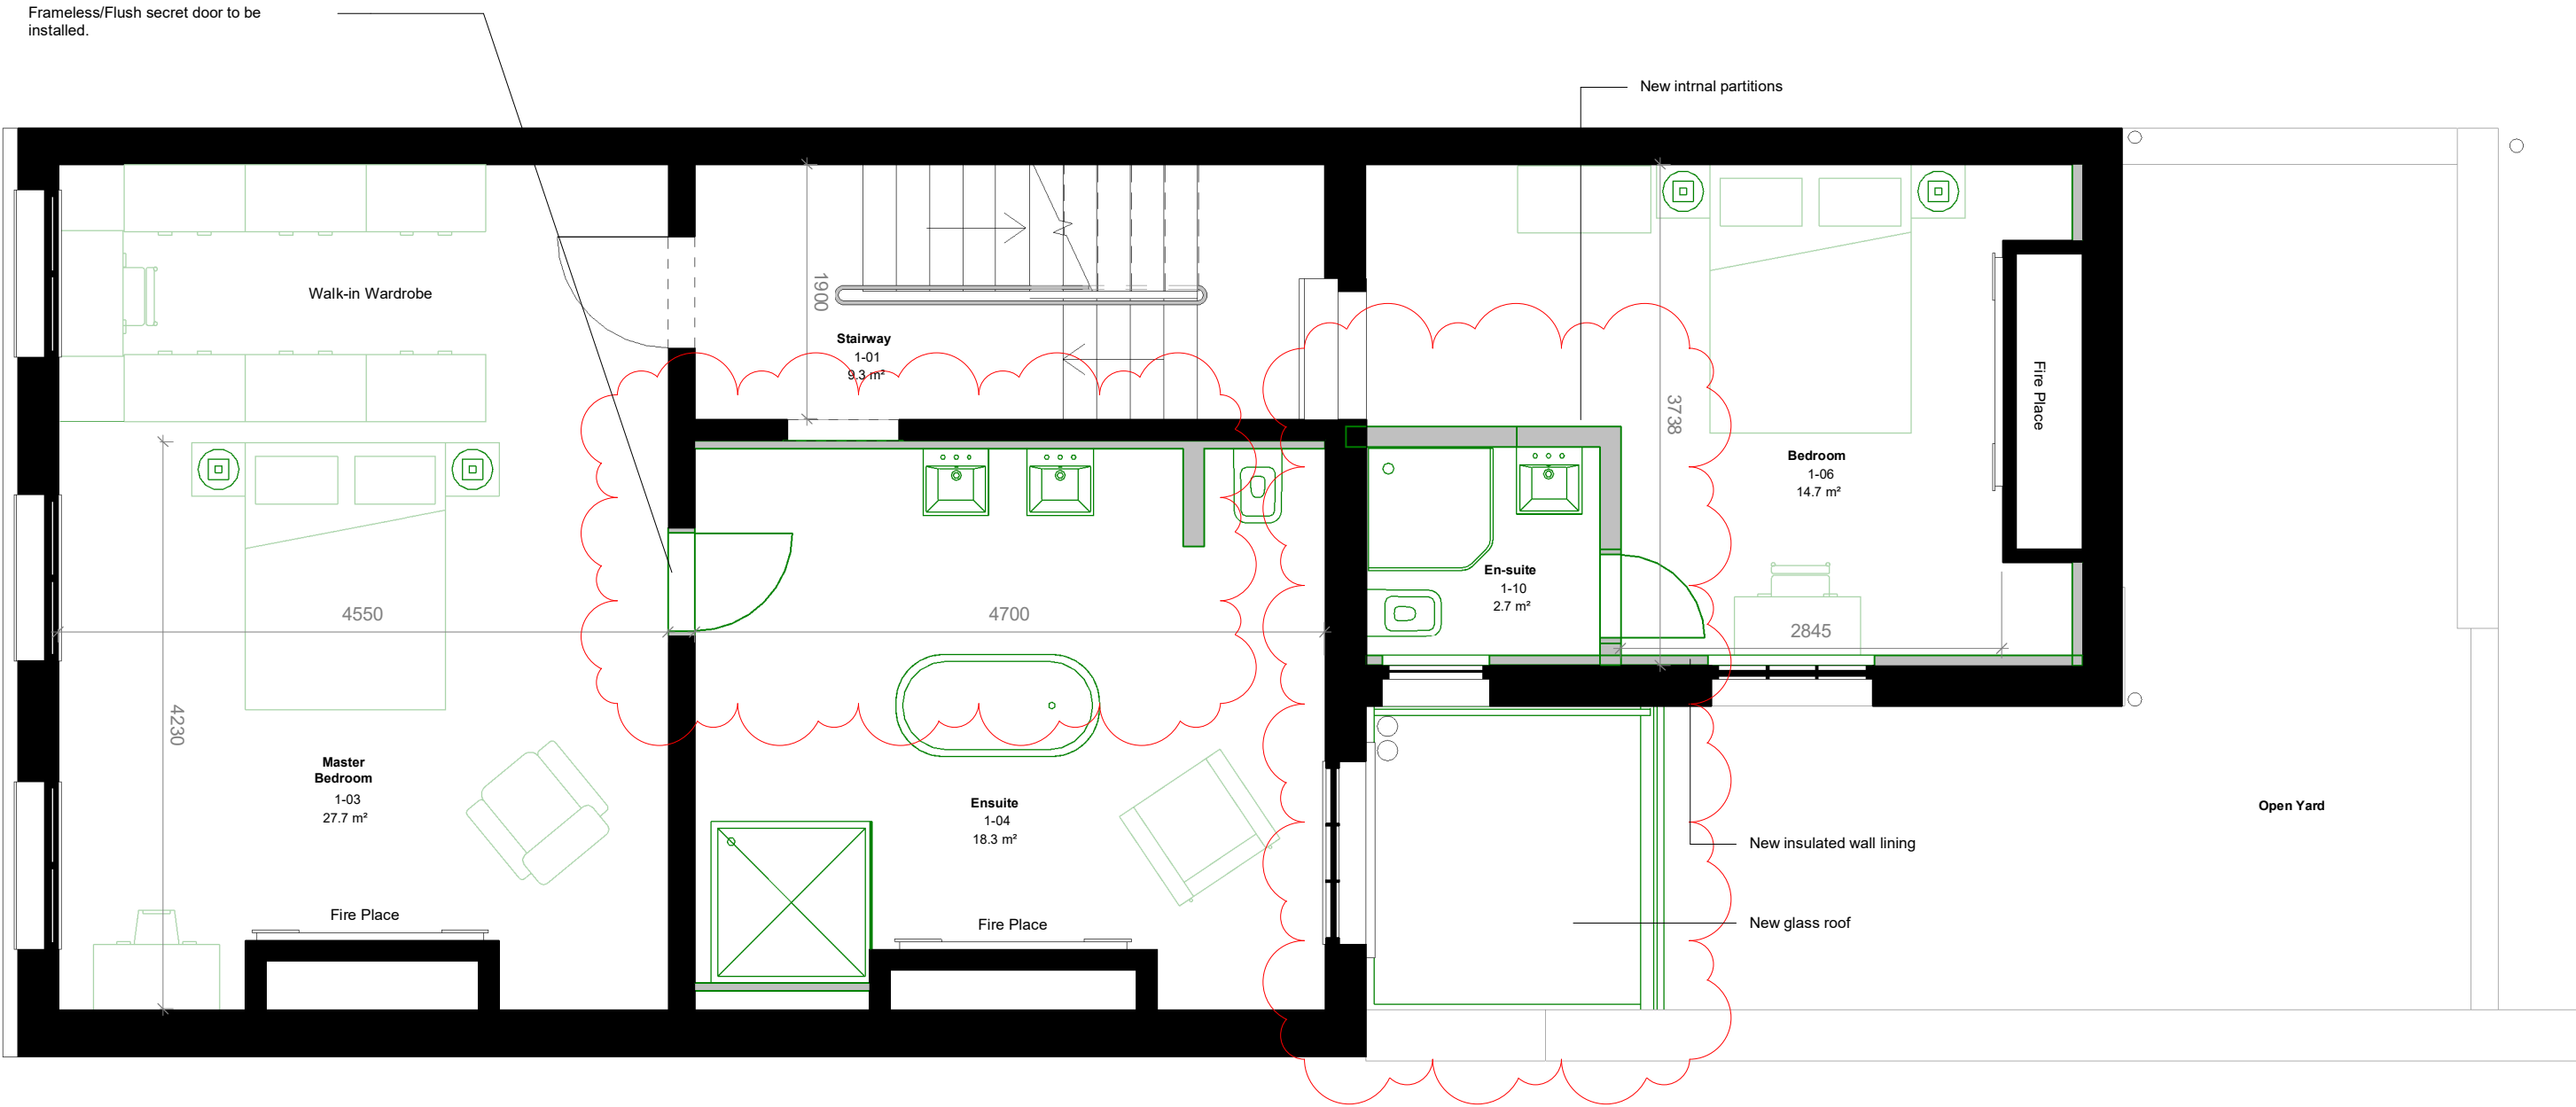

P08 Plans revised to suit client changes	2022.05.18	OV	APR
P07 Notes added/updated to suit revised layouts.	2022.02.25	OV	APR
P06 Masterbdroom and WCs moved	2022.02.18	OV	APR
P05 Existing elements to be retained	2022.01.18	OV	APR
P04 Issued for information	2021.09.09	PW	AR
P03 Issued for comments	2021.07.01	EH	AR
P02 Floor plans amended	2021.03.08	PW	AR
P01 Issued for information	2021.03.08	PW	AR
REV. DESCRIPTION	DATE	DRN BY	CKD BY

Project	17 St. John Street
Title	Proposed First Floor Plan
Client	Zerum

Purpose : For Comments		Scale : 1 : 50@A3	JMA Project Number : 6849		
Drawing Number					
Project - Originator - Volume - Level - Type - Role - Class - Number				Status	Revision
6849 -JMA- 01 -01 -DR- A- 00 -0020				S2	P08

jmarchitects

3a, 54 Princess Street
Manchester
M1 6HS

0161 200 6300

man@jmachitects.net
www.jmachitects.net