



- Notes :
- 1. This drawing should not be scaled, figured dimensions only to be taken
  - 2. should any discrepancies be found with this drawing, please inform this office.
  - 3. Copyright of this drawing is owned by JM Architects.

Structural information indicative only. To be confirmed by Structural Engineer.

 

Dimensions to be site checked

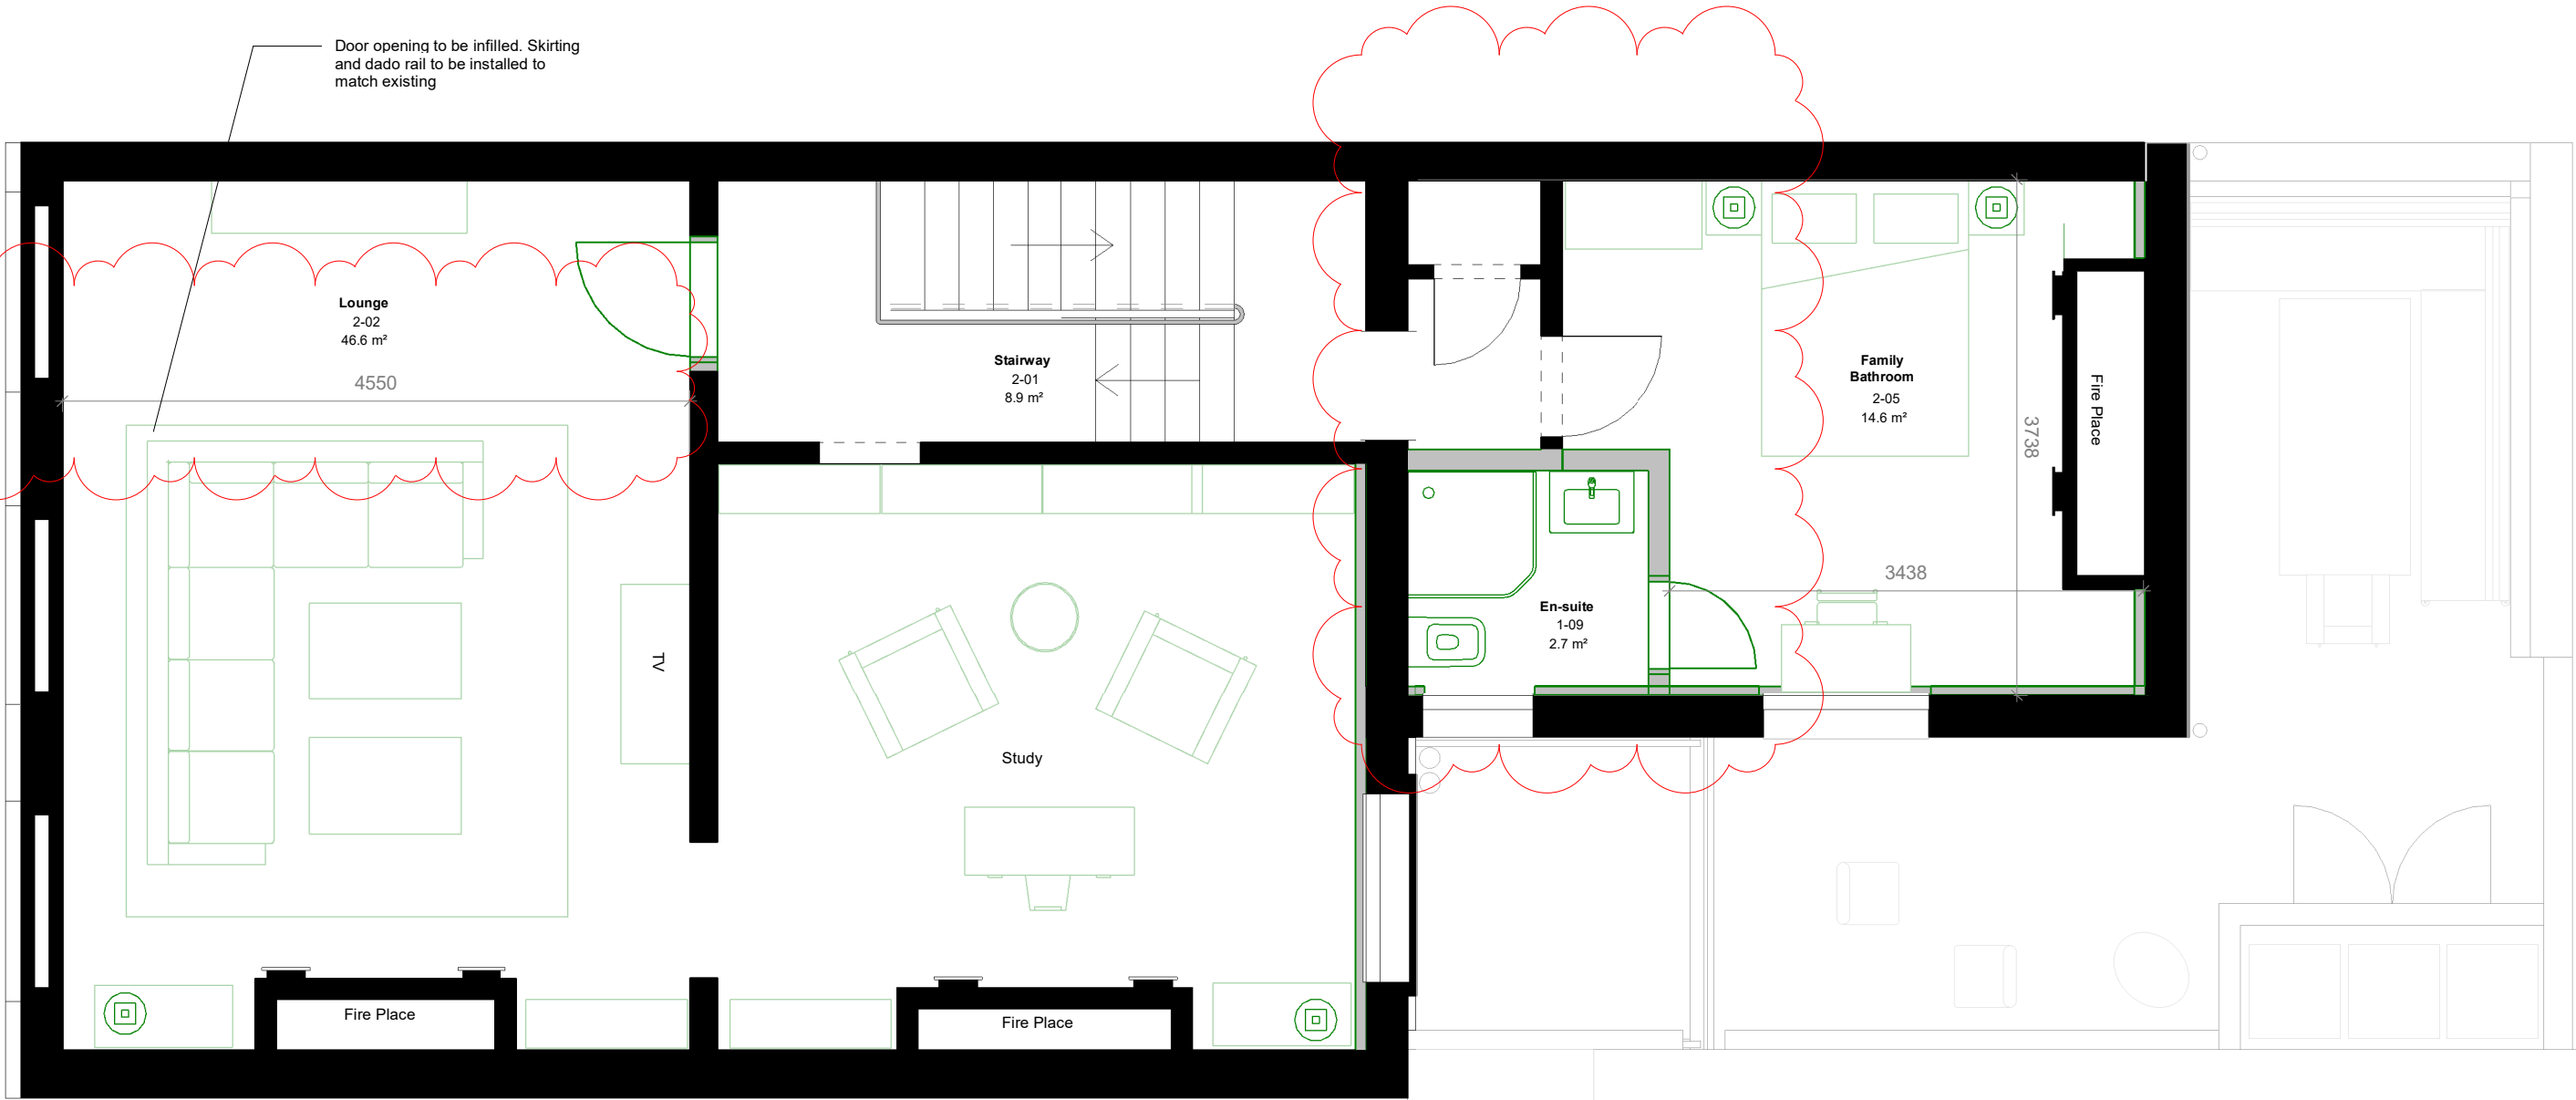

|      |                                              |            |        |        |
|------|----------------------------------------------|------------|--------|--------|
| P08  | Plans revised to suit client changes         | 2022.05.18 | OV     | APR    |
| P07  | Notes added/updated to suit revised layouts. | 2022.02.25 | OV     | APR    |
| P06  | Masterbdroom and WCs moved                   | 2022.02.18 | OV     | APR    |
| P05  | Existing elements to be retained             | 2022.01.18 | OV     | APR    |
| P04  | Issued for information                       | 2021.09.09 | PW     | AR     |
| P03  | Issued for comments                          | 2021.07.01 | EH     | AR     |
| P02  | Floor plans amended                          | 2021.03.08 | PW     | AR     |
| P01  | Issued for information                       | 2021.03.08 | PW     | AR     |
| REV. | DESCRIPTION                                  | DATE       | DRN BY | CKD BY |

|                                     |
|-------------------------------------|
| Project<br>17 St. John Street       |
| Title<br>Proposed Second Floor Plan |
| Client<br>Zerum                     |

|   |                      |                              |
|---|----------------------|------------------------------|
| Purpose :<br>For Comments                                                                                  | Scale :<br>1 : 50@A3 | JMA Project Number :<br>6849 |
| Drawing Number                                                                                             | Status<br>S2         | Revision<br>P08              |
| Project - Originator - Volume - Level - Type - Role - Class - Number<br>6849 -JMA- 01 -02 -DR- A- 00 -0020 |                      |                              |

jmarchitects

3a, 54 Princess Street  
Manchester  
M1 6HS

0161 200 6300

man@jmachitects.net  
www.jmachitects.net