

Dimensioning

Figured dimensions only to be taken from these designs and drawings. Work to annotated dimensions only. All dimensions to be checked on site. Architectural designers to be informed immediately of any discrepancies before work proceeds. Drawings are to be read in conjunction with relevant specifications, structural engineers and service engineers' drawings.

Rev	Description	Date
-	Issued to client	12/06/2022
A	Issued for Planning	13/06/2022

PLANNING



S A L E E M
ARCHITECTS

Client

Mr Singh

Project

28 Belhaven Road,
Manchester,
M8 4NR

Title

Existing Floor Plans

Scale


1:100 @ A3

Drawing No. :

Sheet 3


Date

May 2022

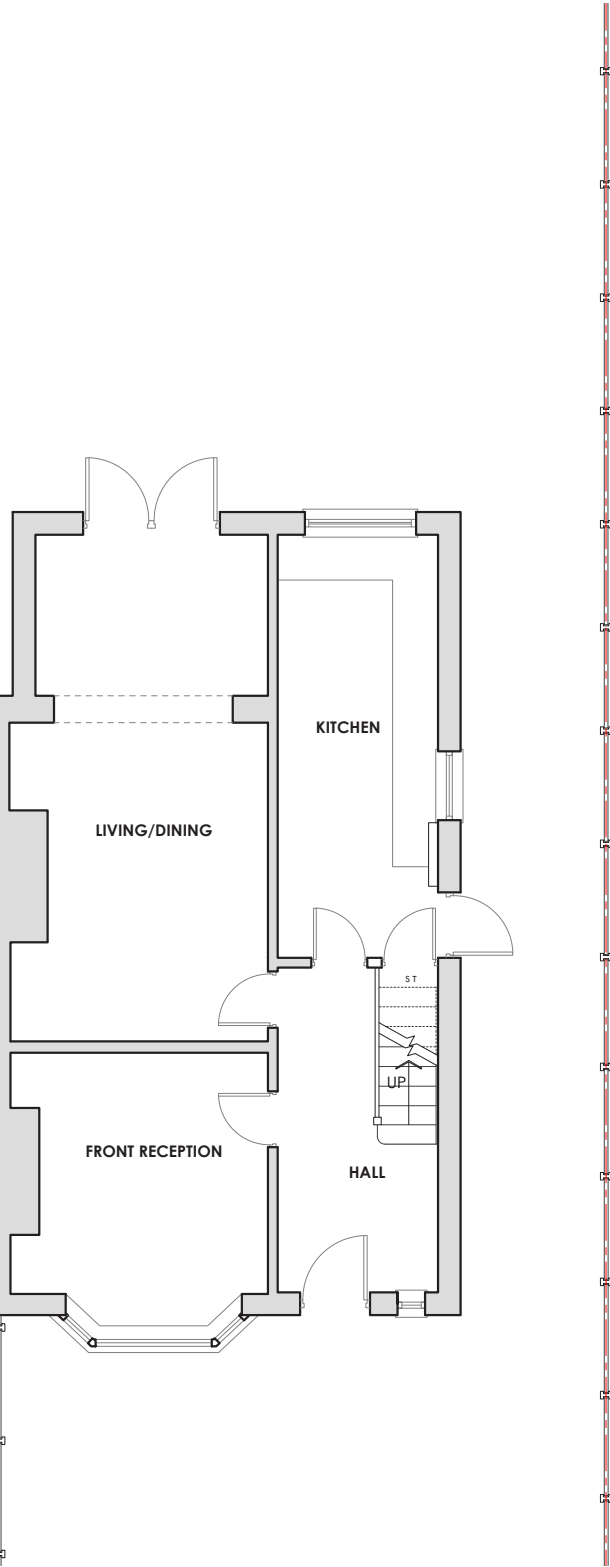


EXISTING GROUND FLOOR PLAN
1:100 @ A3

0m 1m 3m 5m

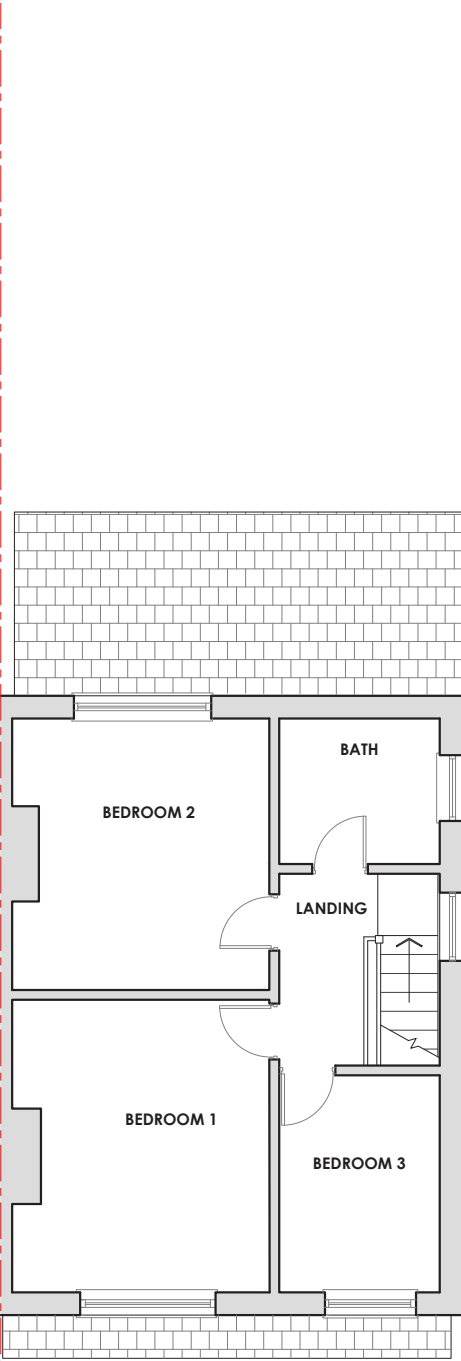

EXISTING FIRST FLOOR PLAN
1:100 @ A3

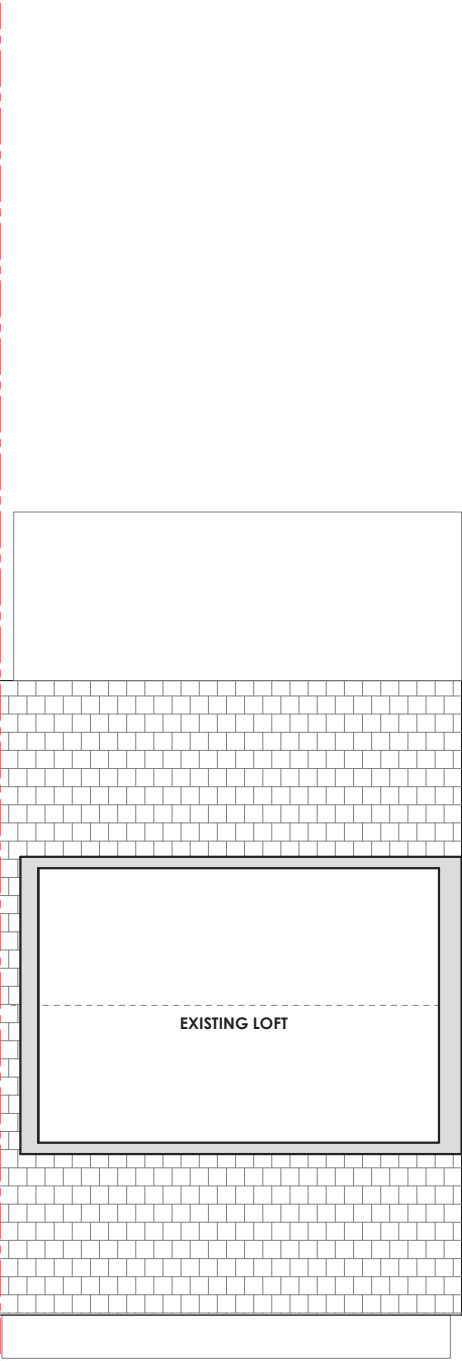

EXISTING LOFT PLAN
1:100 @ A3