


PROPOSED REFURBISHMENT OF MARILLAC HOUSE, LAINDON ROAD, MANCHESTER



EXISTING WEST ELEVATION



EXISTING EAST ELEVATION

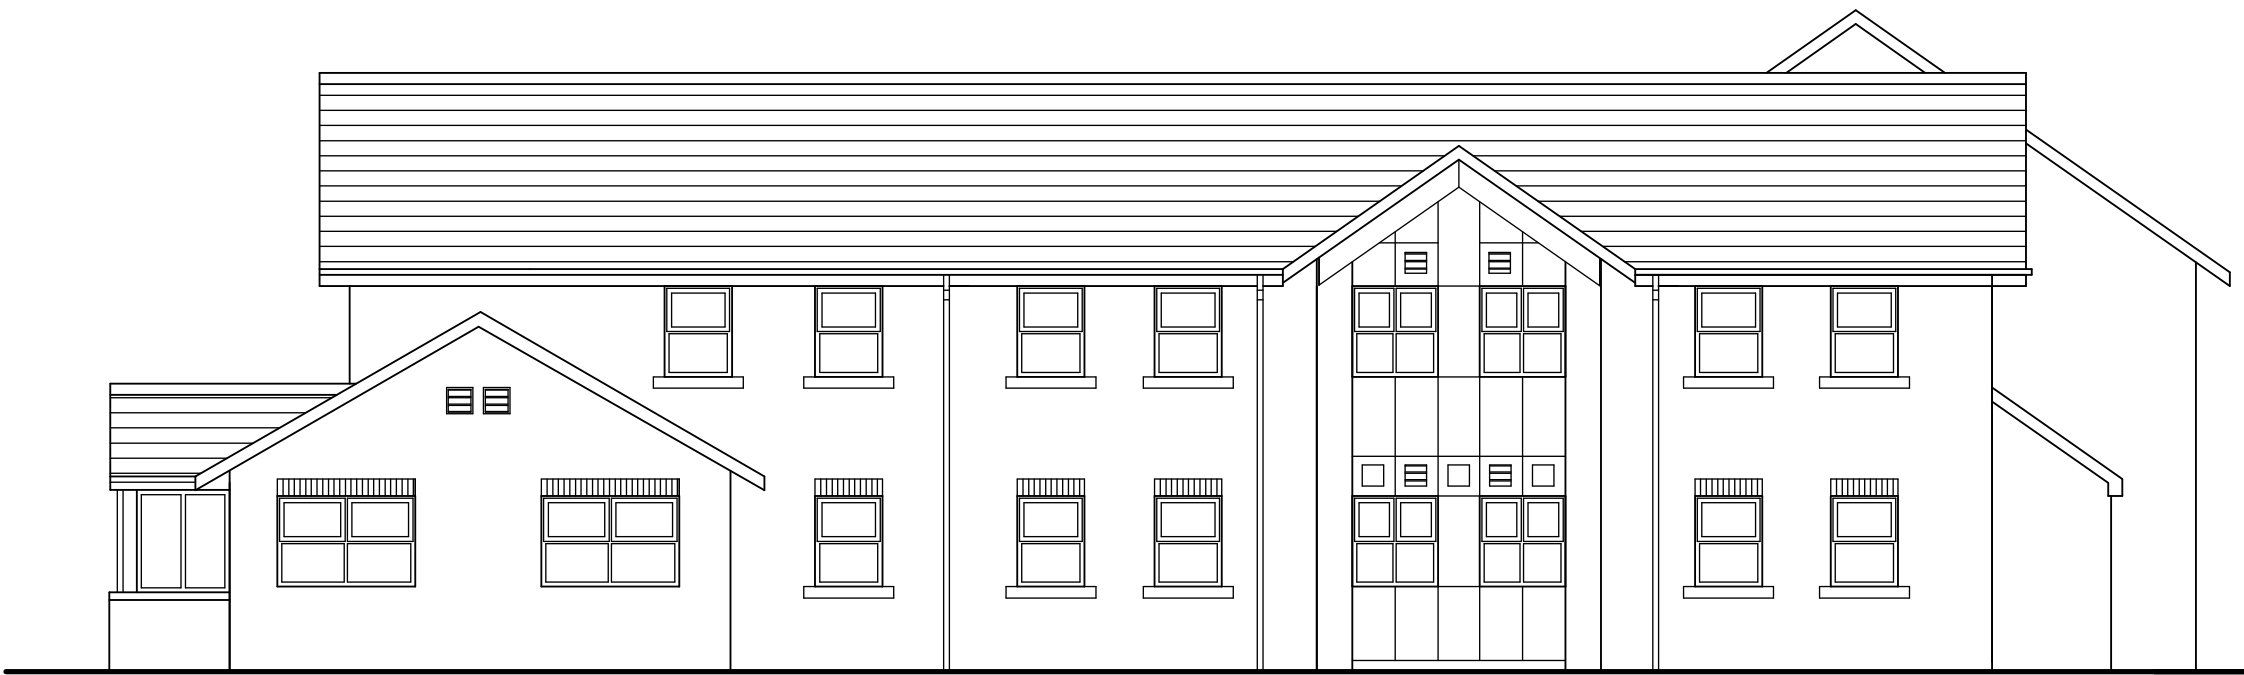

EXISTING SOUTH ELEVATION



EXISTING NORTH ELEVATION

Existing Elevations

nicol thomas

Revision	Date	Details

nicol thomas
architects project managers construction cost consultants CDM
co-ordinators
Registered in England and Wales, Reg No. 2140639
Quality Assured to BS EN ISO 9001:1994 Certificate Number GB 4723

Heyside House Blackshaw Lane Heyside Royton Oldham OL2 6NS
t:01706 290088 f:01706 290099 e:oldham@nicolthomas.com

Also at Birmingham (Registered office)

Do not scale from this drawing. All dimensions must be checked and
verified before preparing production drawings or commencing works.
This drawing and its design is the copyright of Nicol Thomas Ltd
and may not be reproduced in any form whatsoever without their
prior express written consent.

Client:	ARCON HOUSING ASSOCIATION		
Job:	MARILLAC HOUSE, MANCHESTER		
Drawing title:	EXISTING ELEVATIONS		
Drawing Number: (Job number)	M4678.S.02		Revision:
Scale:	1:100 @A1		
Date:	01.03.22		
Drawn by/ checked by:	S		