


Do not scale from this drawing All dimensions and levels are to be checked on site. All areas are approximate and are for information only. This drawings is to be read in conjunction with all other relevant documents and all works are to comply with the current Building regulations, British Standards and Codes of Practice etc. All details of the existing structure are to be verified by others on site prior to any works commencing. The copyright of this drawing and all works executed from this drawing remain the property of View Associates Ltd. Any 3rd party survey information contained on this drawing is not the responsibility of View Associates Ltd



Ordnance Survey, (c) Crown Copyright 2020. All rights reserved. Licence number 100022432

 

Revision	Description	Date

Drawing Number: (PL)001 REV B	Date: 22.12.21
Stage: PLANNING	
Scale: 1:200 + 1:1250 @ A1	
Drawn By: HH	Checked By: IJ
Client: Southway Housing Trust	
Drawing Title: PROPOSED SITE PLAN + LOCATION PLAN	




ASSOCIATES
CHARTERED ARCHITECT



RIBA

T 0161 941 7458
W viewassociates.co.uk
View Associates Ltd
Greystone House, Moss Lane
Altrincham WA15 8HW

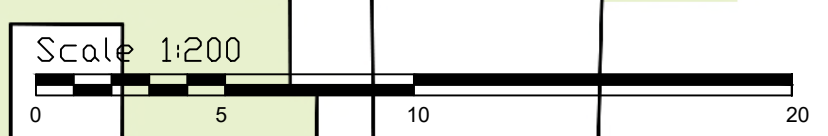

Cross Road, Chorlton