
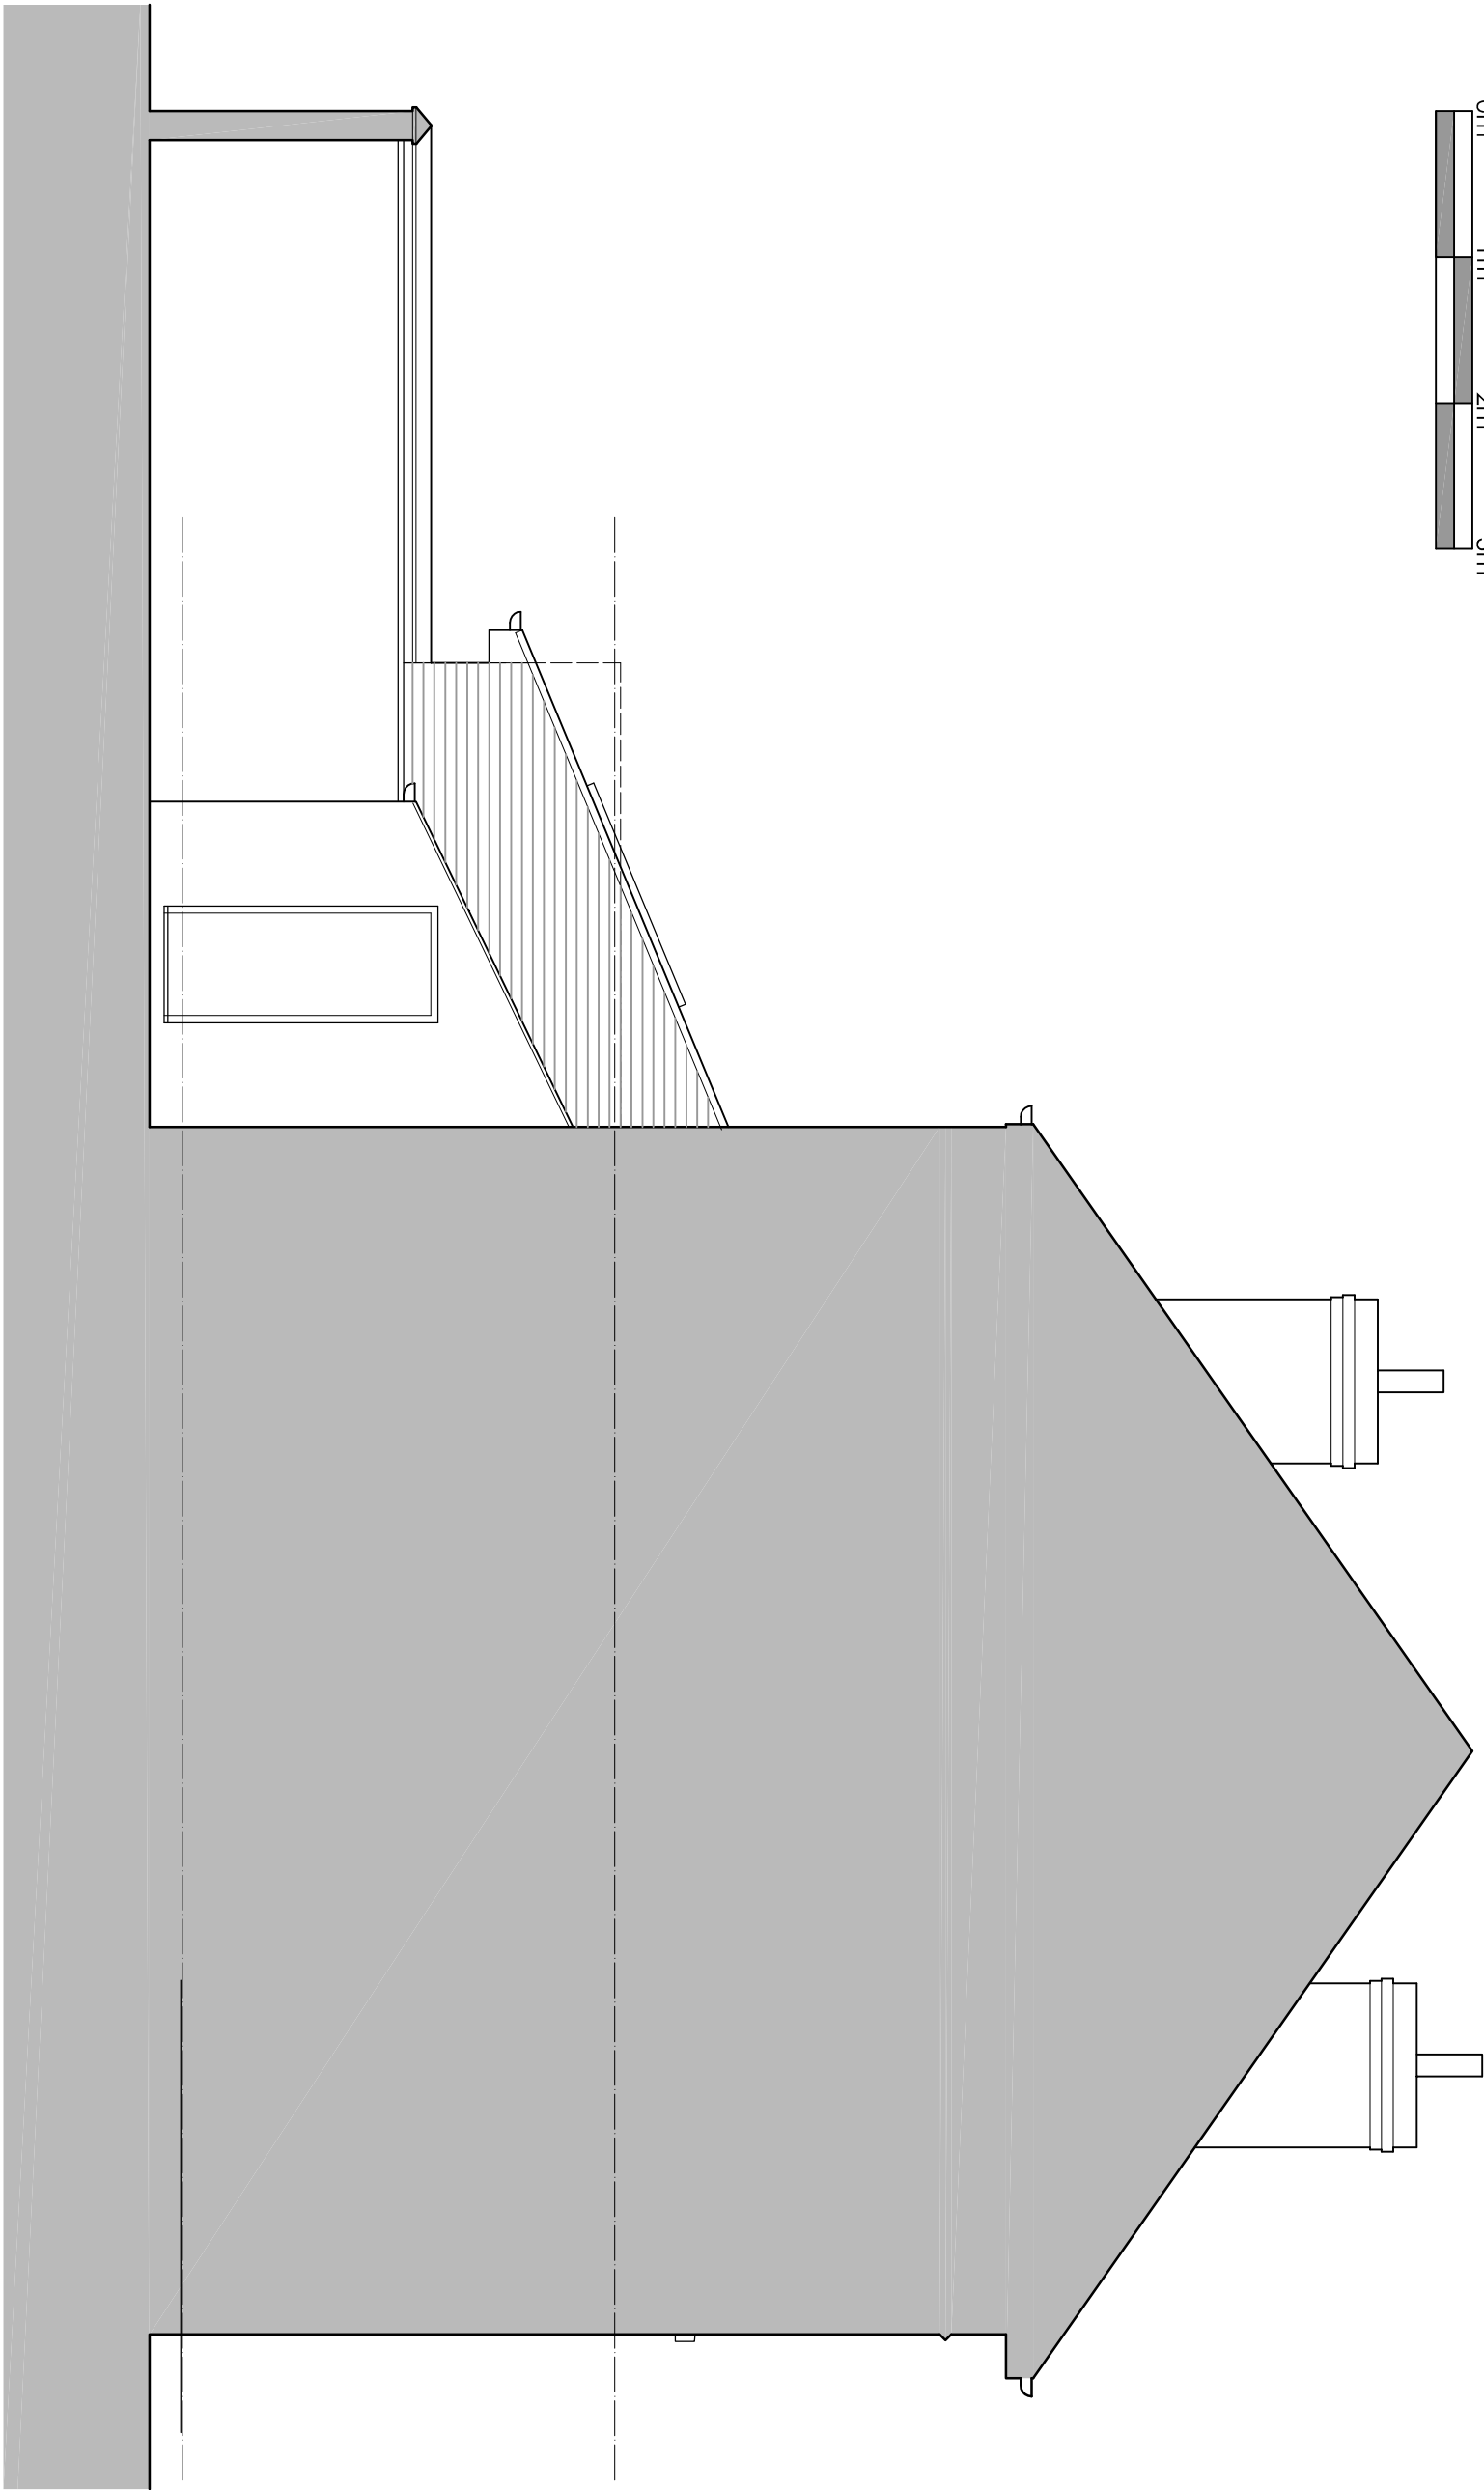


This drawing is copyright to Urbanization. It shall not be used without permission for any purpose. Reproduction is only permitted by prior arrangement. Do not scale from this drawing. All discrepancies to be referred to Urbanization / developer for clarification prior to commencing the works.

It is assumed that all works will be carried out by a competent contractor working, where appropriate, to an approved method statement.

 

SIDE / EDWARD AVENUE ELEVATION 1:50

rev	description	date	drawn
-----	-------------	------	-------

date	drown
1997-01-01	0
1997-01-02	0
1997-02-01	0
1997-02-02	0
1997-03-01	0
1997-03-02	0
1997-04-01	0
1997-04-02	0
1997-05-01	0
1997-05-02	0
1997	



11 Maillock Street, Manchester M30 7HG T. 0161 789 0877
M. 07971 570696 E. mark@urbanization-architects.com

Fay Dodds

project

2 Swinfield Ave, Chorlton M21 9FU

drawing

drawn

Proposed North West elevations

project ref	drawing no.	revision	date	scale @ A3
-------------	-------------	----------	------	------------

U 228	109	July 2021	1:50
-------	-----	-----------	------

U 228 109

approval|status

	feasibility	design	tender	construction	as built
1					
2					
