
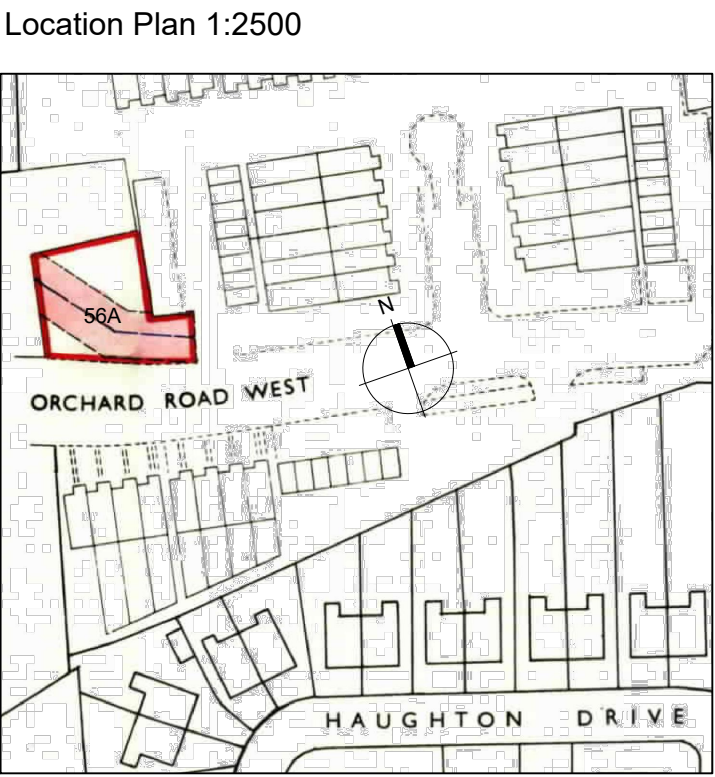


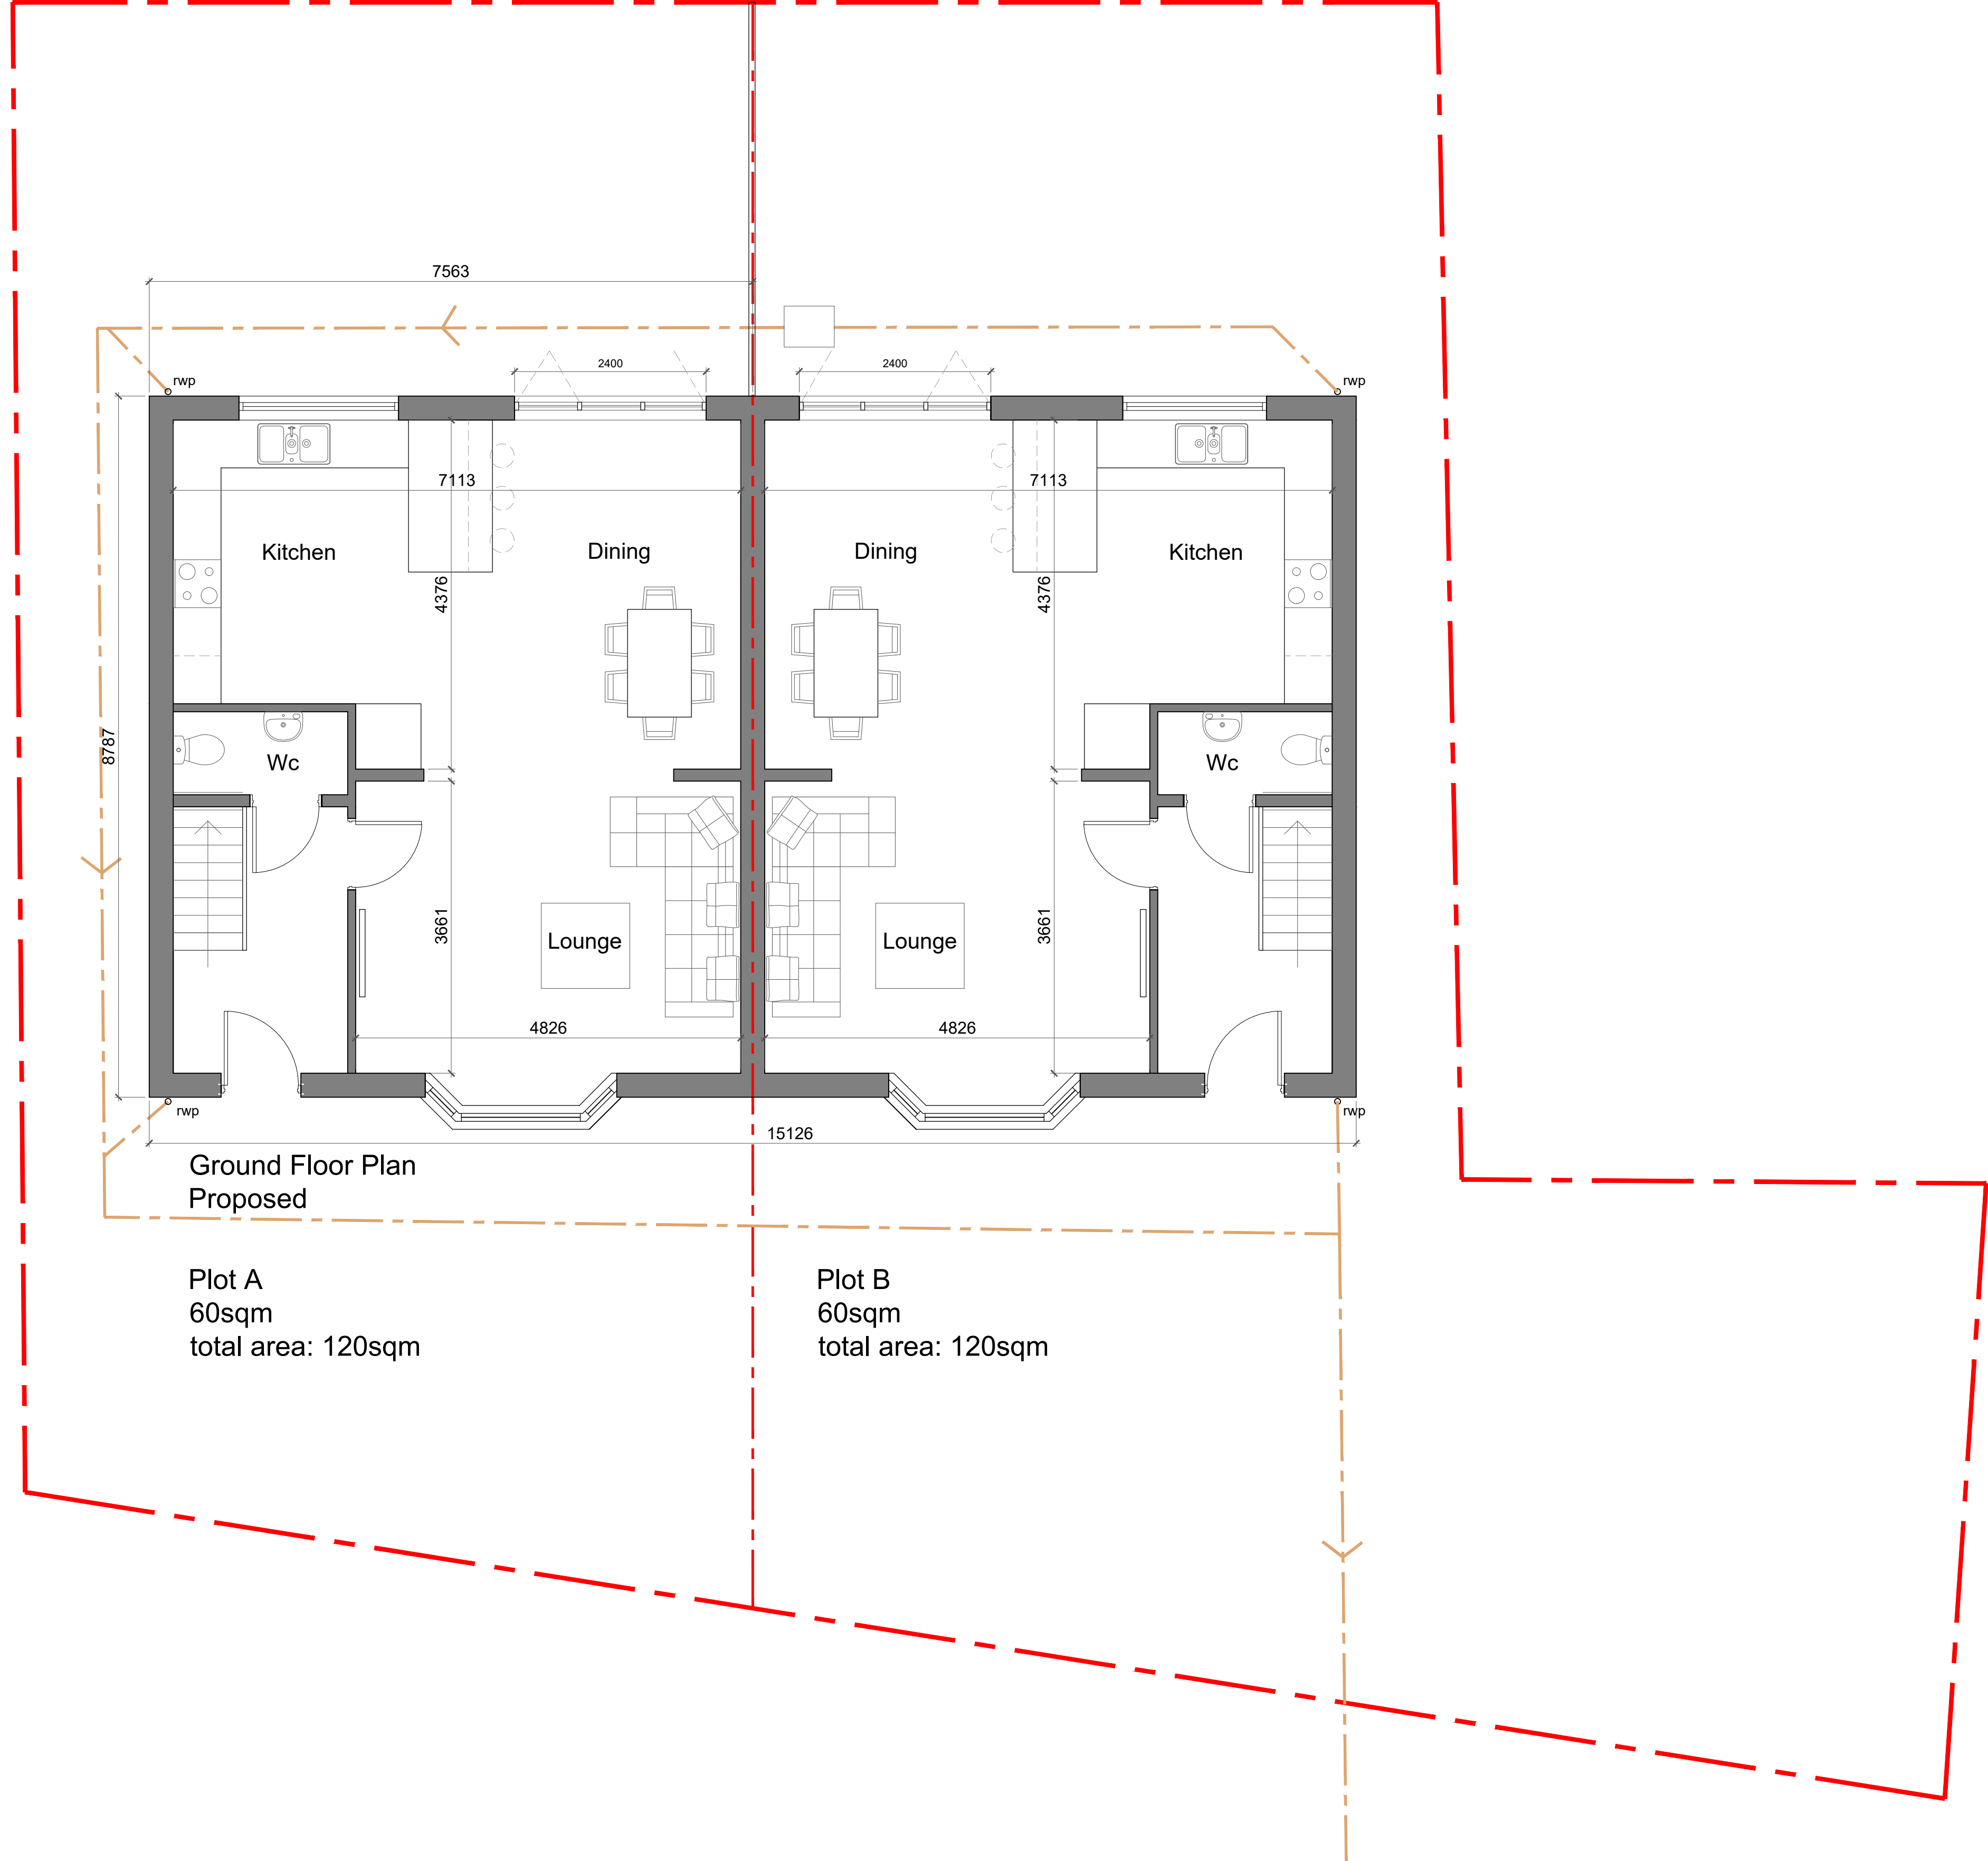

Client:	
Mr Andrew Haughney	
Project:	
56A Orchard Road West, Wythenshawe, M22 4ED	
Drawing Title:	
Proposed Ground Floor Plan	
Scale:	Date:
1:100 @ A3	May 2022
Drawing No:	Revision:
129-003	A