



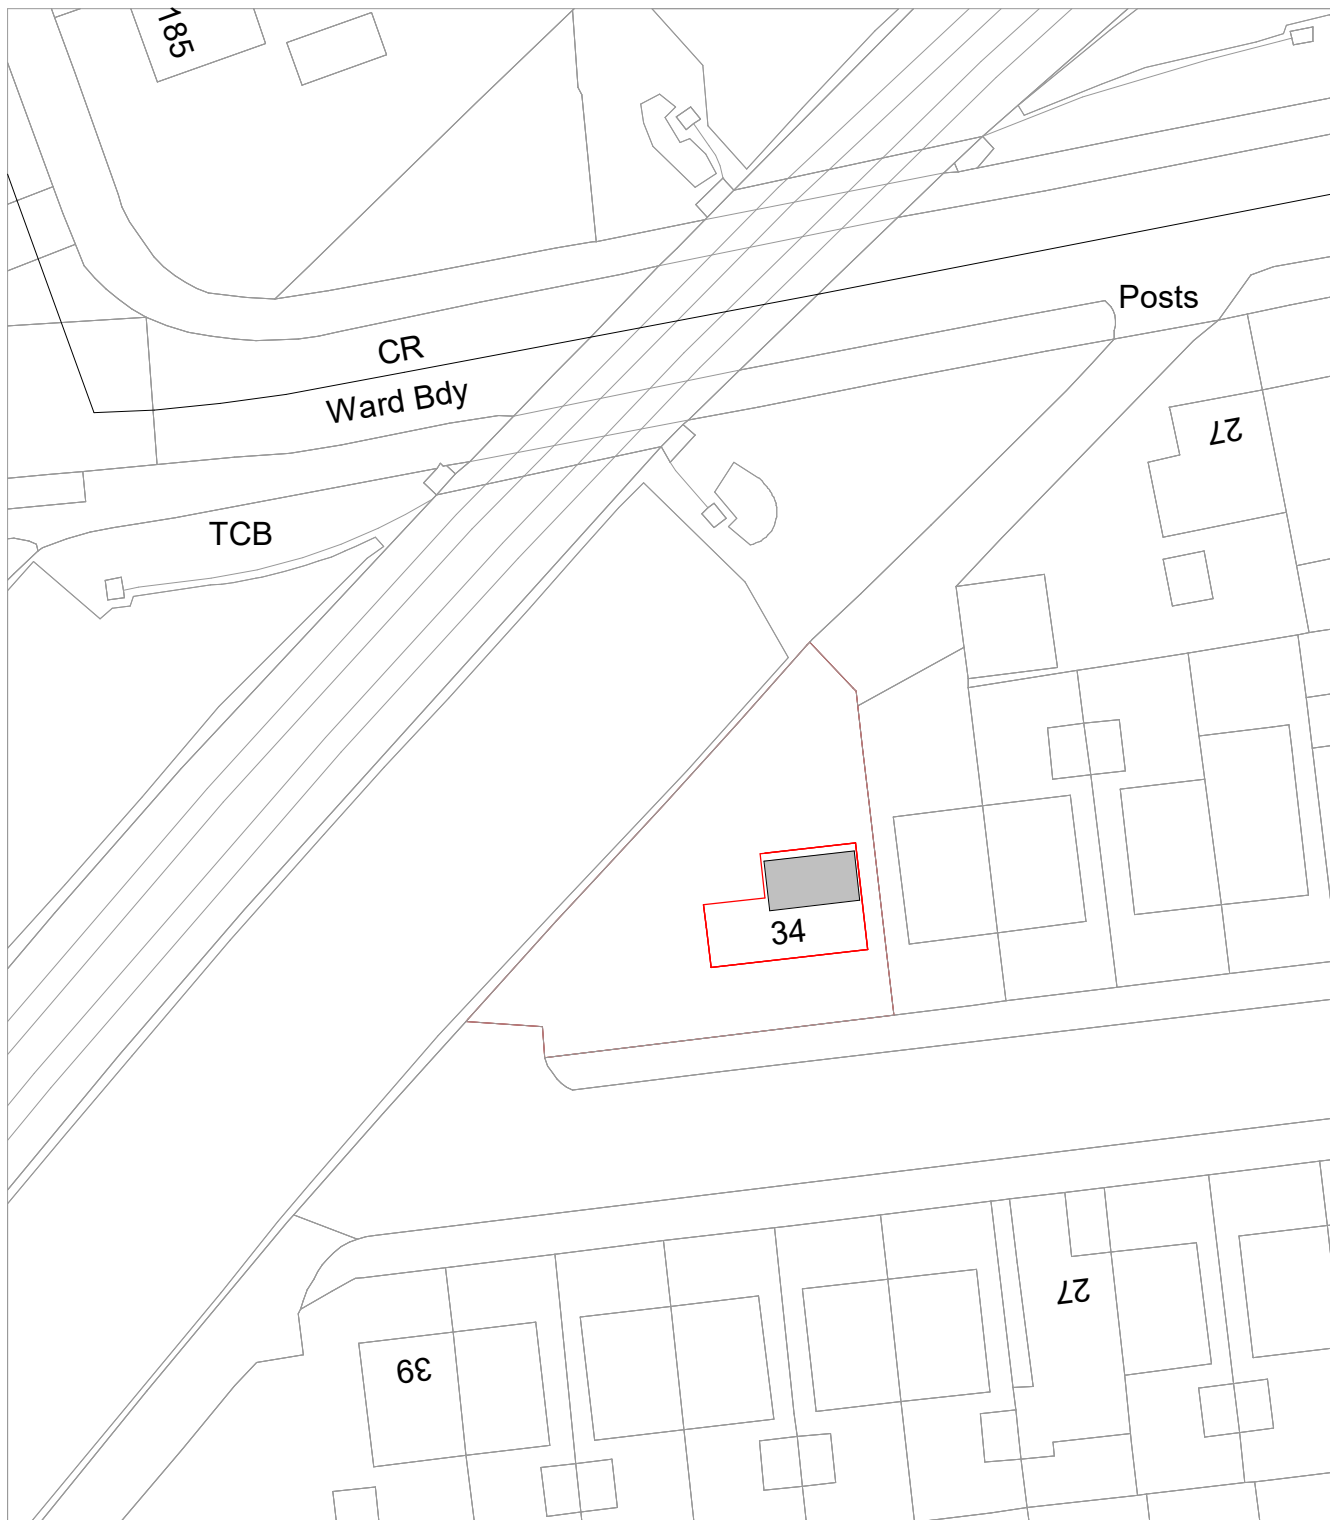

ReRequestAPlan
Map number: TQRQM22152160215693

Title: Location Plan
Map Produced for: Freedom Homes
© Crown copyright and database rights 2022 OS 100042766
Project ID:
Date of Purchase: 01-06-2022
1 Years subscription from 01-06-2022 for 1 workstation.

Property boundary Development

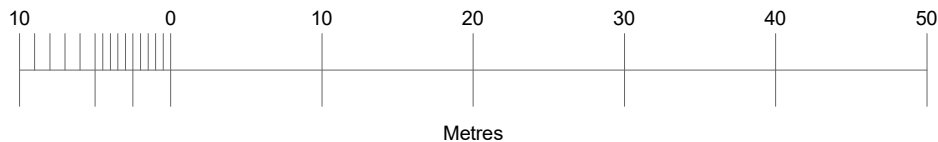

SITE PLAN
1 : 500

 EXTENSION PLANS	34 Fairview Avenue Levenshulme. Greater Manchester M19 2AN	PAUL MURPHY			
	PROJECT ADDRESS:	CLIENT:			
		Date: 06.06.2022	1:500 Scale (@ A4)	Rev. Date	01 Rev.
PROJECT: Loft conversion	SITE PLAN	Drawn by: RR	FA-01-01		
		Checked by: CS			
DRAWING TITLE:		DRAWING NUMBER:			