

PROPOSED REFURBISHMENT OF MARILLAC HOUSE, LAINDON ROAD, MANCHESTER



EXISTING ROOF TO BE RECOVERED WITH NEW
RED MULTI CONCRETE ROOFING TILES



NEW SMOOTH BLUE FACING BRICKWORK



FULL REPLACEMENT FASCIAS / SOFFITS IN
PVC-U. COLOUR: ANTHRACITE
RAINWATER GOODS: BLACK PVCU



FULL REPLACEMENT PVC-U WINDOWS
COLOUR: ANTHRACITE



POWDER COATED
ALUMINIUM DOORS
AND WINDOWS



GRP CANOPY TO ALL PRIVATE ENTRANCES
COLOUR: ANTHRACITE




PHOTOVOLTAIC CELLS



EXISTING COMMUNAL ENTRANCE DOOR / FRAME/
WINDOWS TO BE REPLACED IN POWDER COATED
ALUMINIUM

ALTER EXISTING DOUBLE DOORS TO
WINDOW OPENING FORMING SMOOTH
BLUE FACING BRICKWORK PANEL BELOW


PROPOSED WEST ELEVATION

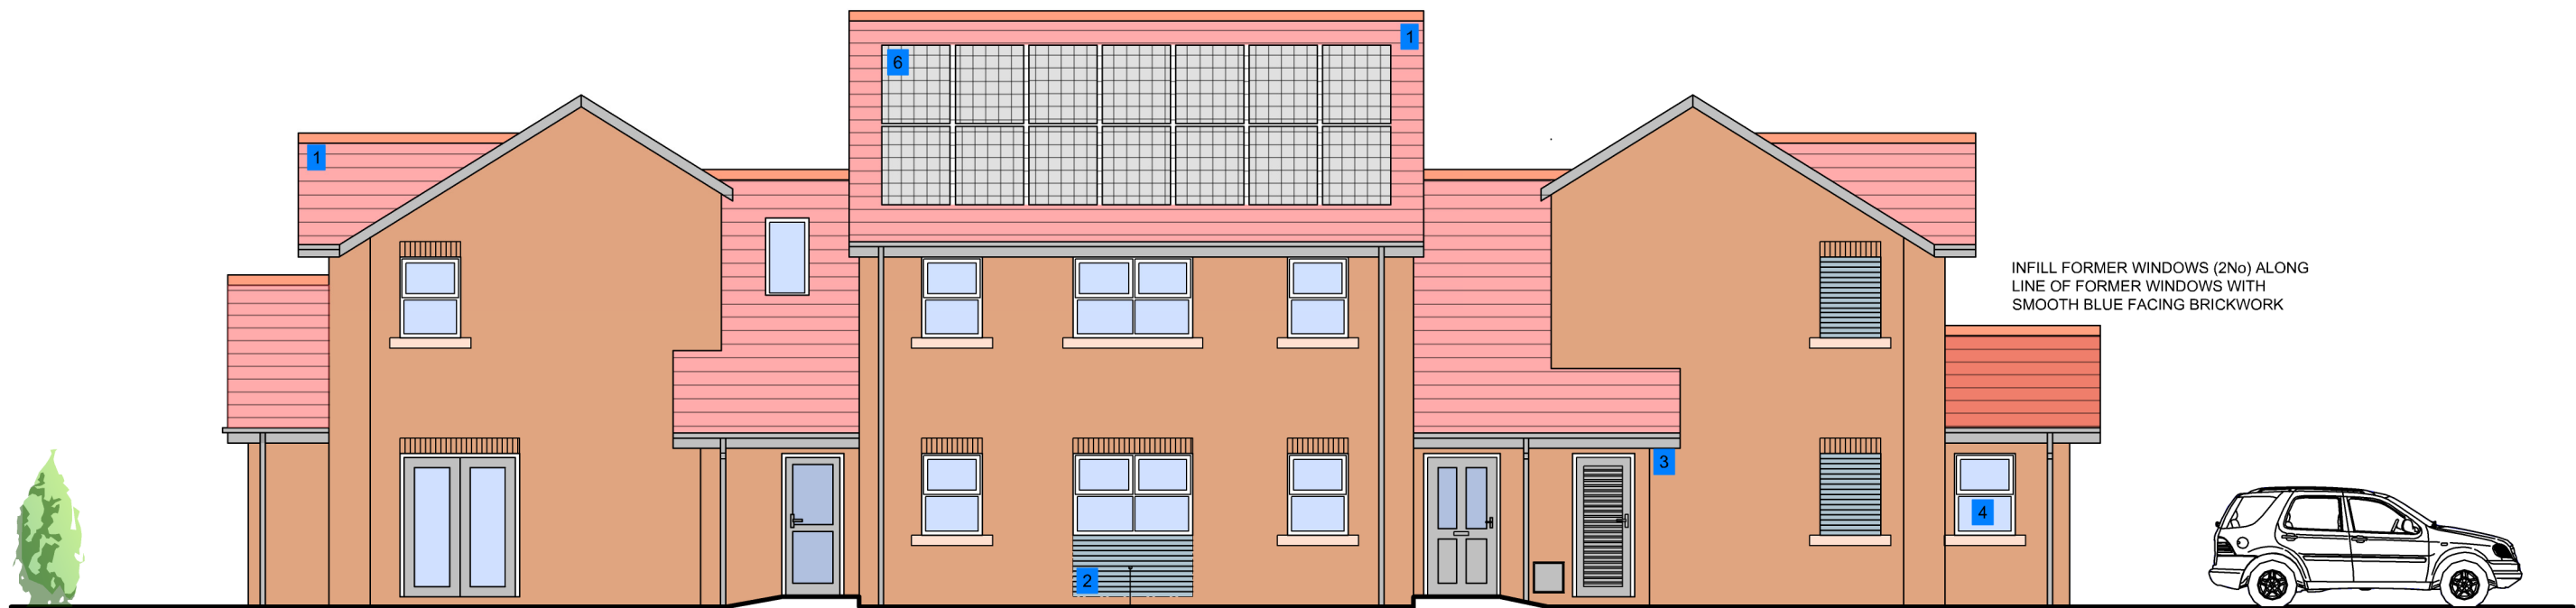

ALTER EXISTING DOUBLE DOORS TO
WINDOW OPENING FORMING SMOOTH
BLUE FACING BRICKWORK PANEL BELOW

INFILL FORMER WINDOWS (2N6) ALONG
LINE OF FORMER WINDOWS WITH
SMOOTH BLUE FACING BRICKWORK

PROPOSED EAST ELEVATION

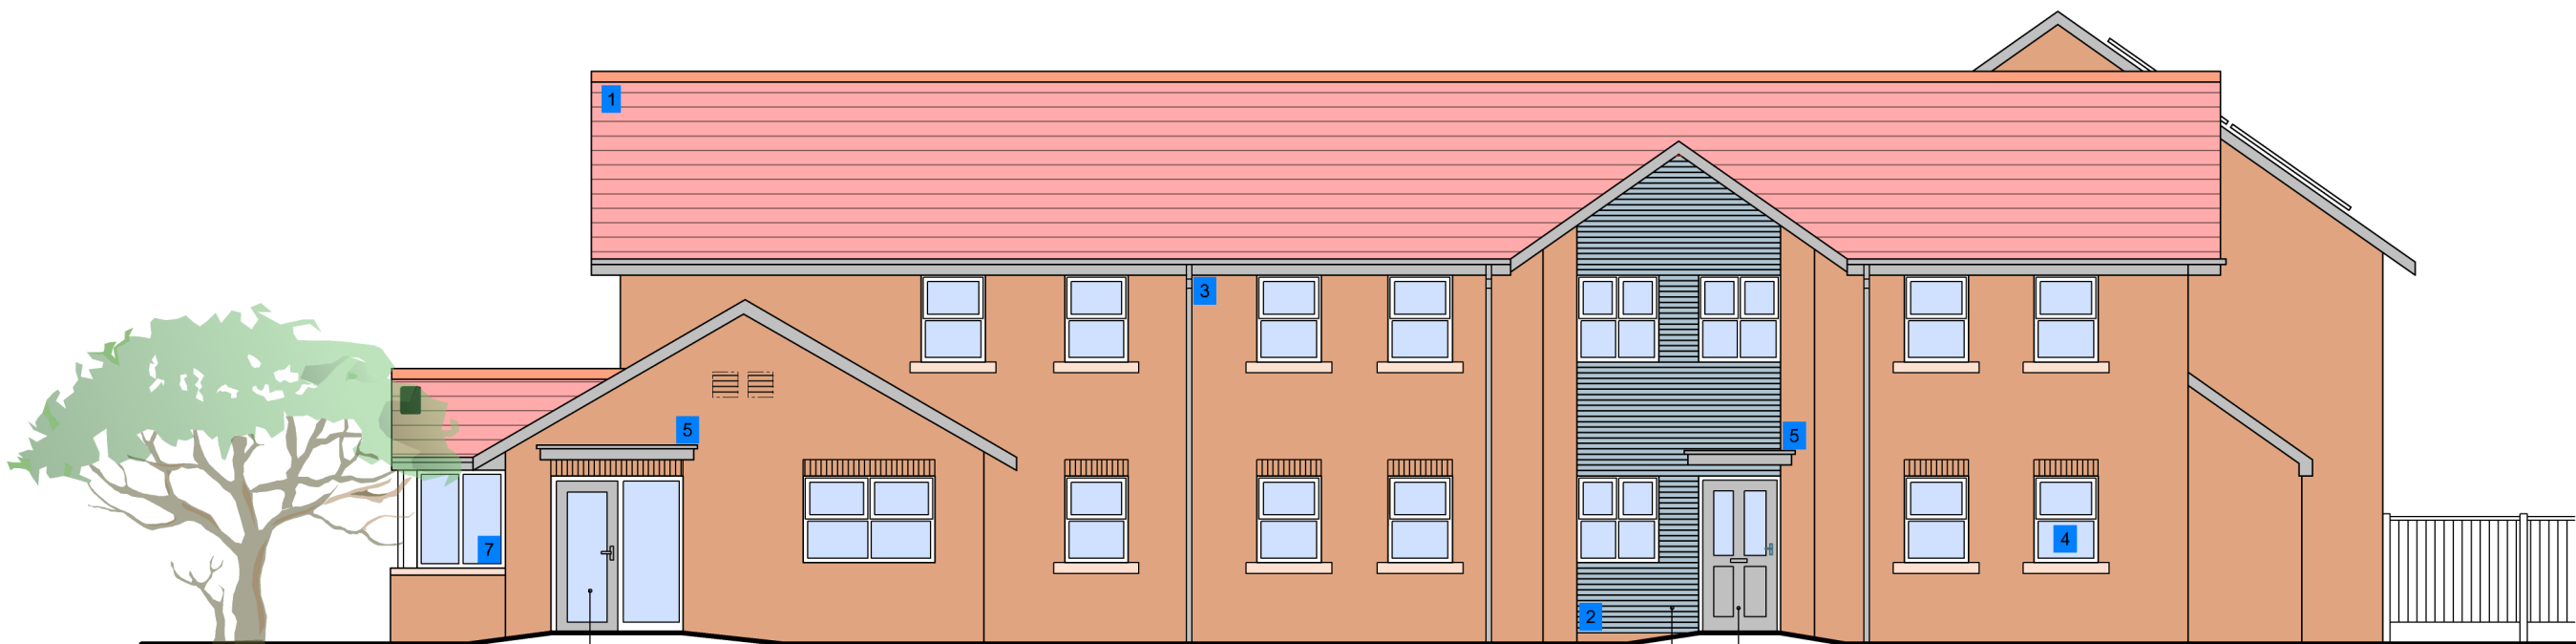


ALTER EXISTING WINDOW
TO FORM DOOR & FIXED
SIDE SCREEN

EXISTING COMPOSITE FACADE SYSTEM
TO BE REPLACED IN NEW SMOOTH BLUE
COURSED FACING BRICKWORK

ALTER EXISTING WINDOW
TO FORM DOOR OPENING

PROPOSED SOUTH ELEVATION

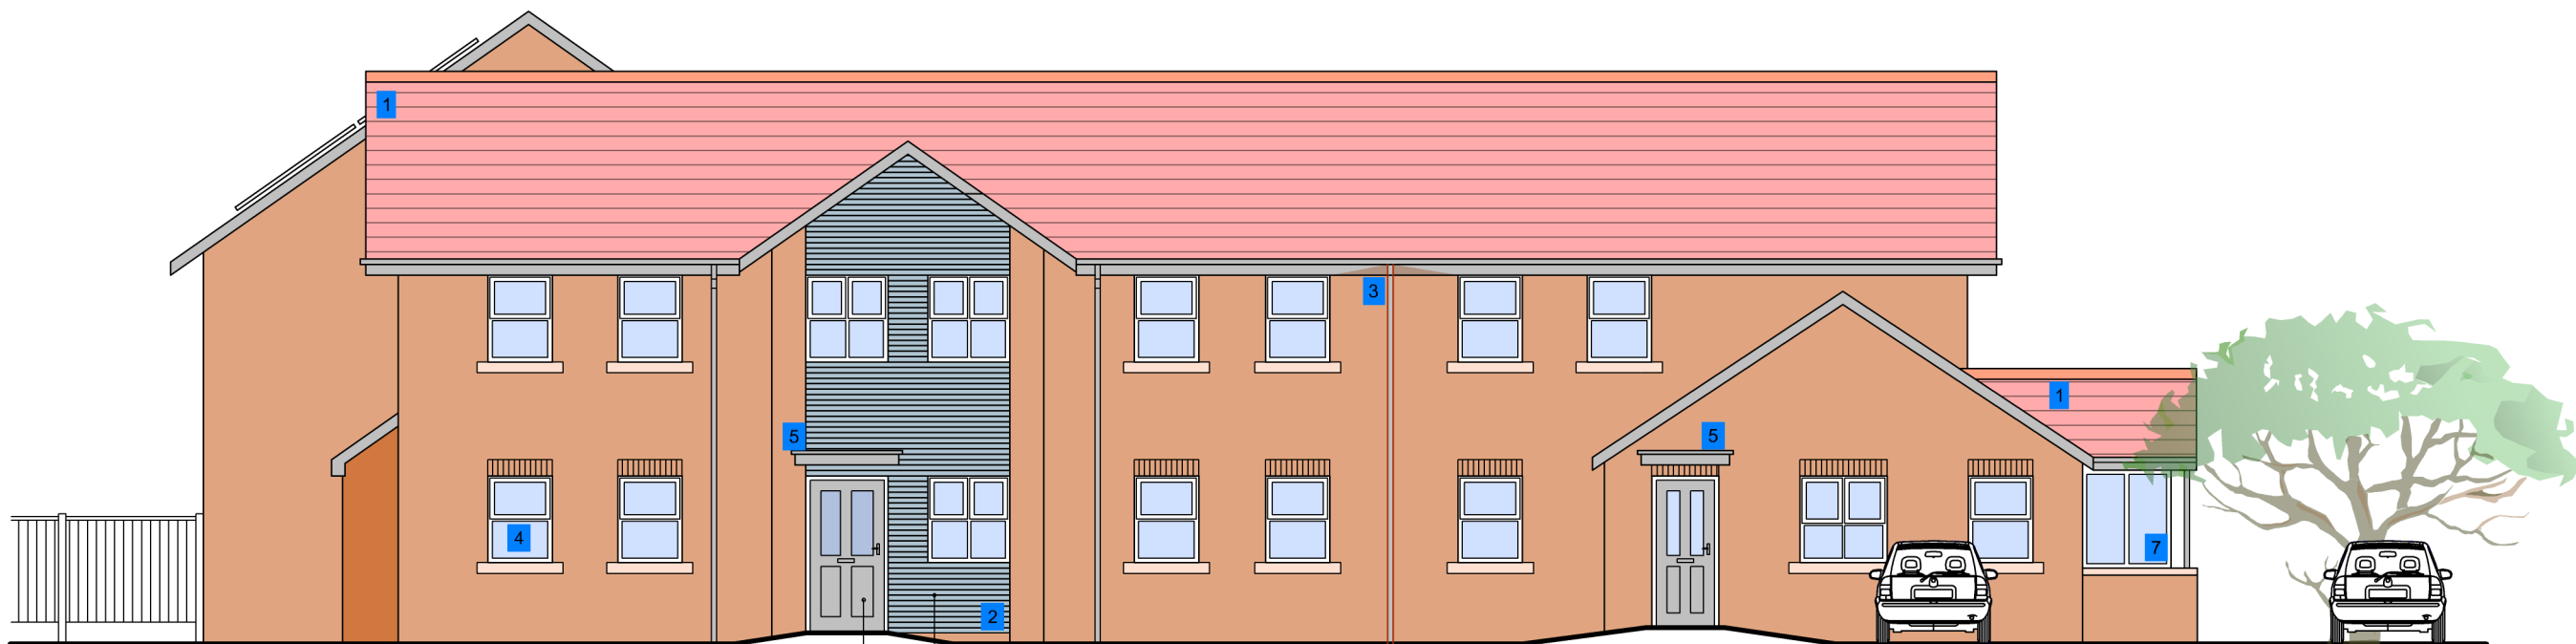

ALTER EXISTING WINDOW
TO FORM DOOR OPENING

EXISTING COMPOSITE FACADE SYSTEM
TO BE REPLACED IN NEW SMOOTH BLUE
COURSED FACING BRICKWORK

PROPOSED NORTH ELEVATION

Proposed Elevations

Revision	Date	Details

nicol thomas
architects - project managers - construction cost consultants - CDM
co-ordinators
Registered in England and Wales. Reg No. 2140639
Quality Assured to BS EN ISO 9001:1994 Certificate Number GB 4723

Heyside House Blackshaw Lane Heyside Ruyton Oldham OL2 6NS
t01706 290088 f01706 290099 eoldham@nicolthomas.com

Also at Birmingham (Registered office)

Do not scale from this drawing. All dimensions must be checked and
verified before preparing production drawings or commencing works
This drawing and its design is the copyright of Nicol Thomas Ltd
and may not be reproduced in any form whatsoever without their
prior express written consent.

nicolthomas

Client:	ARCON HOUSING ASSOCIATION		
Job:	MARILLAC HOUSE, MANCHESTER		
Drawing title:	PROPOSED ELEVATIONS		
Drawing Number: (Job number)	M4678.PL.05		Revision:
Scale:	1:100 @A1		
Date:	14.02.22		
Drawn by/ checked by:	S		