




PROPOSED SOUTHALL STREET ELEVATION

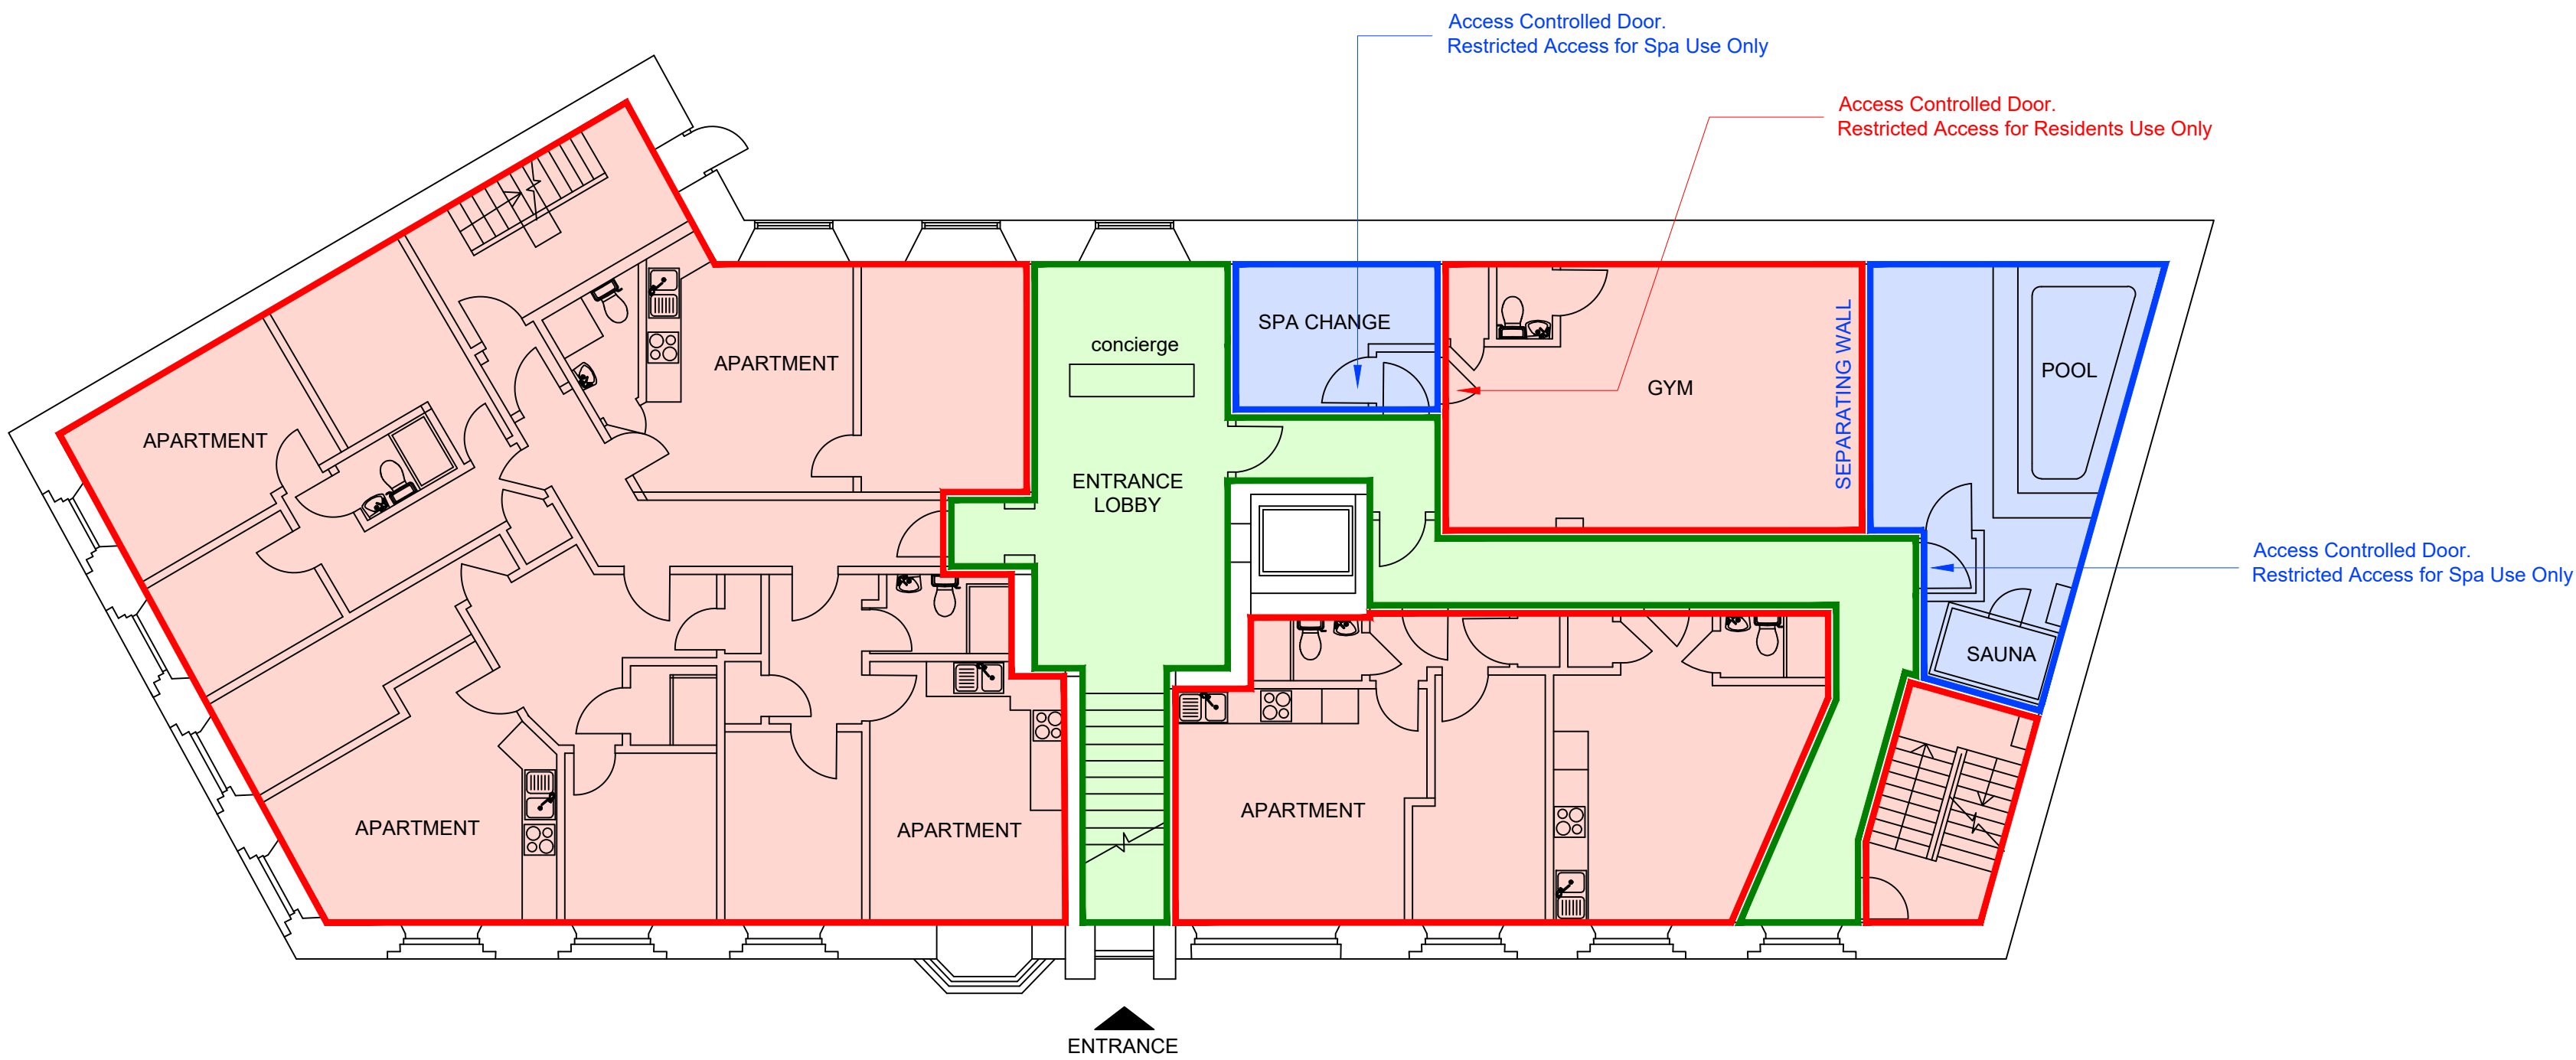

PROPOSED GROUND FLOOR PLAN

- RESIDENTIAL CURTILAGE
RESTRICTED TO RESIDENTS ONLY
- SPA/ POOL CURTILAGE
RESTRICTED TO PUBLIC USE ONLY
- SHARED CIRCULATION



IMPORTANT NOTES: Do Not Scale from this Drawing. Use Figured Dimensions Only.	DRAWING STATUS:		P L A N N I N G		FOOTPRINT DESIGN		E info@footprintdesign.net W www.footprintdesign.net	
	REVISION	DATE	DESCRIPTION				CLIENT: MANCHESTER ASIAN CARE LTD	SCALE: DATE: 1:100@A1 30.04.21
	A	01.07.22	Updates made.				PROJECT: GLOBE HOUSE, 30 SOUTHALL STREET, M3 1LP	
							DRAWING TITLE: PROPOSED GENERAL ARRANGEMENT	
							DRAWING NO: A031.1_P(00)003	

© Copyright Footprint Design Ltd