



General Notes
The Architect shall have no responsibility for any use made of this document other than for that which it was prepared and issued.
All dimensions should be checked on site. Do not scale from this drawing. To be read in conjunction with all other Consultant's drawings. The Architect to be immediately notified of any discrepancies.
Copyright on this drawing retained by the Architect.

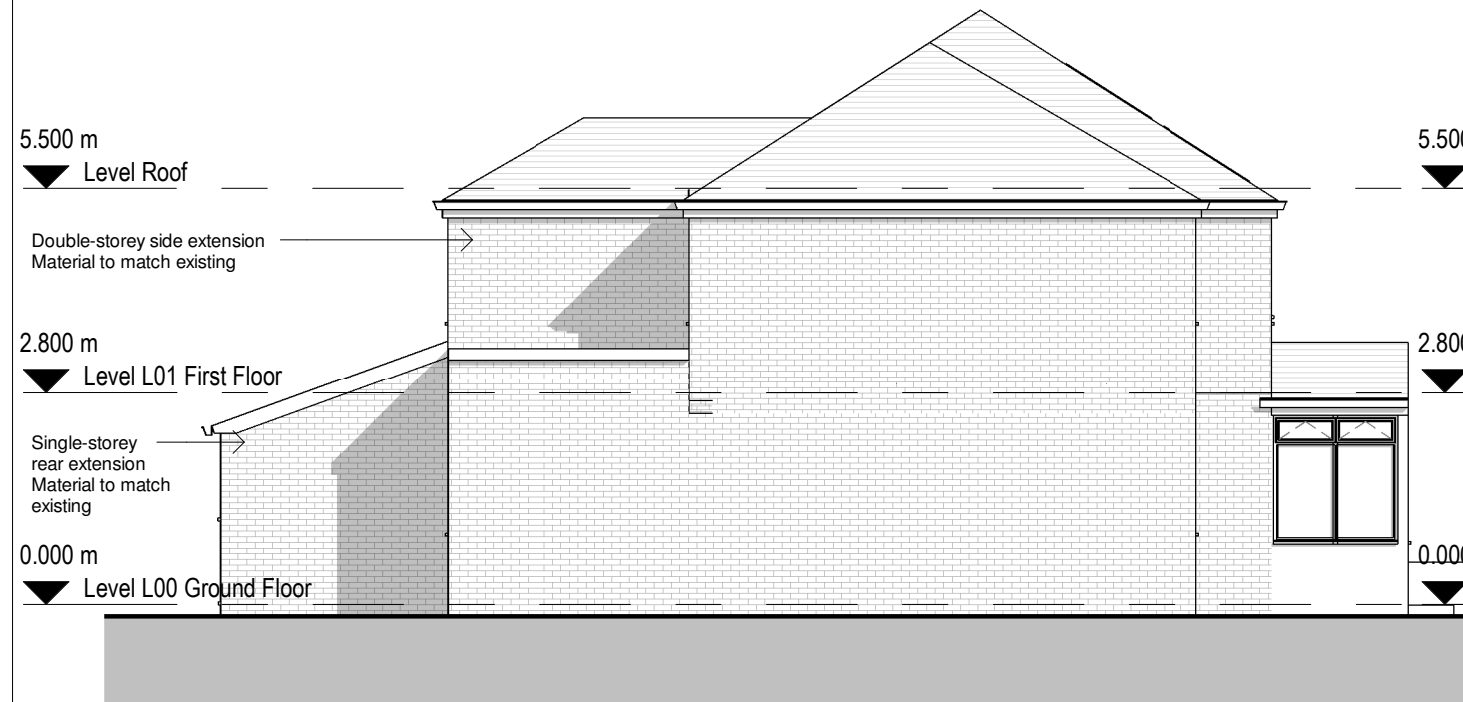

1 Proposed North Elevation
1 : 100



2 Proposed East Elevation
1 : 100

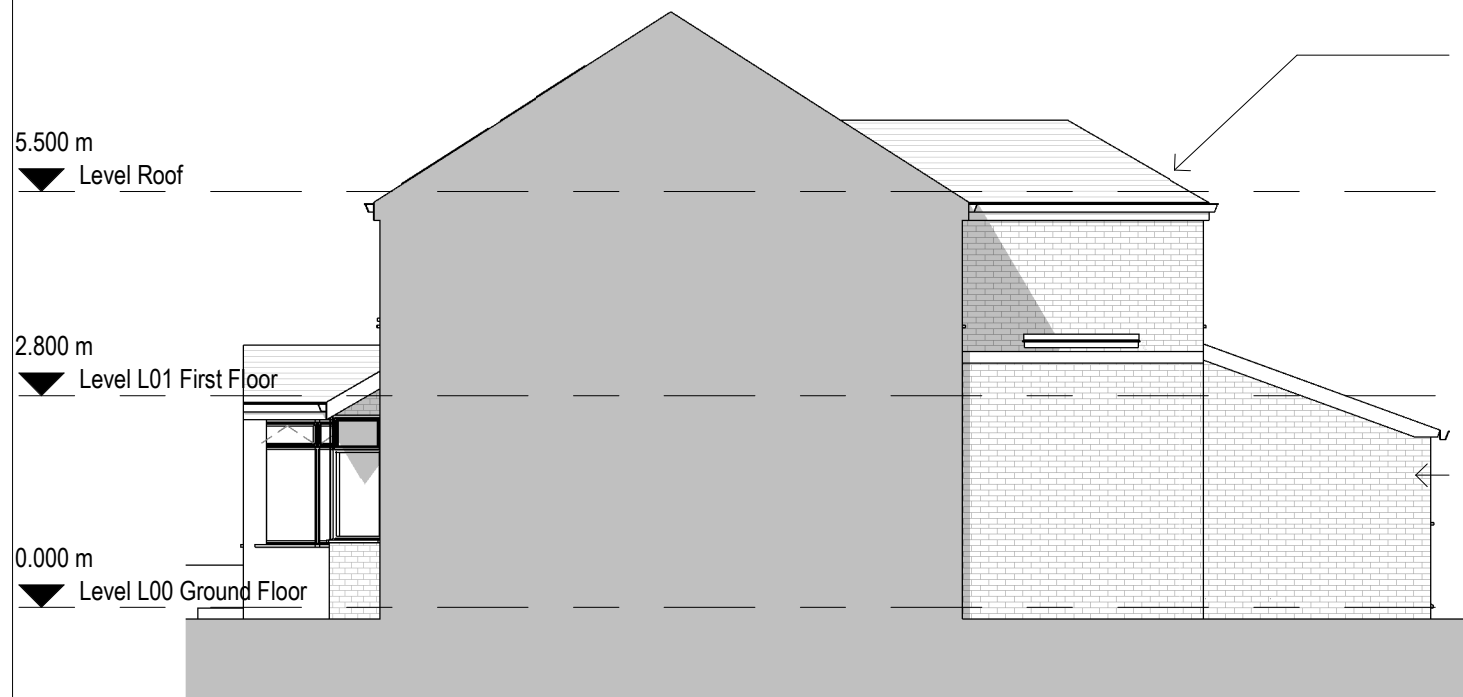

3 Proposed South Elevation
1 : 100



4 Proposed West Elevation
1 : 100



P2 17/02/23 AK SH Amended Drawings
P1 05/12/22 SA SH Initial Issue
No. Date Dwn Chk App Revision or reason for issue

Client
Zafar Iqbal

createit studios
Architects & Designers

Create It Studios (NW) Ltd
Universal Square
Devonshire Street North
Manchester M12 6JH
0161 974 6165
www.createitstudios.co.uk
info@createitstudios.co.uk

Project Title
57 Elsdon Road, Manchester, M13 0TN

Scale / North Point
1 : 100

Drawing Title
Proposed Elevations

Drawing Number
A1384(02)AP003
Drawing Status
Preliminary
Revision
P2