



Roof Ridge
7792



Loft Plan (Ph-2)
5100



First Floor
2850
G.F. Internal
600




Ground Floor
0



1

Existing Front Elevations

1 : 100

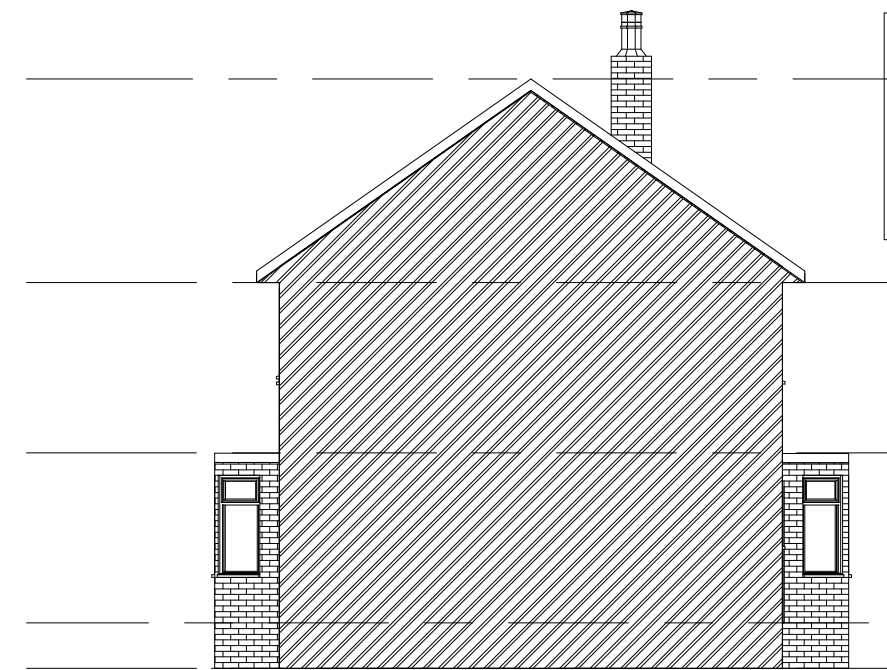

Loft Plan (Ph-2)
5100



First Floor
2850
G.F. Internal
600




Ground Floor
0



4

Existing Left Elevation

1 : 100

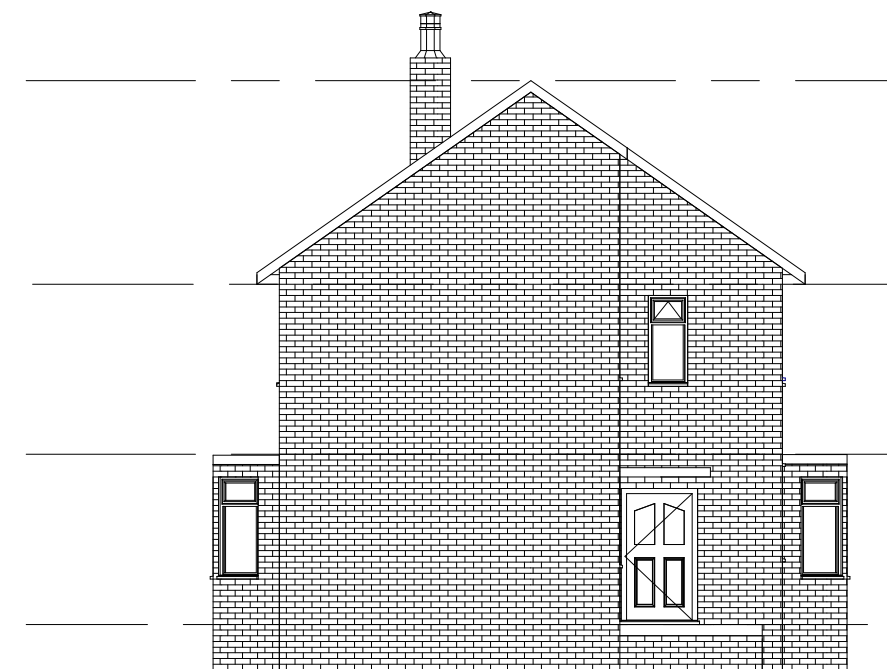

Roof Ridge
7792



Loft Plan (Ph-2)
5100



First Floor
2850
G.F. Internal
600




Ground Floor
0



3

Existing Right Elevation

1 : 100

 

GRAPHIC SCALE: 1:100



LDM Design

PROJECT
18 Amberley Drive, Wythenshawe,
Manchester M23 2RH

SHEET
Existing Elevations

CLIENT
Windy28.ai

Scale (@ A3)
1 : 100

Drawn by
KK

Checked by
KK

DRAWING NUMBER
PS211

REV
C