


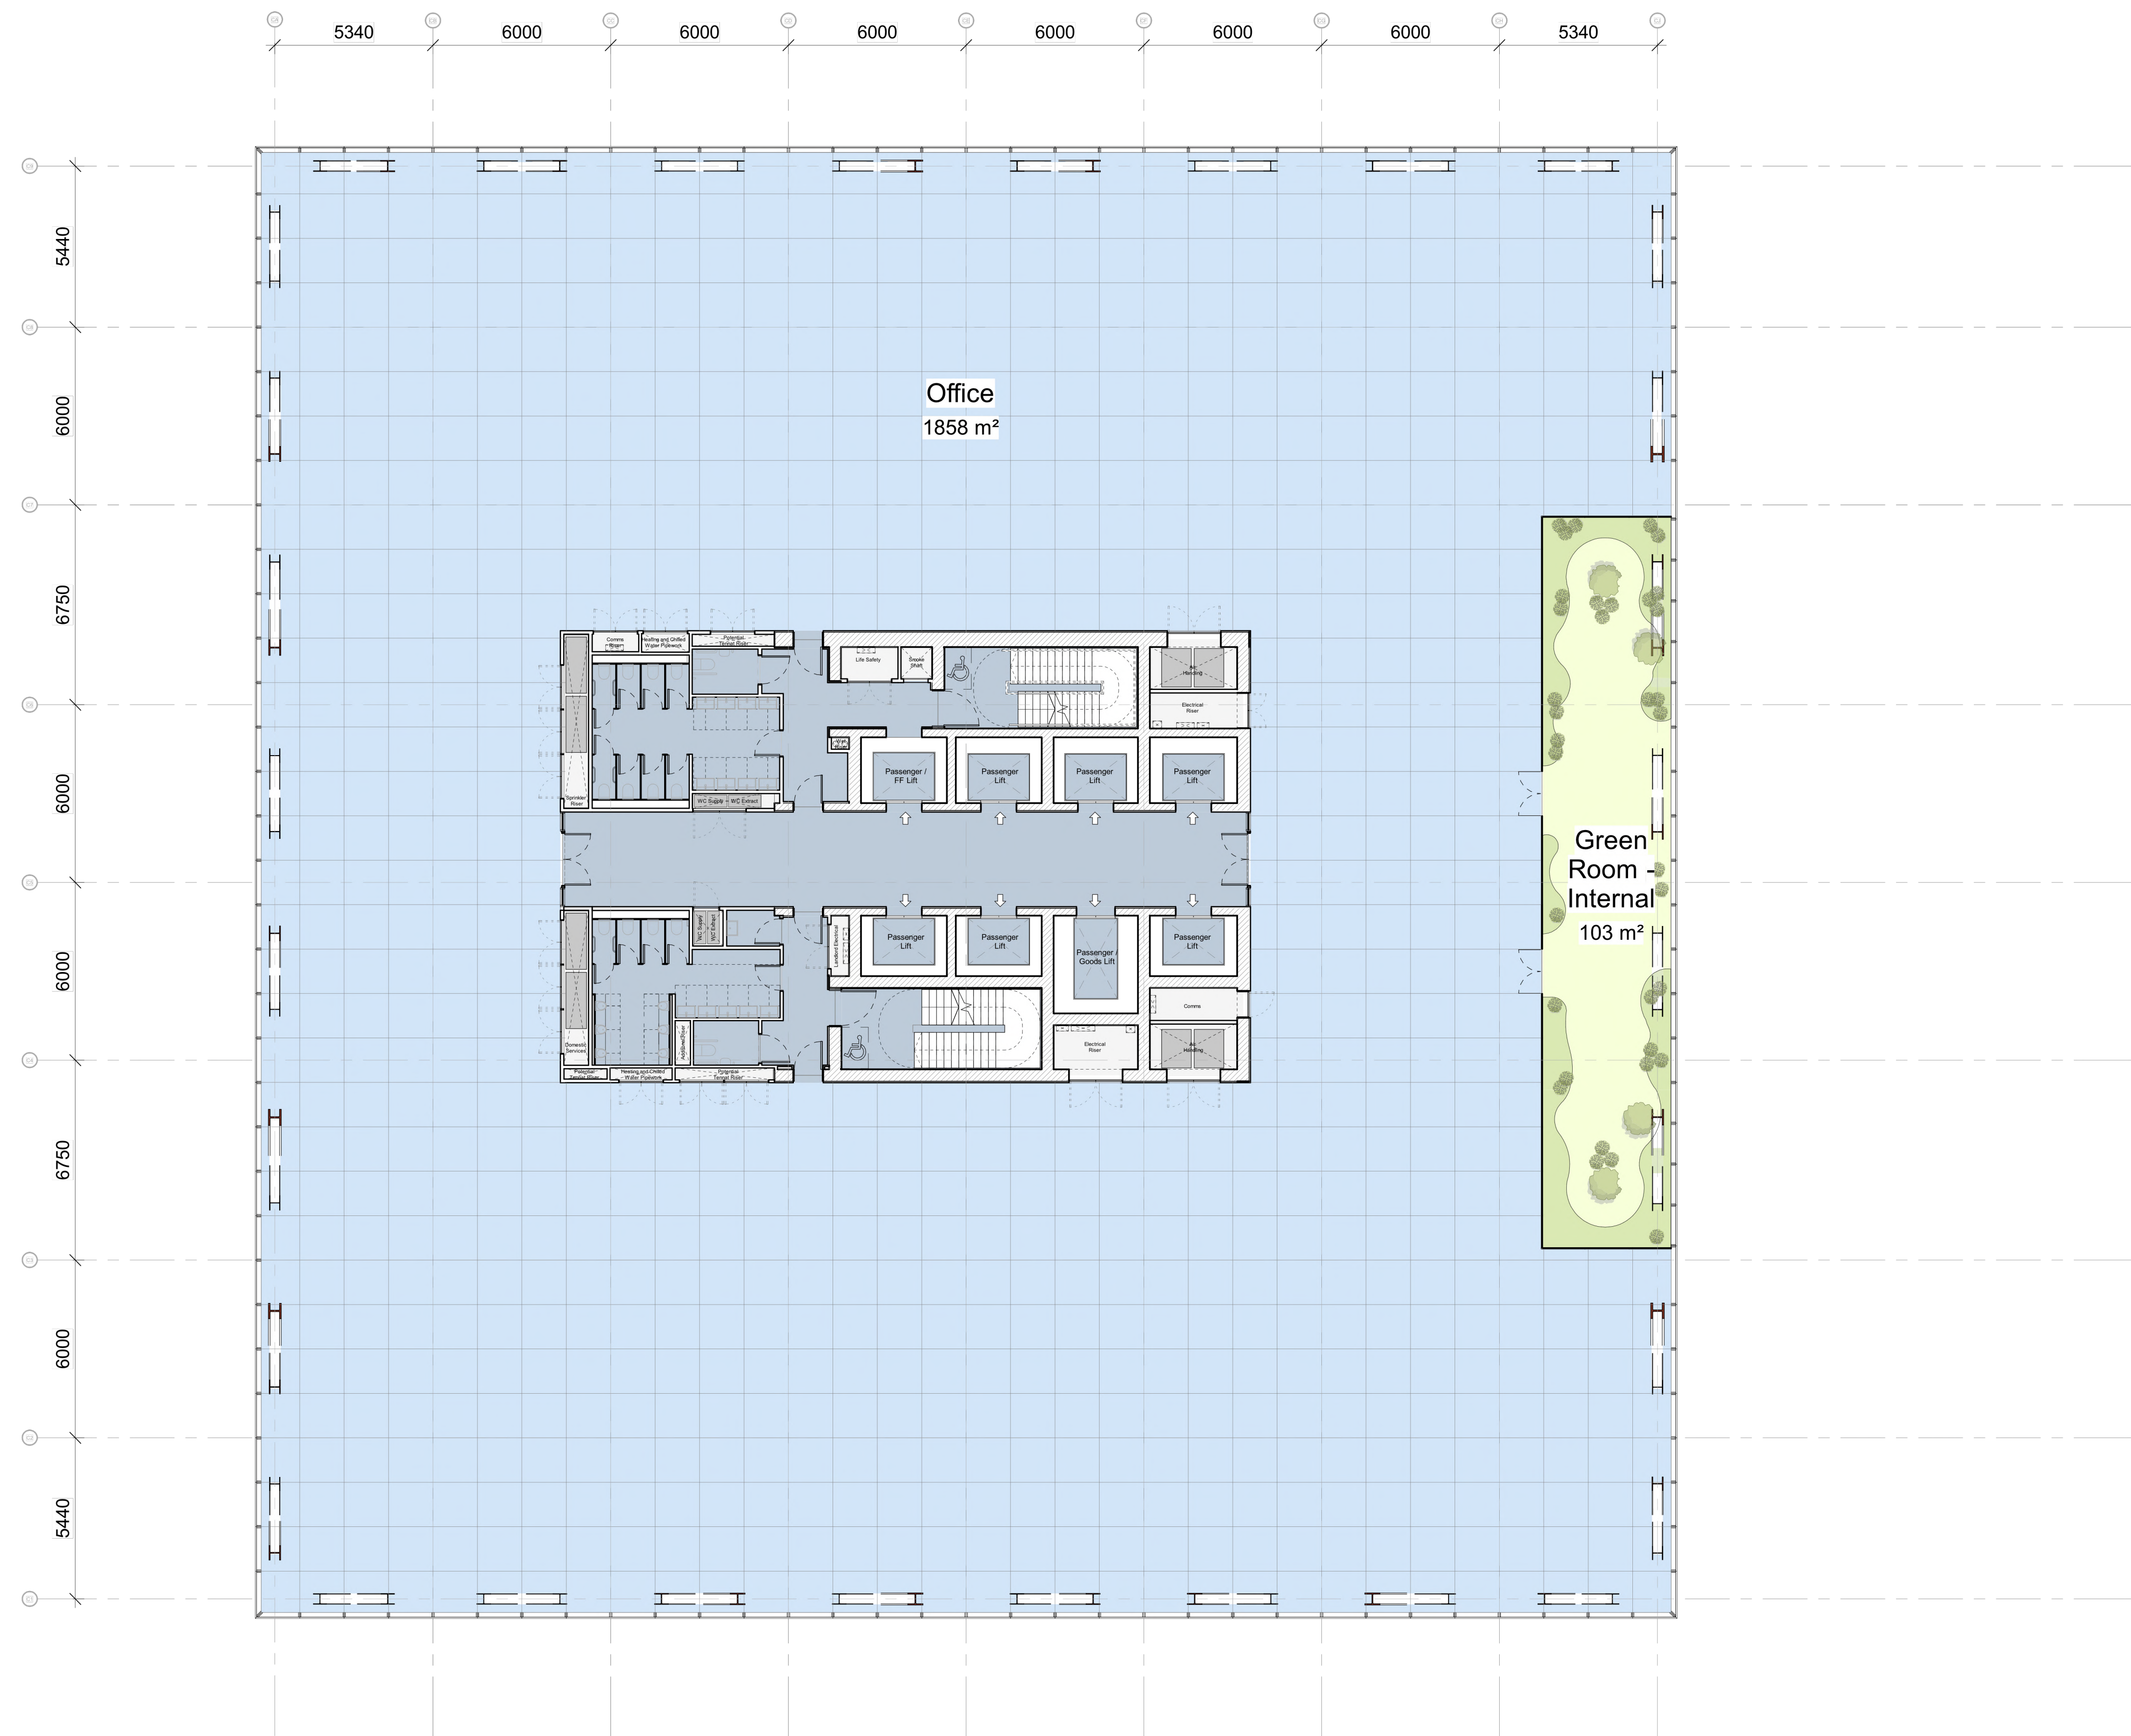

This drawing is copyright Do not scale off dimensions. All dimensions to be checked on site by contractor. Contractor to report any dimensional discrepancies, errors or omissions prior to commencing on site.	Rev.	Date	Description	Rev.	Date	Description	North 	Project Title Former Bauer Millet Site	Status Planning	Scale 1:250 @ A3 1:125 @ A1	Date March 2017	
	00	17-03-2017	Planning Issue									
	01	04-04-2022	Minor Material Amendment Application									
								Drawing Title Building 3 - Third Floor Plan	Job No 10053	Drawing No 10053-B3-A-B5D9-G200-P-03-001	Revision 01	MANCHESTER Riverside, 4 Commercial St Manchester M15 4BG +44 (0)161 835 2345 www.simpsonhaugh.com LONDON 5-8 Roberts Place London EC1R 9BB +44 (0)20 7549 4000 mail@simpsonhaugh.com