




First Floor

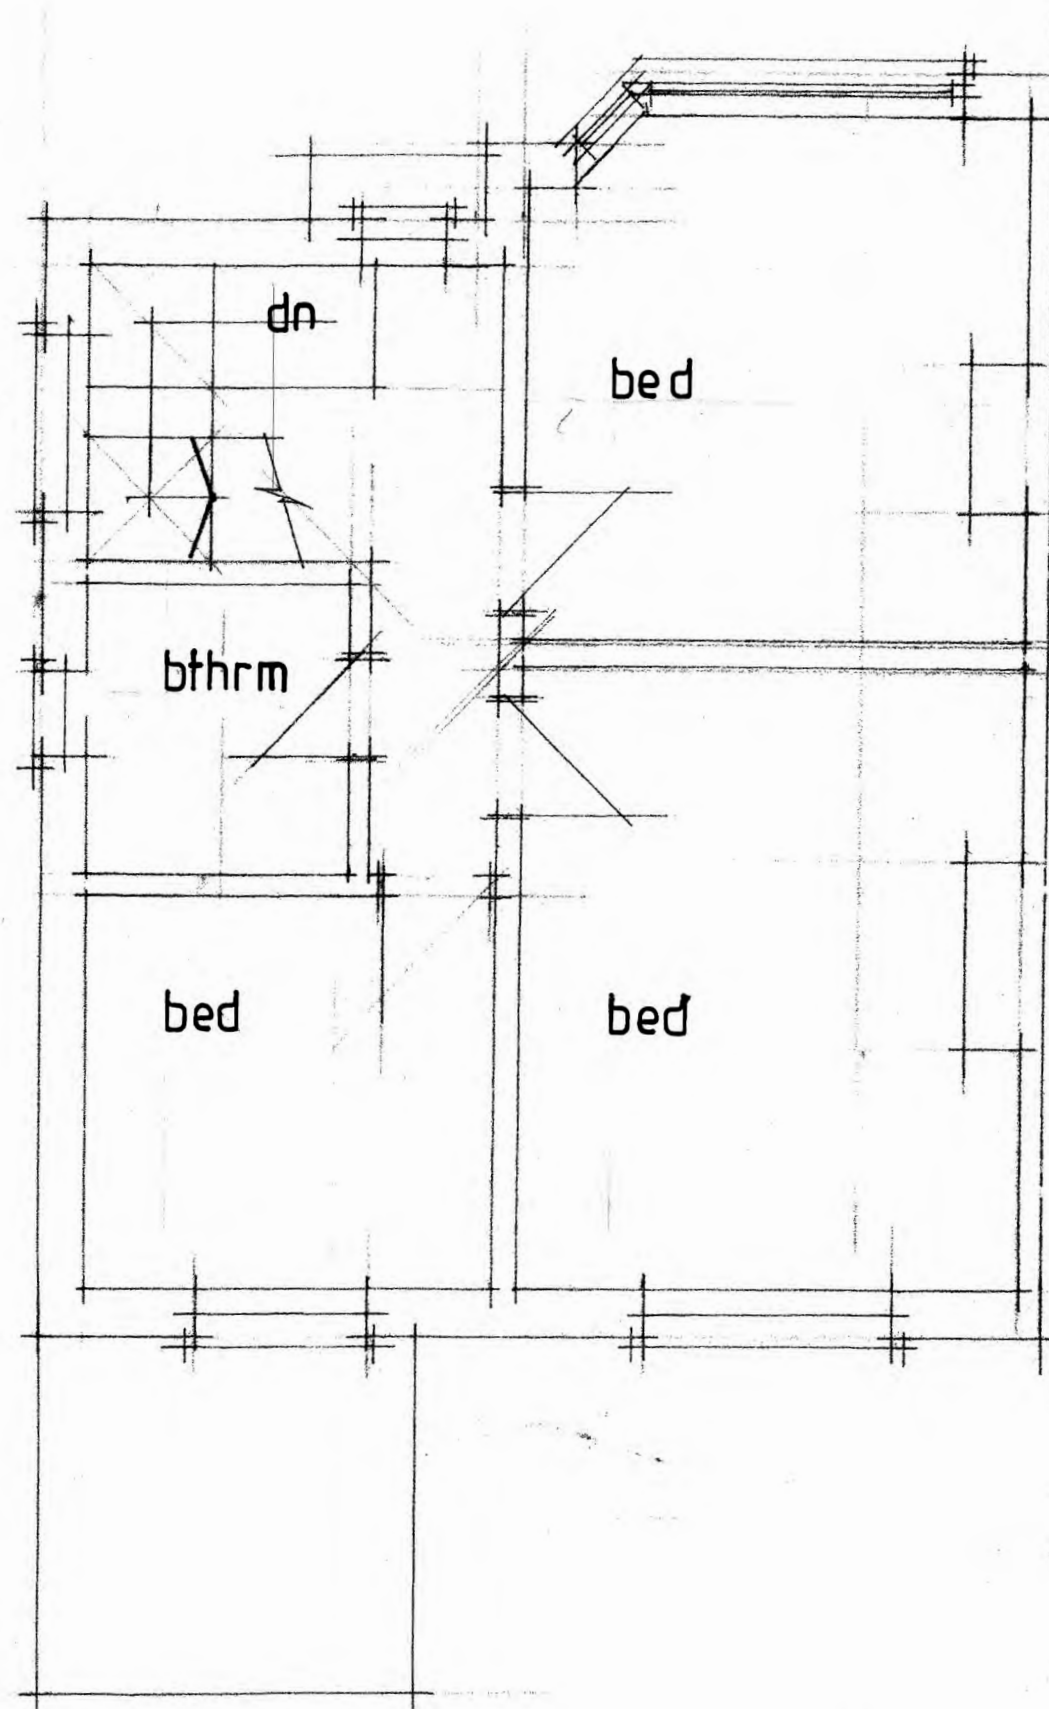

Ground Floor

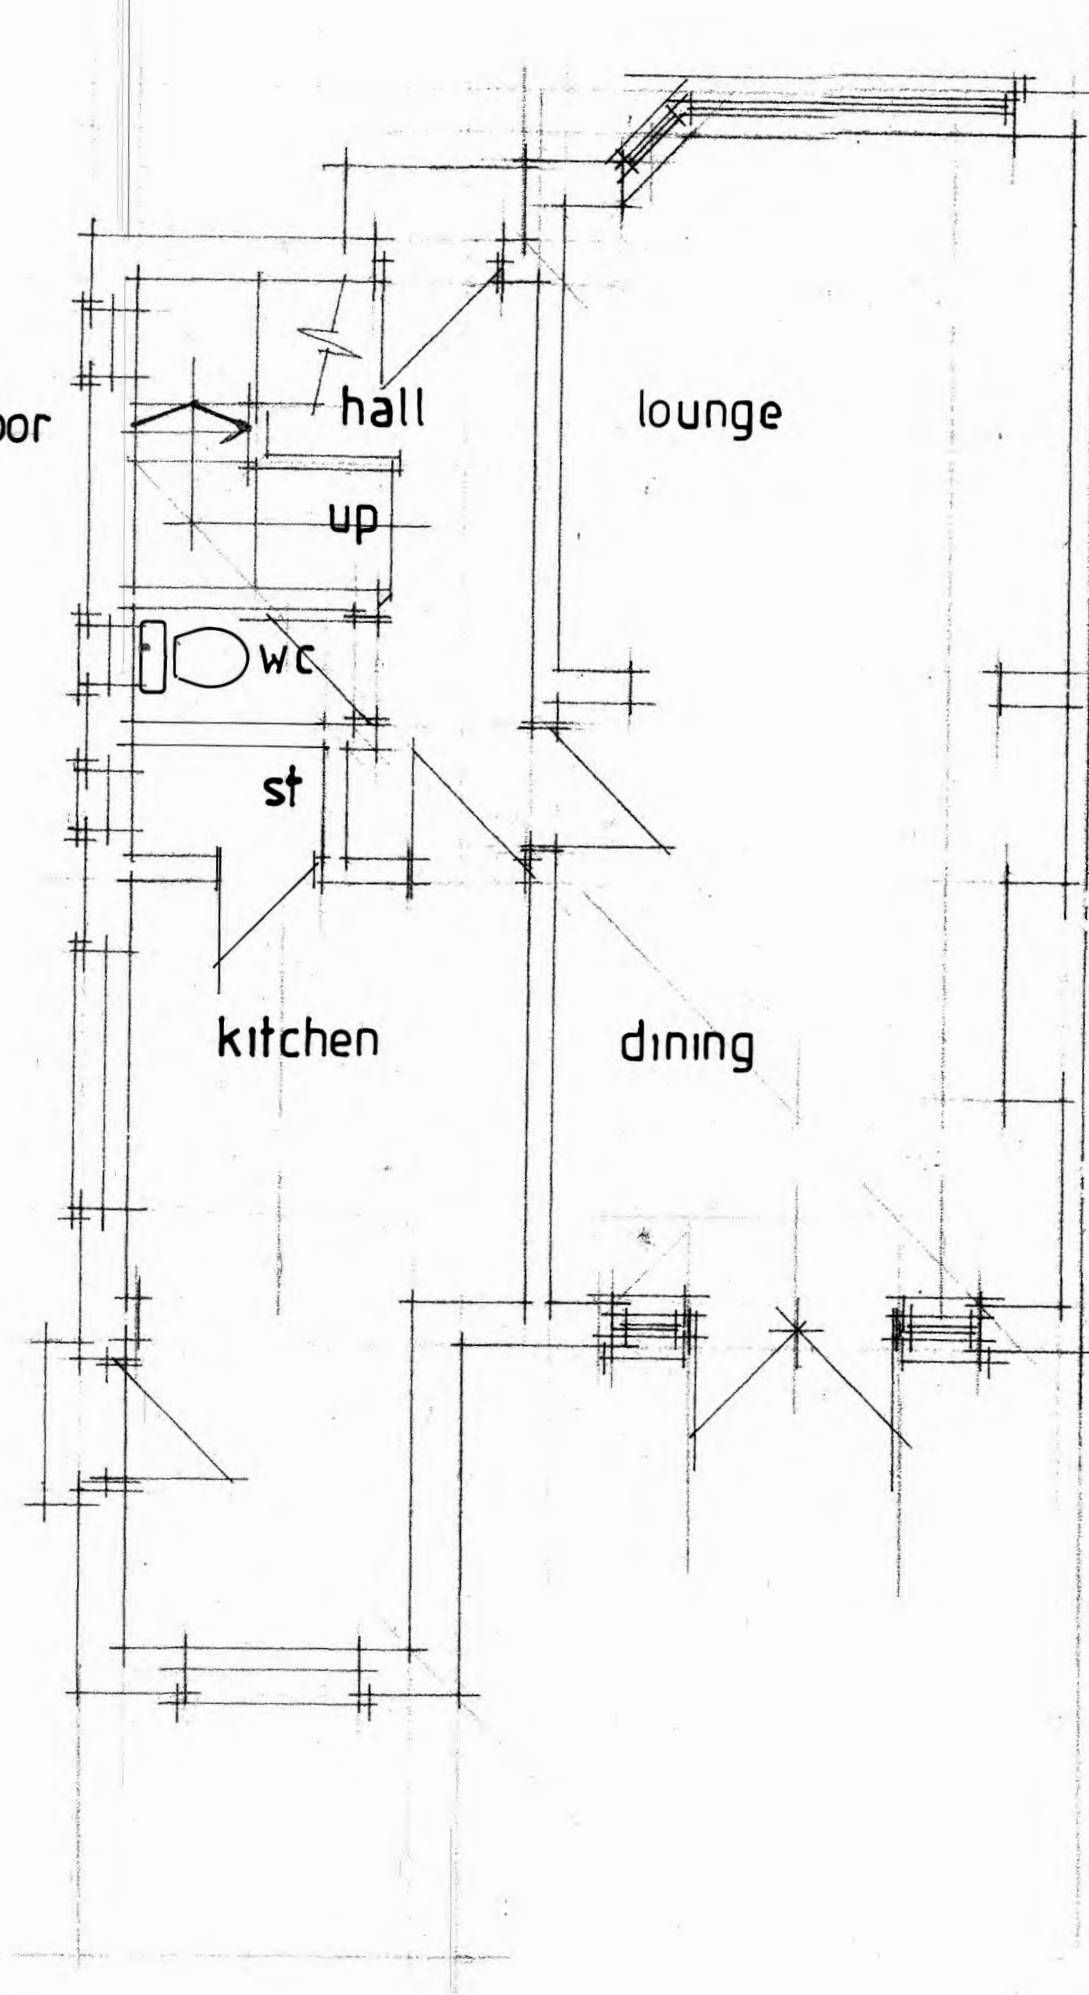

Elevations

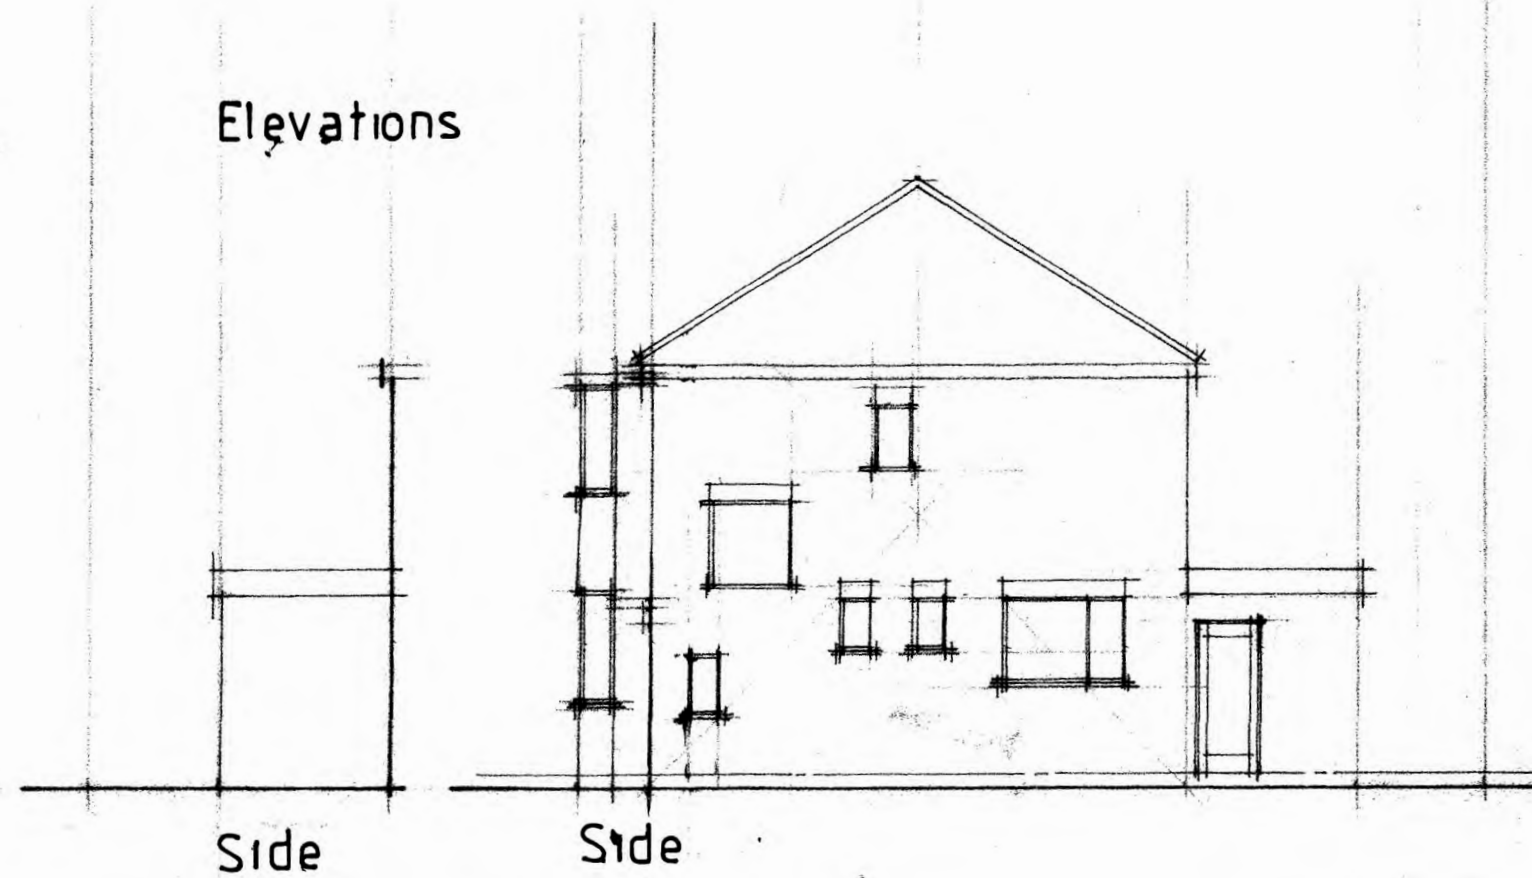

No:	Revision:	Date:	Initial:
ALPHA DESIGN 11 GILDA CRESCENT ROAD ECCLES M30 9AG TELEPHONE :0161 707 5533			
Project: 12 Mere Drive Didsbury Mcr			
Title: Floor plans and Elevations (existing)			
Scale: 50:100	Date: Jan 19	Initial: CM	
Drg. No: 1			