


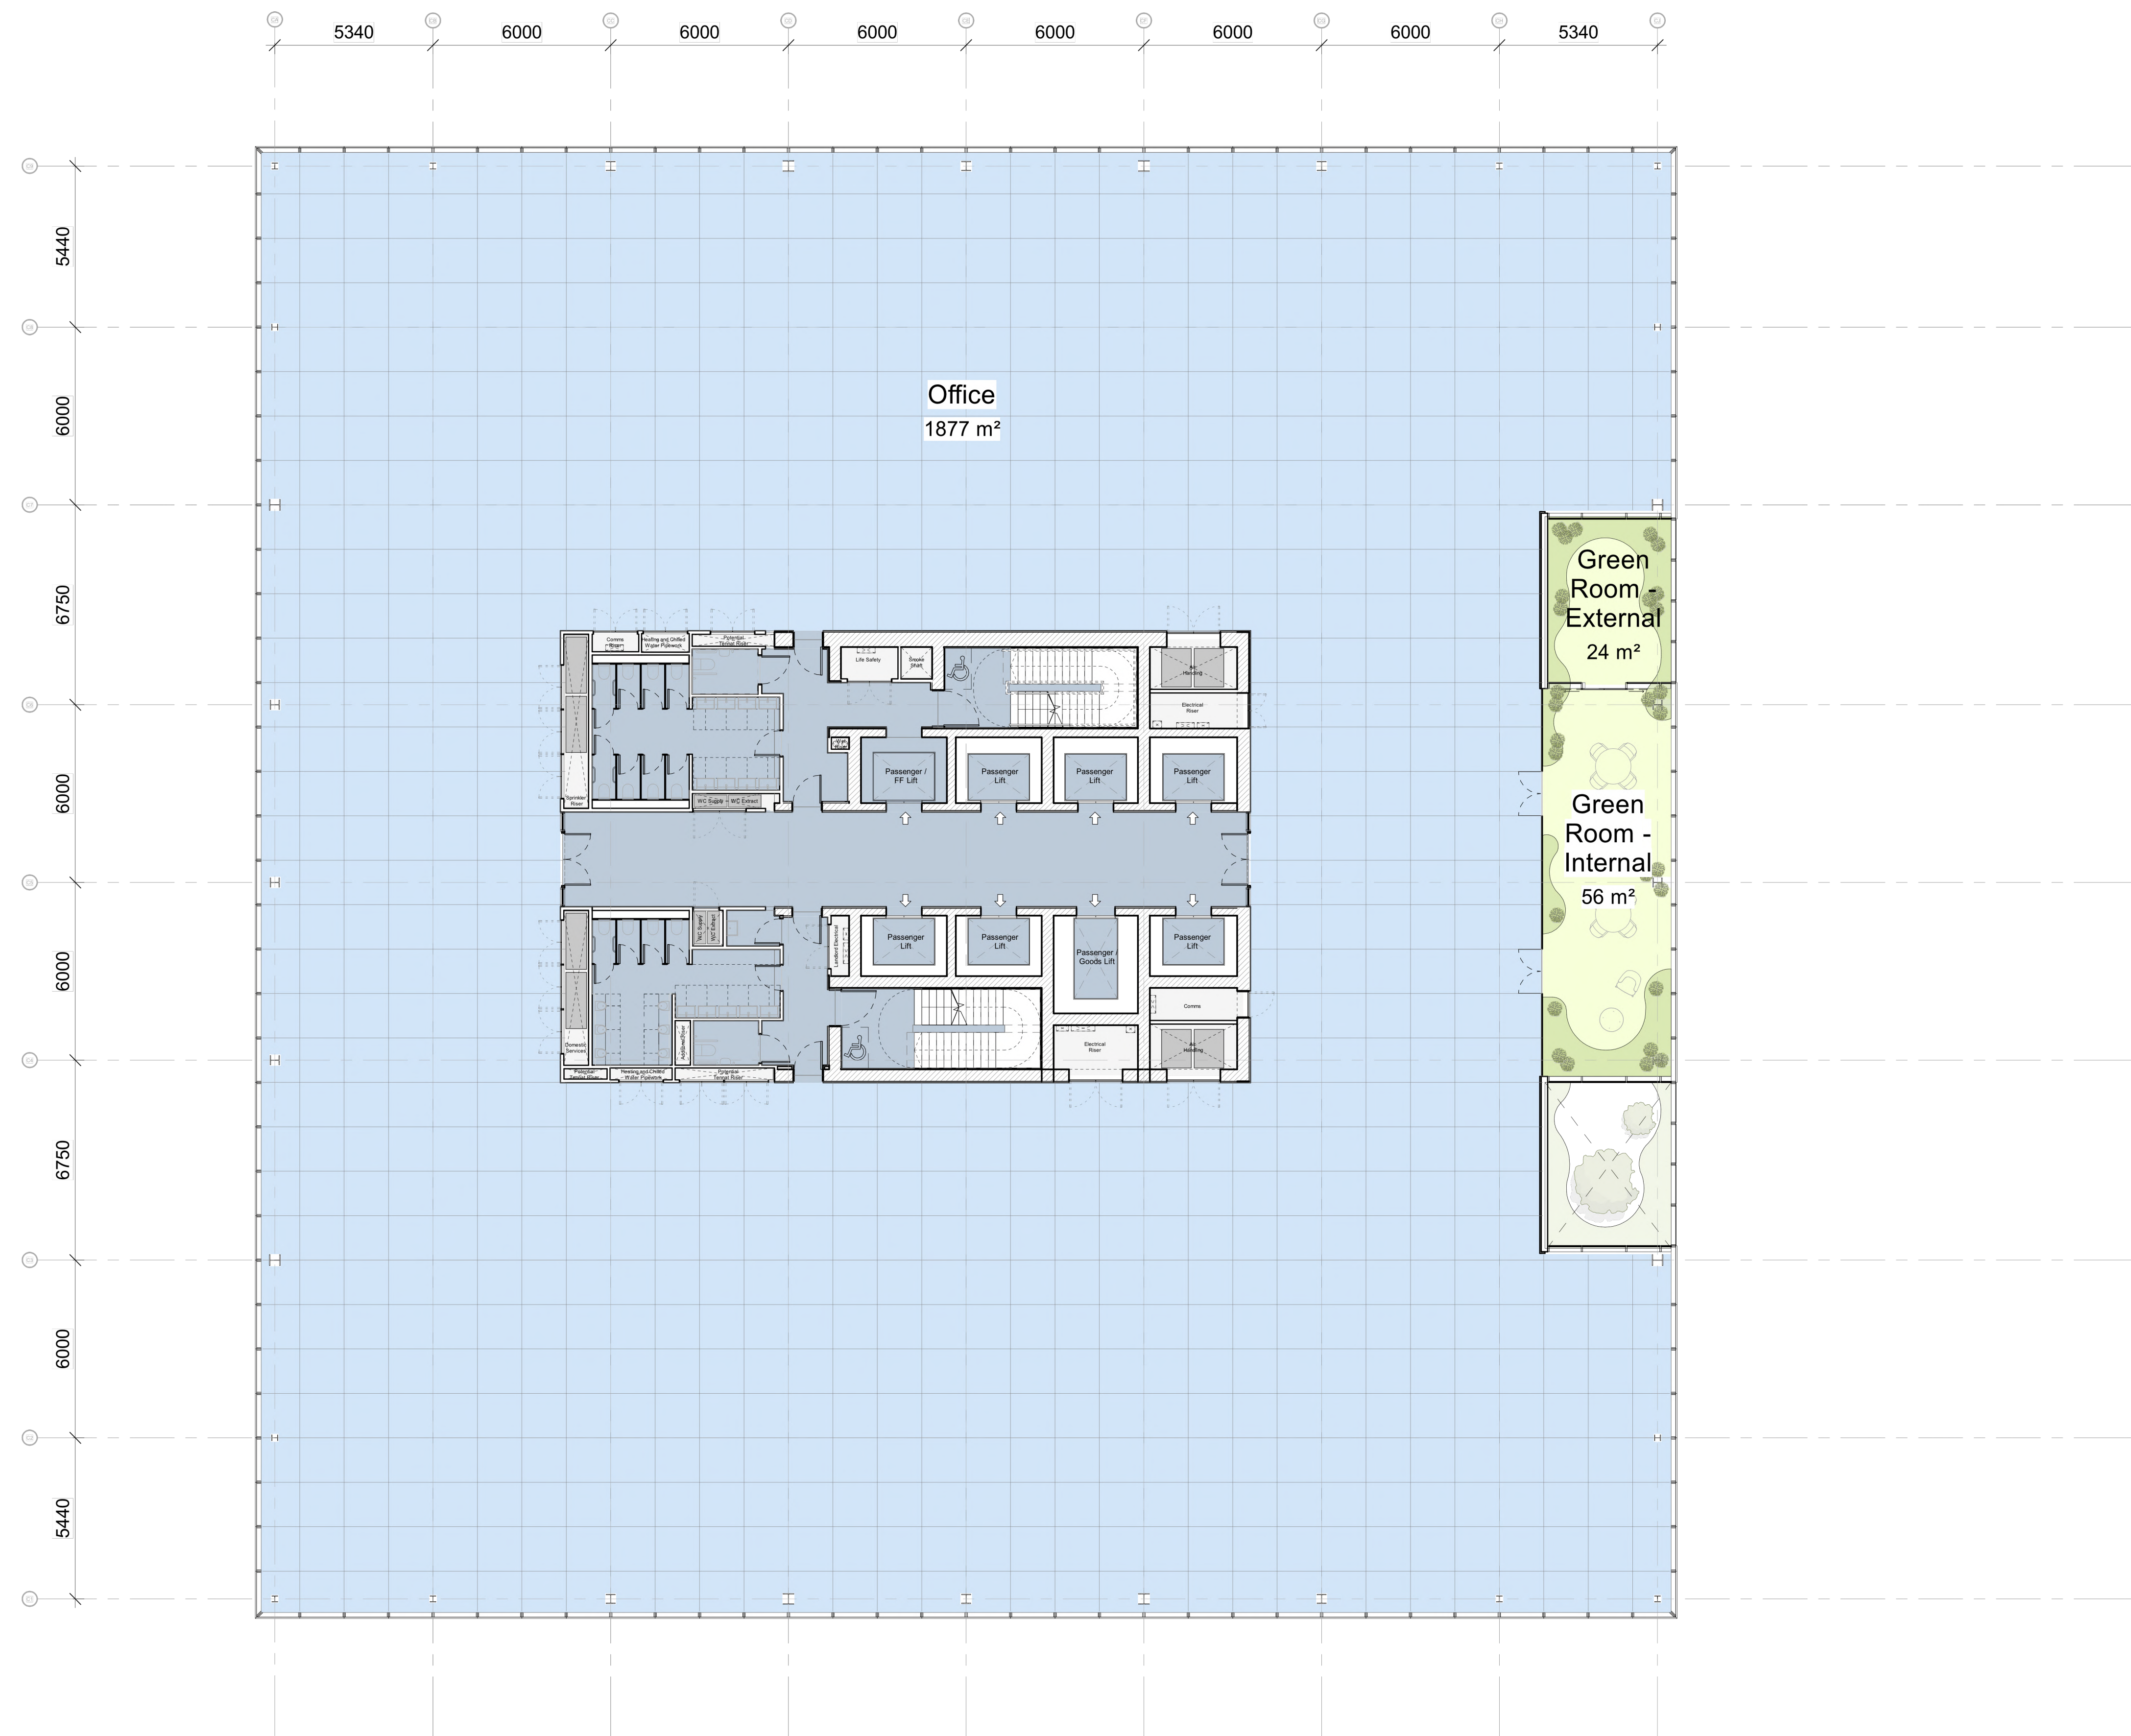

This drawing is copyright Do not scale off dimensions. All dimensions to be checked on site by contractor. Contractor to report any dimensional discrepancies, errors or omissions prior to commencing on site.	Rev.	Date	Description	Rev.	Date	Description	North 	Project Title		Status			 MANCHESTER Riverside, 4 Commercial St Manchester M15 4BG +44 (0)161 835 2345 www.simpsonhaugh.com LONDON 5-8 Roberts Place London EC1R 9BB +44 (0)20 7549 4000 mail@simpsonhaugh.com				
	00	17-03-2017	Planning Issue						Former Bauer Millet Site		Planning						
	01	04-04-2022	Minor Material Amendment Application						Drawing Title Building 3 - Level 14 Floor Plan		Scale	1:250 @ A3		1:125 @ A1	Date	March 2017	
											Job No	10053		Drawing No	10053-B3-A-B5D9-G200-P-14-001	Revision	01