

SLATE WHARF CASTLEFIELD

APPROVED AND PROPOSED DRAWINGS
MAY 2022

OLLIER SMURTHWAITE ARCHITECTS

APPROVED GROUND FLOOR PLAN



Project	Plot G, Castlefield	Project No.	15-22	Rev.	01
Wk.	Ground Floor Plan	Dwg. No.	P_11-004	By	PC
		Date	March 16	CHK.	AMG
		Scale	1:100 @ A1	App.	00



Architects / Masterplanning / Urban Designer

PROPOSED GROUND FLOOR PLAN



PLANS GENERALLY

- LIFT AND STAIR CORE REPOSITIONED MID-PLAN TO REDUCE TRAVEL DISTANCES TO BIN STORES
- EXTERNAL WALL BUILD-UPS INCREASED INTERNALLY (EXTERNAL WALL LINE MAINTAINED)
- APARTMENT LAYOUTS AMENDED TO PROVIDE EVERY BEDROOM WITH AN EXTERNAL WINDOW
- BIKE STORE RELOCATED SO NO LONGER ACCESSED THROUGH BIN STORE

IMPORTANT NOTES:

REVISION	DATE	DESCRIPTION


CLIENT: PRIESTHURRY ESTATES
PROJECT: 15-22
ADDRESS: PLOT G, CASTLEFIELD
DRAWING: PROPOSED GROUND FLOOR PLAN
SCALE: 1:100 @ A1
DRAWING NO: P_11-004A

DATE: MAY 2021

OLLIER SMURTHWAITE ARCHITECTS
40 King Street, Manchester, M2 6BA
T: 0161 883 0838
F: 0161 883 0830
E: mail@olliersmurthwaite.com

APPROVED BIN STRATEGY DIAGRAM

PROPOSED BIN STRATEGY DIAGRAM

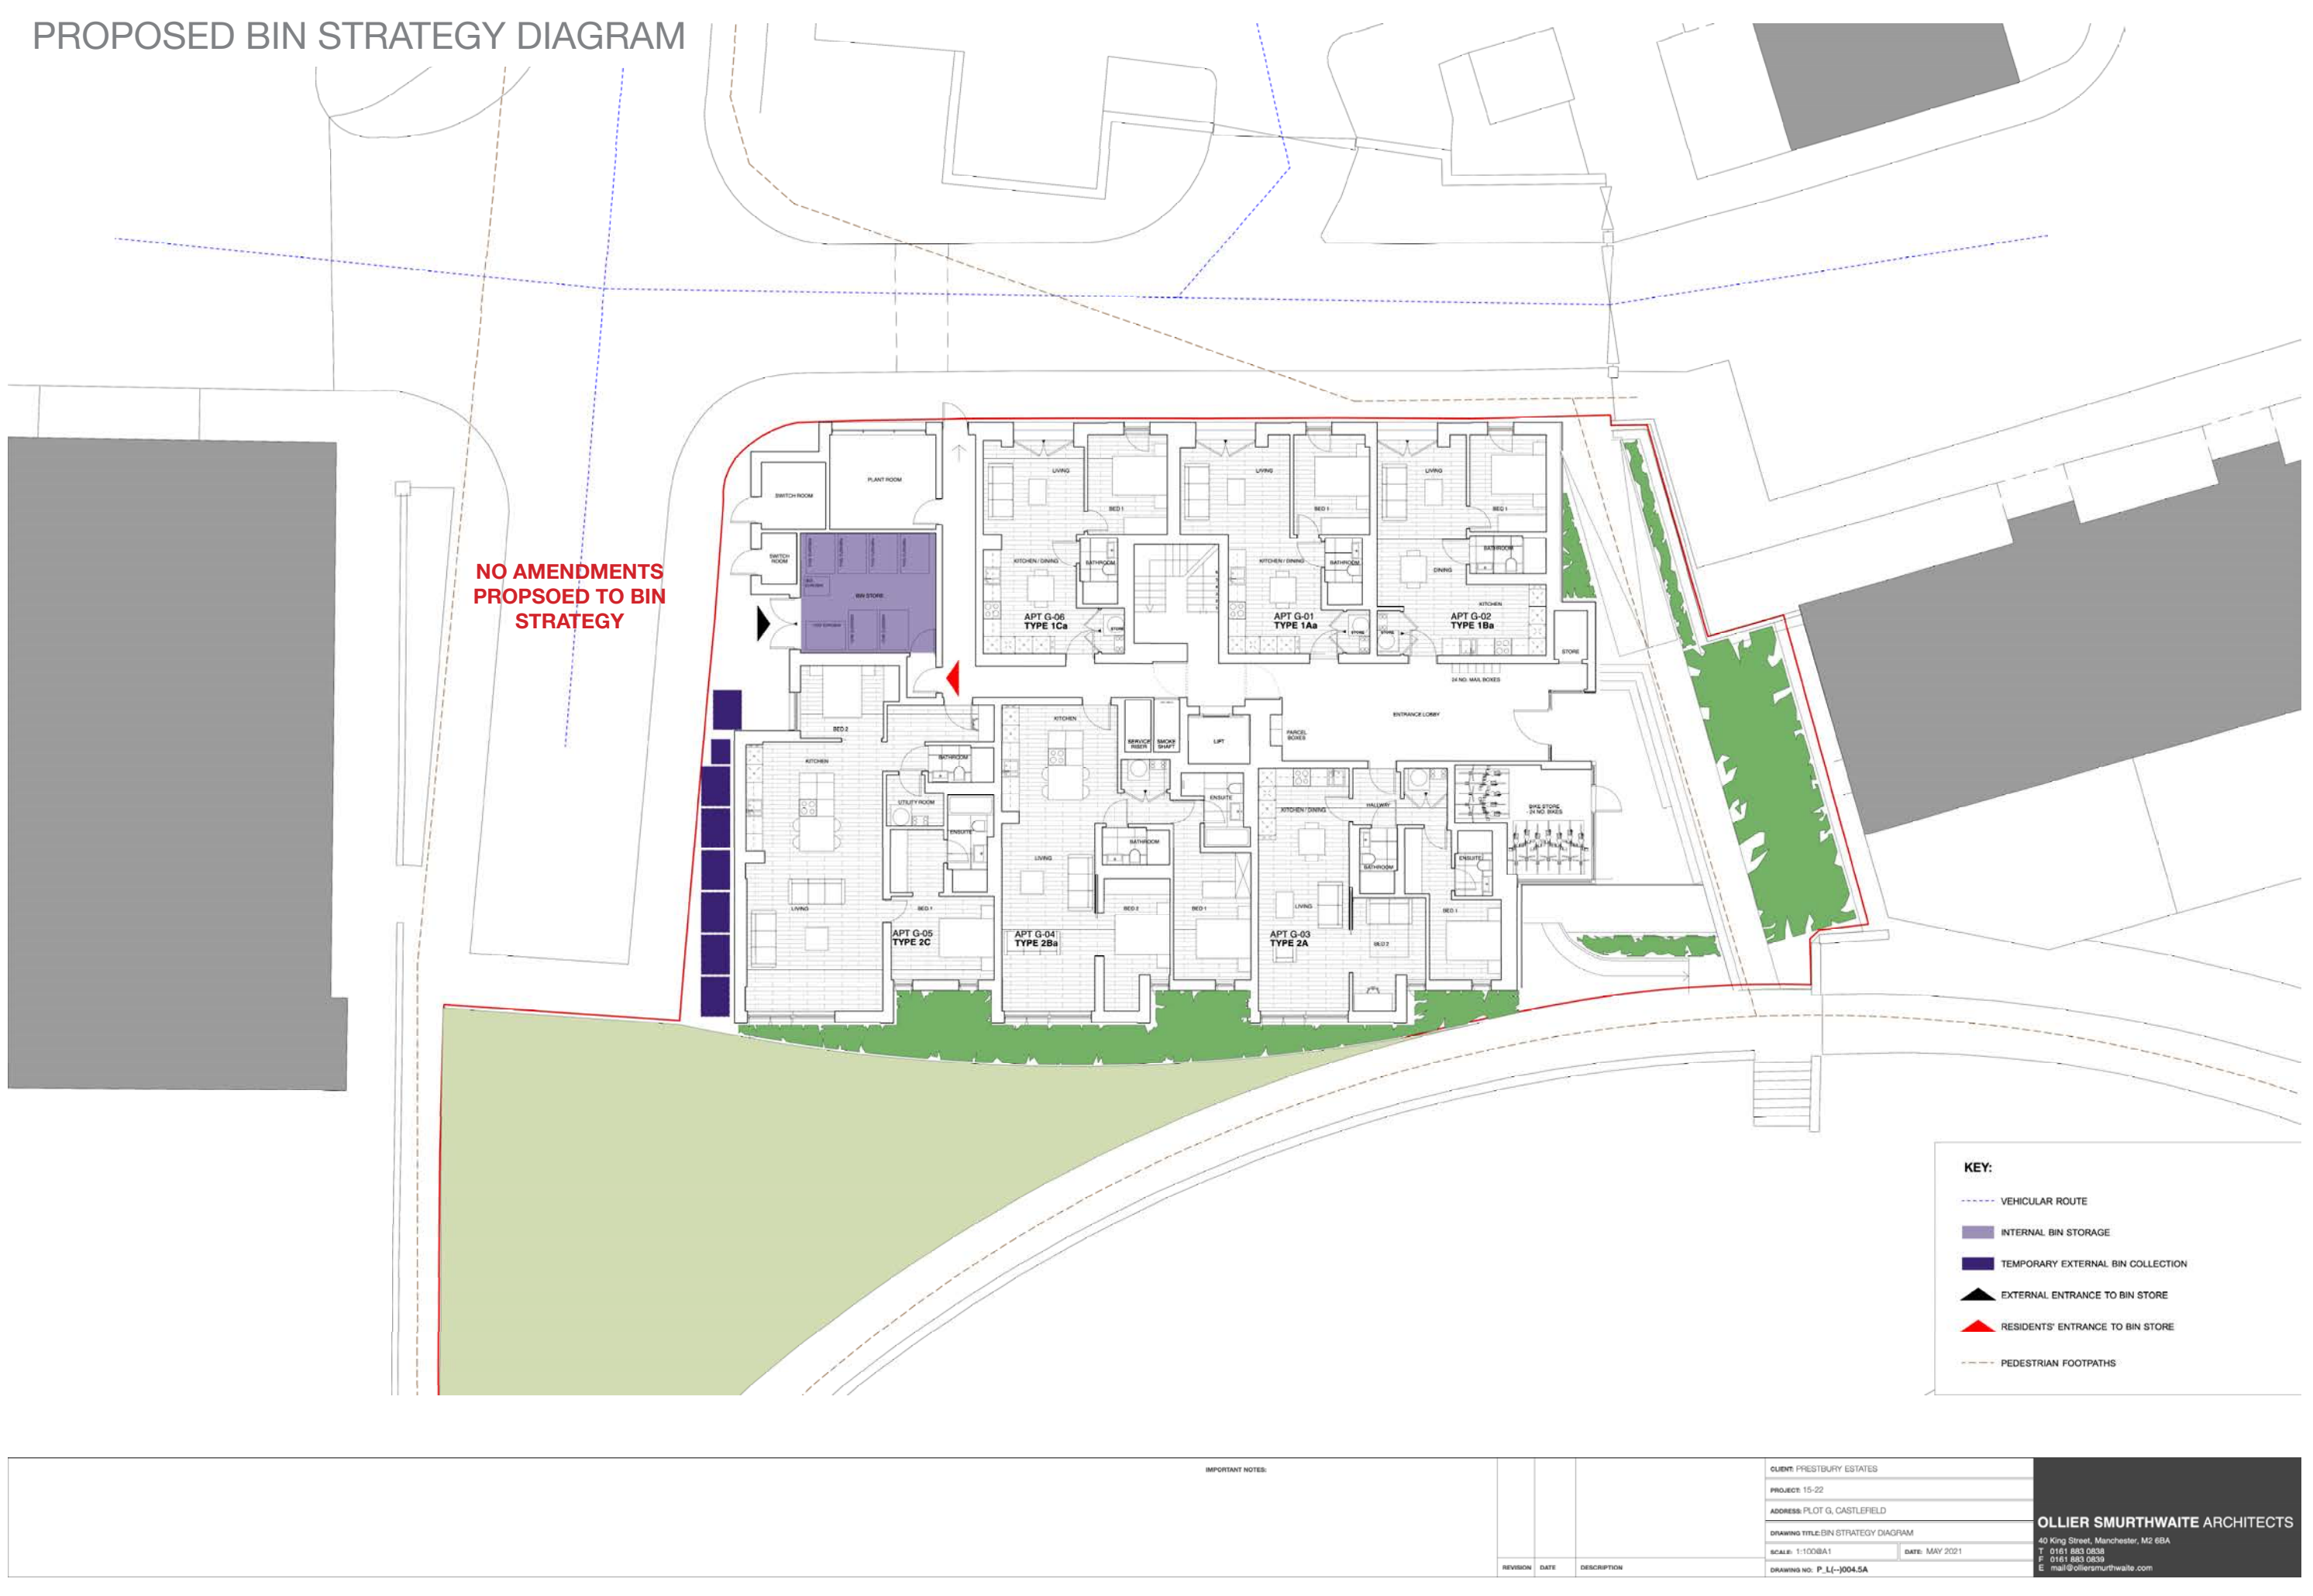

APPROVED FIRST FLOOR PLAN



Project	Plot G, Castlefield	Project No.	15-02	Rev.	01
Wk	First Floor Plan	Draw No.	P_11-005	By	PC
		Date	March 16	Chk.	AMG
		Scale	1:100 @ A1	App.	00



Architects / Masterplanning / Urban Design

PROPOSED FIRST FLOOR PLAN



PLANS GENERALLY

- LIFT AND STAIR CORE REPOSITIONED MID-PLAN TO REDUCE TRAVEL DISTANCES TO BIN STORE
- EXTERNAL WALL BUILD-UPS INCREASED INTERNALLY (EXTERNAL WALL LINE MAINTAINED)
- APARTMENT LAYOUTS AMENDED TO PROVIDE EVERY BEDROOM WITH AN EXTERNAL WINDOW

IMPORTANT NOTES

REVISION	DATE	DESCRIPTION	CLIENT: PRESTIDURY ESTATES			
			PROJECT: 15-02			
			ADDRESS: PLOT G, CASTLEFIELD			
			DRAWING TITLE: FIRST FLOOR PLAN			
			SCALE: 1:100 @ A1			
			DATE: MAY 2021			
			DRAWING NO: P_11-005A			

OLLIER SMURTHWAITE ARCHITECTS

40 King Street, Manchester, M2 6BA
T 0161 883 0036
F 0161 883 0060
E mail@olliersmurthwaite.com

OLLIER SMURTHWAITE ARCHITECTS
40 King Street, Manchester, M2 6BA
T: 0161 883 0038
F: 0161 883 0039
E: mail@olliersmurthwaite.com

PROPOSED SECOND FLOOR PLAN



- ## PLANS GENERALLY
- LIFT AND STAIR CORE REPOSITIONED MID-PLAN TO REDUCE TRAVEL DISTANCES TO BIN STORE
 - EXTERNAL WALL BUILD-UPS INCREASED INTERNALLY (EXTERNAL WALL LINE MAINTAINED)
 - APARTMENT LAYOUTS AMENDED TO PROVIDE EVERY BEDROOM WITH AN EXTERNAL WINDOW

Project	Plot G, Castlefield	Project No.	15-22	Rev.	
		Dwg. No.	P_11-0006	By	
Title	Second Floor Plan	Date	March 16	Chk.	N
		Scale	1:100 @ A1	App.	



Architects | Masterplanning | Urban Design

			CLIENT: PRESTIBURY ESTATES PROJECT: 15-22 ADDRESS: PLOT 6, CASTLEFIELD DRAWING TITLE: SECOND FLOOR PLAN SCALE: 1:1008A1 DATE: MAY 2021		OLLIER SMURTHWAITE ARCHITECTS 40 King Street, Manchester, M2 6BA T: 0161 863 0830 F: 0161 863 0830 E: mail@olliersmurthwaite.com
REVISION	DATE	DESCRIPTION	DRAWING NO. P_LJ-0005A		

APPROVED THIRD FLOOR PLAN



Project	Plot G, Castlefield	Project No.	15-02	Rev.	01
Wk.	Third Floor Plan	Dwg. No.	P_11-007	By	PC
		Date	March 16	CHK.	AGJ
		Scale	1:100 @ A1	App.	00

Architects / Masterplanning / Urban Design

PROPOSED THIRD FLOOR PLAN



PLANS GENERALLY

- LIFT AND STAIR CORE REPOSITIONED MID-PLAN TO REDUCE TRAVEL DISTANCES TO BIN STORE
- EXTERNAL WALL BUILD-UPS INCREASED INTERNALLY (EXTERNAL WALL LINE MAINTAINED)
- APARTMENT LAYOUTS AMENDED TO PROVIDE EVERY BEDROOM WITH AN EXTERNAL WINDOW

IMPORTANT NOTES

REVISION	DATE	DESCRIPTION	CLIENT: PRESTURRY ESTATES	
			PROJECT: 15-02	
			ADDRESS: PLOT G, CASTLEFIELD	
			DRAWING TITLE: THIRD FLOOR PLAN	
			SCALE: 1:100@A1	
			DATE: MAY 2021	
			DRAWING NO: P_11-007A	

OLLIER SMURTHWAITE ARCHITECTS

40 King Street, Manchester, M2 6BA

T: 0161 883 0038

F: 0161 883 0039


E: mail@olliersmurthwaite.com

APPROVED FOURTH FLOOR PLAN



Project	Plot G, Castlefield	Project No.	15-22	Rev.	01
Drawn	P.J.-0008	Rev.	PC		
Date	MARCH 14	Scale	1:100 @ A1	App.	00
Architect	MANUFACTURING / OLLIER SMURTHWAITE				

PROPOSED FOURTH FLOOR PLAN

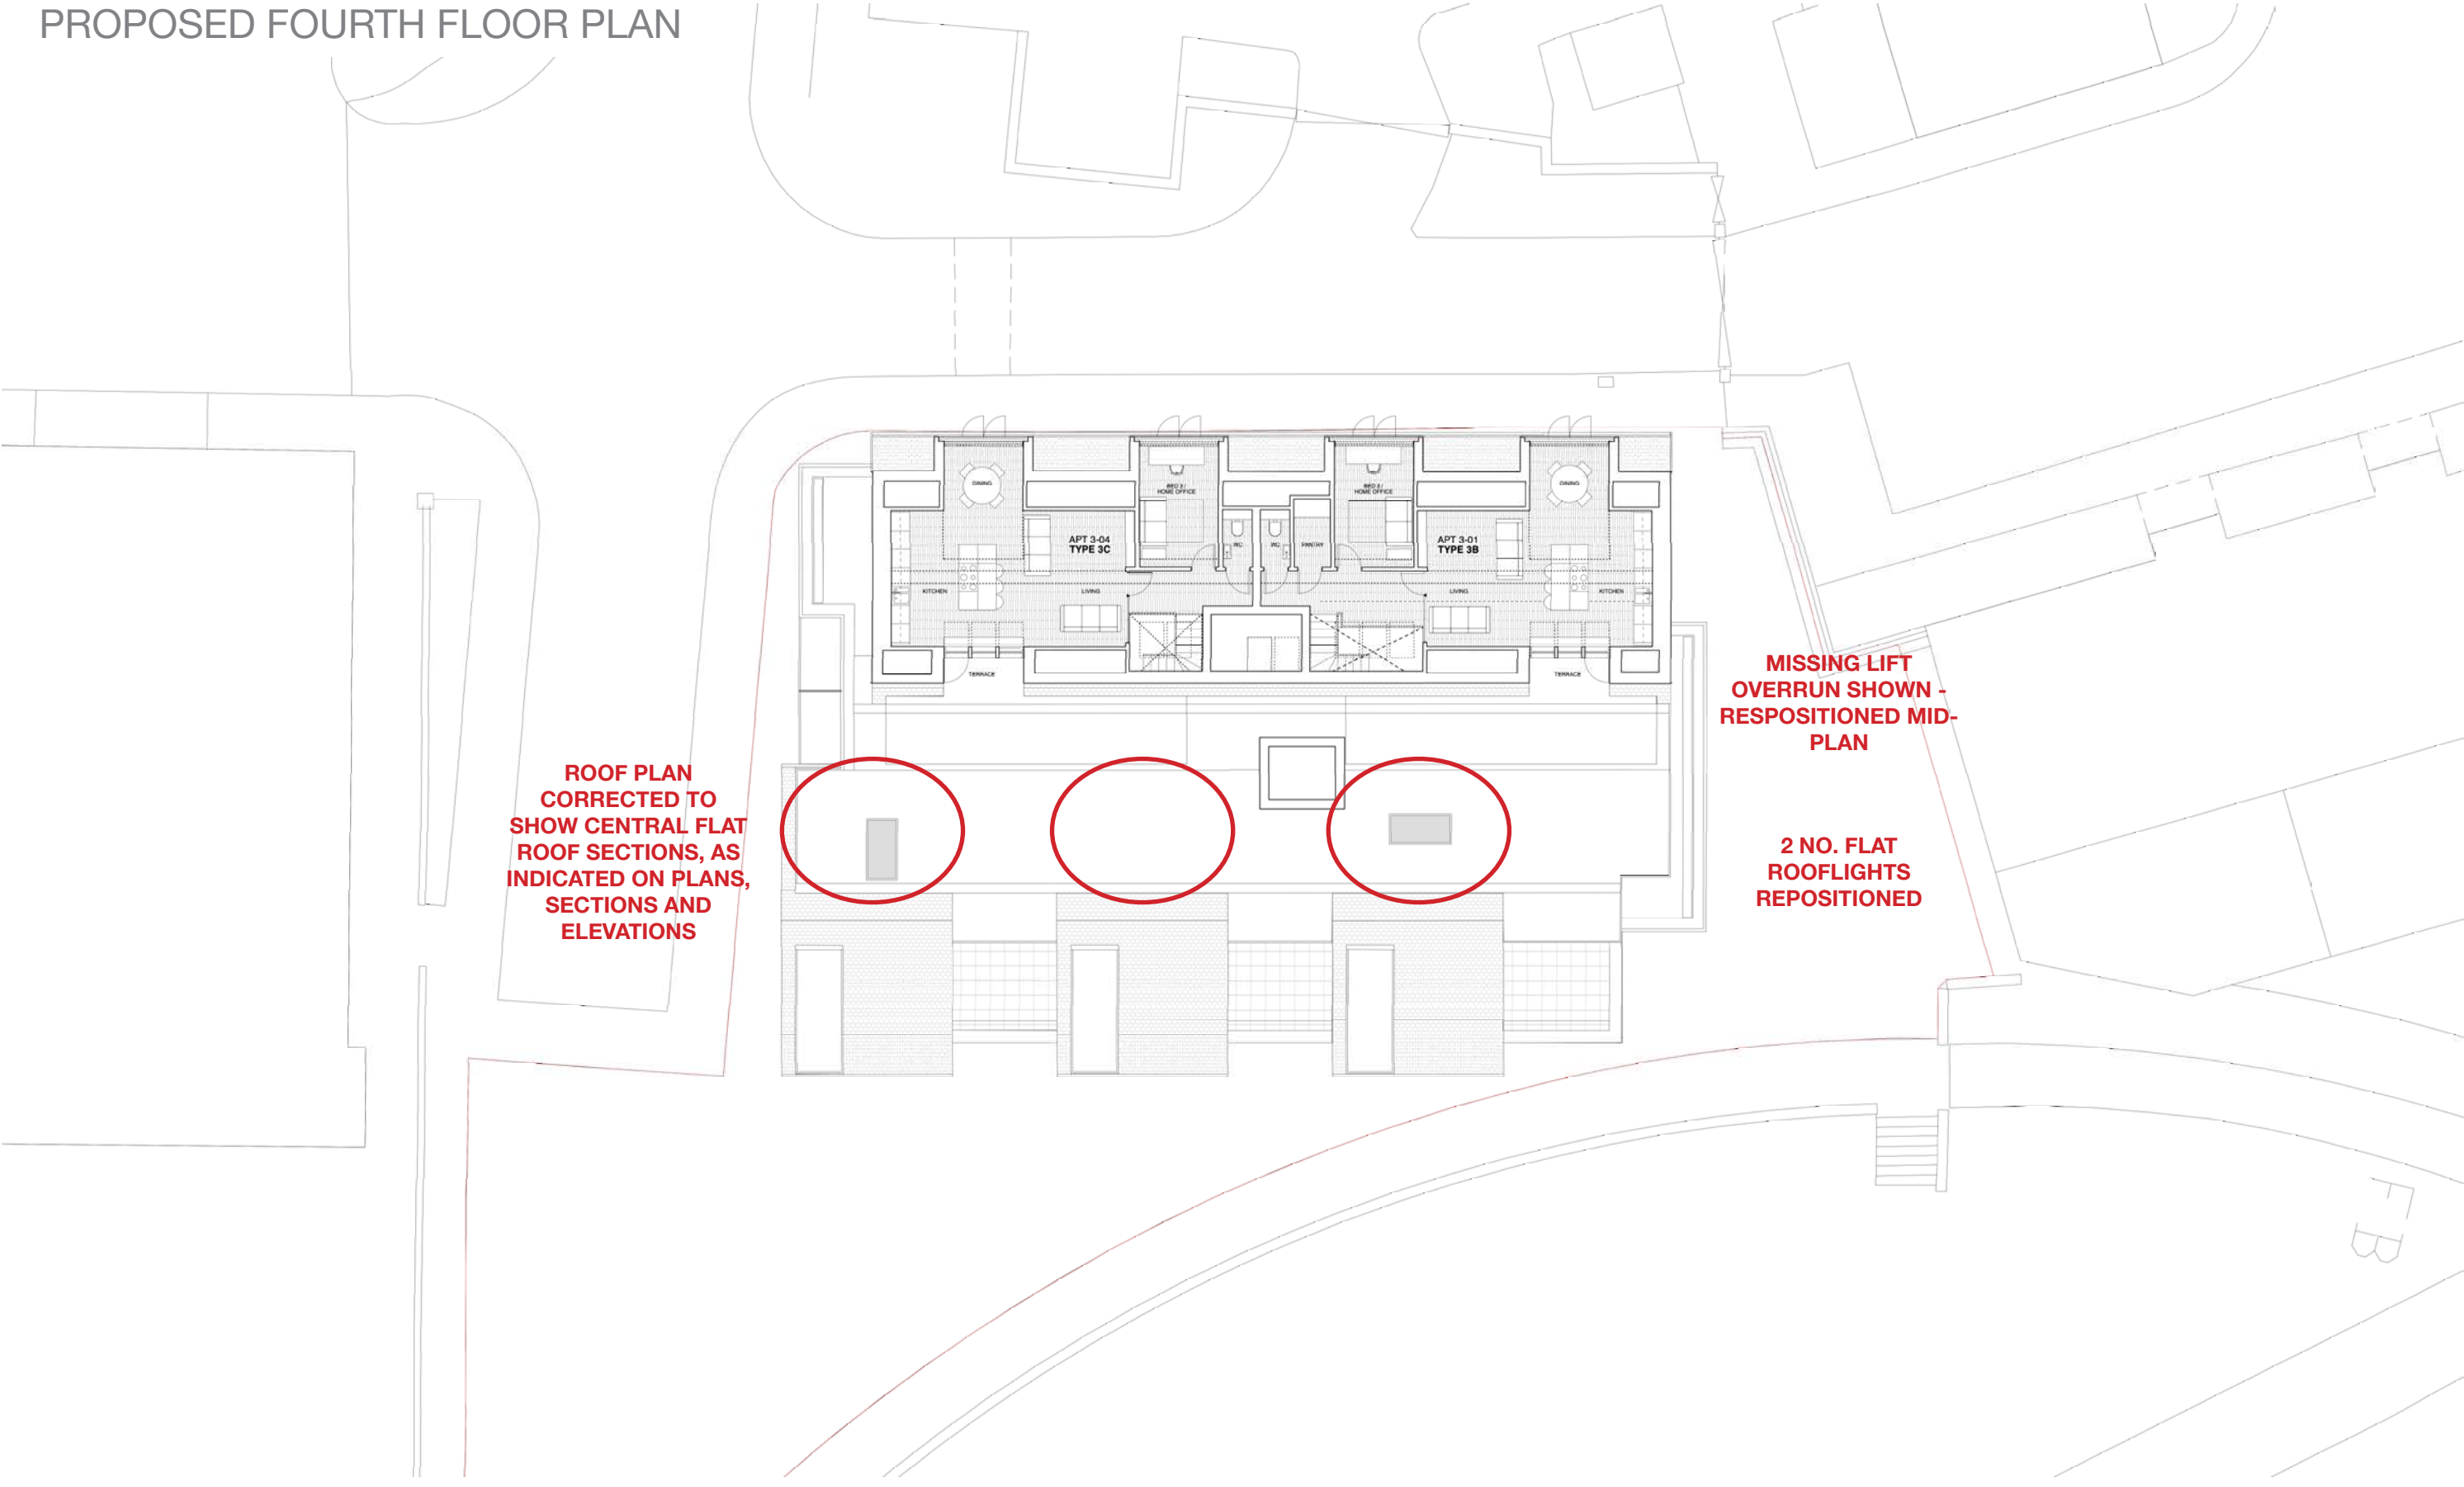


IMPORTANT NOTES						CLIENT: PRESTIDURY ESTATES	
						PROJECT: 15-22	
						ADDRESS: PLOT G, CASTLEFIELD	
						DRAWING TITLE: FOURTH FLOOR PLAN	
						SCALE: 1:100@A1	
					DATE: MAY 2021		
DRAWING NO. P.J.-0008A							
REVISION	DATE	DESCRIPTION					

OLLIER SMURTHWAITE ARCHITECTS


40 King Street, Manchester, M2 6BA
T 0161 883 0839
F 0161 883 0839
E mail@olliersmurthwaite.com

OLLIER SMURTHWAITE ARCHITECTS
40 King Street, Manchester, M2 6BA
T: 0161 883 0038
F: 0161 883 0039
E: mail@olliersmurthwaite.com

PROPOSED ROOF PLAN

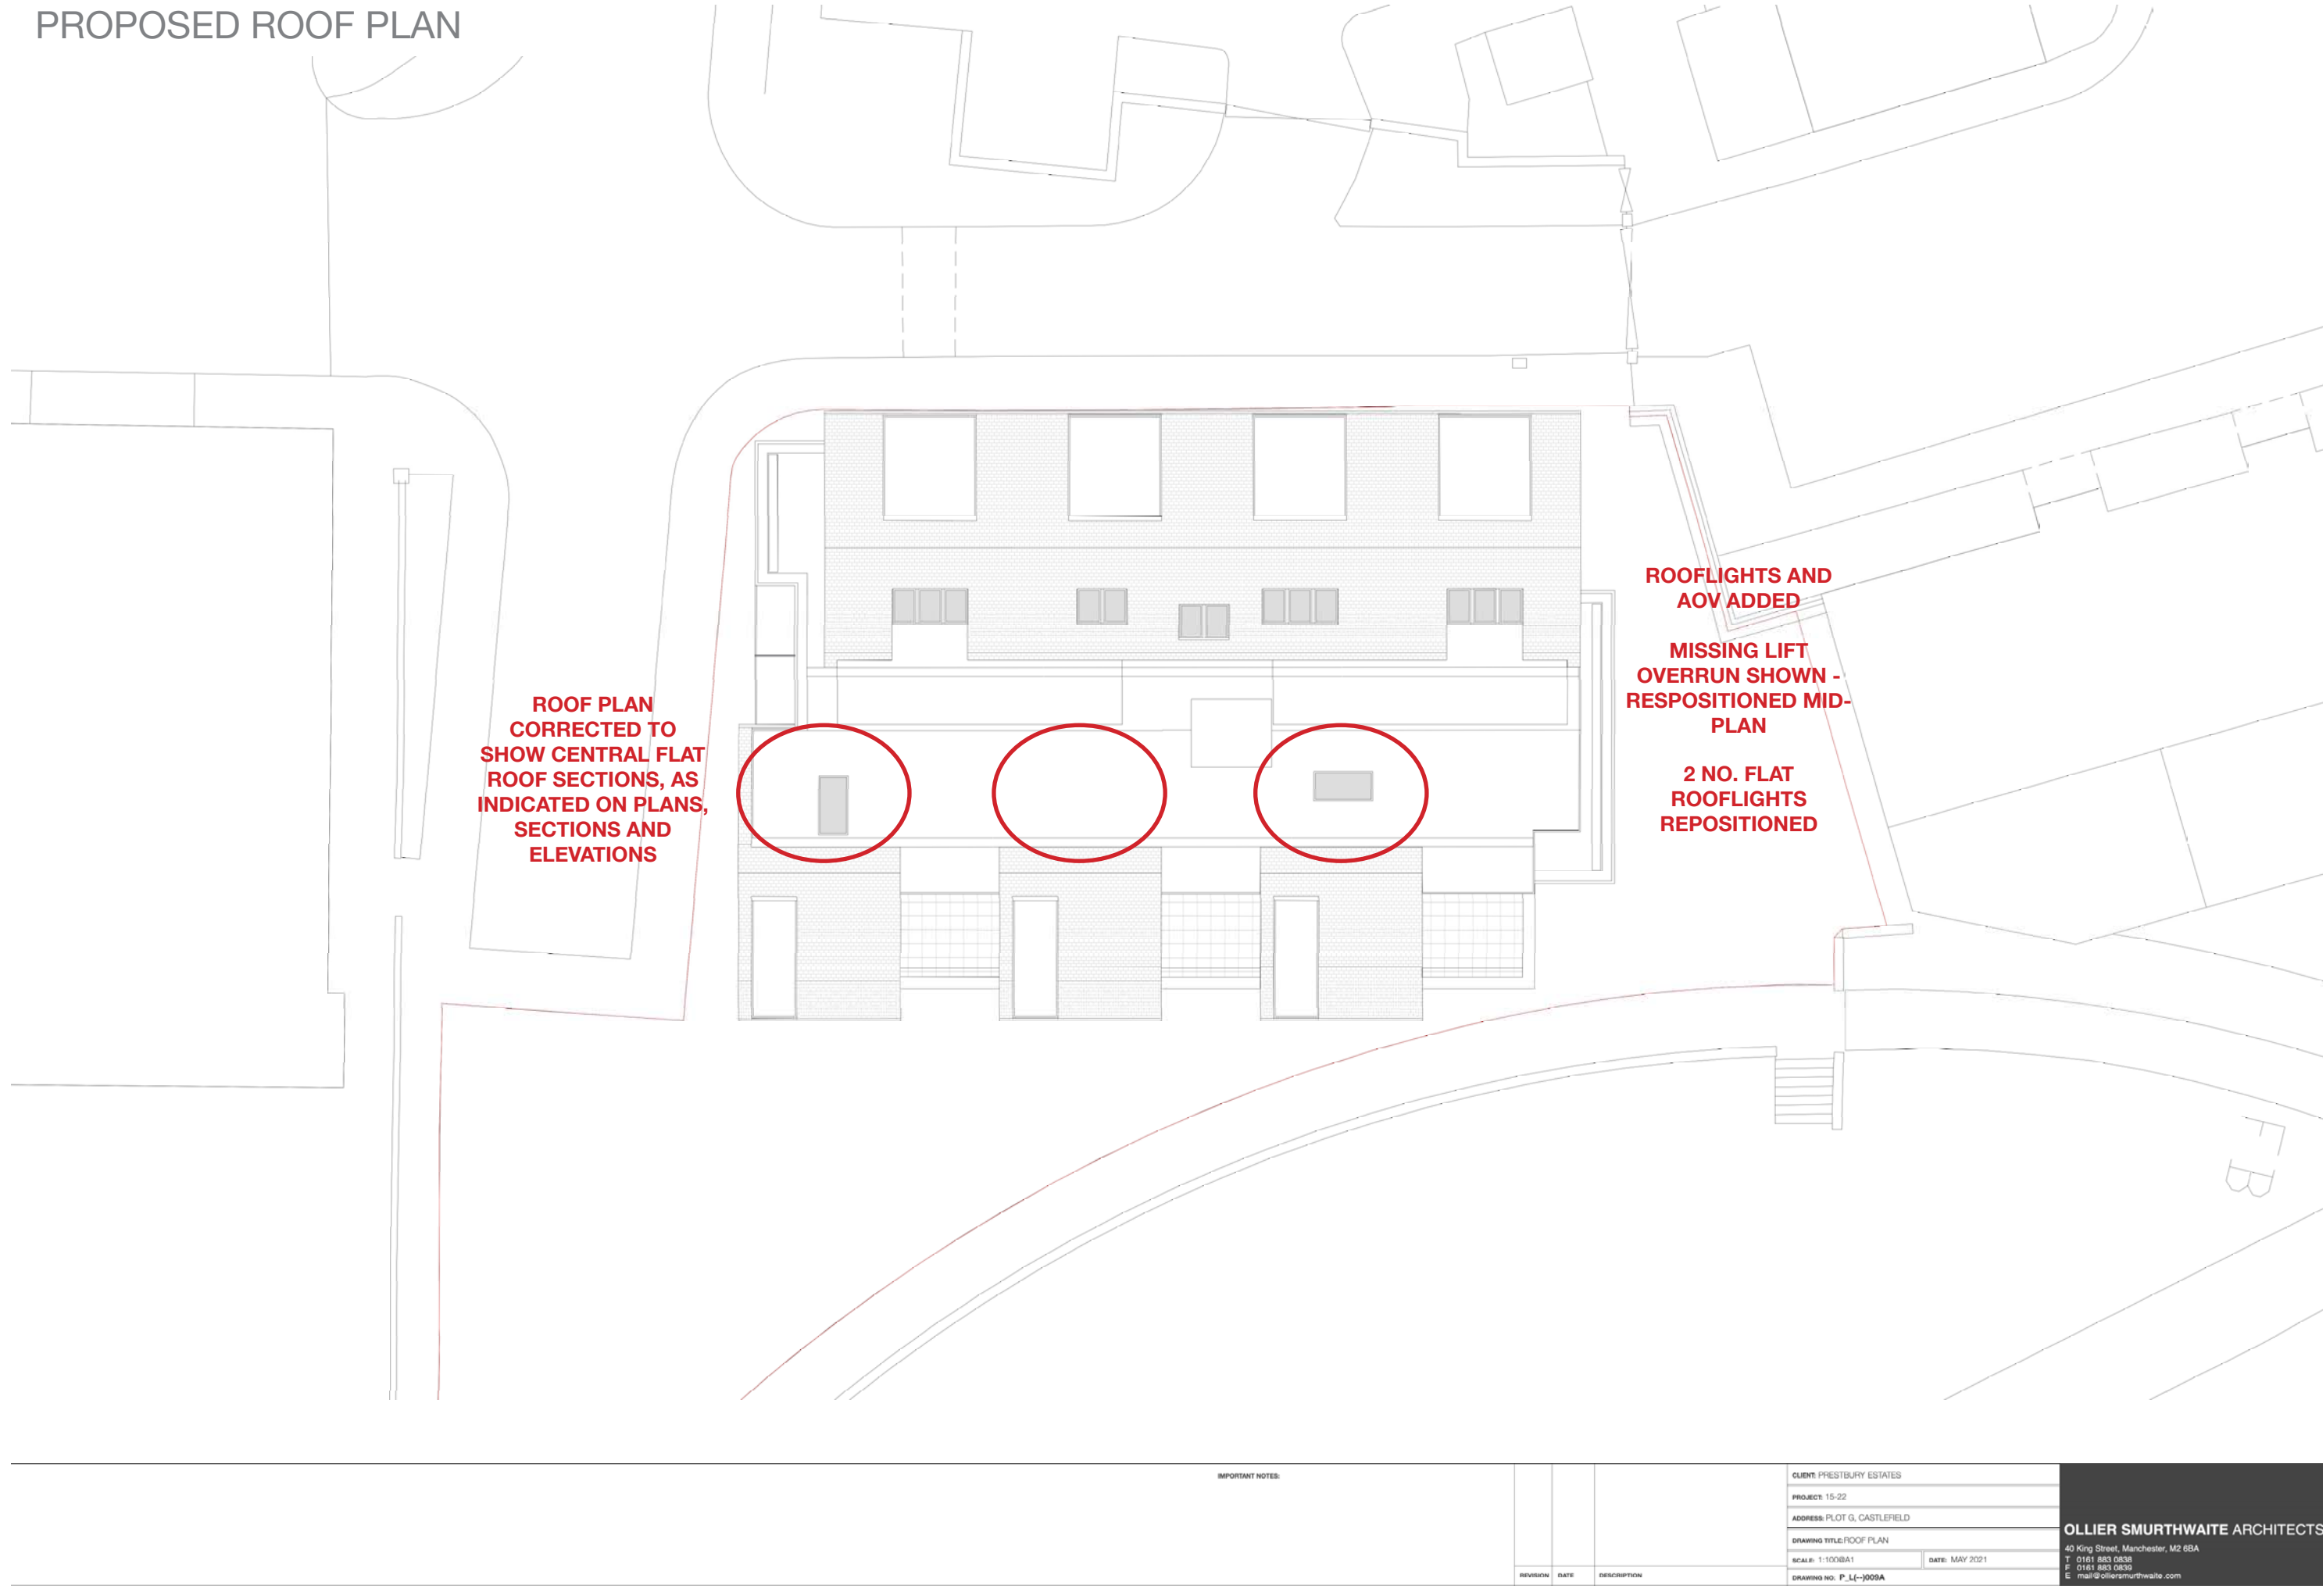


APPROVED BIN STORE LAYOUT

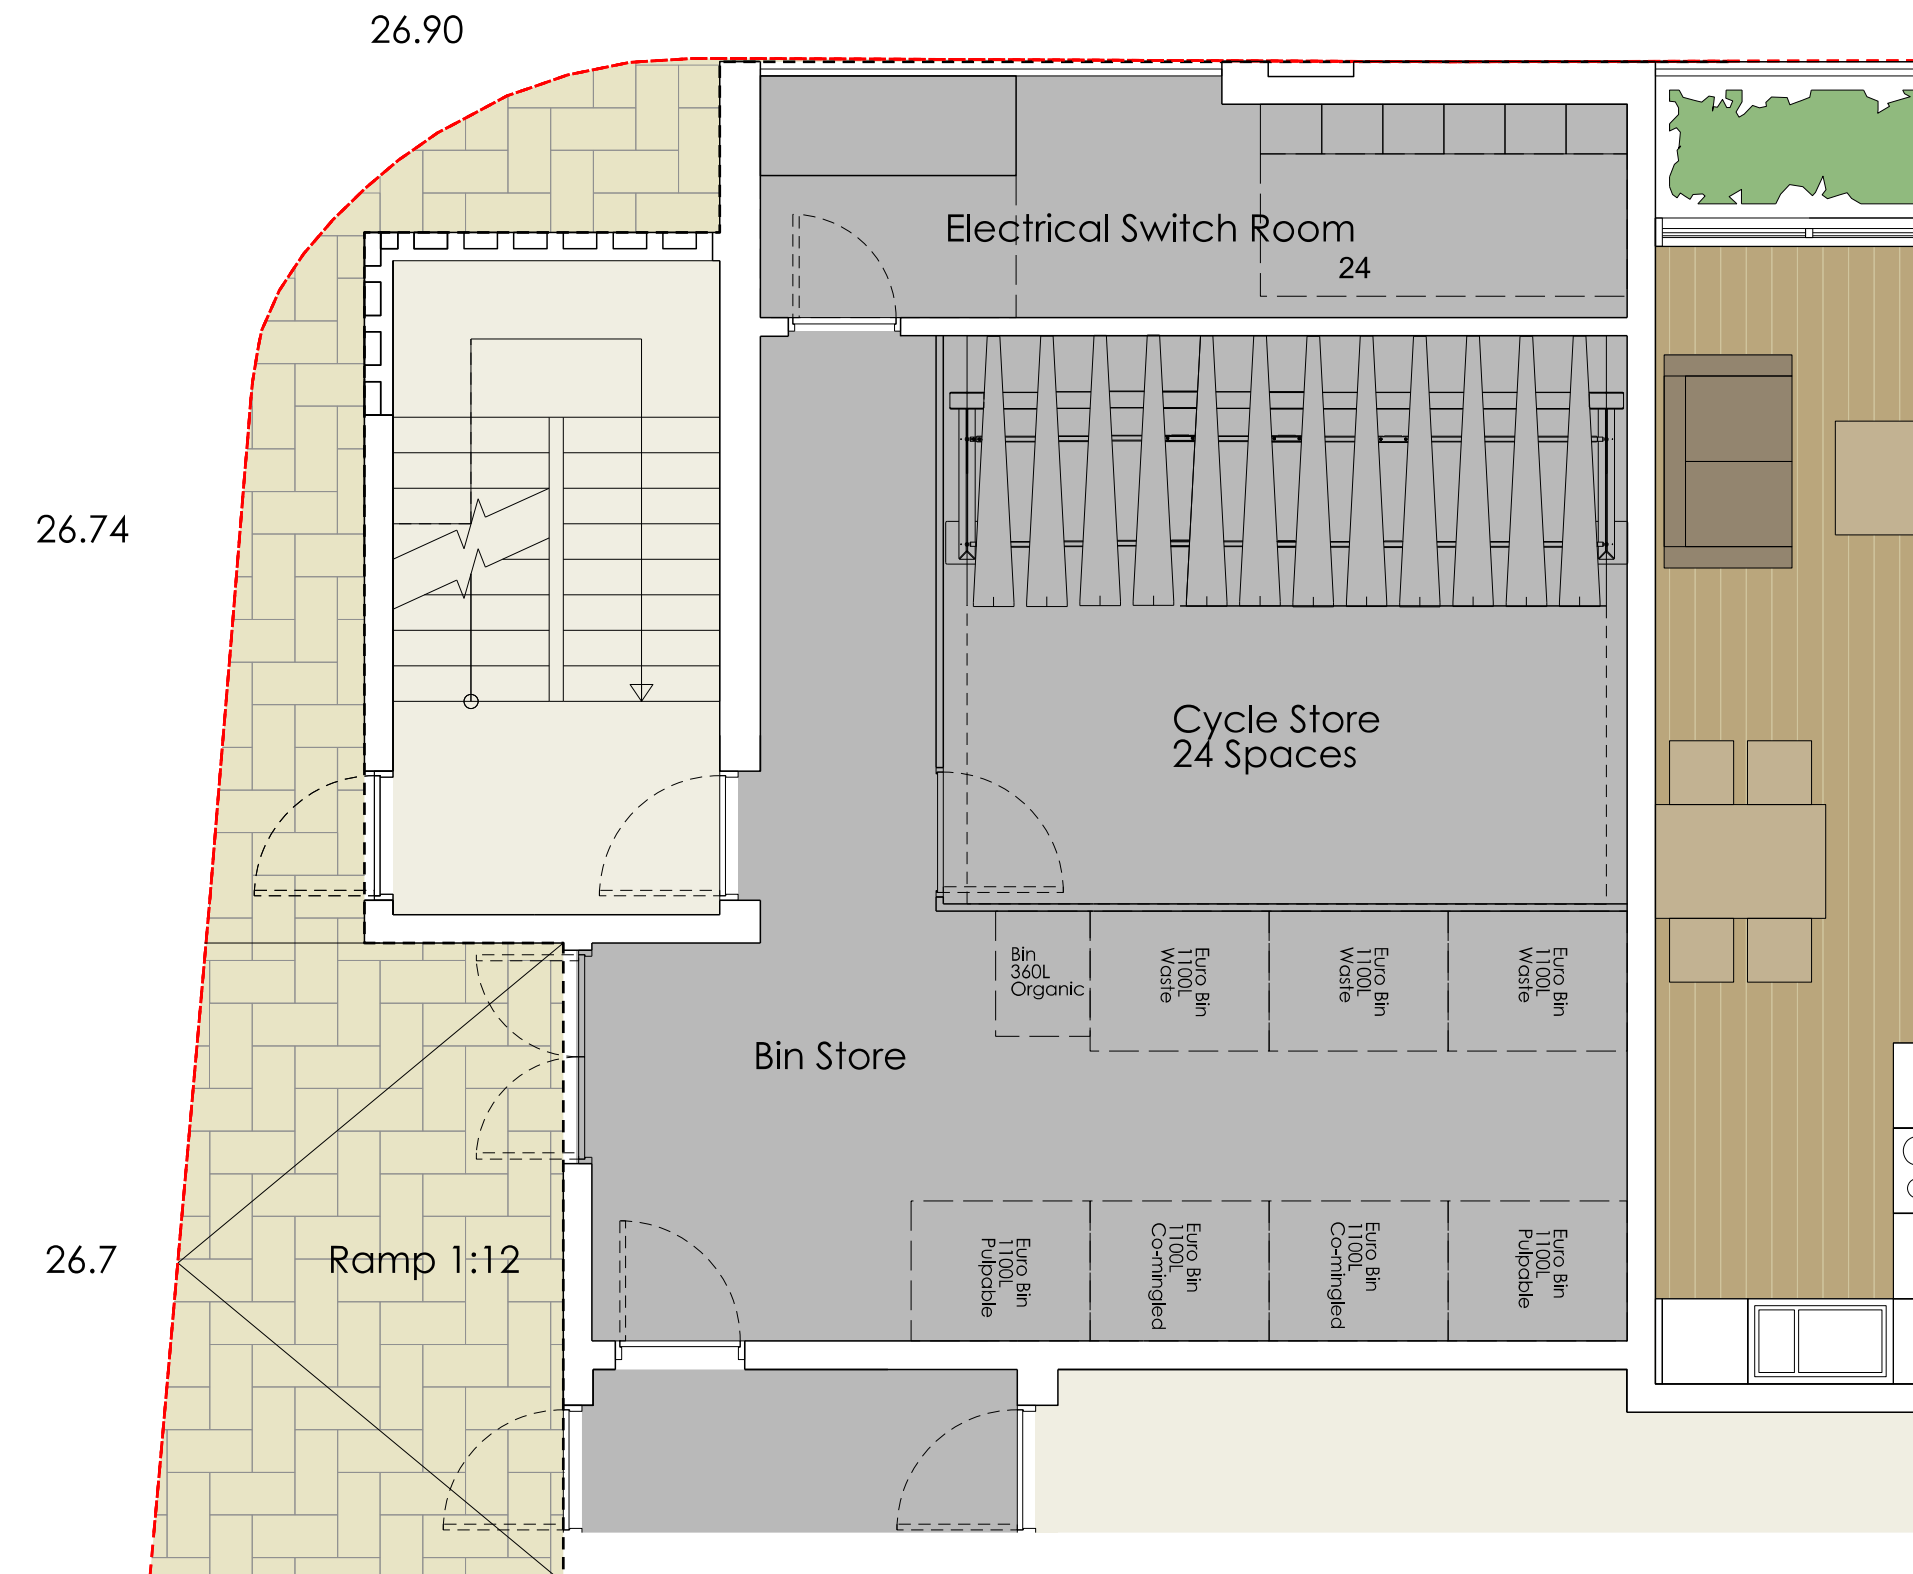

ISSUE				
Rev	Description	By	Chk	Date

All dimensions to be as noted (to be checked on site prior to manufacture). Do not scale off this drawing. Report any discrepancies to the Architect / CA immediately.

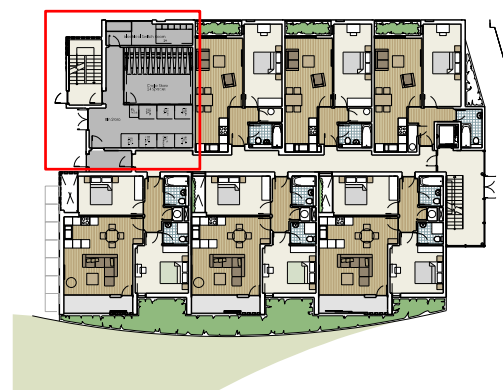


Project	Castlefield, Plot G	Project No.	15-22	Rev.	
		Dwg. No.	P_L[-]013	By	PC
Title	Bin Store layout	Date	Nov 16	Chk.	MJC
		Scale	1:50 @ A3	App.	



mail@gastudio.co.uk
www.gastudio.co.uk
 Tel. 0161 635 3553

Architects / Masterplanning / Urban Design

PROPOSED BIN STORE LAYOUT

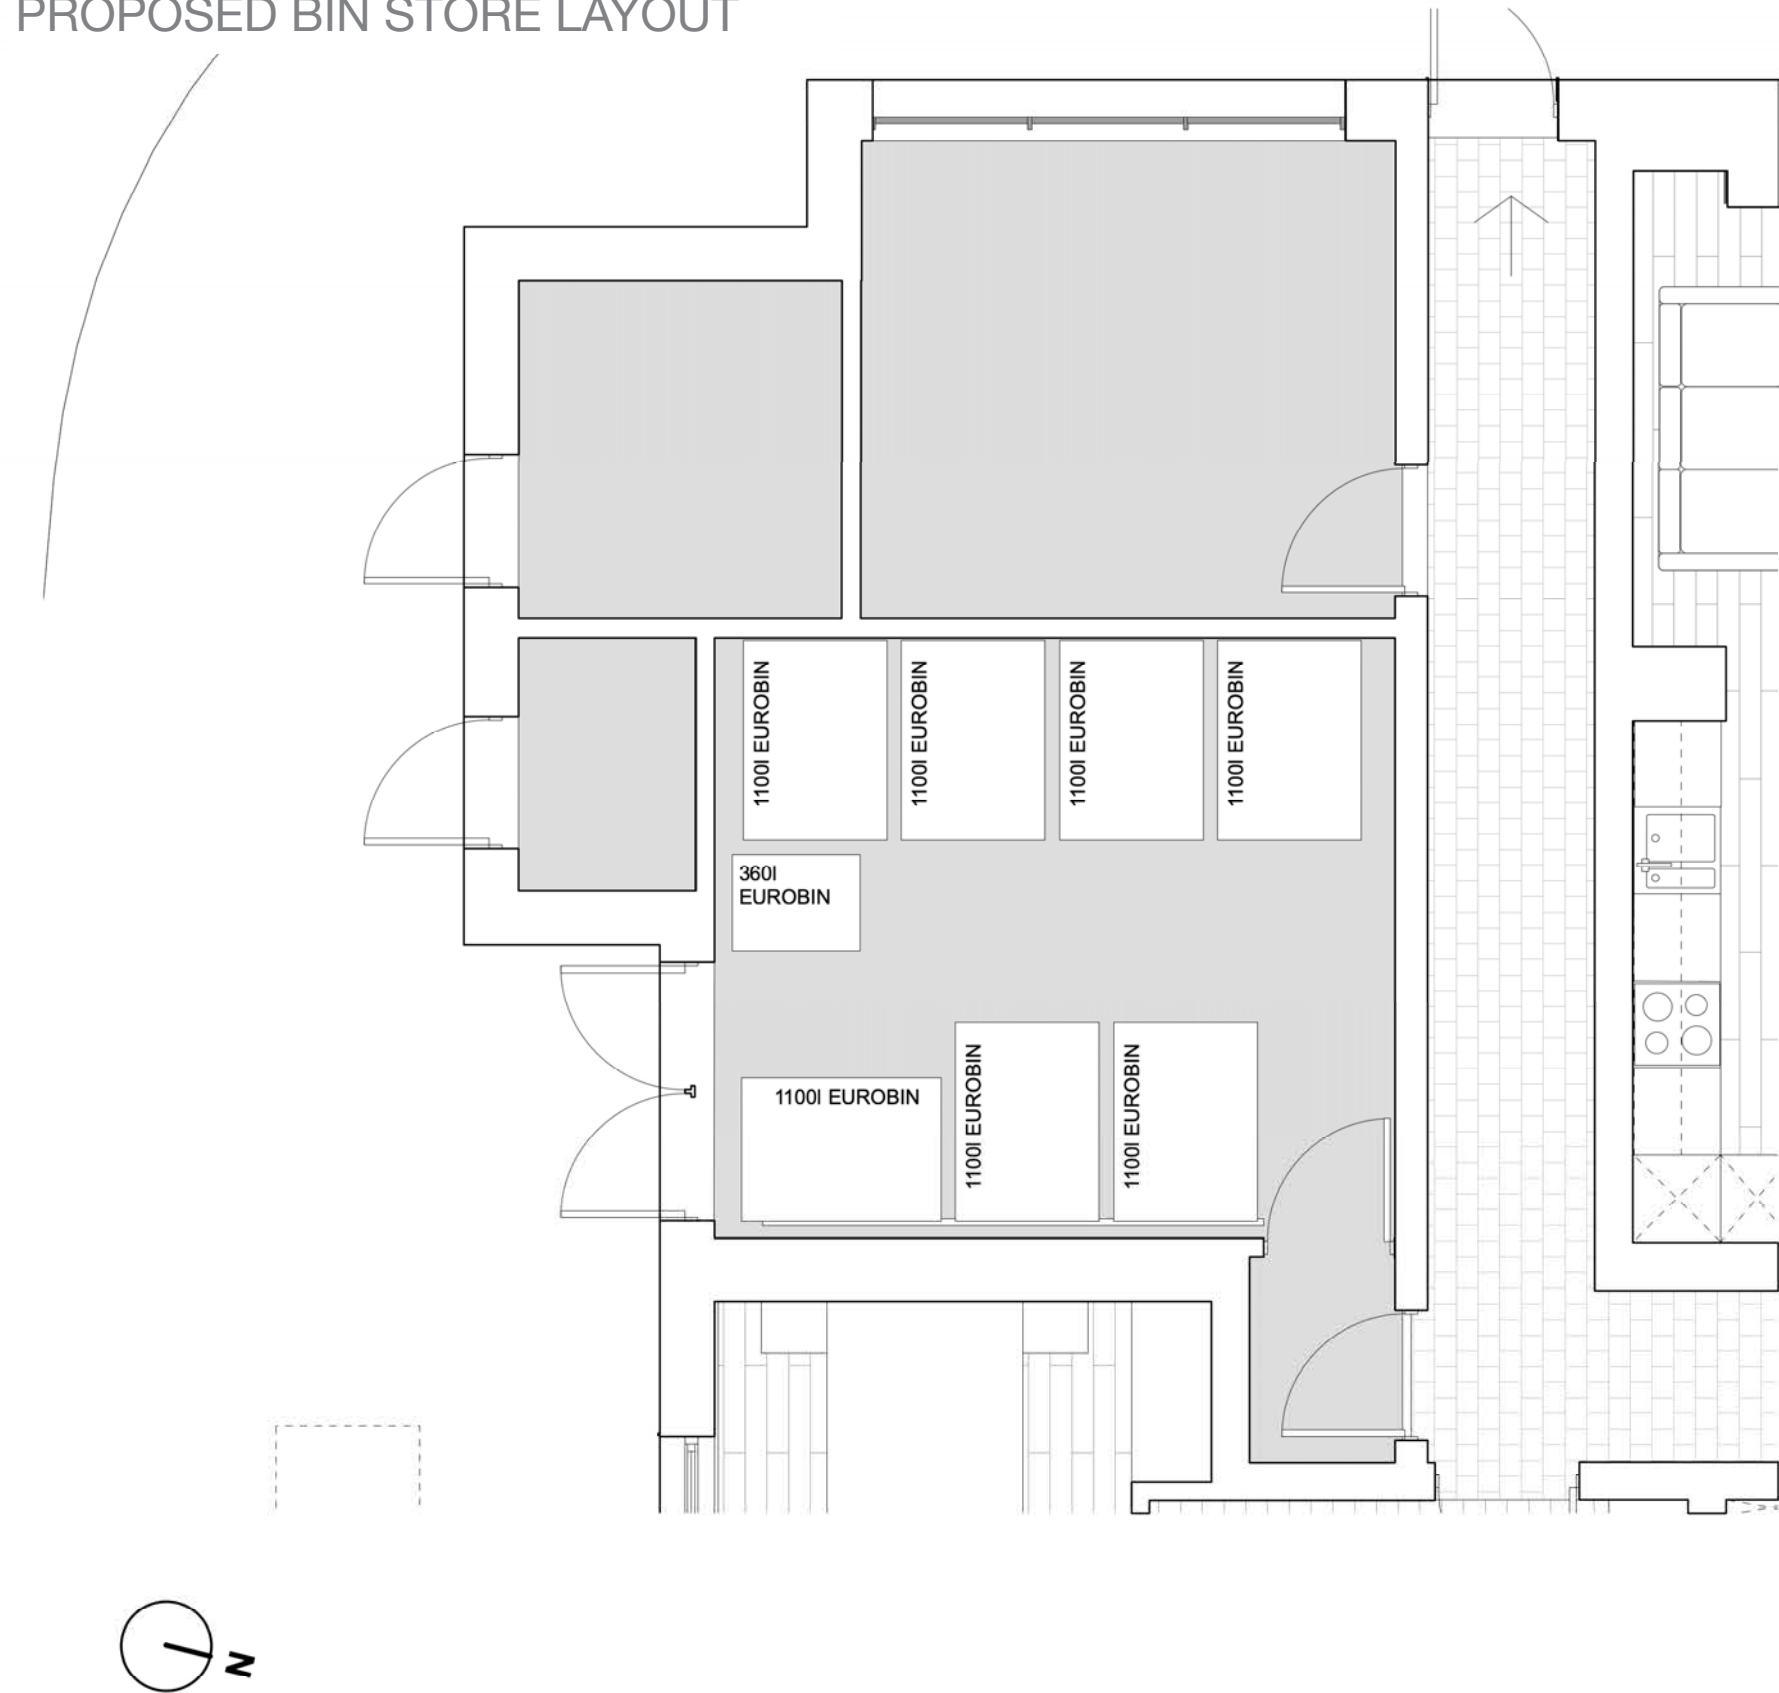

**CYCLE STORE NO
LONGER ACCESSED
THROUGH BIN STORE**

**NO AMENDMENTS
PROPOSED TO BIN
STRATEGY**



CLIENT: PRESTBURY ESTATES	
PROJECT: 15-22	
ADDRESS: PLOT G, CASTLEFIELD	
DRAWING TITLE: BIN STORE LAYOUT	
SCALE: 1:50 @ A3	DATE: MAY 2021
DRAWING NO: P LI-1013A	

OLLIER SMURTHWAITE ARCHITECTS
40 King Street, Manchester, M2 6BA
T 0161 883 0838
F 0161 883 0839
E mail@olliersmurthwaite.com


APPROVED SITE PLAN




Project: Plot G, Castlefield	Project No: 15-22	Rev: 02
Site: Proposed Site Plan Option 1	Draw No: P_15-001	By: JGS
	Date: 15/05/21	Chk: AMS
	Scale: 1:200 @ A1	Rev: 00
© Ollier Smurthwaite Architects 2021		
Architects / Masterplanning / Urban Design		



PROPOSED SITE PLAN

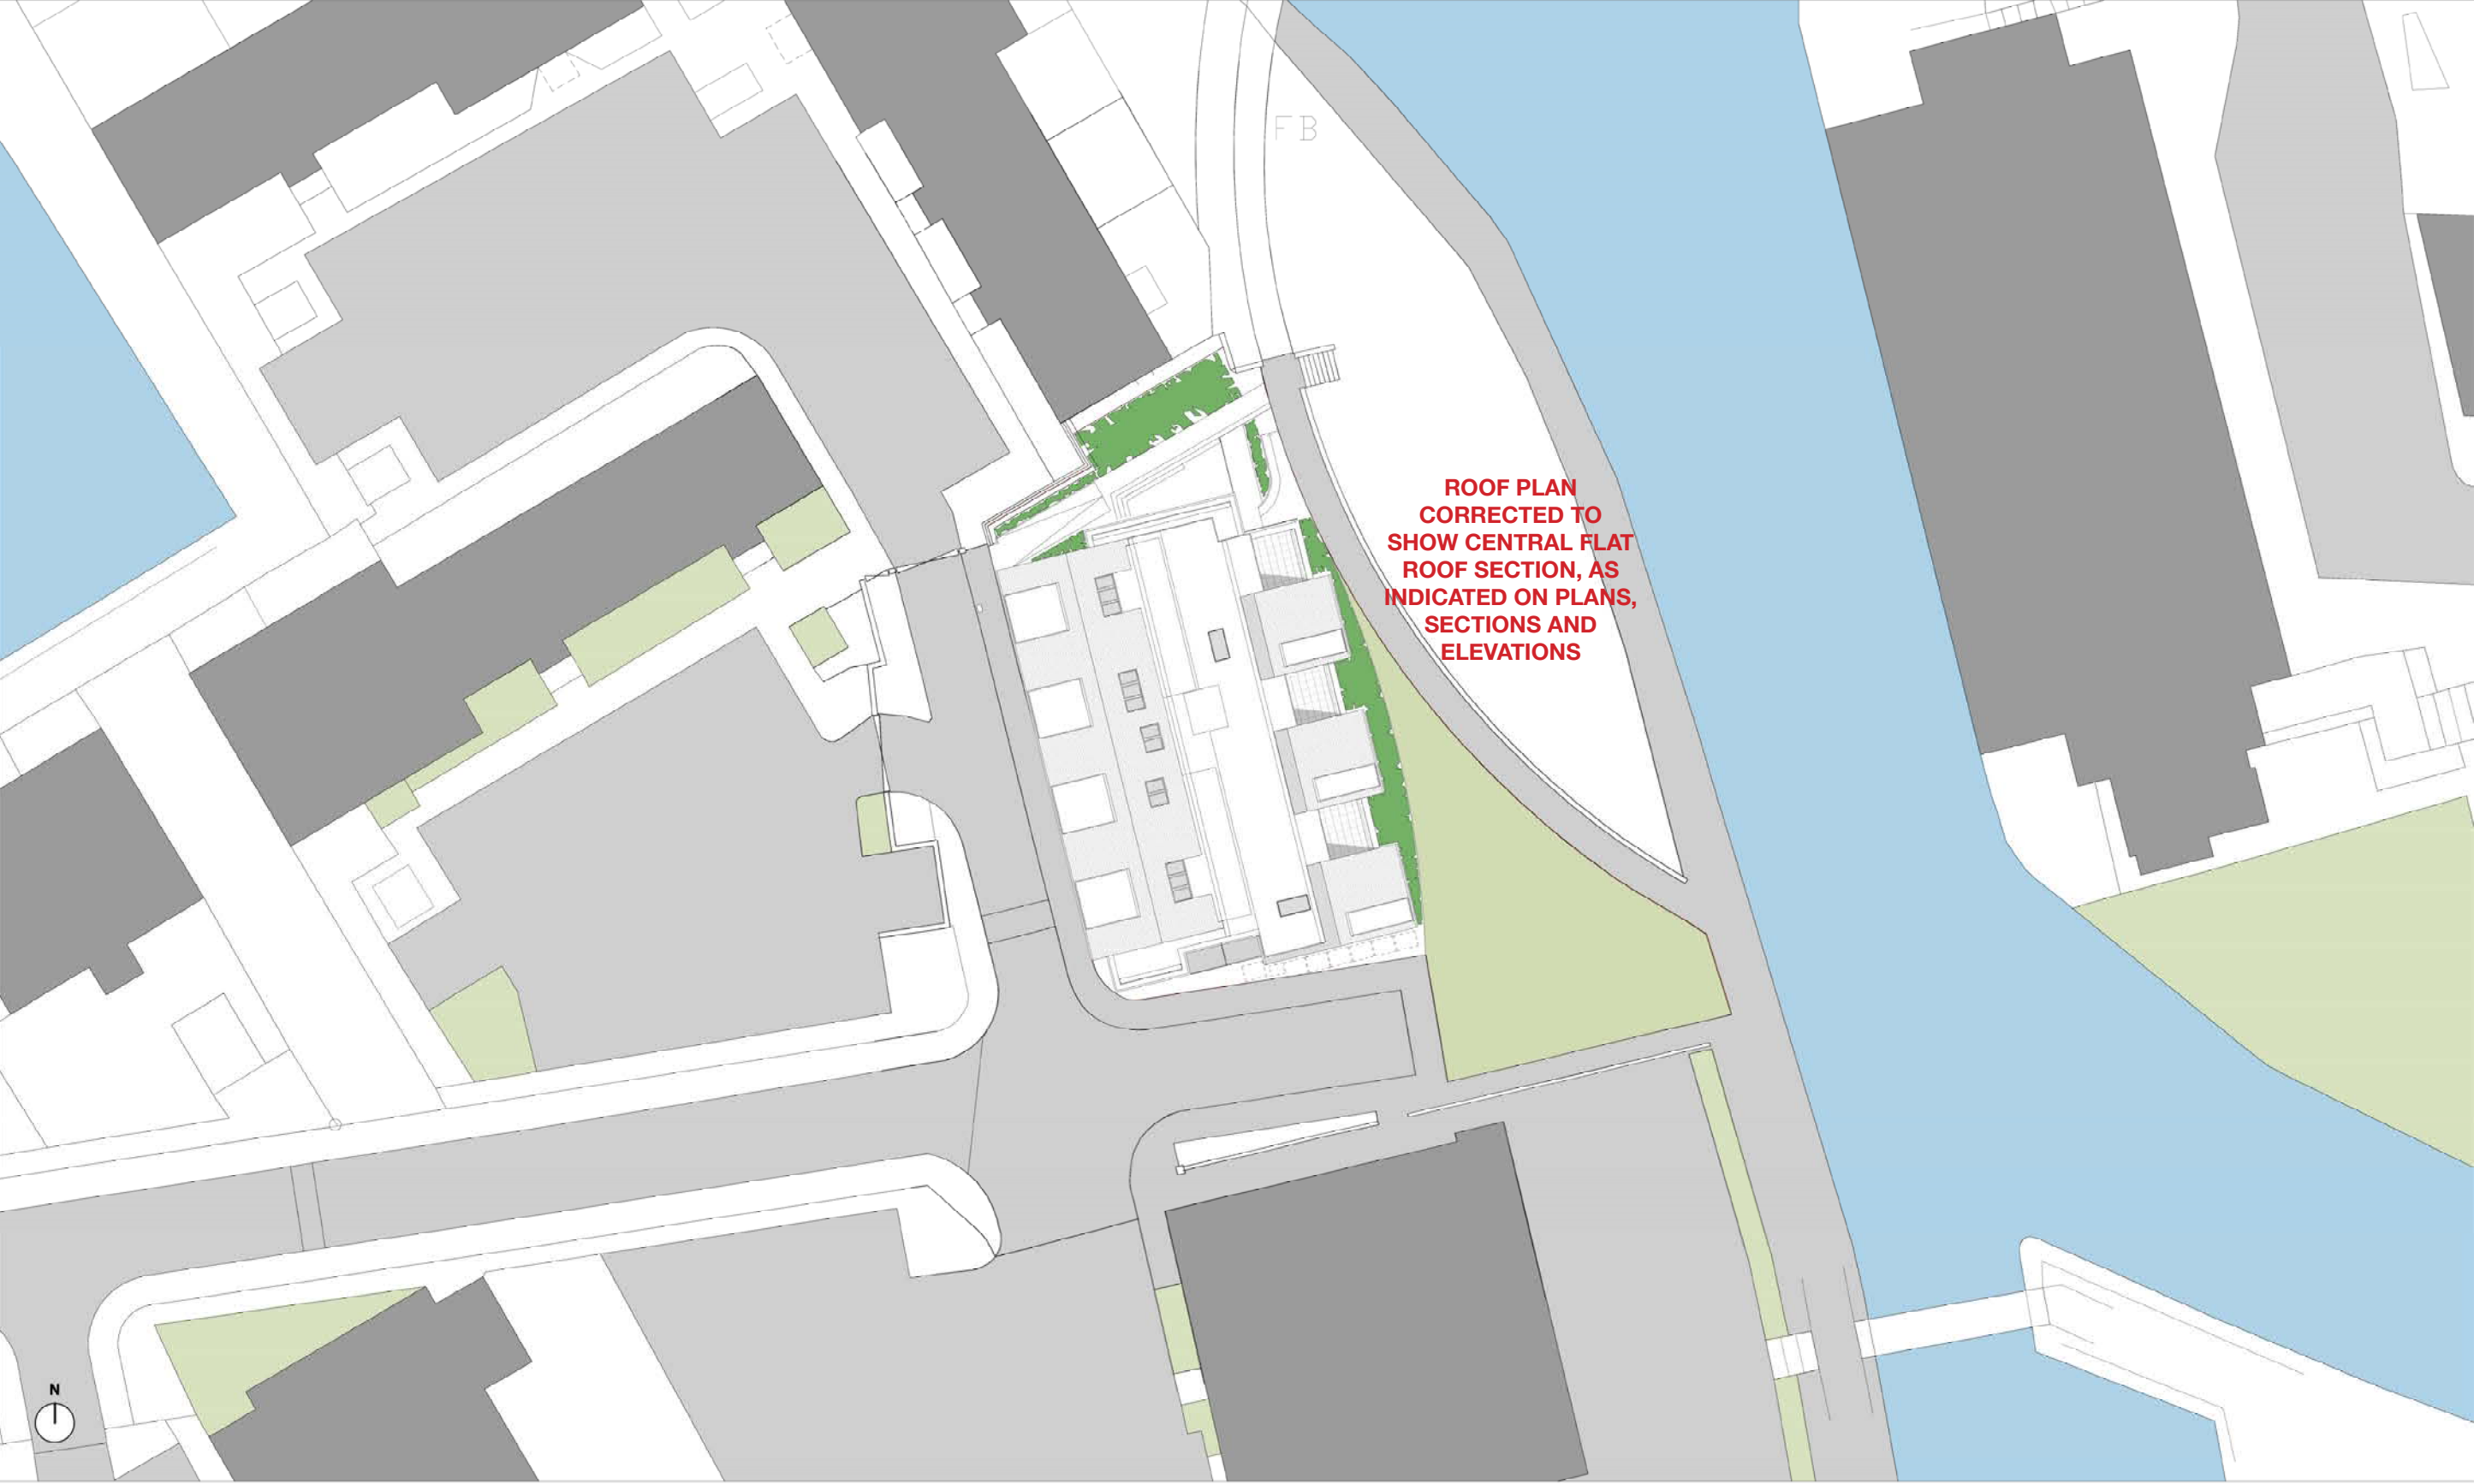

ROOF PLAN
CORRECTED TO
SHOW CENTRAL FLAT
ROOF SECTION, AS
INDICATED ON PLANS,
SECTIONS AND
ELEVATIONS

 			IMPORTANT NOTES			CLIENT: PRESTBURY ESTATES PROJECT: 15-22 ADDRESS: PLOT G, CASTLEFIELD DRAWING TITLE: PROPOSED SITE PLAN SCALE: 1:200 @ A1 DATE: MAY 2021		OLLIER SMURTHWAITE ARCHITECTS 40 King Street, Manchester, M2 6BA T: 0161 883 0838 F: 0161 883 0839 E: mail@olliersmurthwaite.com
REVISION			DATE			DESCRIPTION		

© Copyright Ollier Smurthwaite Architects