


Do not scale off this drawing. All dimensions to be checked on site prior to manufacture and construction. This drawing is the property of Just-H Architects and should not be reproduced without permission. All discrepancies to be brought to the attention of the architect immediately. This drawing to be read in conjunction with the specification / bill of quantities and related drawings.


REVISION			
A	FIRST ISSUE	00.00.00	xx
B	ISSUE FOR PLANNING	16.02.22	HK



GROUND FLOOR

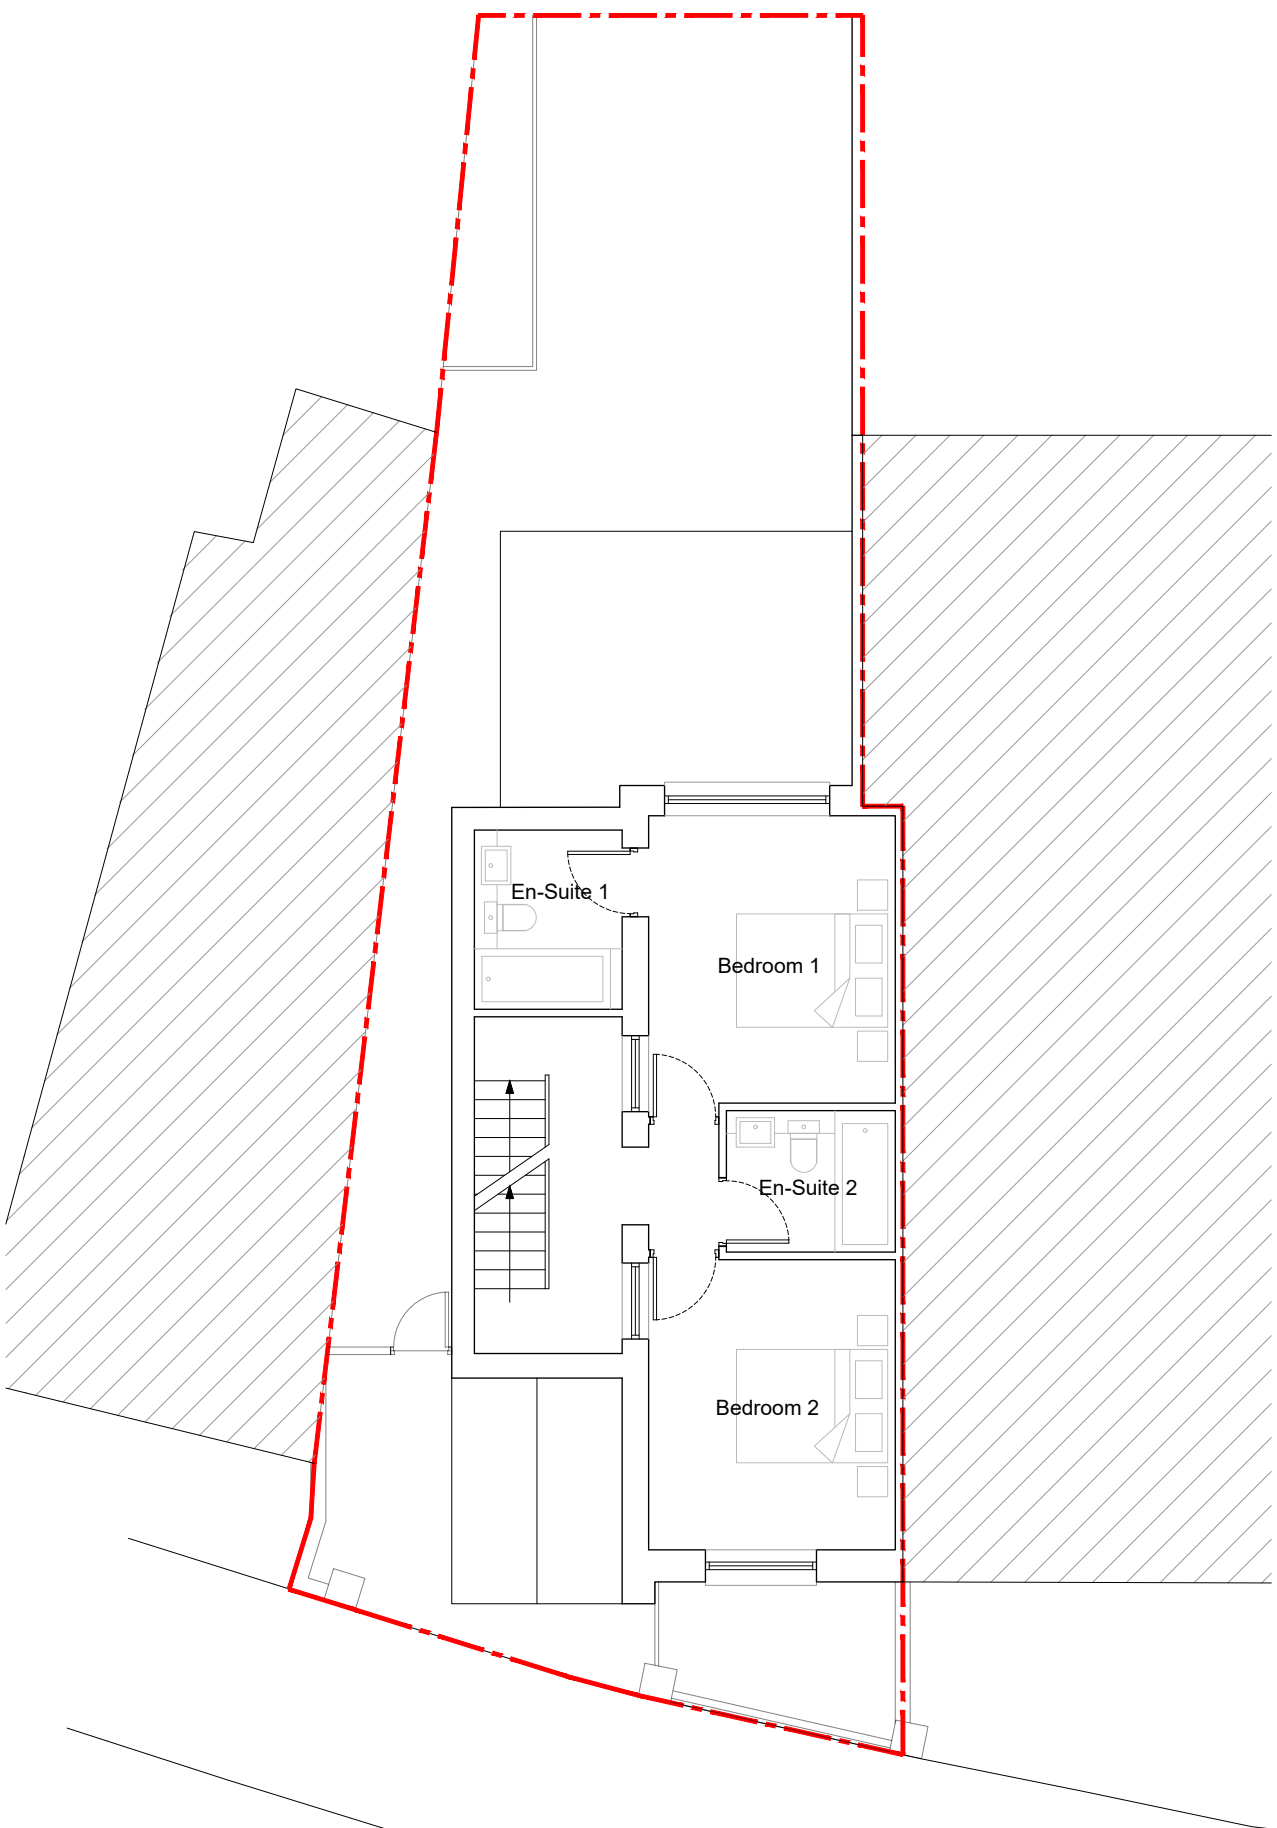

FIRST FLOOR

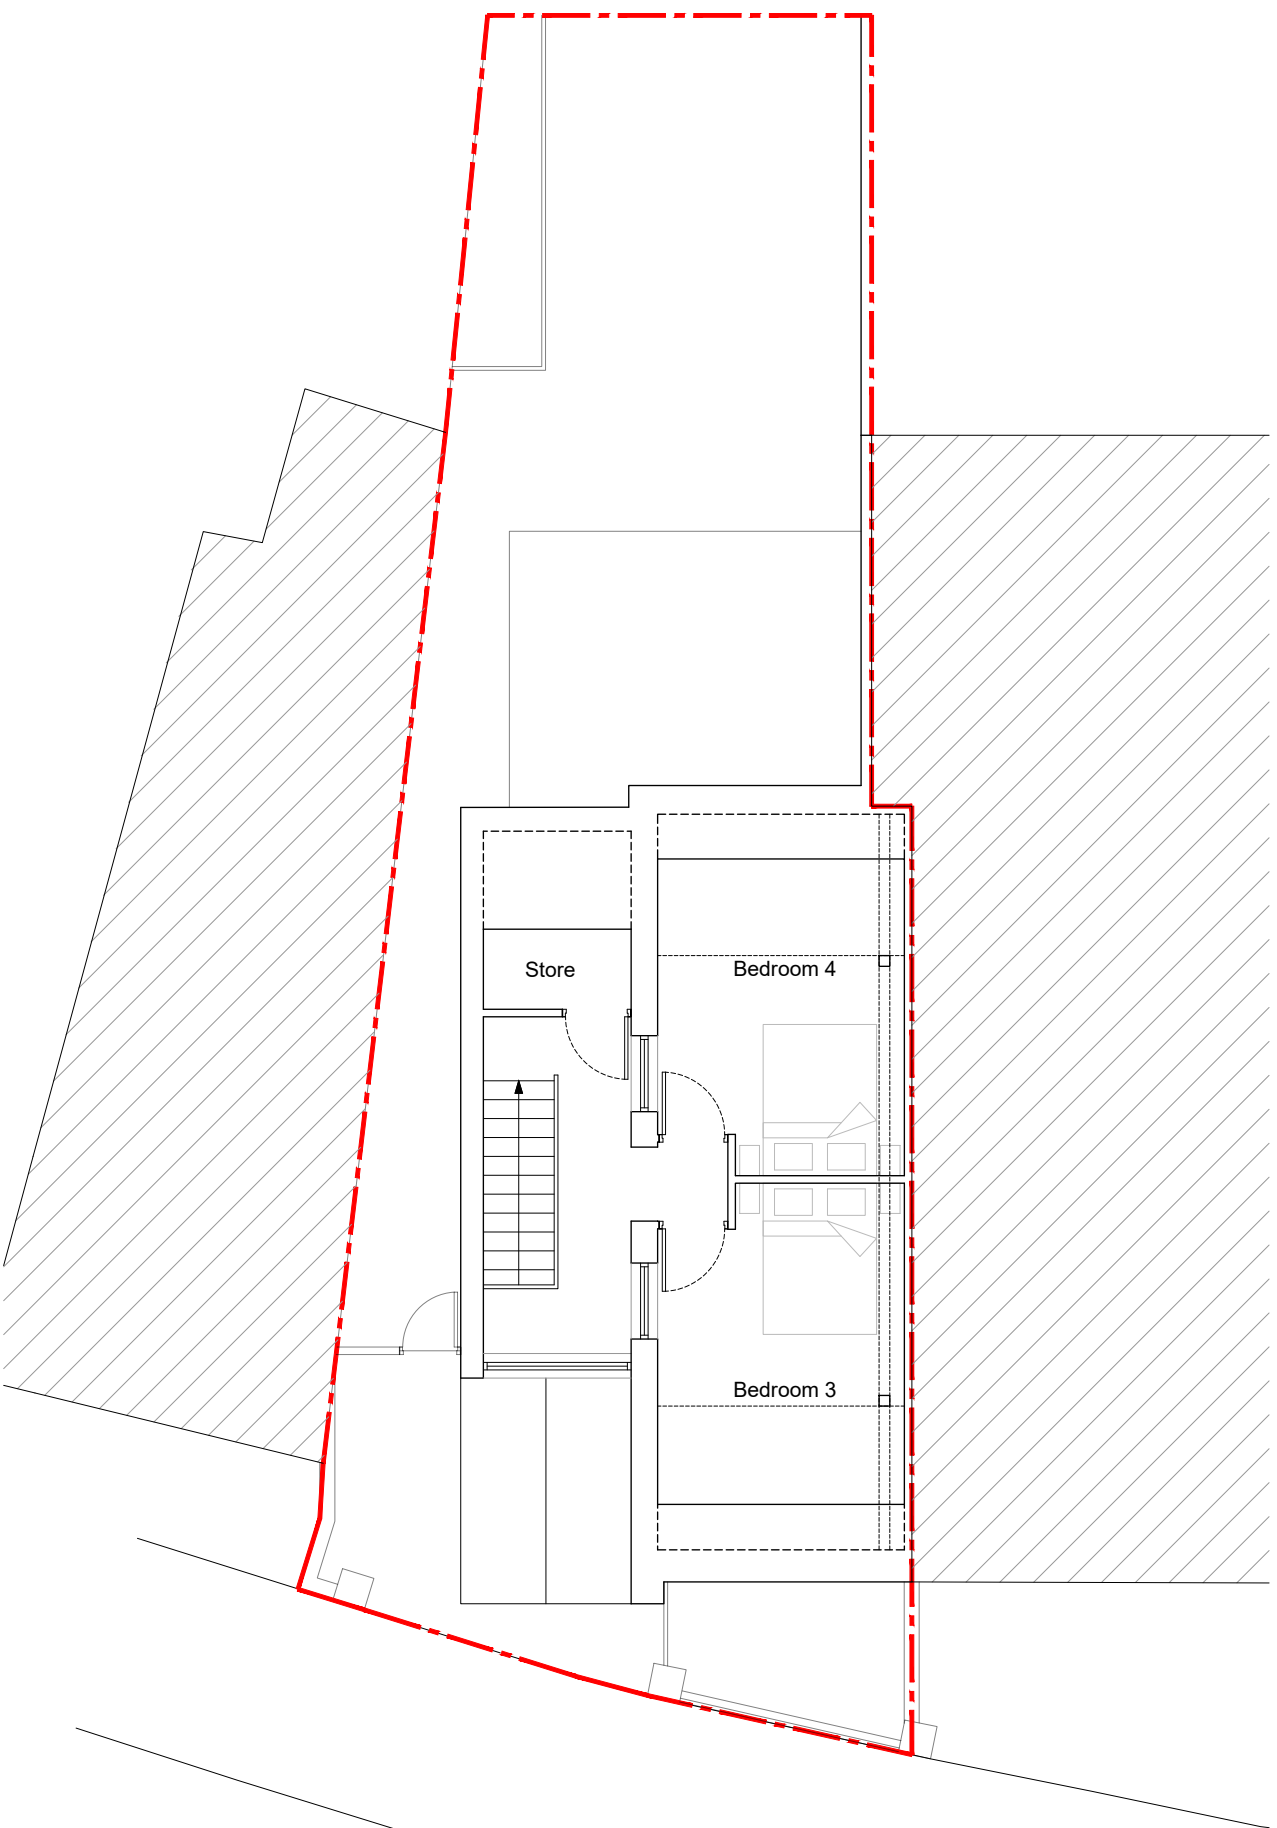

SECOND FLOOR



STAN MURRAY-HESSION	client
31A CHORLTON GREEN MANCHESTER, M21 9FQ	project
EXISTING FLOOR PLANS	title
XO85	job No.
AS.01	dwg No.
1:100 @ A2	scale
HK	drawn



**Just H
Architects**

46 Manchester Road
Chorlton
Manchester
M21 9PH
0161 237 5500
info@justharchitects.co.uk