



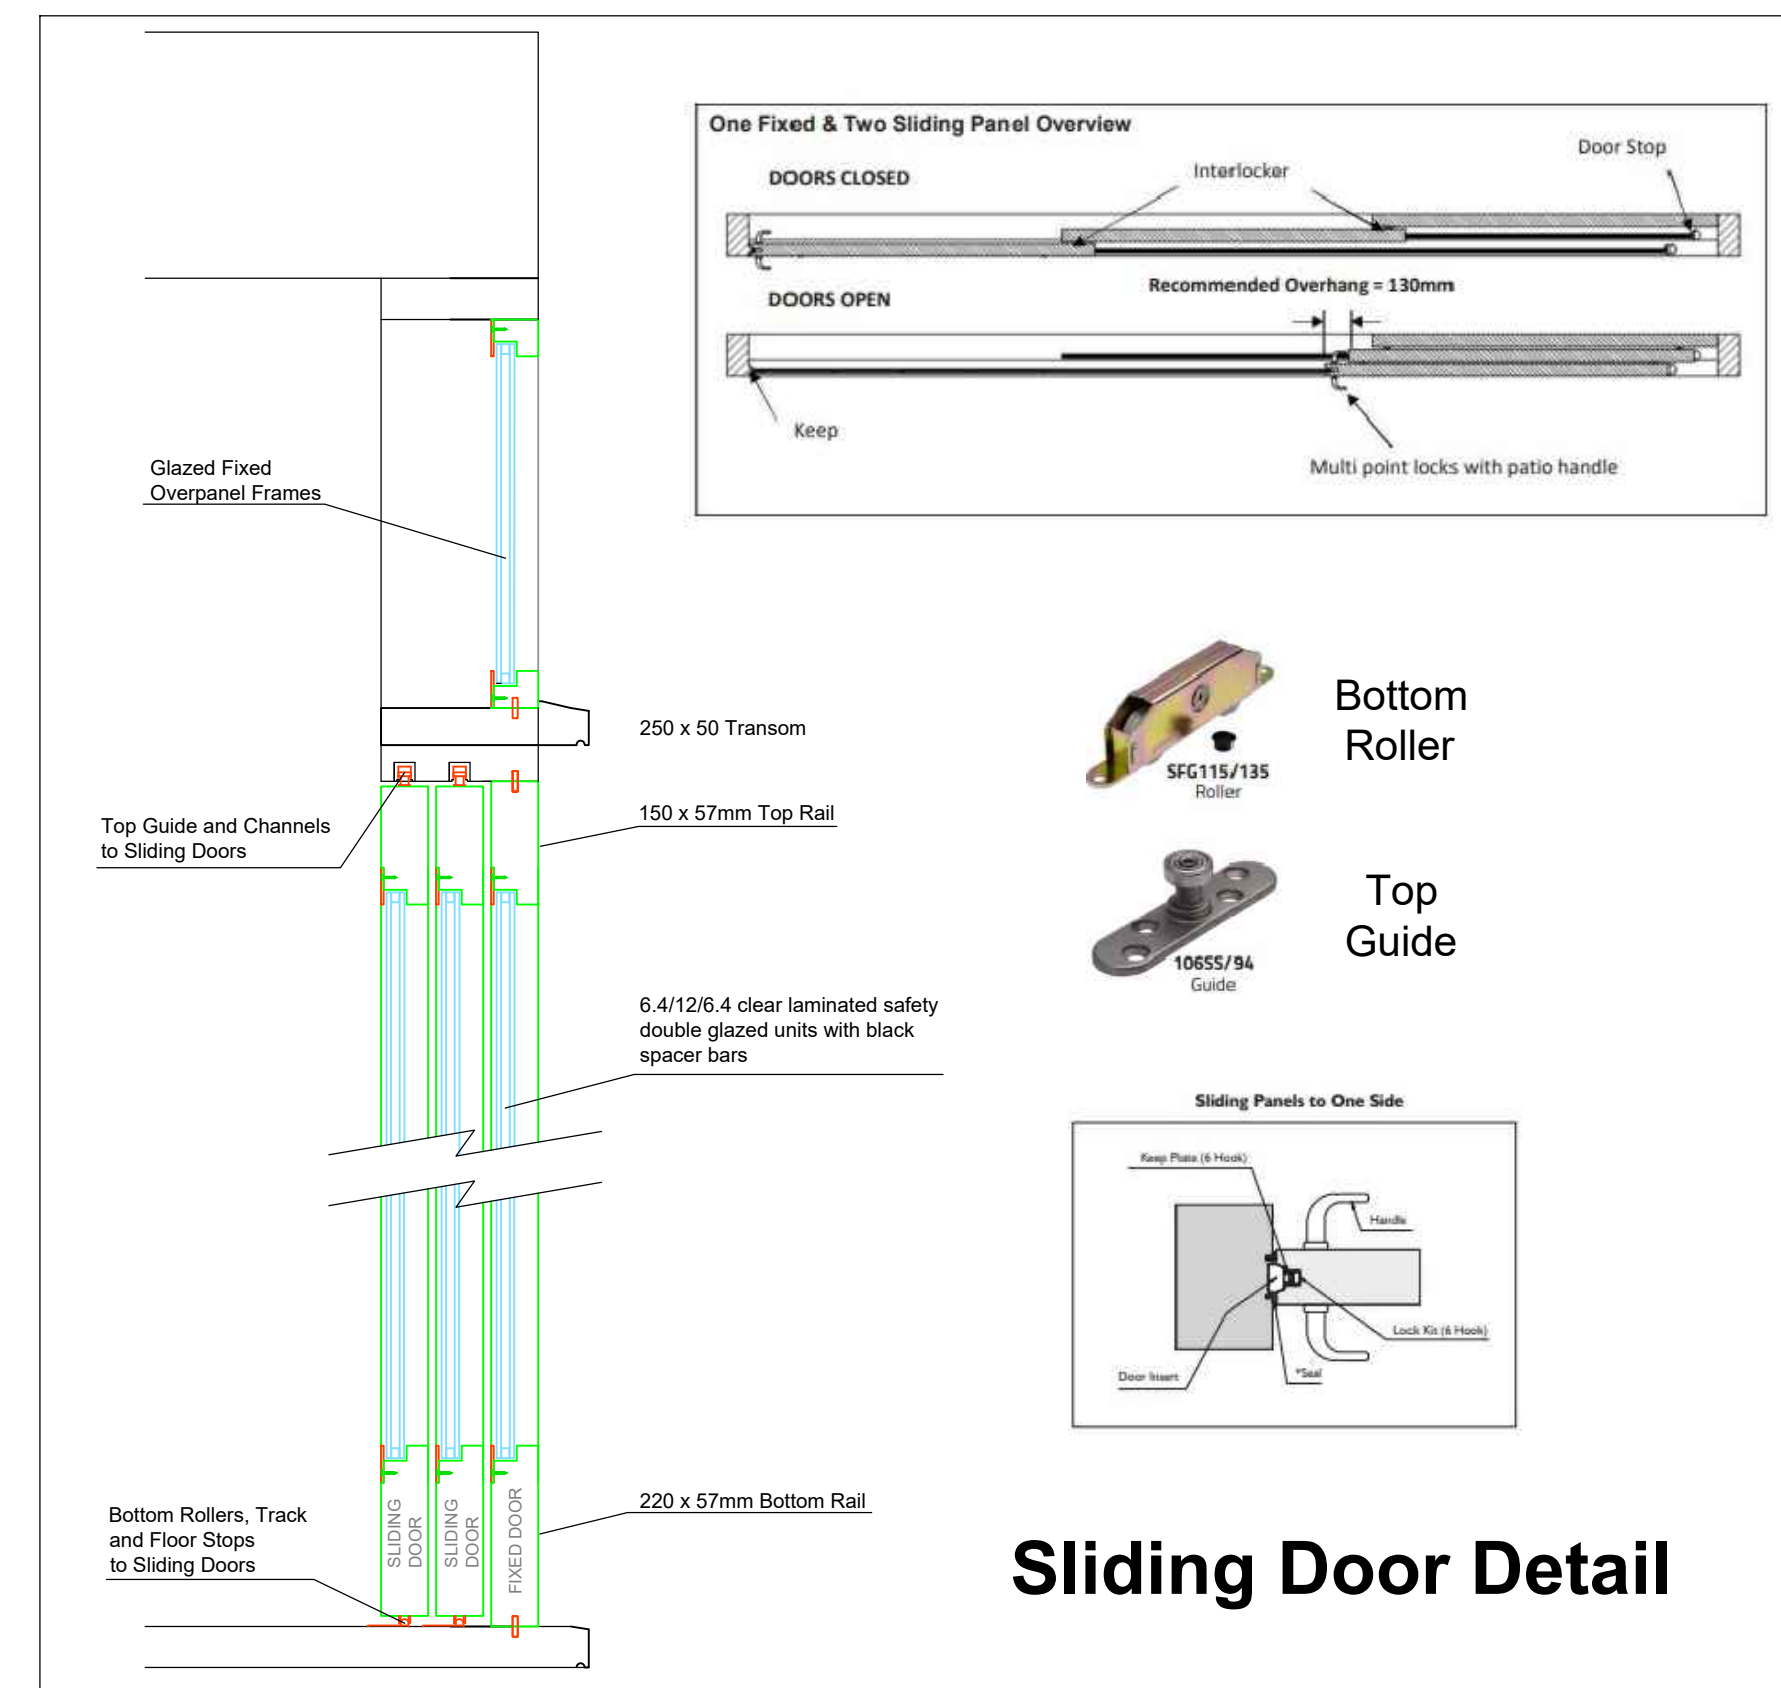

NOTES

All Dimensions must be checked on site and not scaled from this drawing.

This drawing is the property of Stu Art Consultancy Ltd and they reserve the copyright. It is issued on the understanding that it will not be copied, reproduced or disclosed in whole or part to any unauthorised party without the written permission of Stu Art Consultancy Ltd.

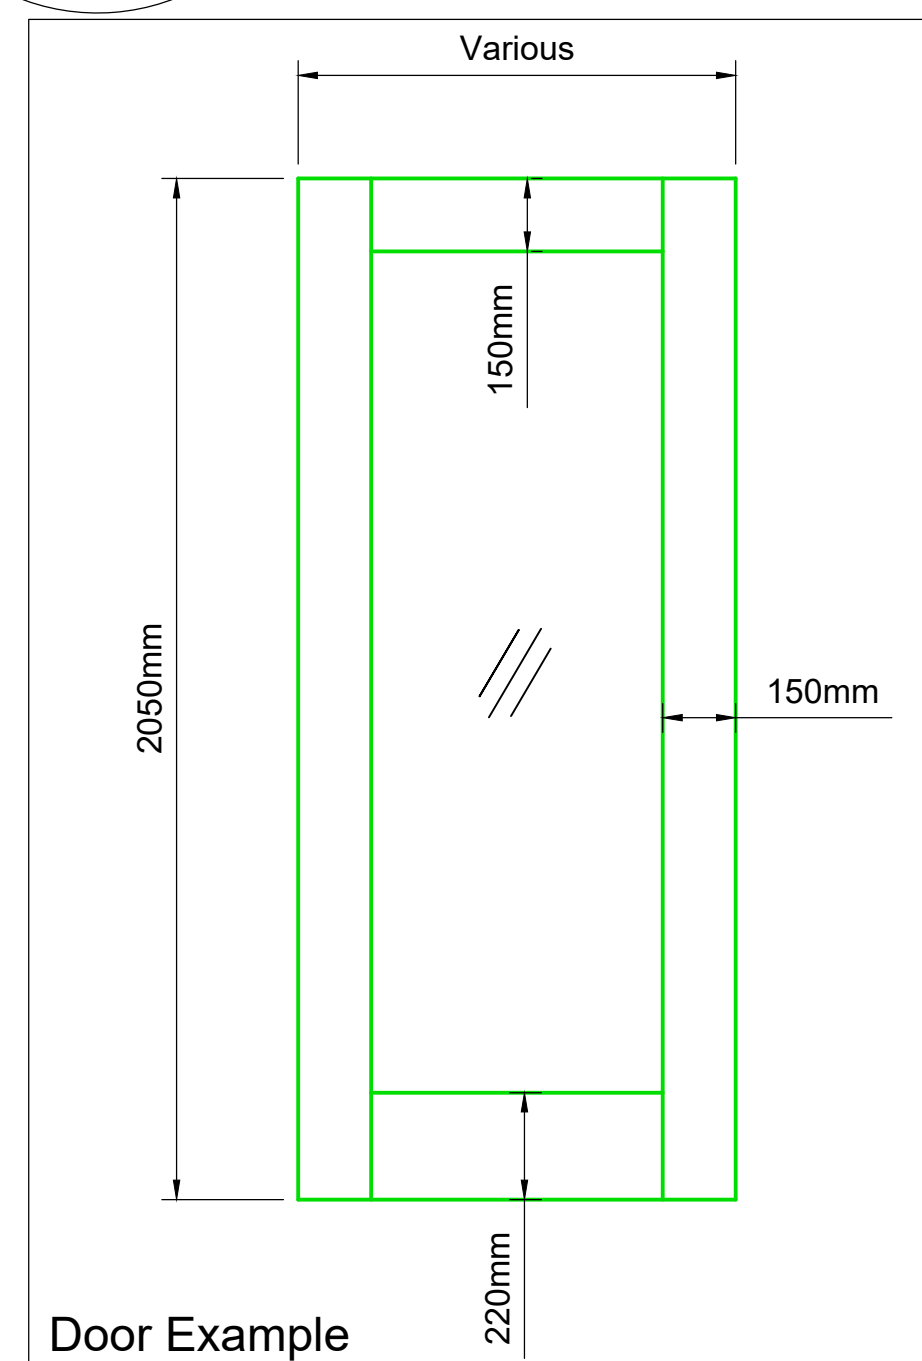

A	03-09-21	Shopfront dimensions amended. Awning details added			
B	29-09-21	Scale Bar Added to Existing Shop Front Elevation			
C	12-01-22	Shopfront amended to suit timber frame construction			
D	23-05-22	Shopfront amended to suit manufacture			
Date		Revisions			
 Construction and Property Consultancy "Profitable Procurement Solutions for the Built Environment"					
7 The Workshops, Pulloxhill Business Park, Greenfield Road, Pulloxhill, Bedford, MK45 5BF Tel: 01525 715 020 Fax: 01525 716852 E-mail: enquiries@stuartconsultancy.co.uk Web: www.stuartconsultancyld.co.uk					
Job Name		FRANCO MANCA			
Site Address		37-43 King Street Manchester			
Drawing Title		Proposed Shop Front			
Status		For Information			
Scale		1:25@A1 1:50@A3		Date 02/09/2021	
Drawn By		MA		Checked KS	
Drawing No.				Rev	
FM/MKS/10				D	