


This drawing is copyright to Urbanization. It shall not be used without
agreement. Do not scale from this drawing. All discrepancies to
be resolved by Urbanization / design clarification prior to
construction. All dimensions are primary unless otherwise stated.
The dimensions shall be used as a guide only and not a
contractor working, where appropriate, to an approved method
statement.

0m
2m
3m

KEY

- Existing wall
- Existing wall to be removed
- New construction

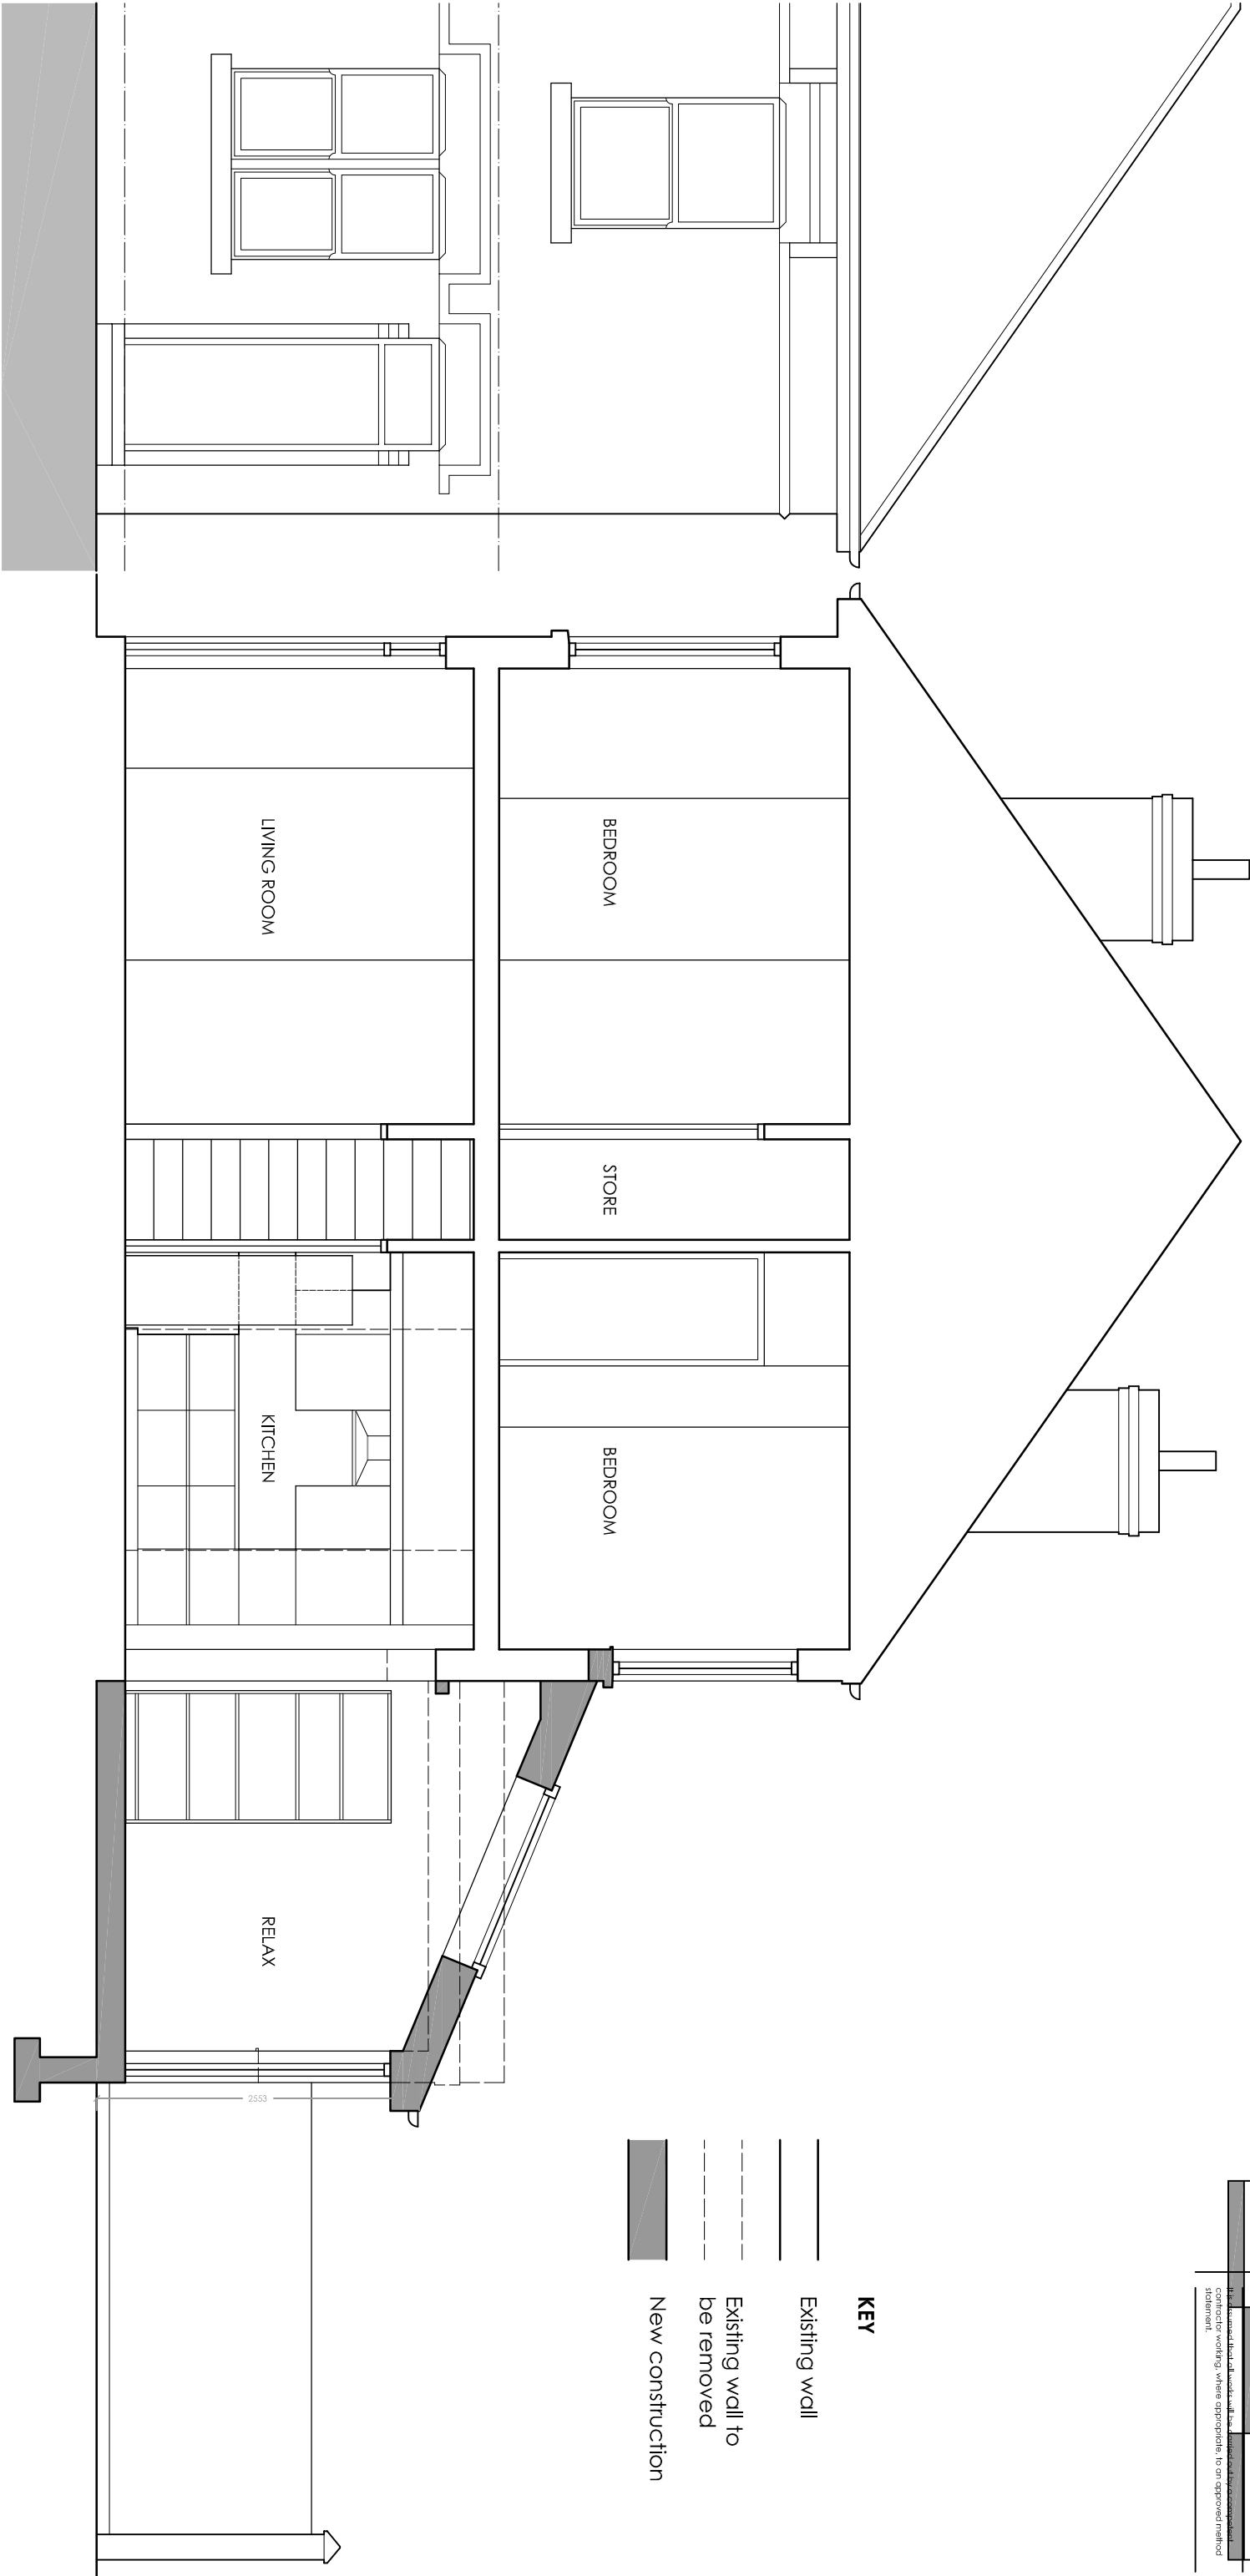

SECTION B-B 1:50

Revision B front elevation indicated, June 2022
Revision A fixed units in extension omitted, July 2021

rev	description	date	drawn



11 Mallock Street, Manchester M20 7HG T: 0161 789 0877
M: 07971 570696 E: mark@urbanization-architects.com

client
Fay Dodds

project
2 Swinfield Ave, Chofion M21 9FU

drawing
Proposed section B-B + front elevation

project ref	drawing no.	revision	date	scale
U 228	107	B	July 2021	1:50

approval status
☐ feasibility ☒ design ☐ tender ☐ construction ☐ on build