
 
 


 


- Standard Notes
1. This drawing is to be read in conjunction with all relevant Architect's and Engineer's drawings and the specification.
 2. This drawing should not be scaled.
 3. All dimensions are to be verified by the contractor on site.
 4. All discrepancies should be reported to the C.A. prior to the commencement of the works.

© CIVIC ENGINEERS LIMITED

Notes and Keys

-  CARRIAGEWAY THAT WILL FORM PART OF FUTURE S38 & 278 WORKS
-  CAR PARKING TO FACILITATE THE MARKETING SUITE
-  TEMPORARY HARDSTANDING FOR TURNING HEAD, NOT PART OF FUTURE S38 & 278 WORKS
-  FOOTWAY THAT WILL FORM PART OF FUTURE S38 & 278 WORKS
-  FOOTWAY TO SERVE THE MARKETING SUITE AND SHOW HOME
-  TEMPORARY CARRIAGEWAY THAT WILL FORM PART OF S38 & 278 FOOTWAY
-  EXISTING VEHICULAR CROSSING
-  EXISTING ADOPTED FOOTPATH
-  PLANNING REDLINE BOUNDARY

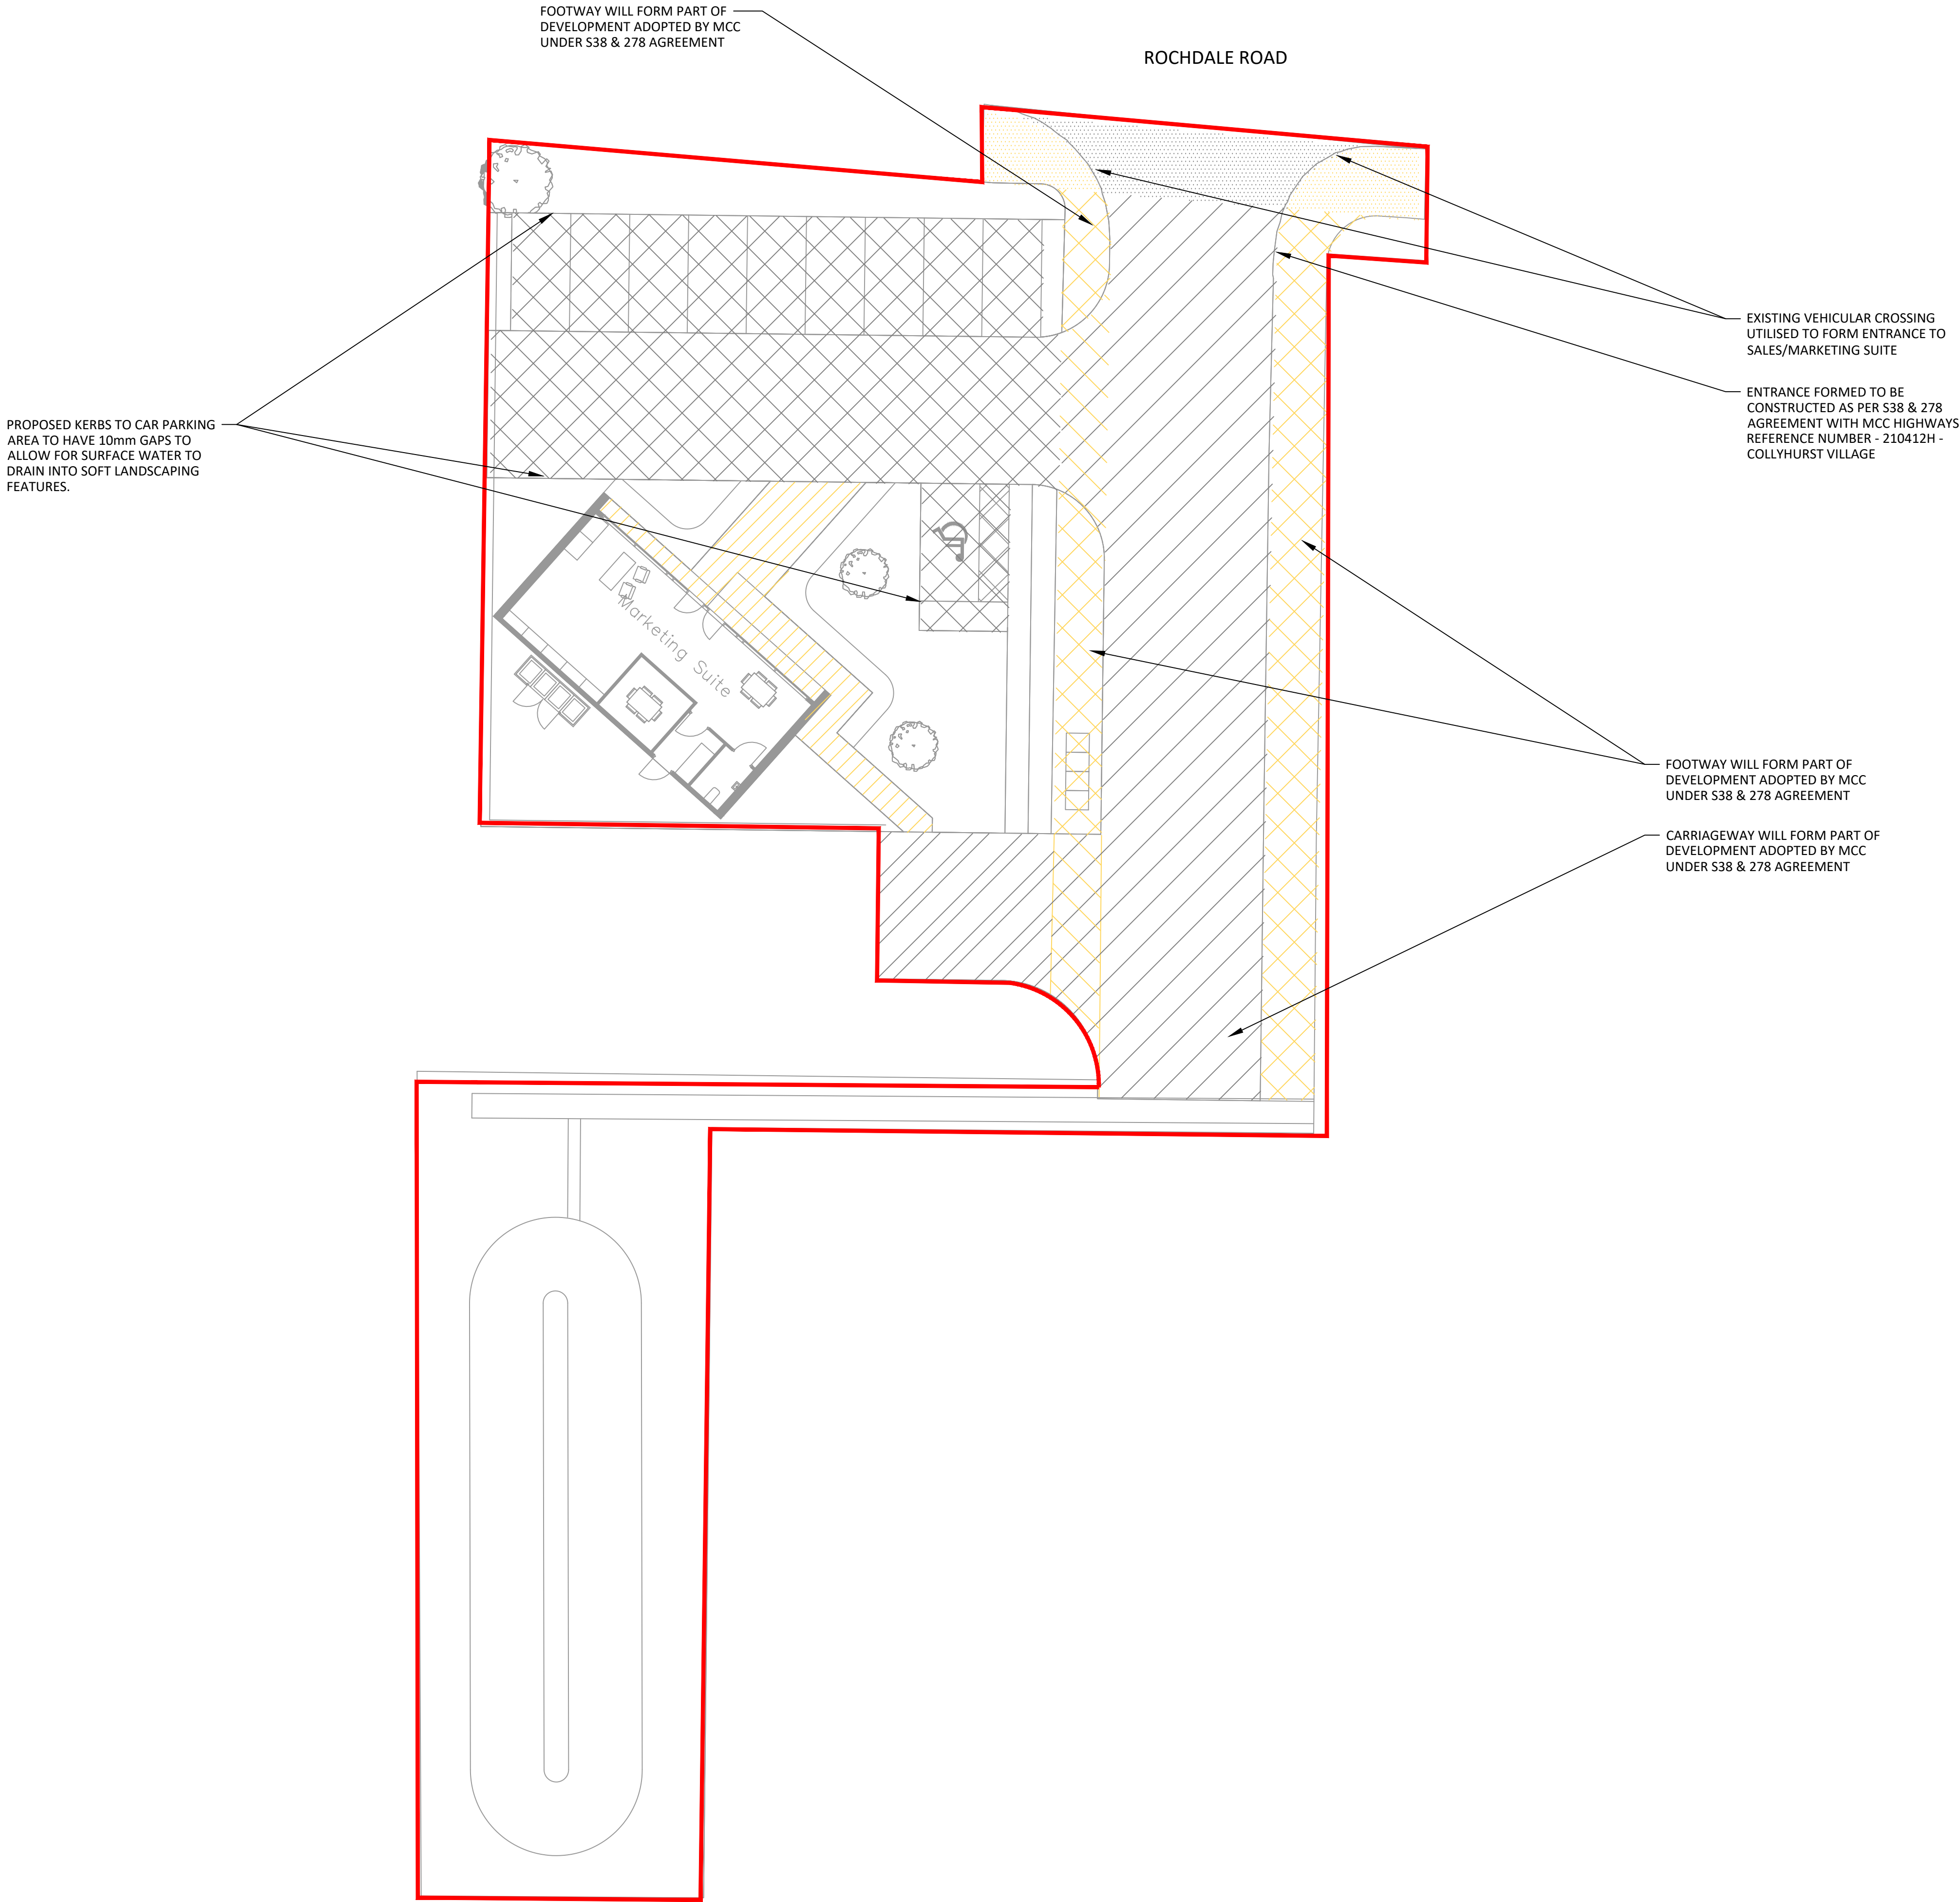

31.05.22	P04	LATEST SITE PLAN ADDED	CW	TC	
18.05.22	P03	REDLINE BOUNDARY AMENDMENT	TC	RJW	
11.05.22	P02	AMENDED FOLLOWING COMMENTS	TC	RJW	
06.05.22	P01	INITIAL ISSUE	TC	RJW	
Date	Rev	Description	Drawn	Chkd	

**Civic Engineers**

MANCHESTER
LONDON
LEEDS
GLASGOW

Carver's Warehouse, 77 Dale Street, Manchester, M1 2HD. Tel: 0161 226 6701
Rexley Wharf, 33 Mill Street, London SE1 2AA. Tel: 020 7253 2977
Tower Works, Unit G2-01, Glaze Road, Leeds, LS11 5JG. Tel: 0113 2025 130
Gardens Chambers, 45 West Nile St, Glasgow, G2 3NF. Tel: 0141 370 1809

www.civicingengineers.com

Project					
COLLYHURST VILLAGE SALES AREA					
Title					
ACCESS DRAWING					
Status					
INFORMATION					
Project Number	Scale @ A1	Date Created	Drawn	Checked	Suitability
1226-08	1:100	MAY '22	TC	RJW	S3
Drawing Number					Revision
1226-08-CIV-XX-XX-D-H-40001					P04