
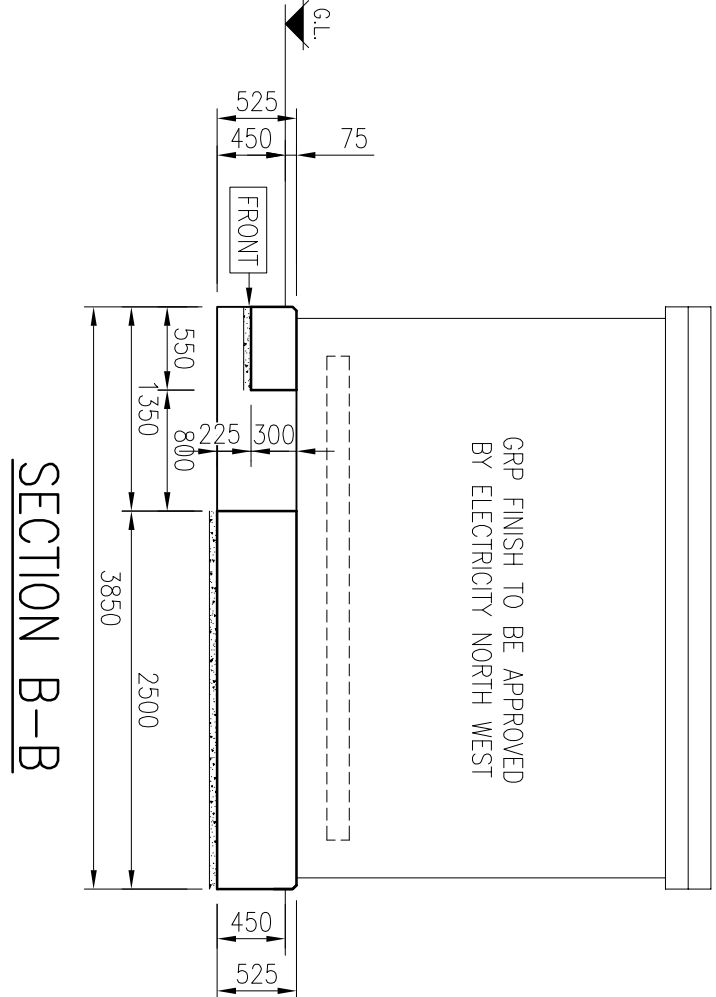


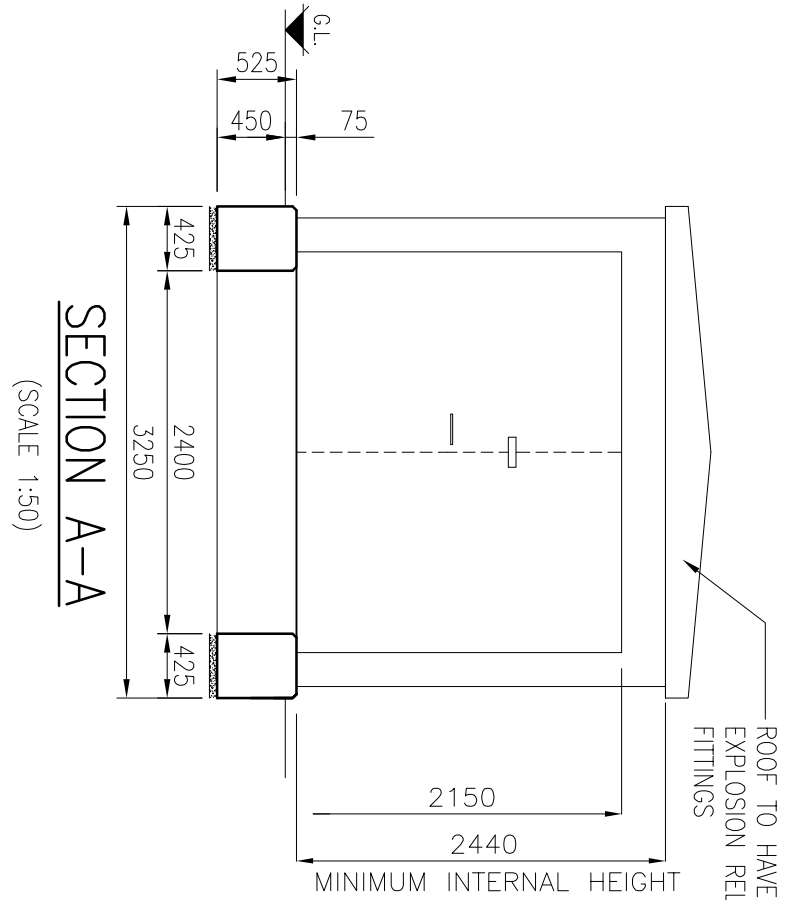


NOTE
THE EARTHING TAPE IS ATTACHED TO THE MAIN REINFORCEMENT AND ROUTED TO EMERGE FROM THE INTERNAL FACE OF THE FORMWORK FOR THE FUTURE CONNECTION TO THE SWITCH HOUSE EARTHING SYSTEM.

'U' BOLT CLAMP, 25mm ROD DIA.
TWIN PLATE, 25x3, BY OMEGA (TEL. No 0115 8767689) TO ACCOMMODATE A 25x4mm EARTH TAPE.

CLAMPED CONNECTION
WRAPPED WITH DUCK TAPE
PRIOR TO POURING
CONCRETE

DETAIL OF REINFORCEMENT/EARTHING CLAMP


(SCALE 1:5)

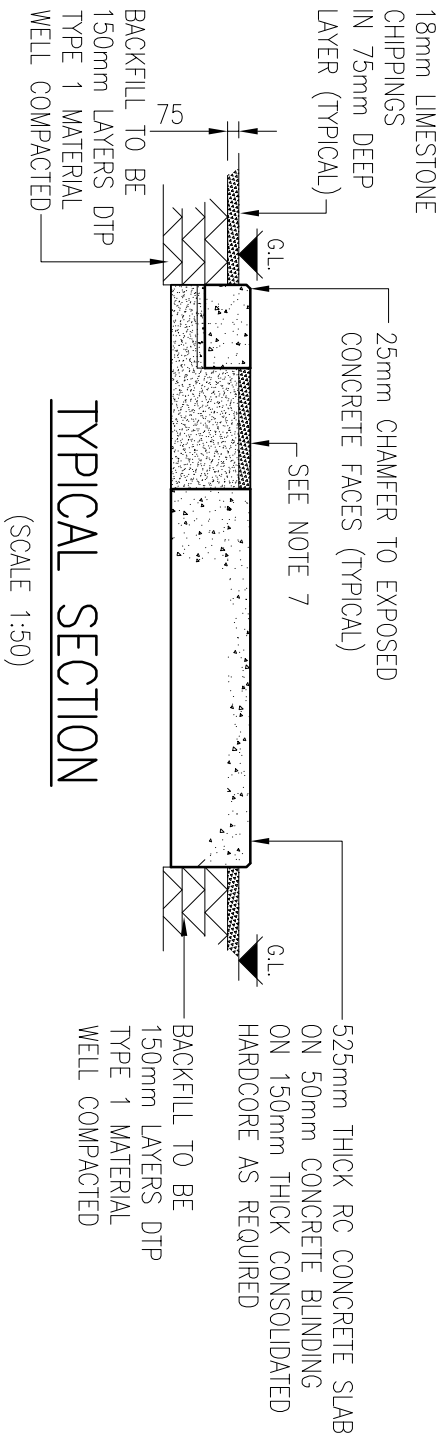


GENERAL SPECIFICATION FOR GRP HOUSING ENCLOSURE

- SUPPLIED/PURCHASED FROM NOMINATED SUPPLIER, UNDER FRAMEWORK AGREEMENT.
- DETAILS INCLUDING DOOR LOOKING SPECIFICATION ALL AS IN ES 301.
- LOWER LEVEL VENTILATION MUST BE APPROVED BY ELECTRICITY NORTH WEST LIMITED & EQUIVALENT TO TOTAL AIR FLOW OF 0.75metres² (FOR DETAILED SPECIFICATION SEE ENGINEERING SPECIFICATION 301)




(SCALE 1:50)

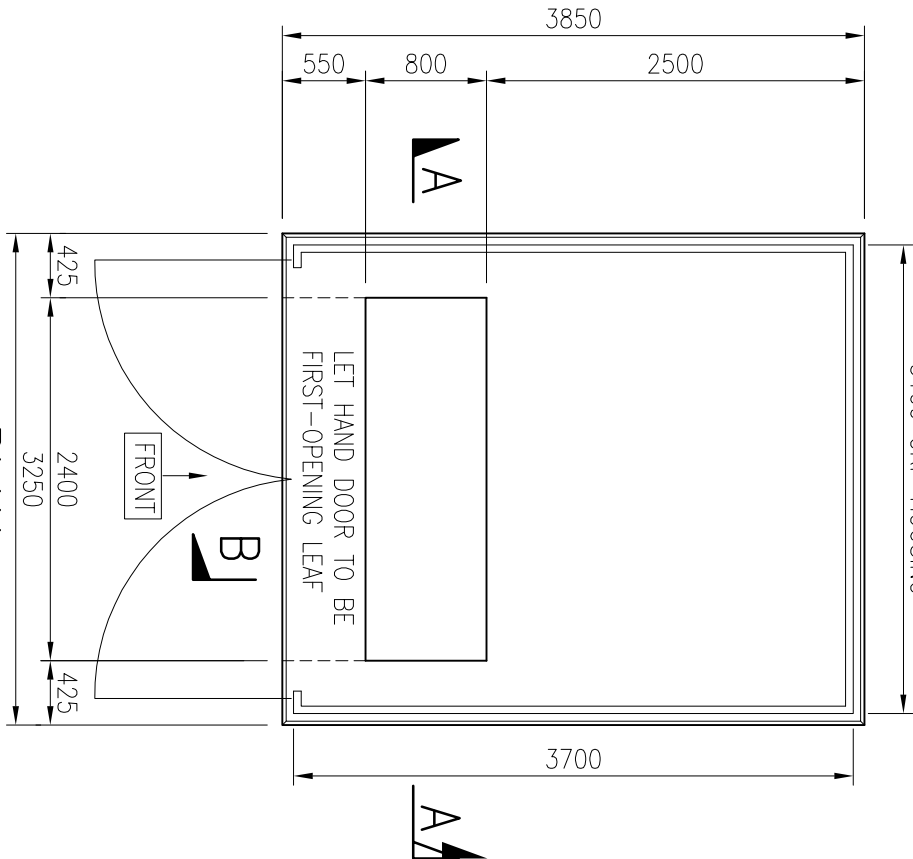

CONCRETE GENERAL ARRANGEMENT

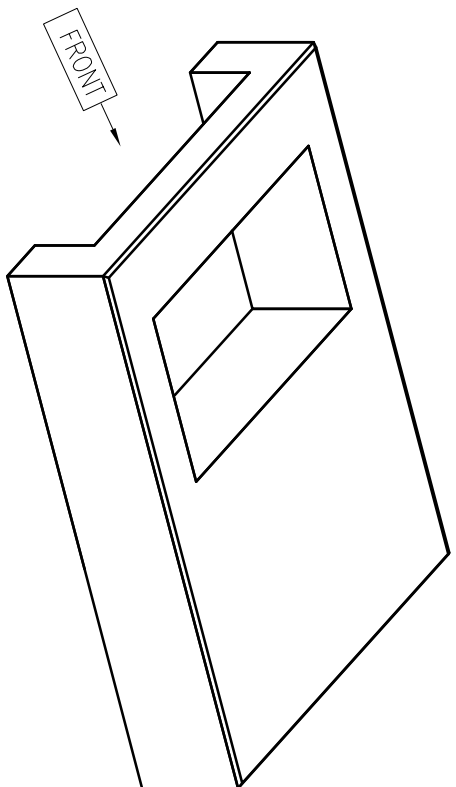

ISOMETRIC VIEW

 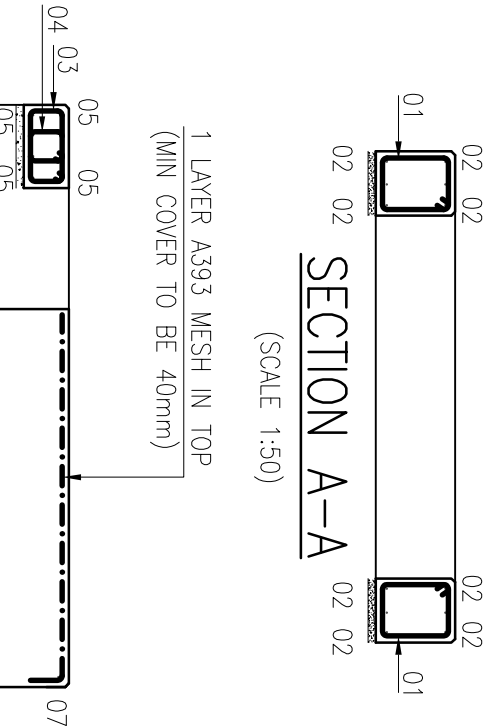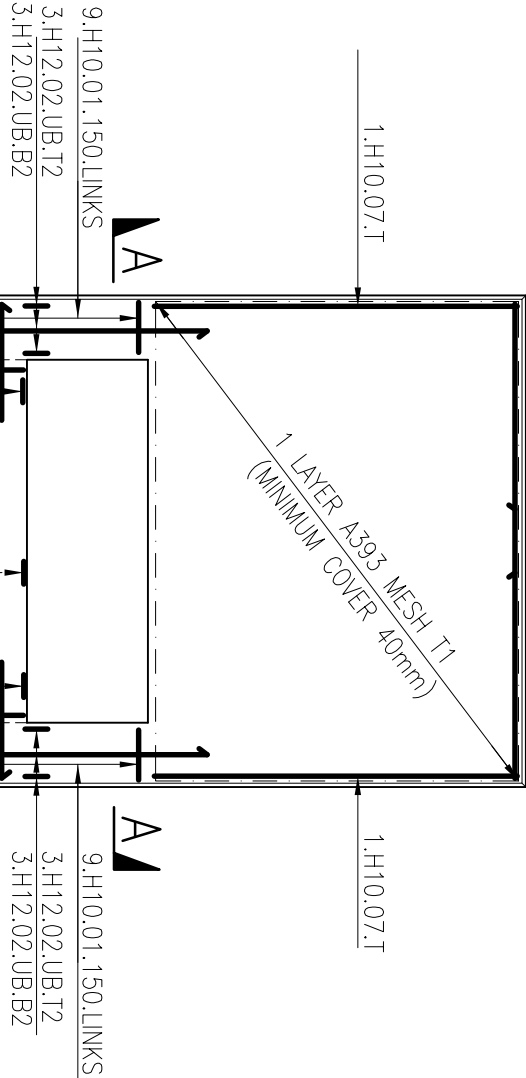

BENDING SCHEDULE TO BS 8666:2005						
Bar mark	Type & size	No. of mbrs	No. of bars in each	Total no. of bars	Length of each bar + mm	Shape code
1	H10	1	18	18	1725	51
2	H12	1	12	12	2500	21
3	H10	1	24	24	1525	51
4	H10	1	24	24	900	51
5	H12	1	8	8	2350	00
6	H12	1	16	16	1275	11
7	H10	1	2	2	3150	11

† Specified in multiples Of 25mm

* Specified in multiples Of 5mm

GENERAL NOTES

- DO NOT SCALE.
- ALL DIMENSIONS ARE IN MILLIMETRES UNLESS NOTED OTHERWISE.
- THIS DRAWING IS TO BE READ IN CONJUNCTION WITH ELECTRICITY NORTH WEST CODE OF PRACTICE ES352
- ALL WORK TO CARRIED OUT IN ACCORDANCE WITH CURRENT BUILDING REGULATIONS AND RELEVANT BRITISH STANDARDS AND CODES OF PRACTICE.
- CONTRACTOR TO OBTAIN UNDERGROUND CABLE & SERVICE RECORDS PRIOR TO COMMENCEMENT OF ANY WORKS.
- THE CONTRACTOR MUST ASSUME THAT ANY EXISTING CABLES LOCATED WITHIN THE WORKS ARE LIVE AND LIASE WITH THE ELECTRICITY NORTH WEST ENGINEER FOR ADVICE.
- SITE SPECIFIC RISK ASSESSMENT TO BE UNDERTAKEN PRIOR TO COMMENCEMENT OF ANY WORKS.
- FOUNDATION DESIGN HAS BEEN BASED ON A SUITABLE BEARING PRESSURE FOR MOST GROUND CONDITIONS INCLUDING CLAYS. FORMATION LEVEL FOR FOUNDATIONS TO BE TAKEN DOWN TO GROUND THAT IS SUFFICIENTLY FIRM TO PROVIDE PHYSICAL SUPPORT TO THE STRUCTURE.
- FOUNDATION FORMATION LEVELS TO BE INSPECTED AND APPROVED PRIOR TO FOUNDATION CONSTRUCTION.

CABLE TRENCH

- CABLE AREA TO BE BACK-FILLED AFTER INSTALLATION OF ALL CABLES, WITH WELL CONSOLIDATED SAND, WITH A 75mm TOP LAYER OF SINGLE SIZE 14-20mm LIMESTONE CHIPPINGS.

GRP HOUSING


- TO BE FROM ELECTRICITY NORTH WEST APPROVED SUPPLIER. DOORS TO HAVE HASP & STAPLE TO ACCEPT ELECTRICITY NORTH WEST PADLOCKS. LEFT HAND DOOR TO BE FIRST OPENING LEAF AND COMPLY WITH ES 301

THIS DRAWING SHOULD BE READ IN CONJUNCTION WITH ELECTRICITY NORTH WEST ELECTRICAL SPECIFICATION REF. 400 D 5 AND ALL ASSOCIATED WORKS MUST COMPLY WITH THIS INFORMATION AND DETAIL IN FULL.

THIS DRAWING SHOULD BE READ IN CONJUNCTION WITH ELECTRICITY NORTH WEST ES 301 & ES 352 AND ALL ASSOCIATED WORKS MUST COMPLY WITH THIS INFORMATION AND DETAIL IN FULL.

REINFORCEMENT NOTES

- Concrete to be strength class C32/40 to BS 8500.
- Loose bar reinforcement to have the following minimum laps UNO: –
 - H10 = 350mm
 - H12 = 420mm
- Standard A393 fabric mesh to have a minimum lap of 270mm.
- 40mm cover to all reinforcement UNO.
- Bar references shall be interpreted thus: –

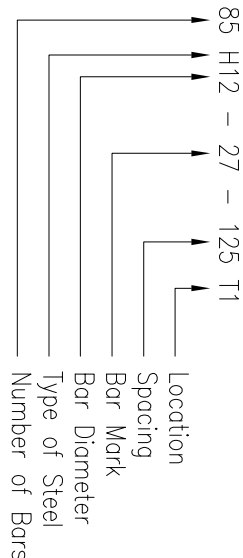

- Locations: –
 - T1 Denotes Top face, top layer
 - T2 Denotes Top face, second layer
 - B2 Denotes Bottom face, second layer
 - B1 Denotes Bottom face, bottom layer
- "H" Denotes deformed Type 2 high yield steel bars to BS 4449:2005 – characteristic yield strength 500MPa.

electricity north west				FREDERICK ROAD, SALFORD M6 6QH TEL 0161 6041370			
DRAWN	GK	SCALE	1:50	SITE NAME	CONSTRUCTION DETAILS FOR SCHNEIDER GRP UNIT SUBSTATION	P.F.R. NO.	–
APPROVED	WD	DATE	SEPT 2013	DWG NO	900350-002	DWG STATUS	APPROVAL
OLD DWG NO	–	SHEET SIZE	A2	REV	3		

REINFORCEMENT DETAILS

PLAN (SCALE 1:50)