

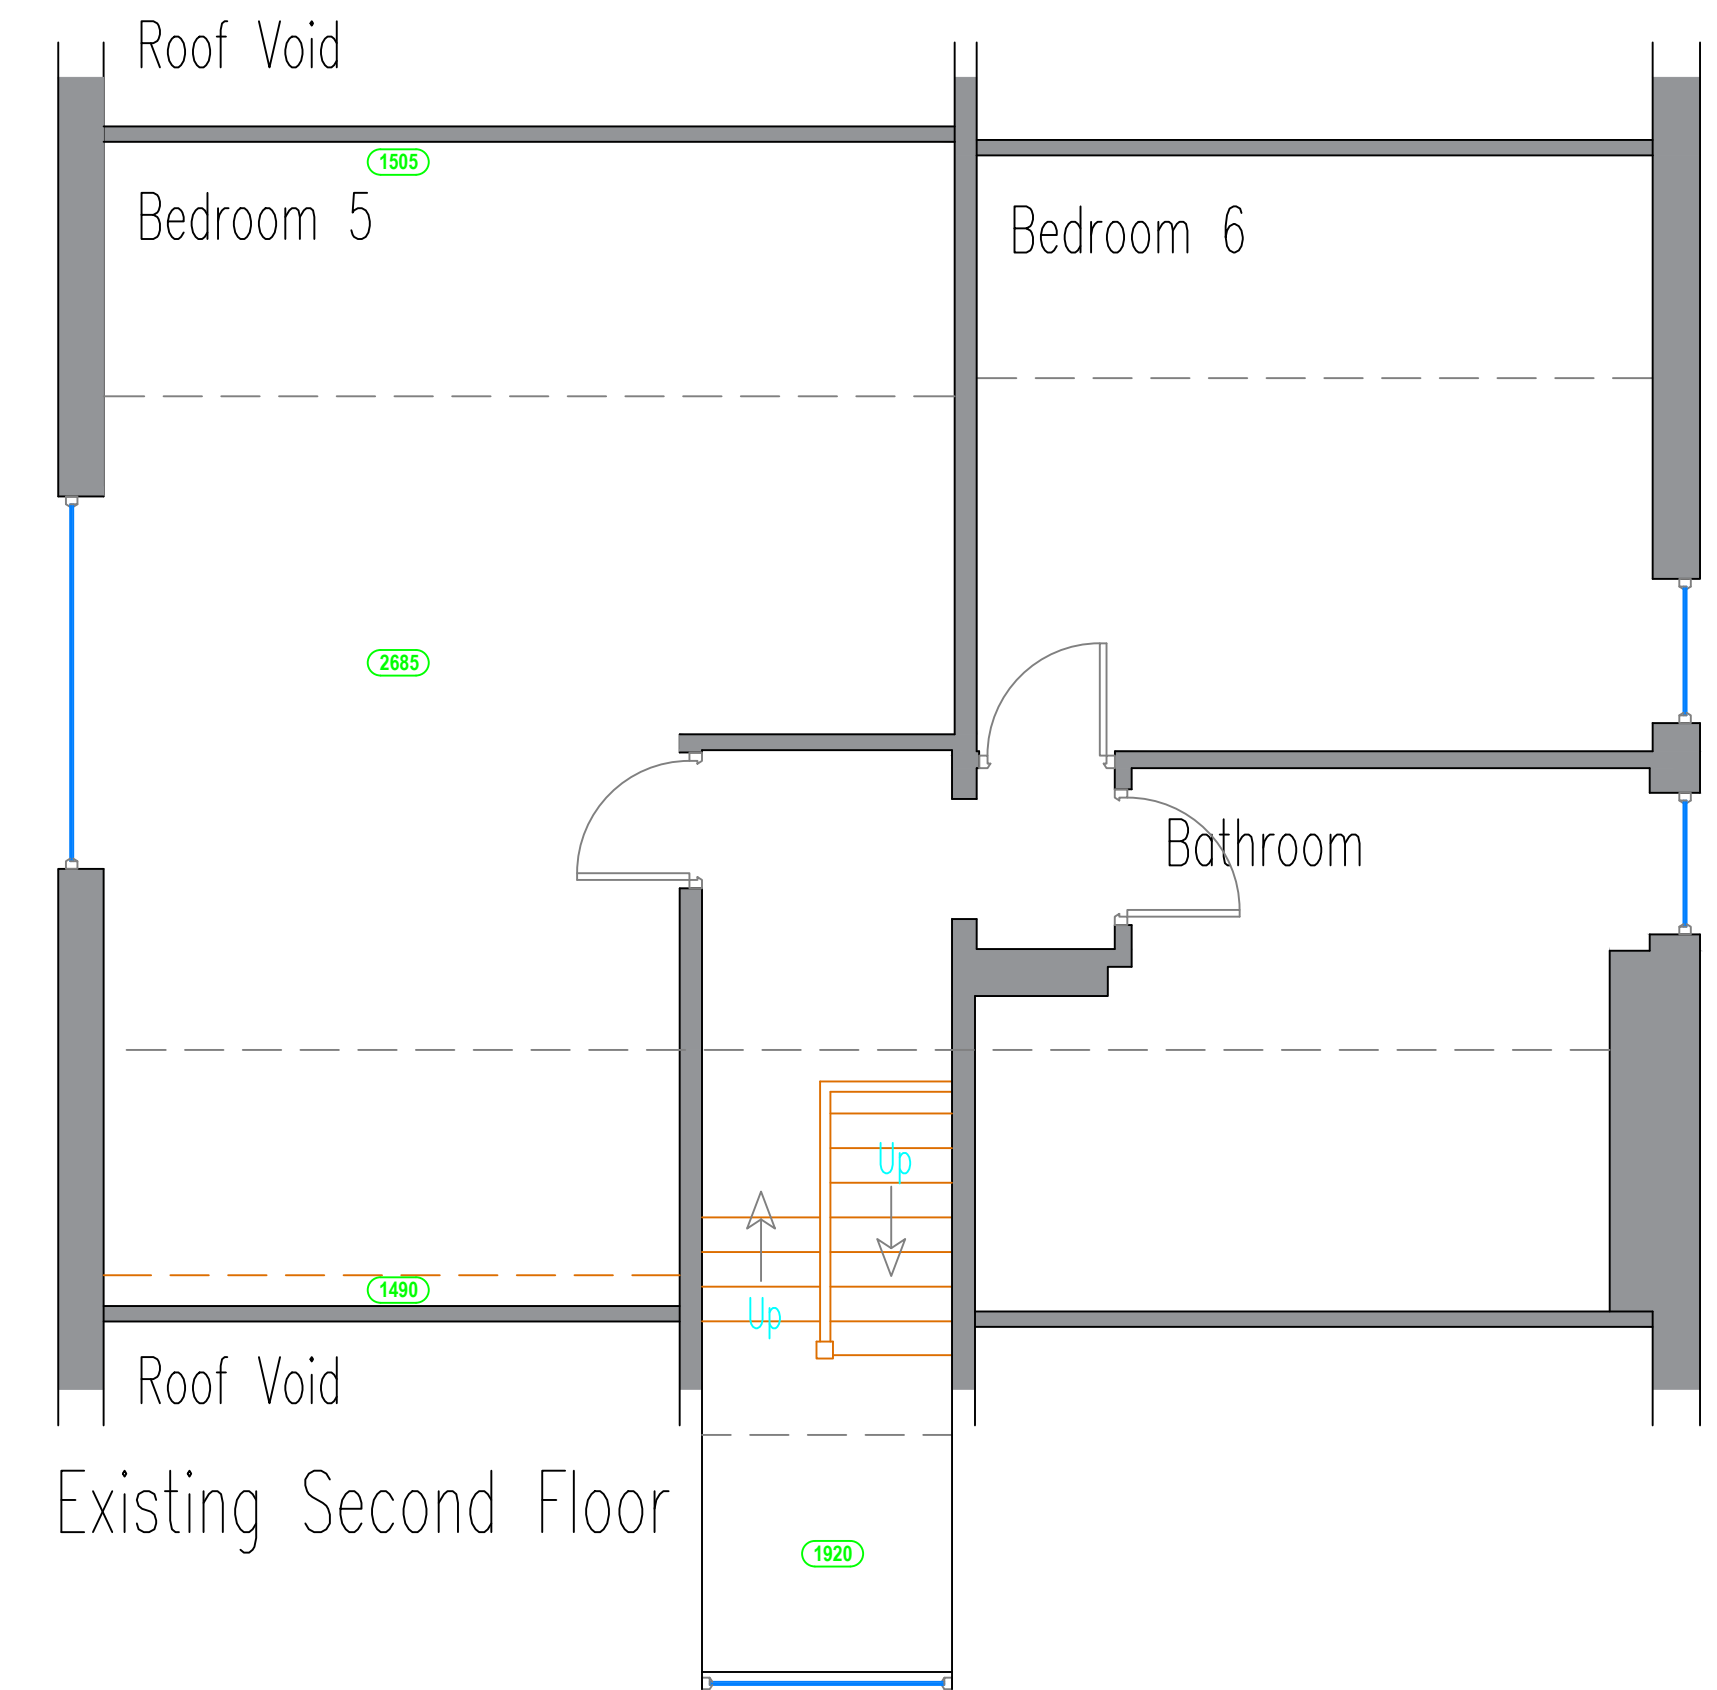
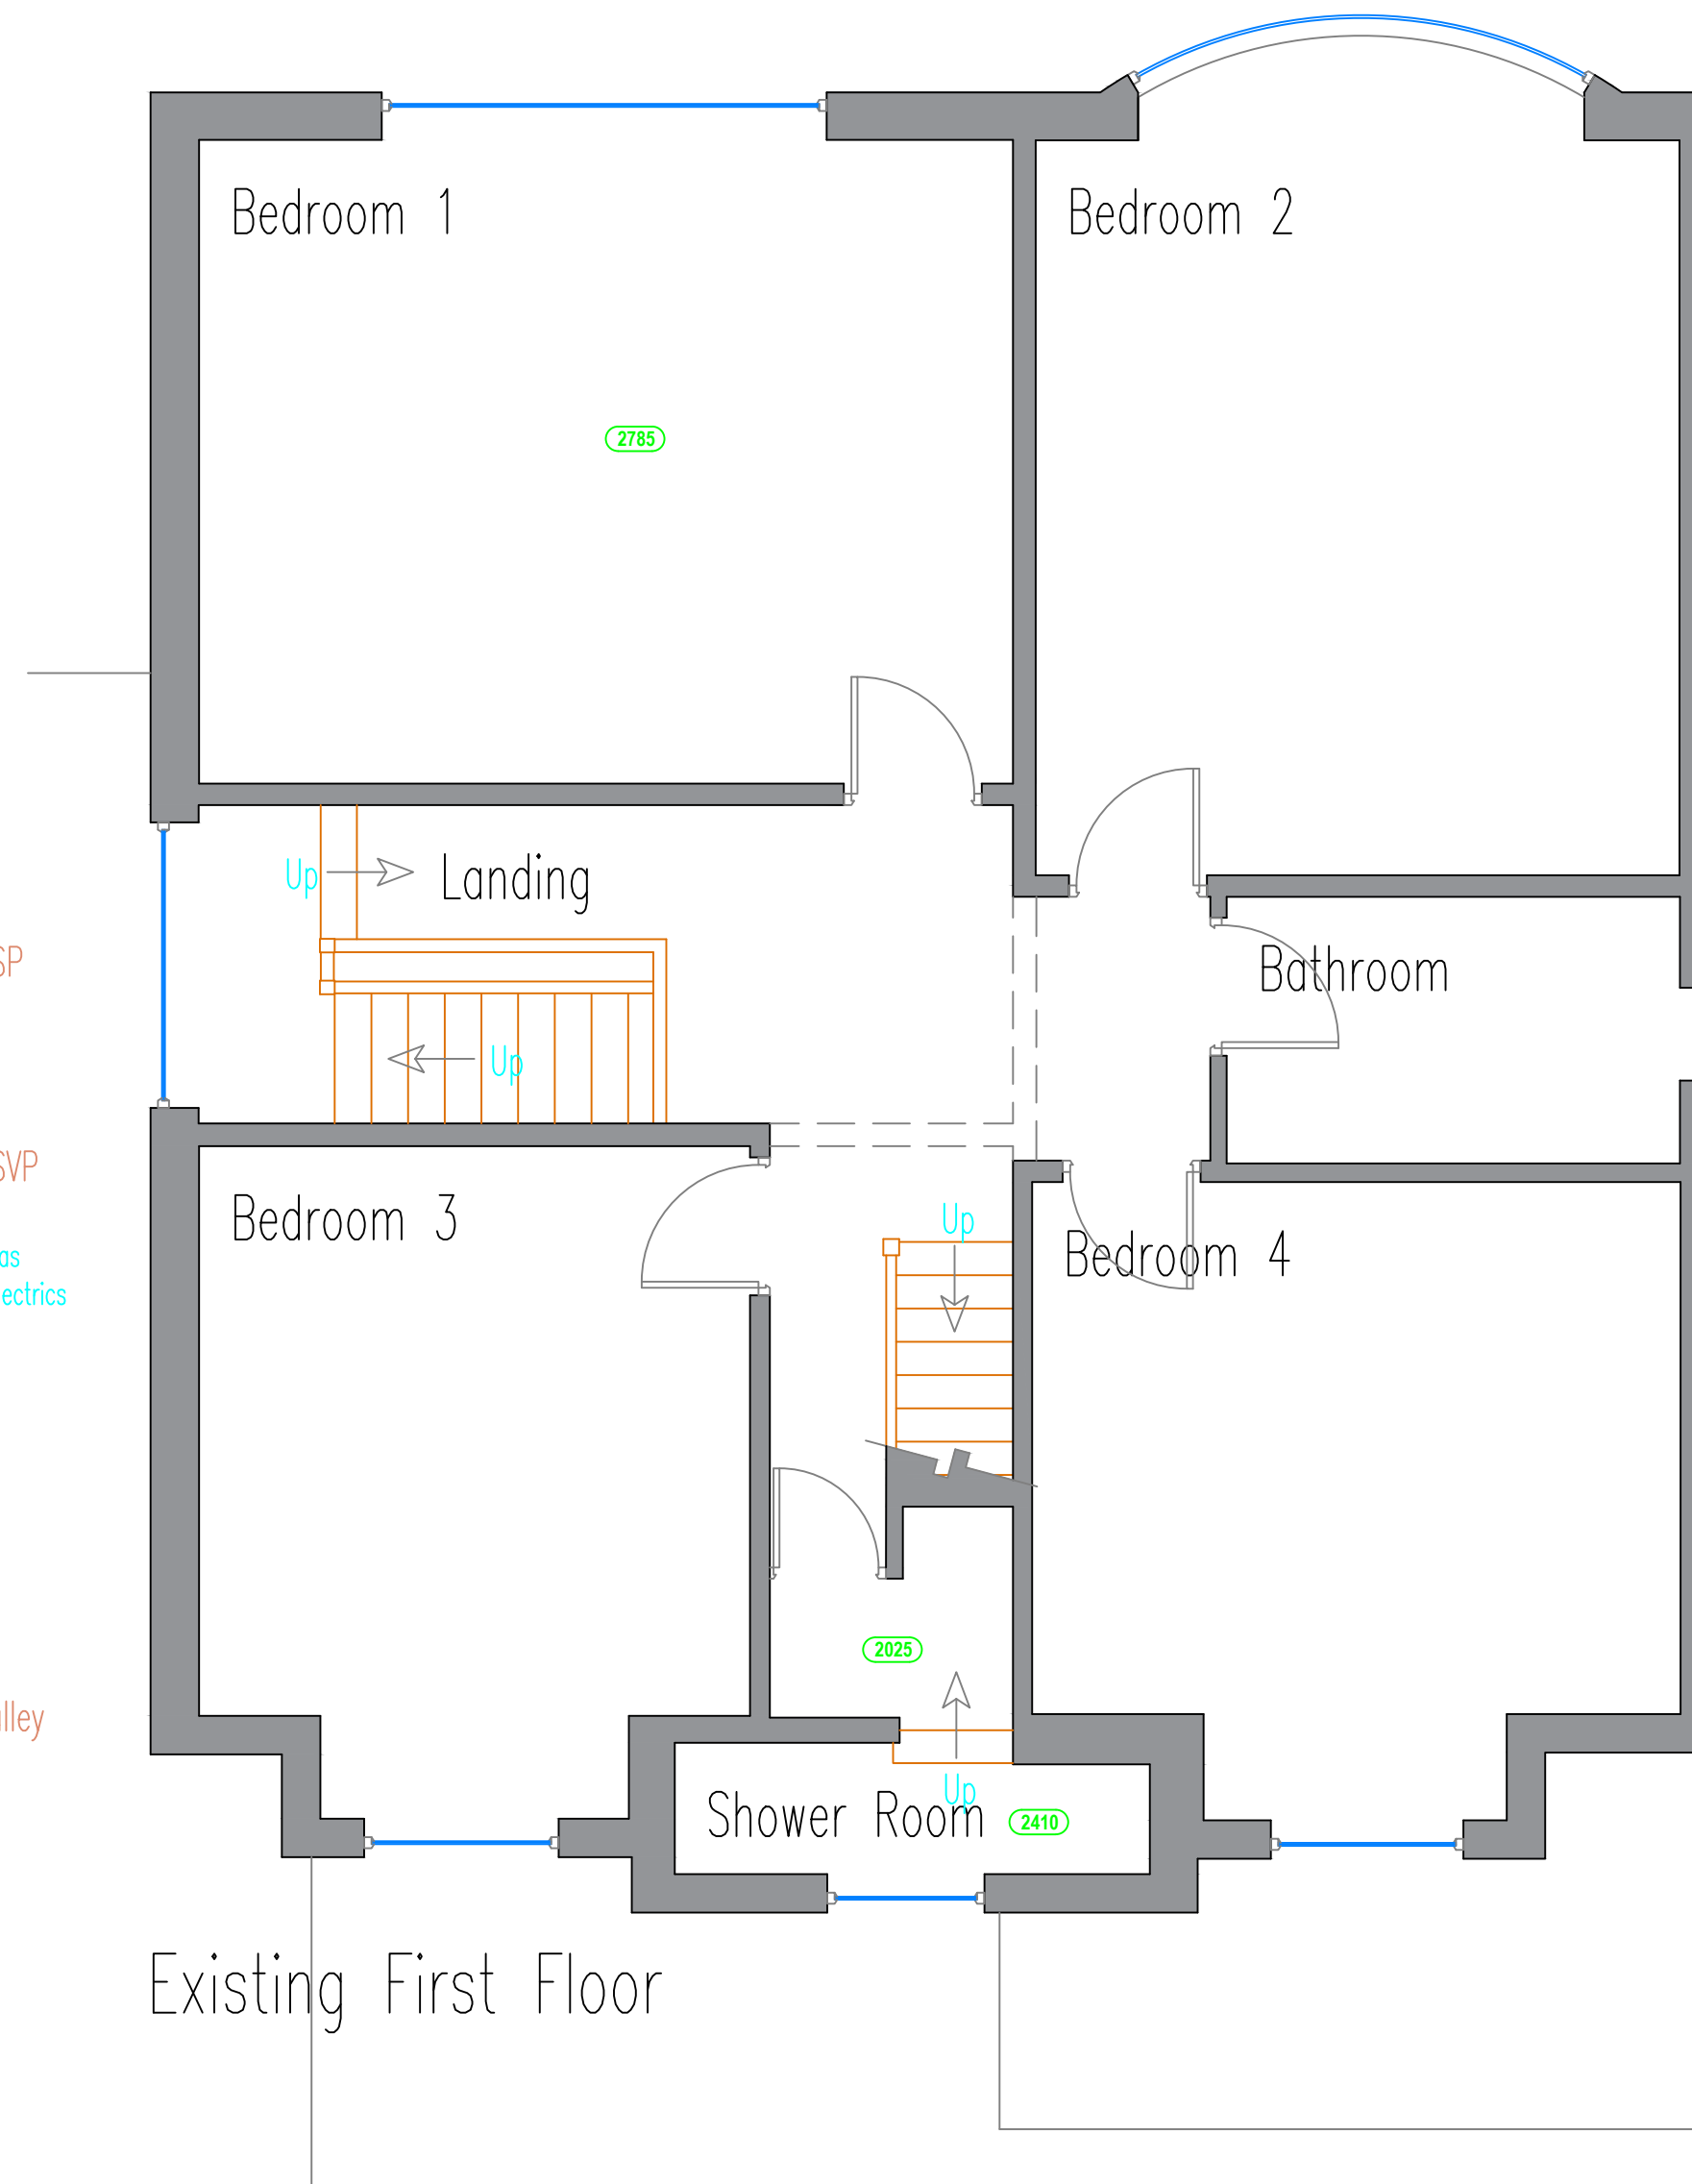


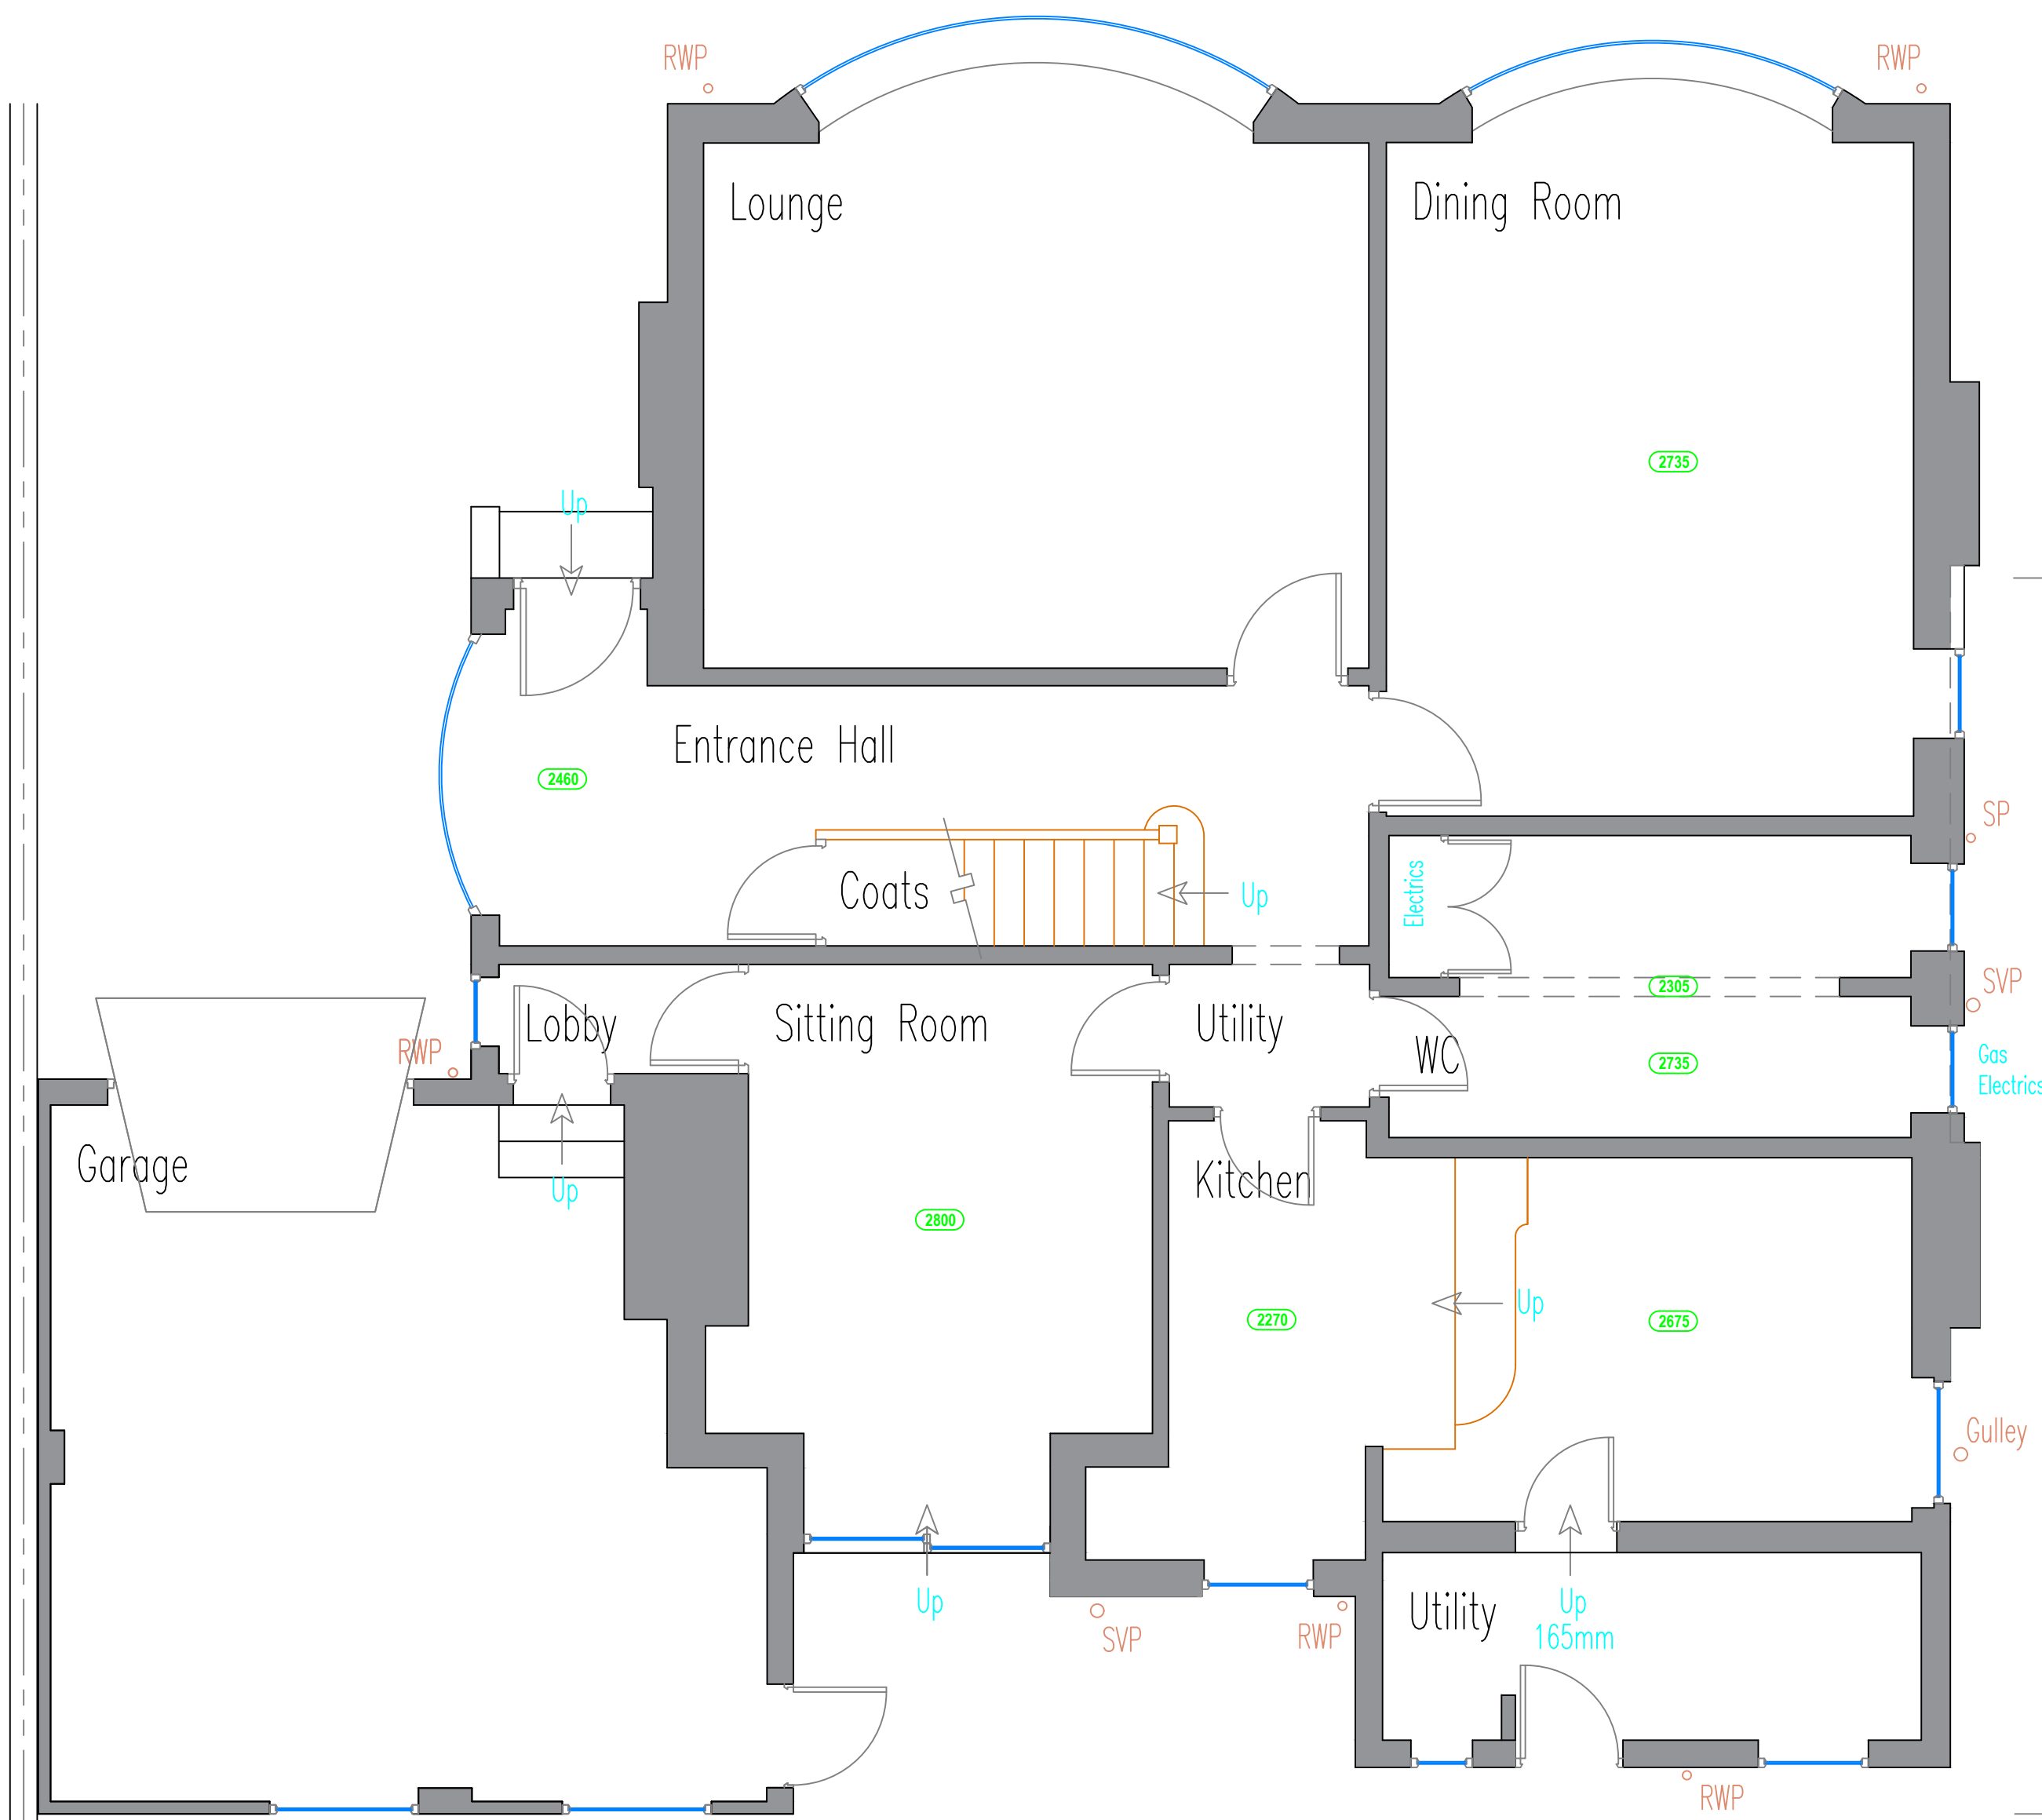

Existing Ground Floor

Existing First Floor

Existing Second Floor

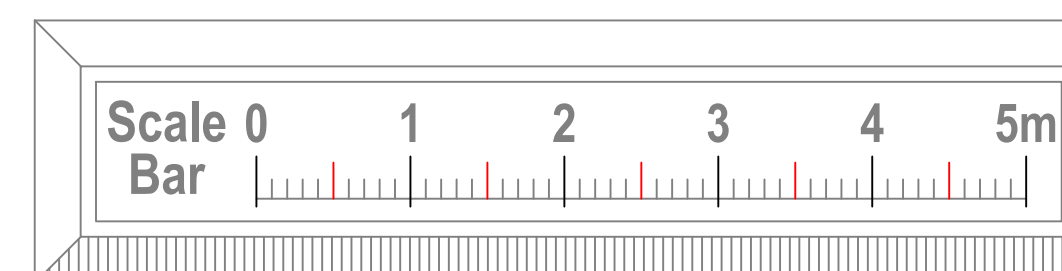

A	Issued for comment	May 21	DAP
Rev.	Mod. Notes	Date	By
Client			
Liz Riding and Ritchie Irvine			
Location			
27 Belfield Road Didsbury M20 6BJ			
Job Title			
Proposed extension and internal alterations			
Drawing Title			
Existing floor plans			
Scale 1:50		Sheet A1	
Date May 21		Drawn by DAP	
Dwg. No. 42/21-01			Rev. A