


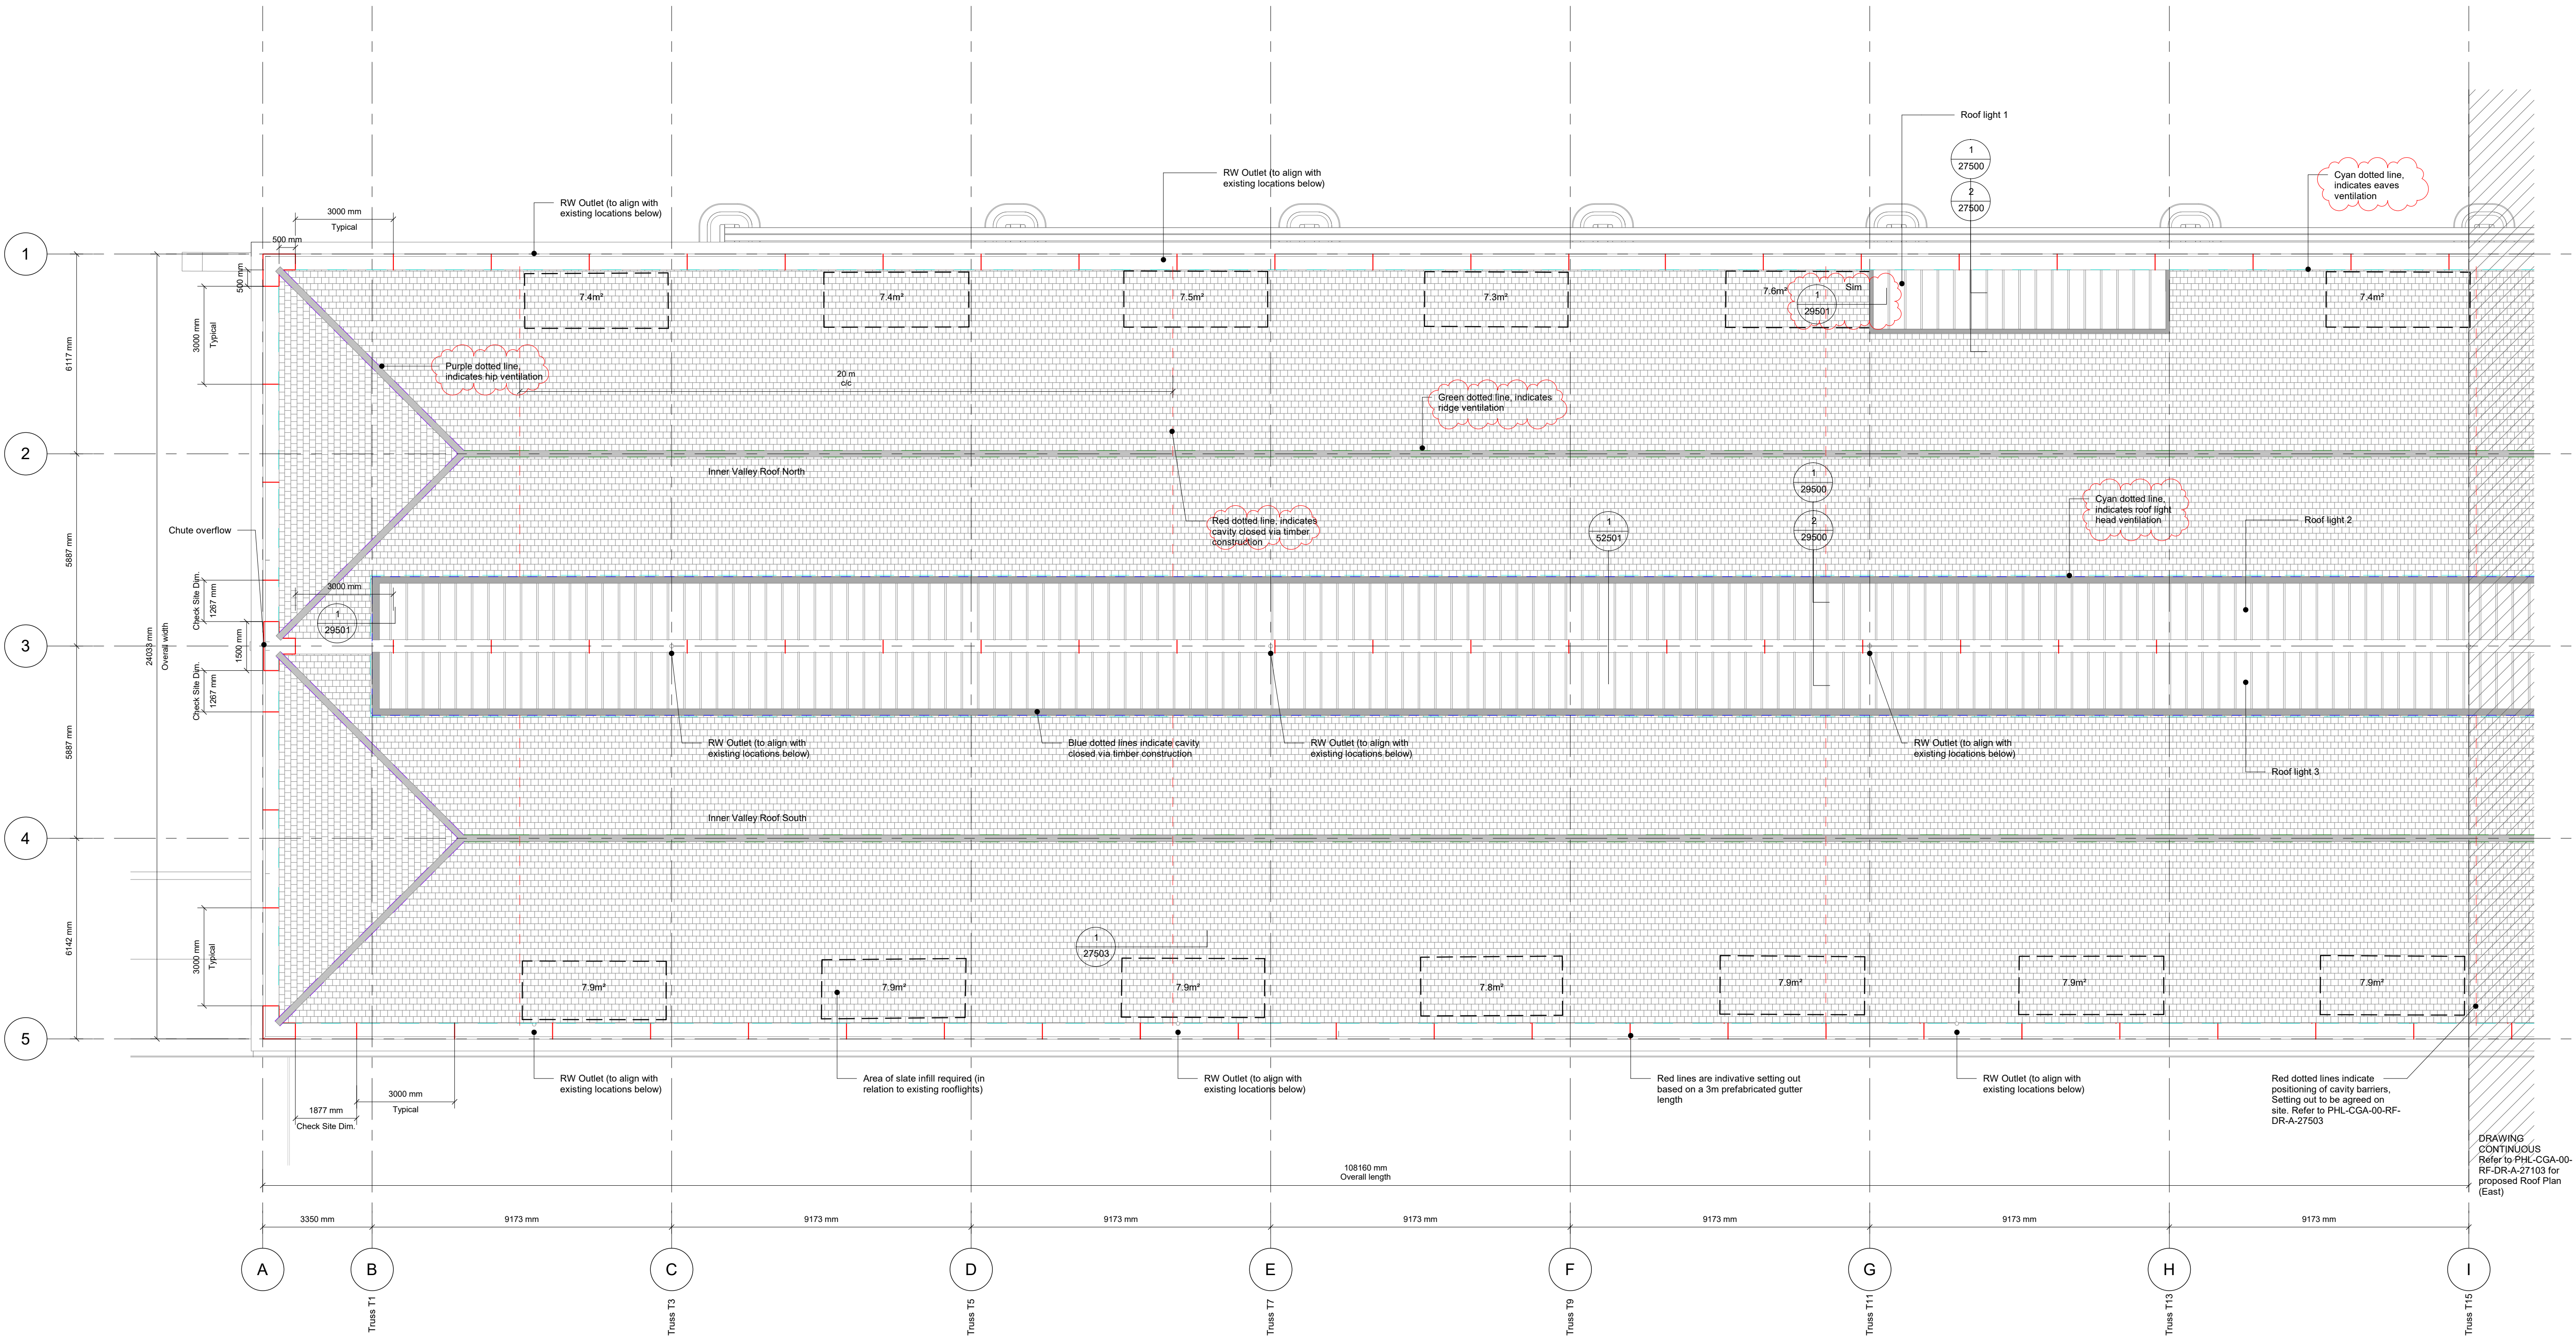

NOTES



Setting out of lightning protection to be agreed with Architect on site. Do not install before agreed.

For slate setting out refer to drawing PHL-CGA-00-RF-DR-A-47112

Revision	Description	Drawn/Checked	Date
C1	For Construction	CBoJY	29.10.2021
C2	For Construction	CBoJY	18.02.2022

Key

Keyplan

 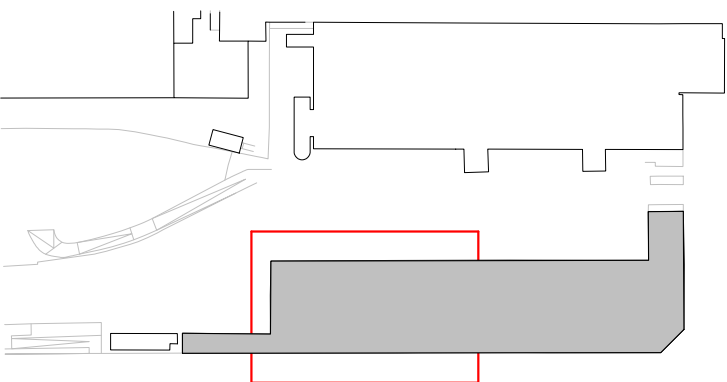

Drawings are based on survey information provided and subject to changes to accommodate existing building structure and services installation. We have noted discrepancies in the survey information and clarification required following further site investigations by the contractor on site. Do not scale from drawing. Errors to be reported immediately to the Architect. All dimensions must be verified on site. To be read in conjunction with all relevant Architects', Services and Structural Engineers' drawings.

© Carmody Groarke Limited.

CARMODY GROARKE

Carmody Groarke Limited, 67-74 Saffron Hill, London EC1N 8QX
+44 (0)20 7836 2333 www.carmodygroarke.com

Drawing Name		Drawing Number	
Proposed Roof Plan (West)		PHL-CGA-00-RF-DR-A-27102	
Date		Issue	
18.02.2022		C2	
Project Name	Power Hall & Decarbonisation	Scale/Format	1 : 100 @ A1
Client	SIM	Drawn/Checked	Author/ Checker
Project number	PHL	Approved	Approver
		CAD Reference	