

△
Ridge
+6520mm

▽
Ceiling
+4850mm

▽
Sill
+3550mm


▽
FFL (Level 01)
+2550mm

△
Ceiling
+2300mm

▽
Sill
+1000mm

▽
FFL (Level 00)
+0mm

△
Ground Level
-150mm

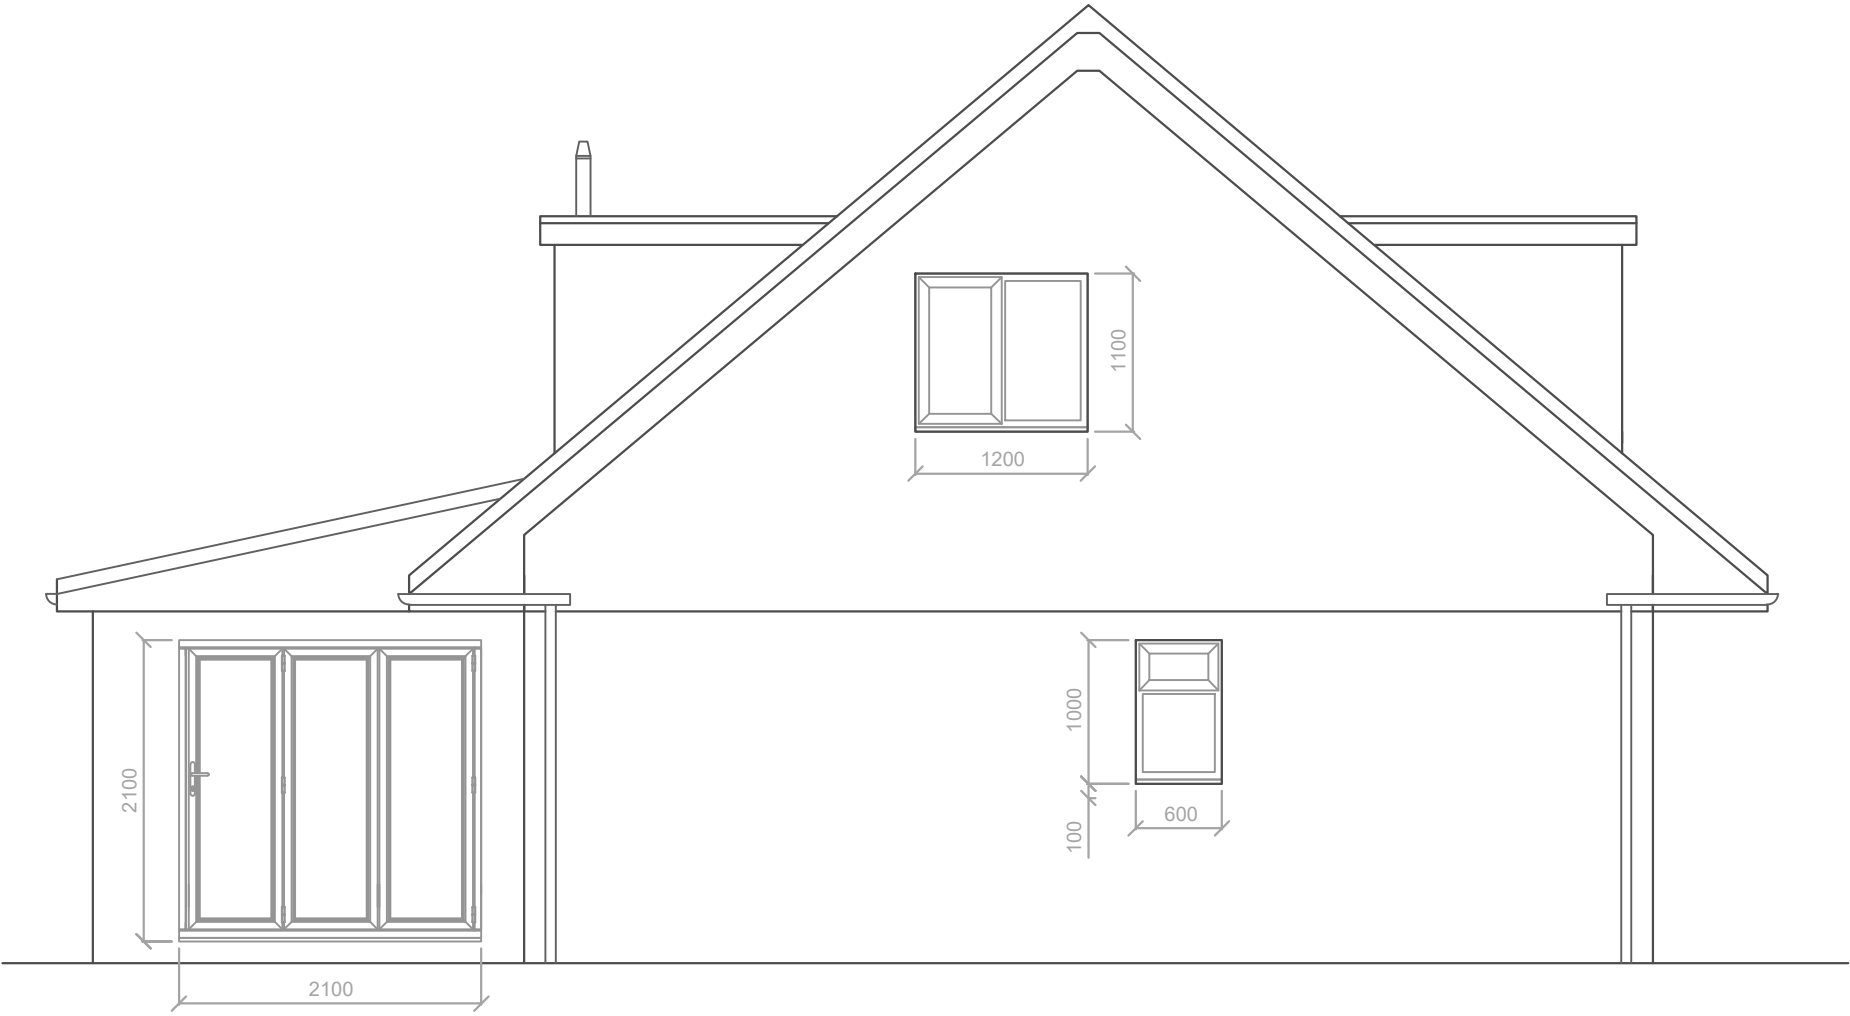

PROPOSED EAST ELEVATION @ 1:50

Rev_B	Amended & re-issued to Client	12.06.22
Rev_A	Issued to Client	28.07.20
PROPOSED ALTERATIONS TO No. 49 TOTTENHAM DRIVE, MANCHESTER, M23 9WH		Scale 1:50
		Drawn By Andrew Crump
Title PROPOSED EAST ELEVATION		Sheet No. 006