




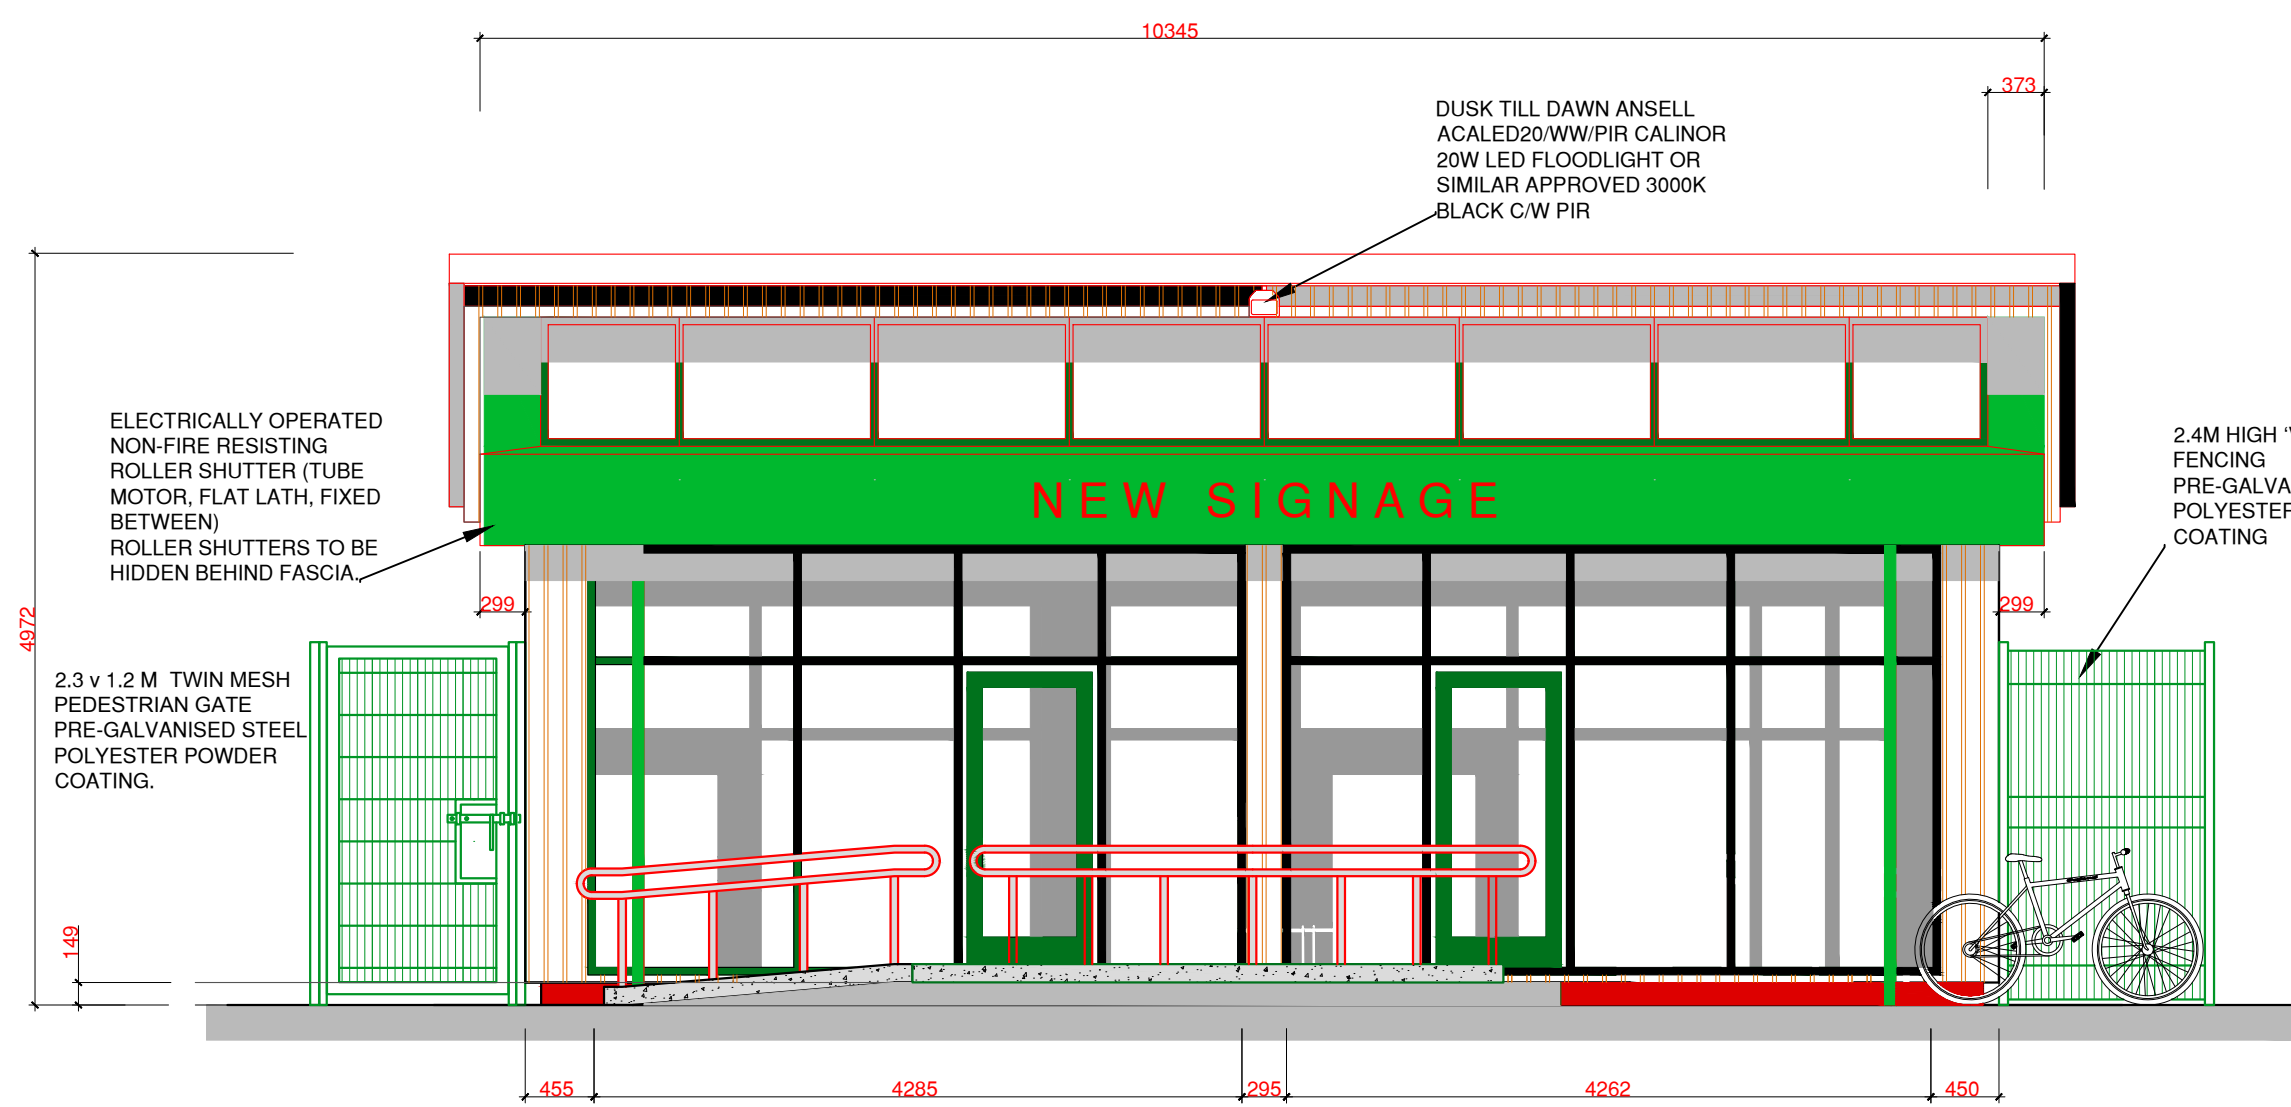


NW ELEVATION TO LIGHTBROWNE ROAD

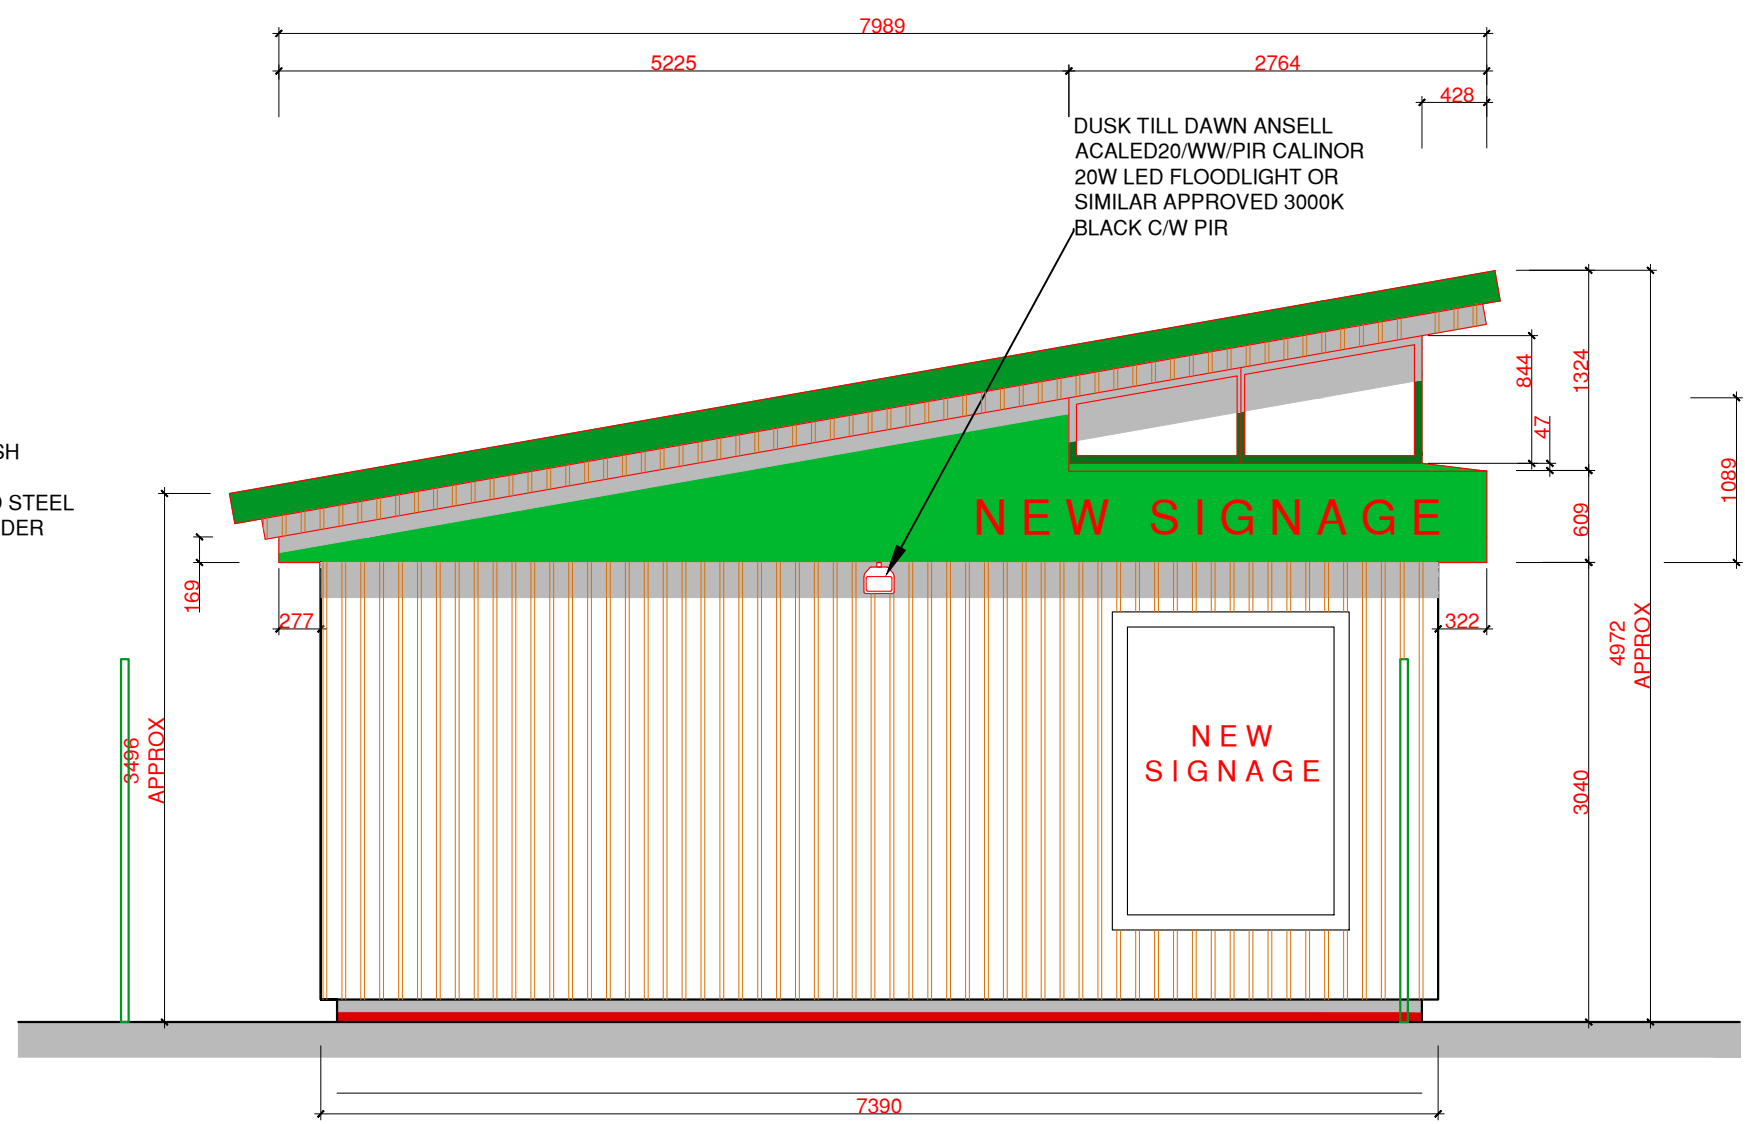


NE ELEVATION TO NUTHURST ROAD

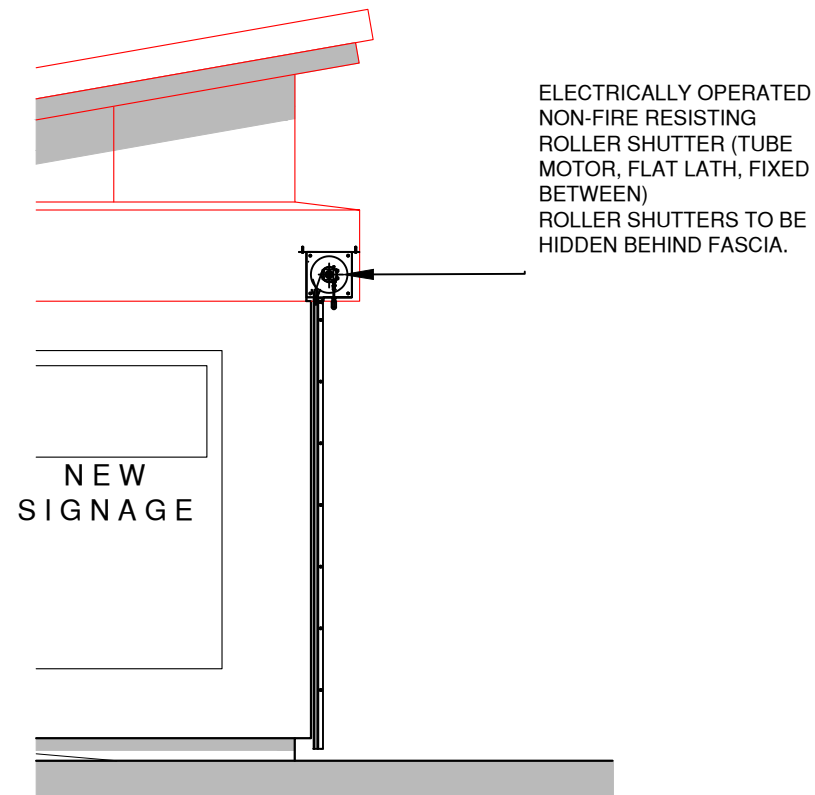


ROLLER SHUTTER DETAILS

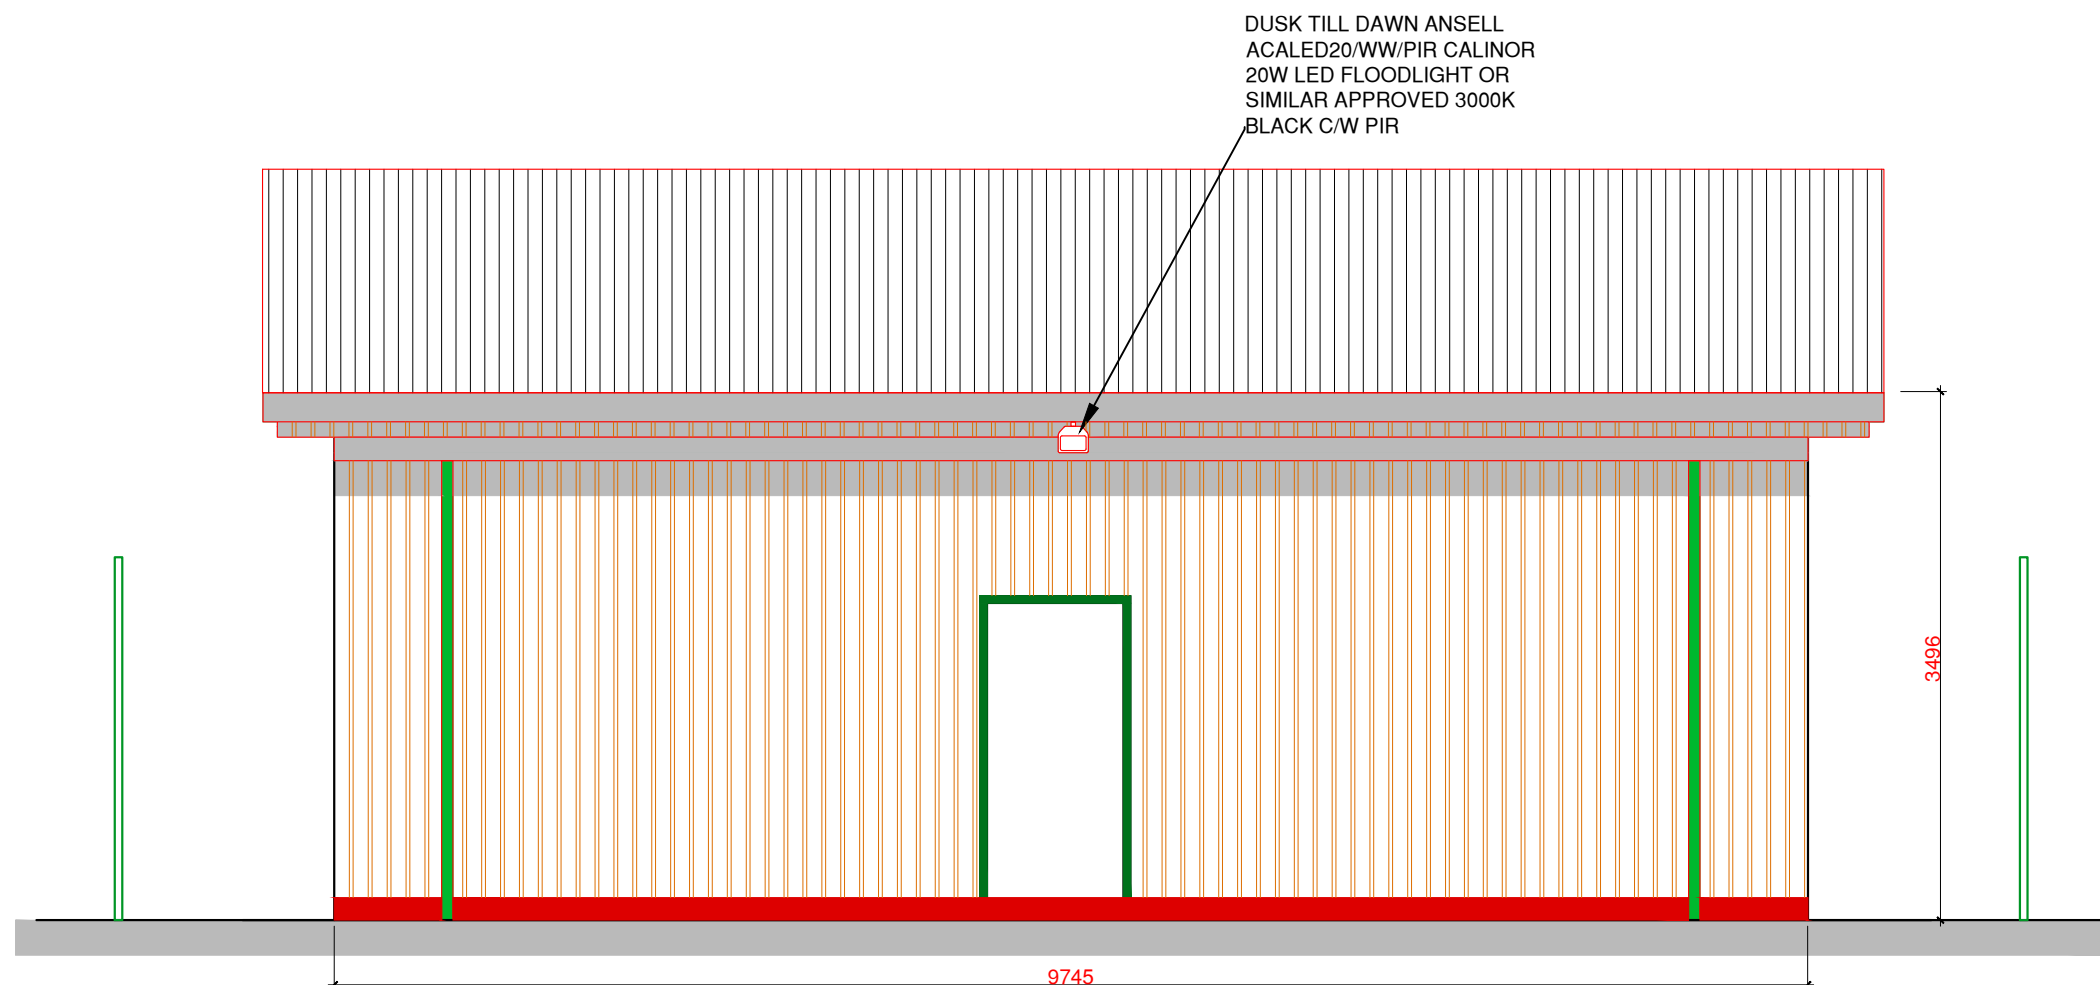


SE ELEVATION

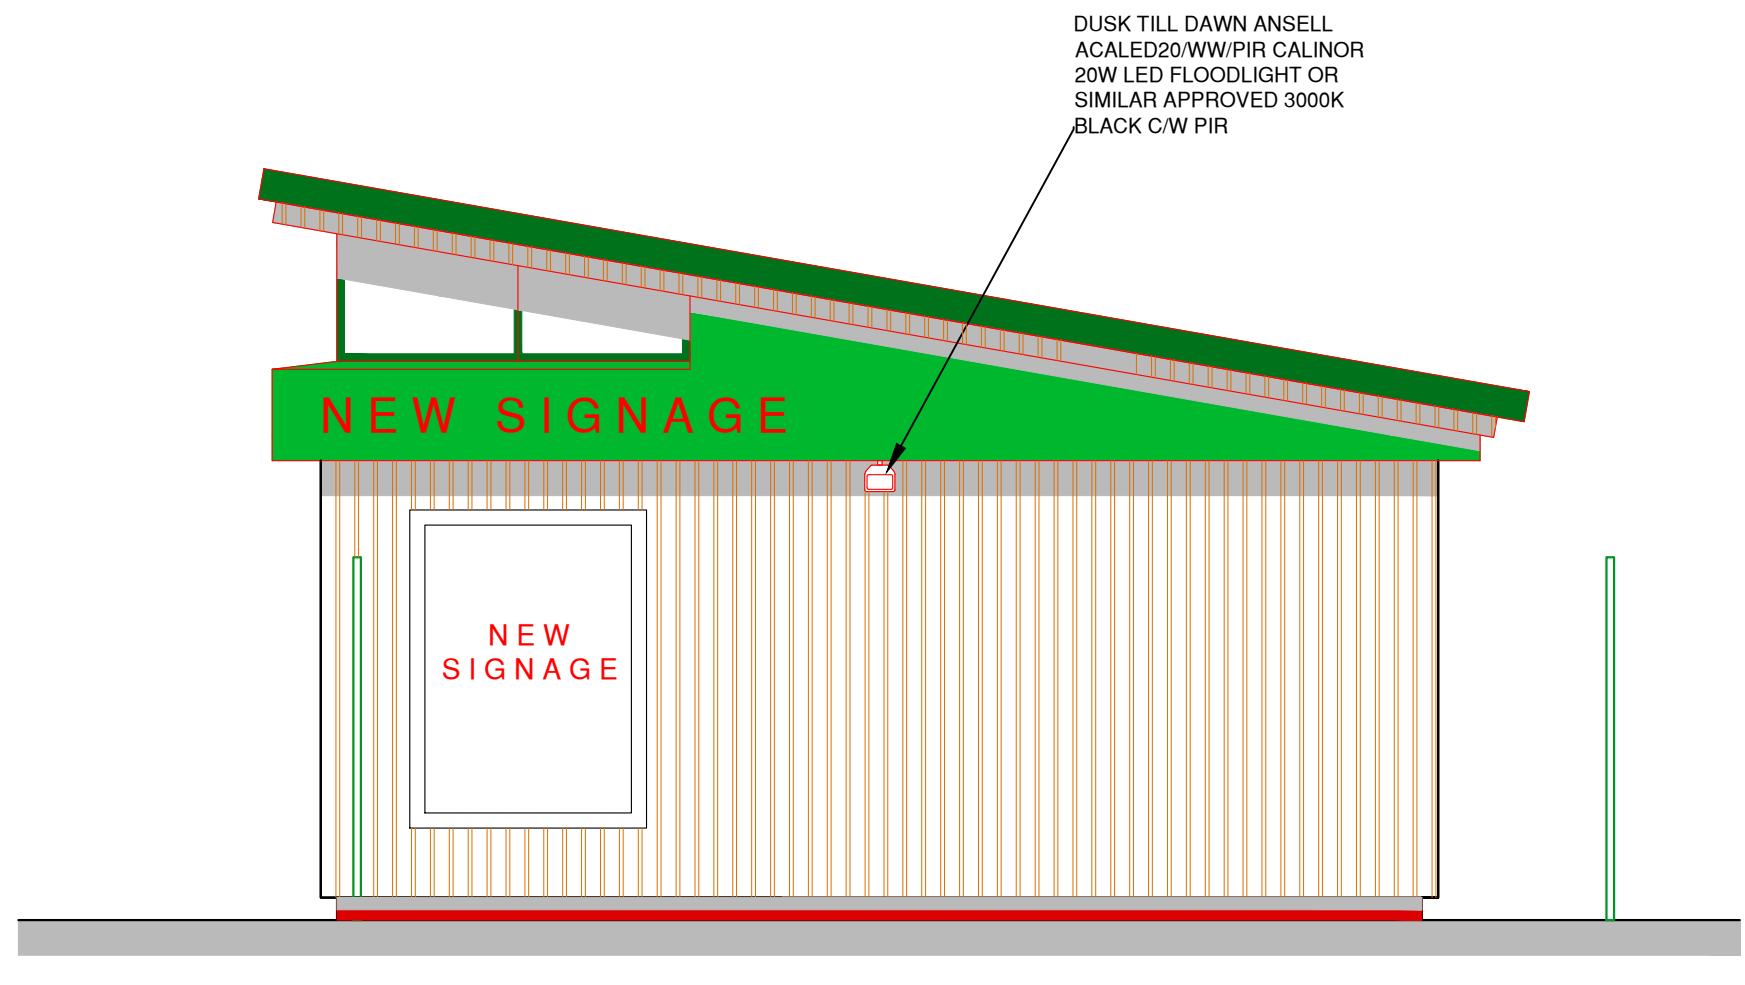


SW ELEVATION

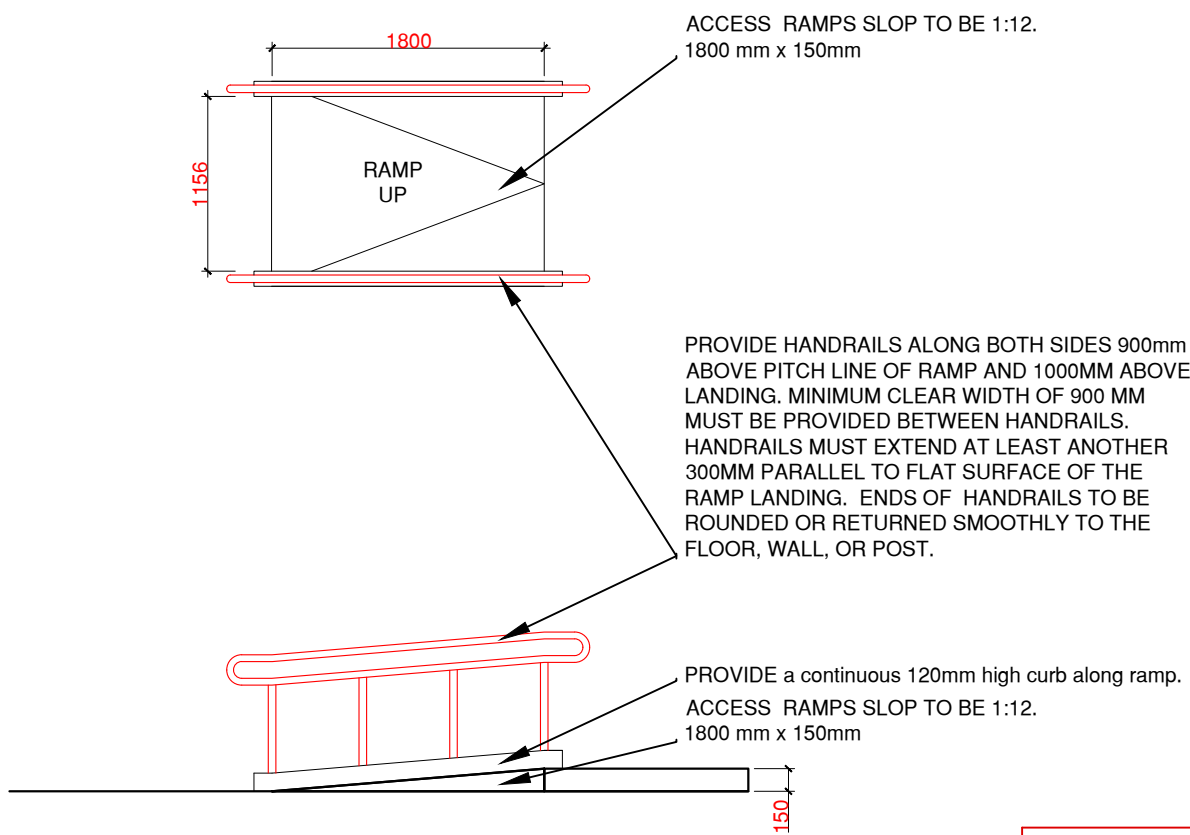


ACCESS RAMPS

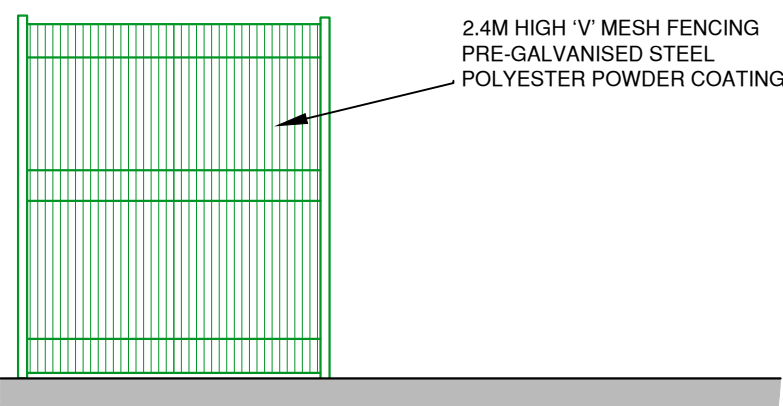

FENCING DETAIL

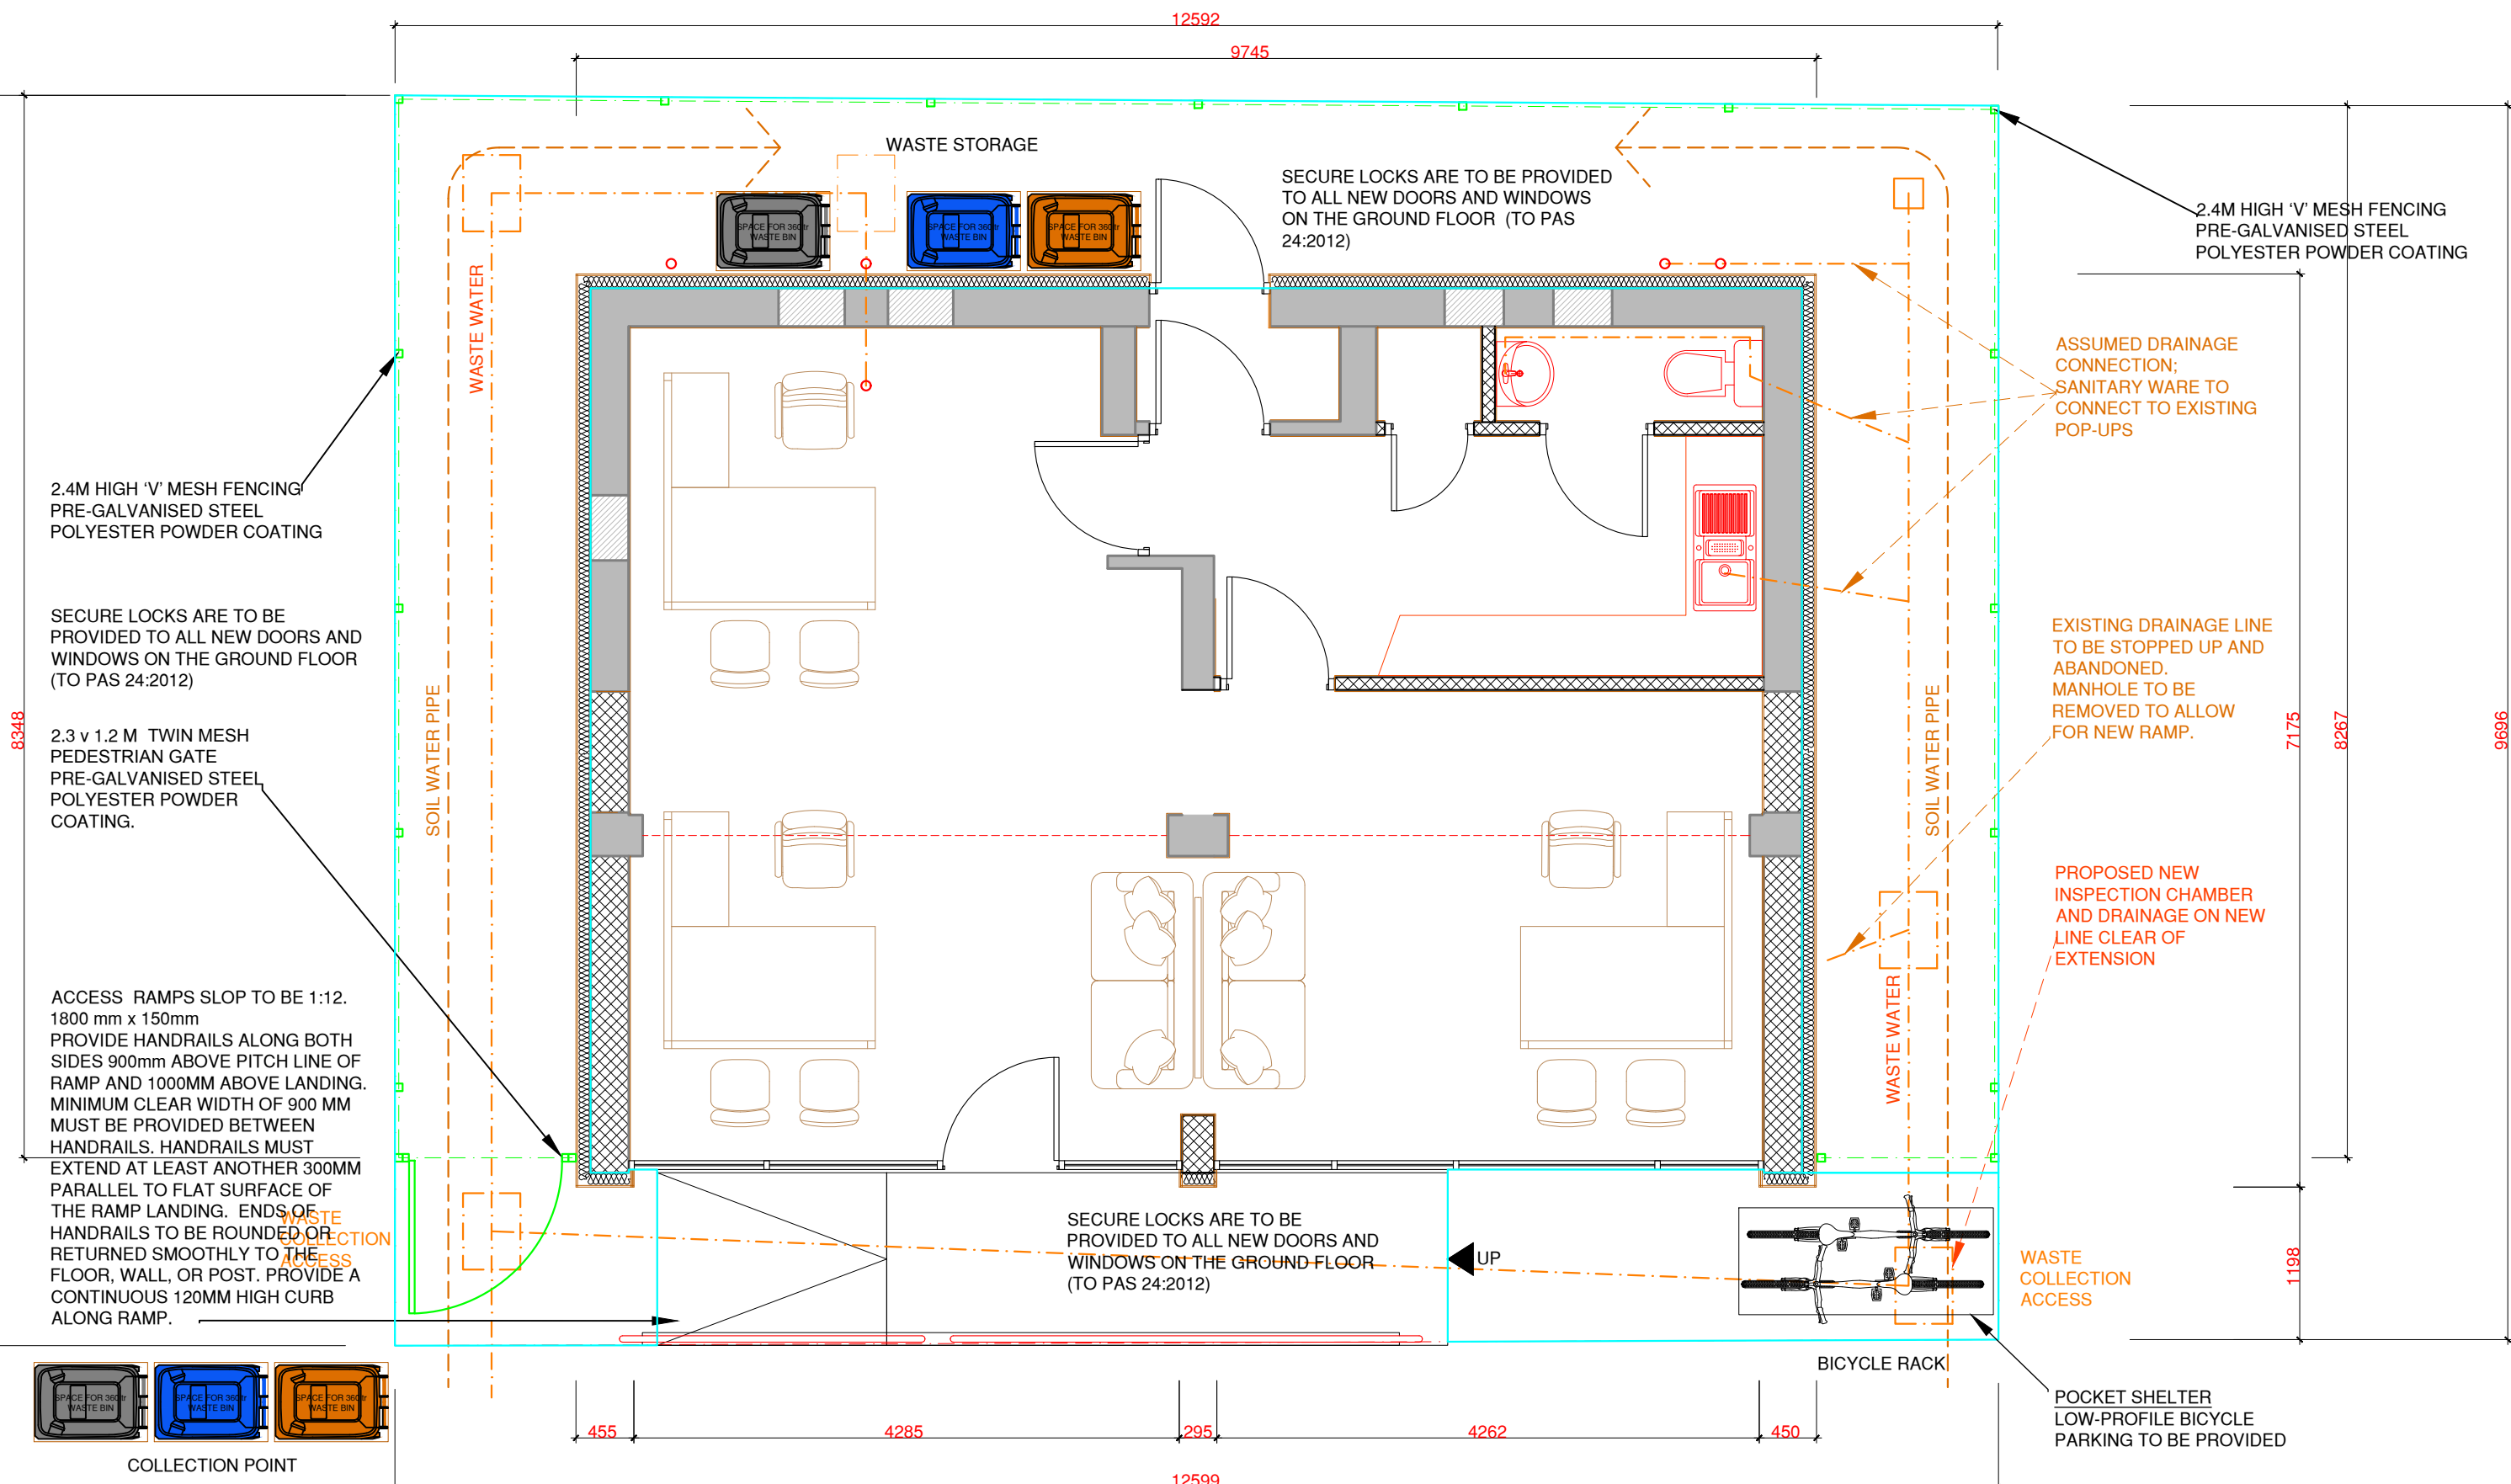

PROPOSED GROUND FLOOR PLAN

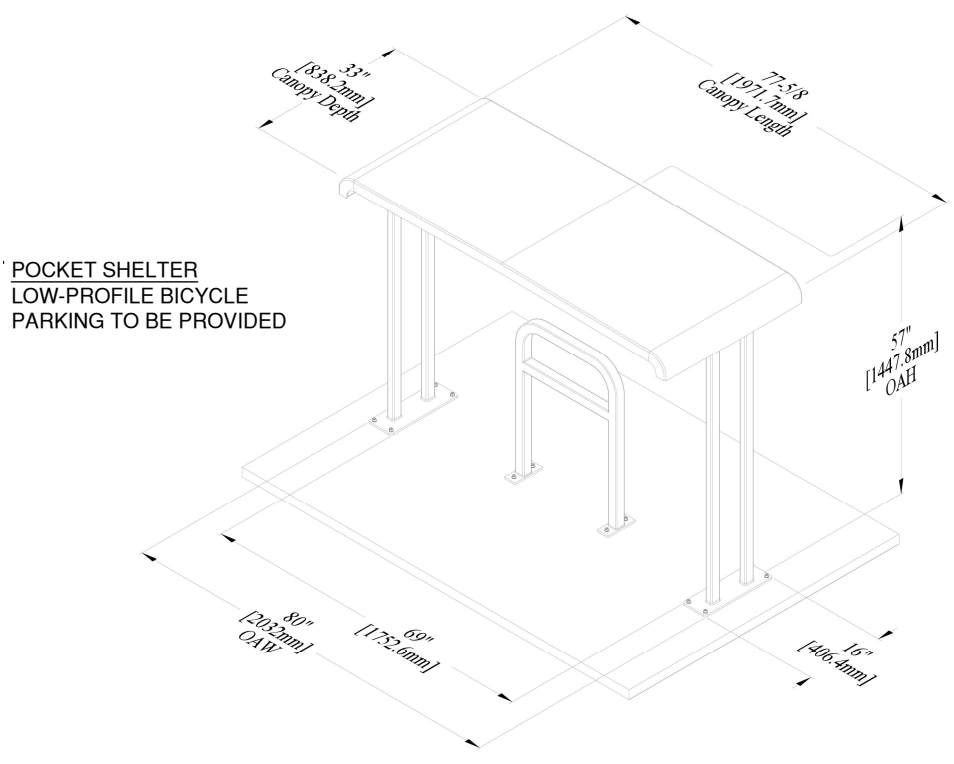

REV.	DESCRIPTION:	BY:	DATE:

Arch Designs
Don't just dream it, let us design it!
ARCH DESIGNS www.archdesigns.co.uk

CLIENT: **Mr LEE PLATT**
LIGHTBOWNE ROAD,, MOSTON,
MANCHESTER,
M40 0DF

ARCHITECT: **MR REUBEN RAMELIZE**
ARCH DESIGNS
118 DUDLEY ROAD
MANCHESTER

DRAWN: **REUBEN** CHECKED: **checked** DATE: **APRIL 2022** REVISION: **--**

PROJECT NAME: **PROPOSED OFFICES**

DRAWING TITLE: **PROPOSED PLAN AND ELEVATIONS**

SCALE: **1:50** SHEET SIZE: **A1** SHEET NO: **02**

PROJECT NO: **2022/00** STATUS: **PLANNING ONLY**

DRAWING NO: **A1/02**