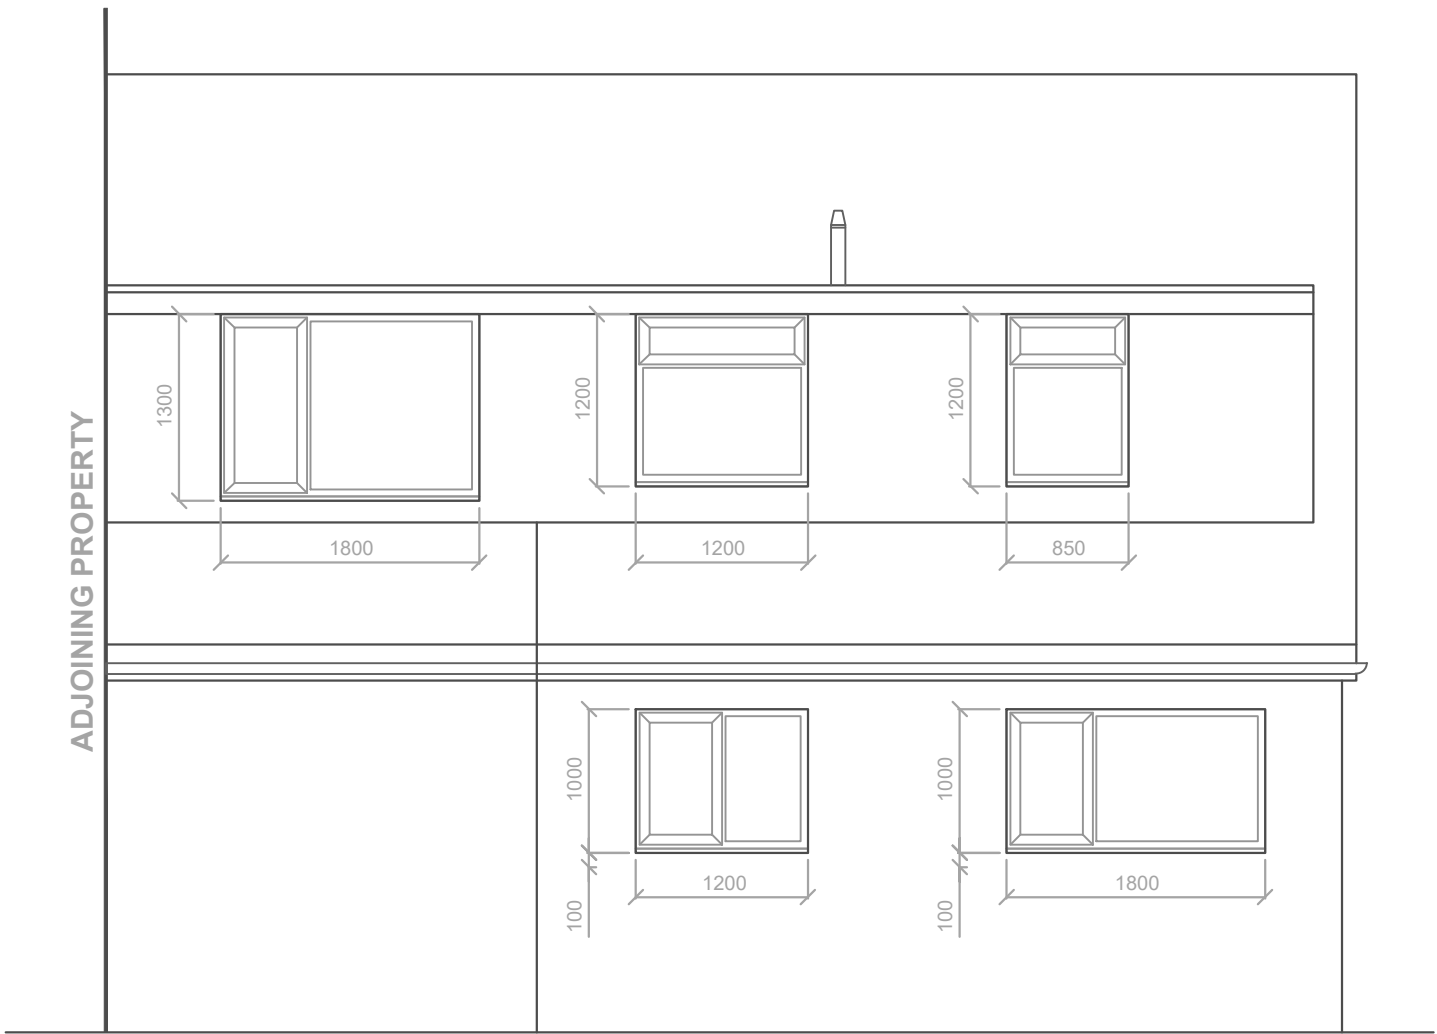


PROPOSED SOUTH ELEVATION @ 1:50

Rev_B	Amended & re-issued to Client	12.06.22
Rev_A	Issued to Client	28.07.20
PROPOSED ALTERATIONS TO No. 49 TOTTENHAM DRIVE, MANCHESTER, M23 9WH		Scale 1:50
		Drawn By Andrew Crump
Title PROPOSED SOUTH ELEVATION		Sheet No. 007