
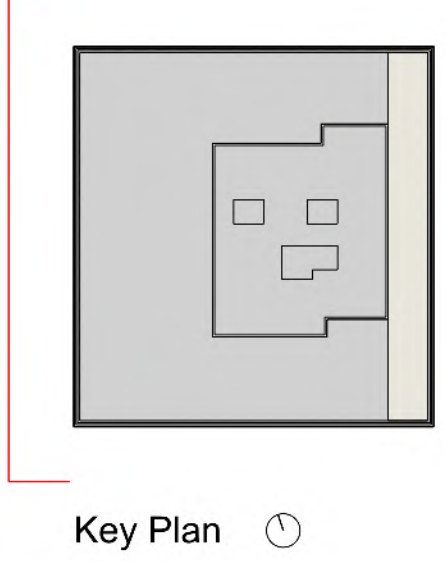


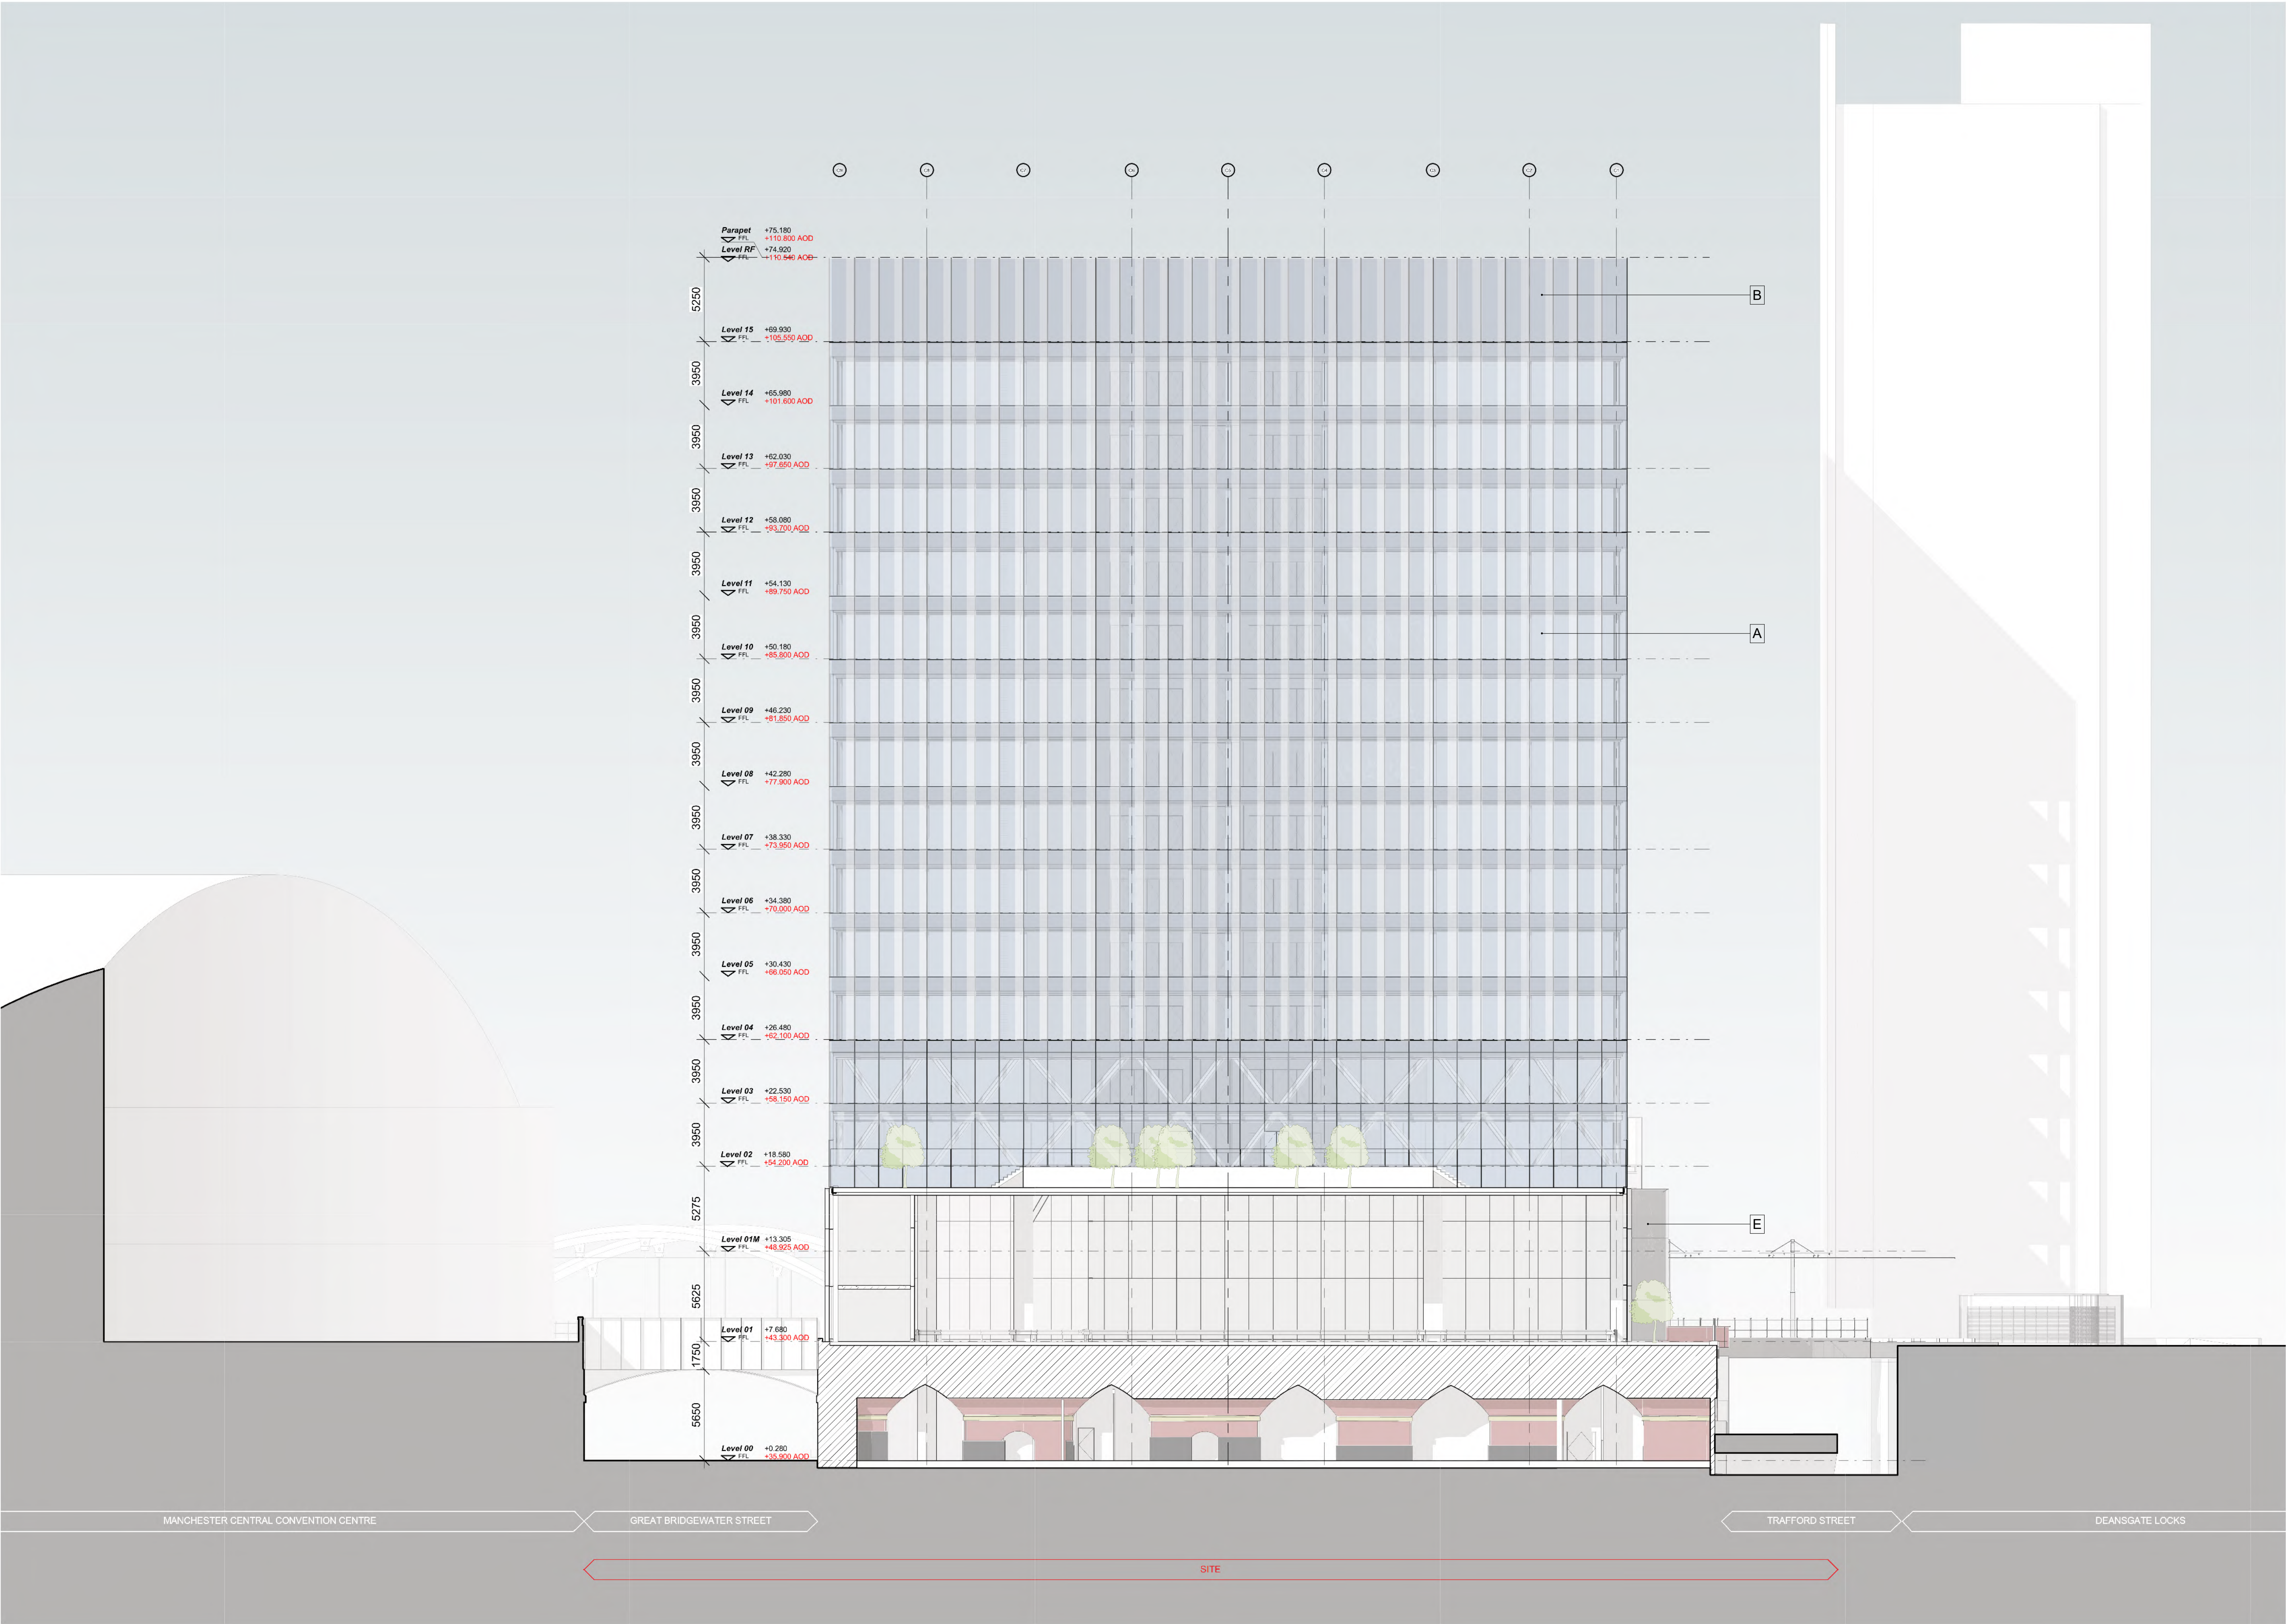

MATERIALS KEY

- A Aluminium unitised cladding system with ceramic fritting (subject to orientation)
- B Full height glazed screen with ceramic fritting (subject to orientation)
- C Clear glass louvres
- D Perforated metal screen to level 01 service yard
- E Encapsulation precast decorative panels
- F Clear glass curtain walling
- G Opaque glass curtain walling
- H Metal infill panels
- I Aluminium louvres

This drawing is copyright Do not scale off dimensions. All dimensions to be checked on site by contractor. Contractor to report any dimensional discrepancies, errors or omissions prior to commencing on site.	Rev. Date	Description	Rev. Date	Description	Rev. Date	Description	North	Project Title		Status		MANCHESTER Riverside, 4 Commercial St Manchester M15 4BQ +44 (0)161 855 2242 www.simpsonhaugh.com LONDON 8-8 Roberts Place London EC1R 8BS +44 (0)20 7549 4000 mail@smpsonhaugh.com		
	00	17-03-2017	Planning Issue					Scale	1:400 @ A3	1:200 @ A1	Date		March 2017	
	01	30-04-2020	Minor Material Amendment Application					Job No	10053	Drawing No	10053-B3-A-B5D9-G200-E-W-001		Revision	02
	02	04-04-2022	Minor Material Amendment Application					Drawing Title						
								Building 3 - West Elevation						