



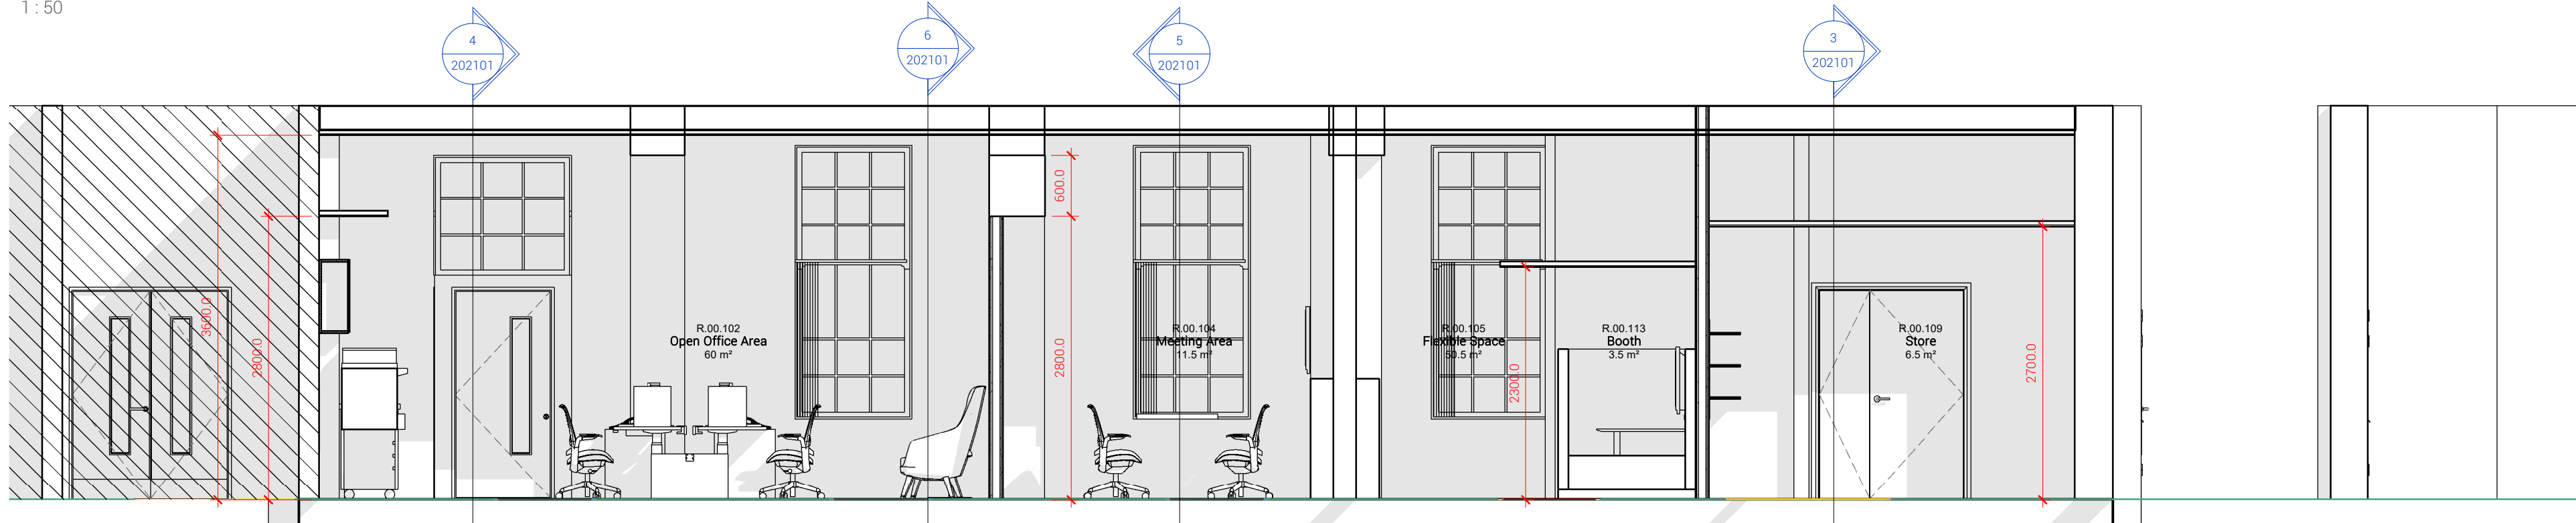


Proposed GA Section 1
1:50

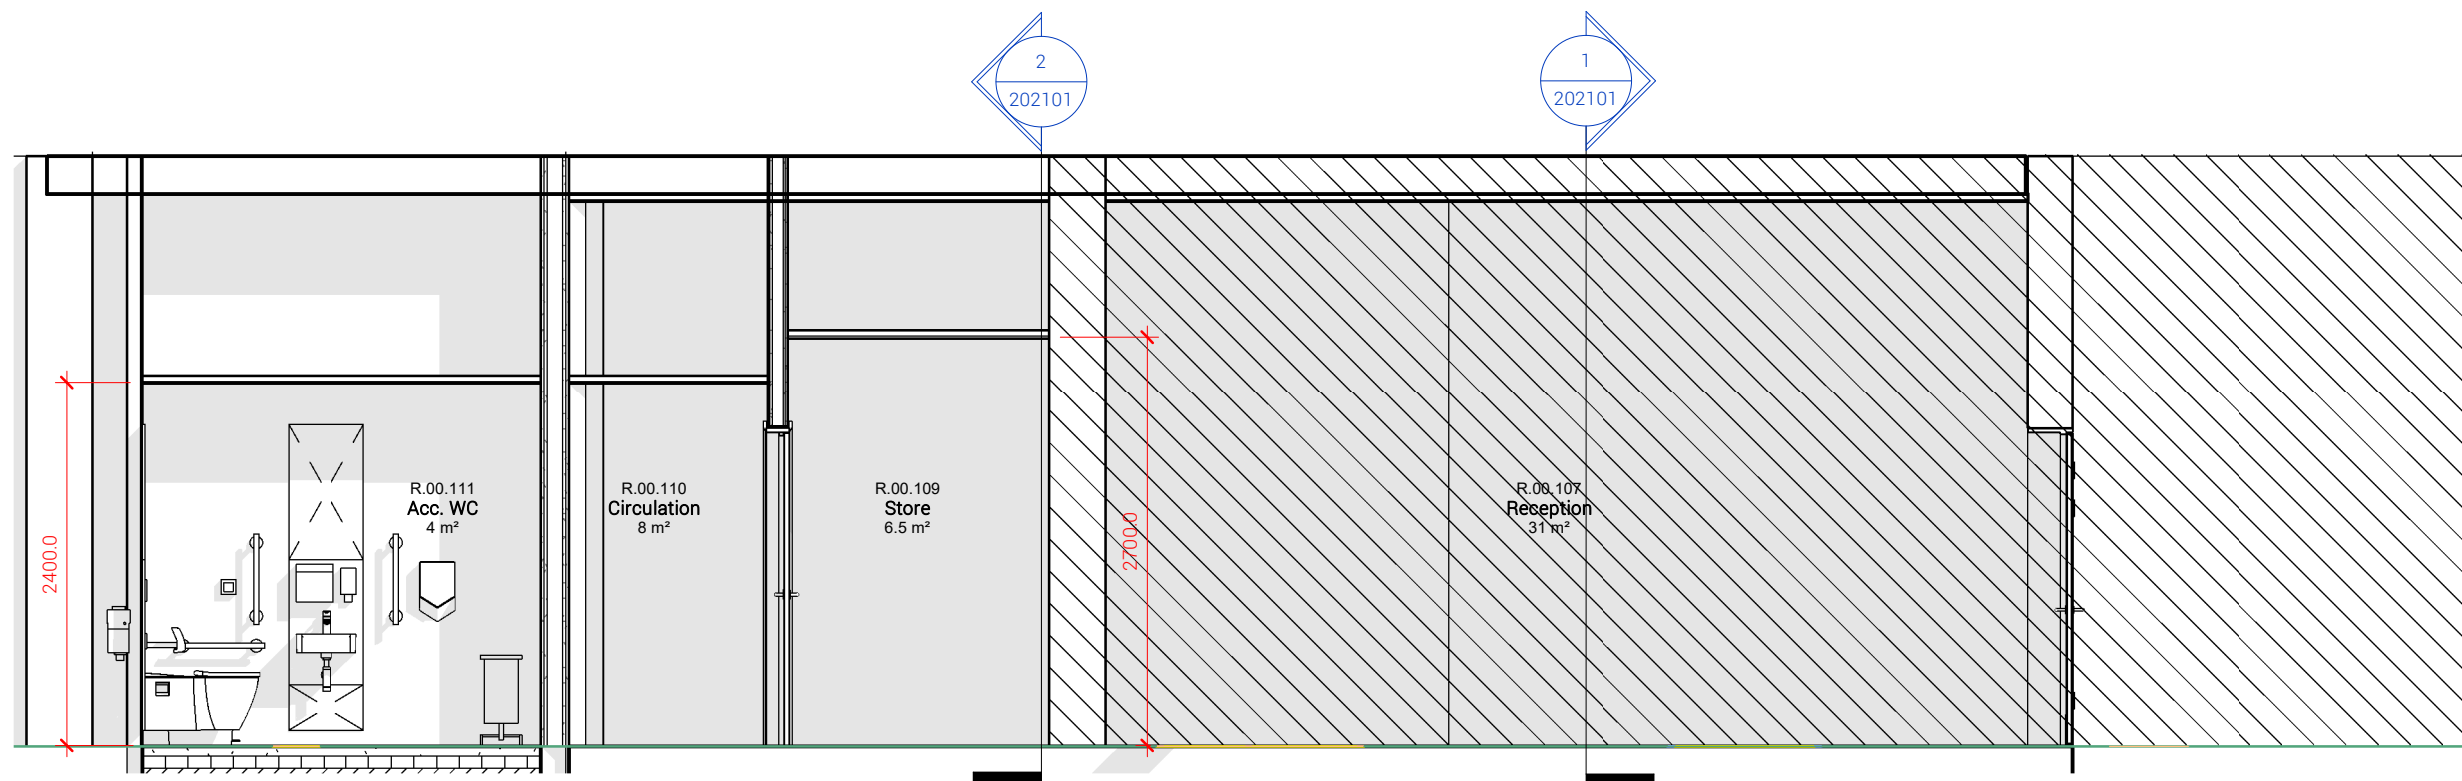


Proposed GA Section 2
1:50




Proposed GA Section 3
1:50

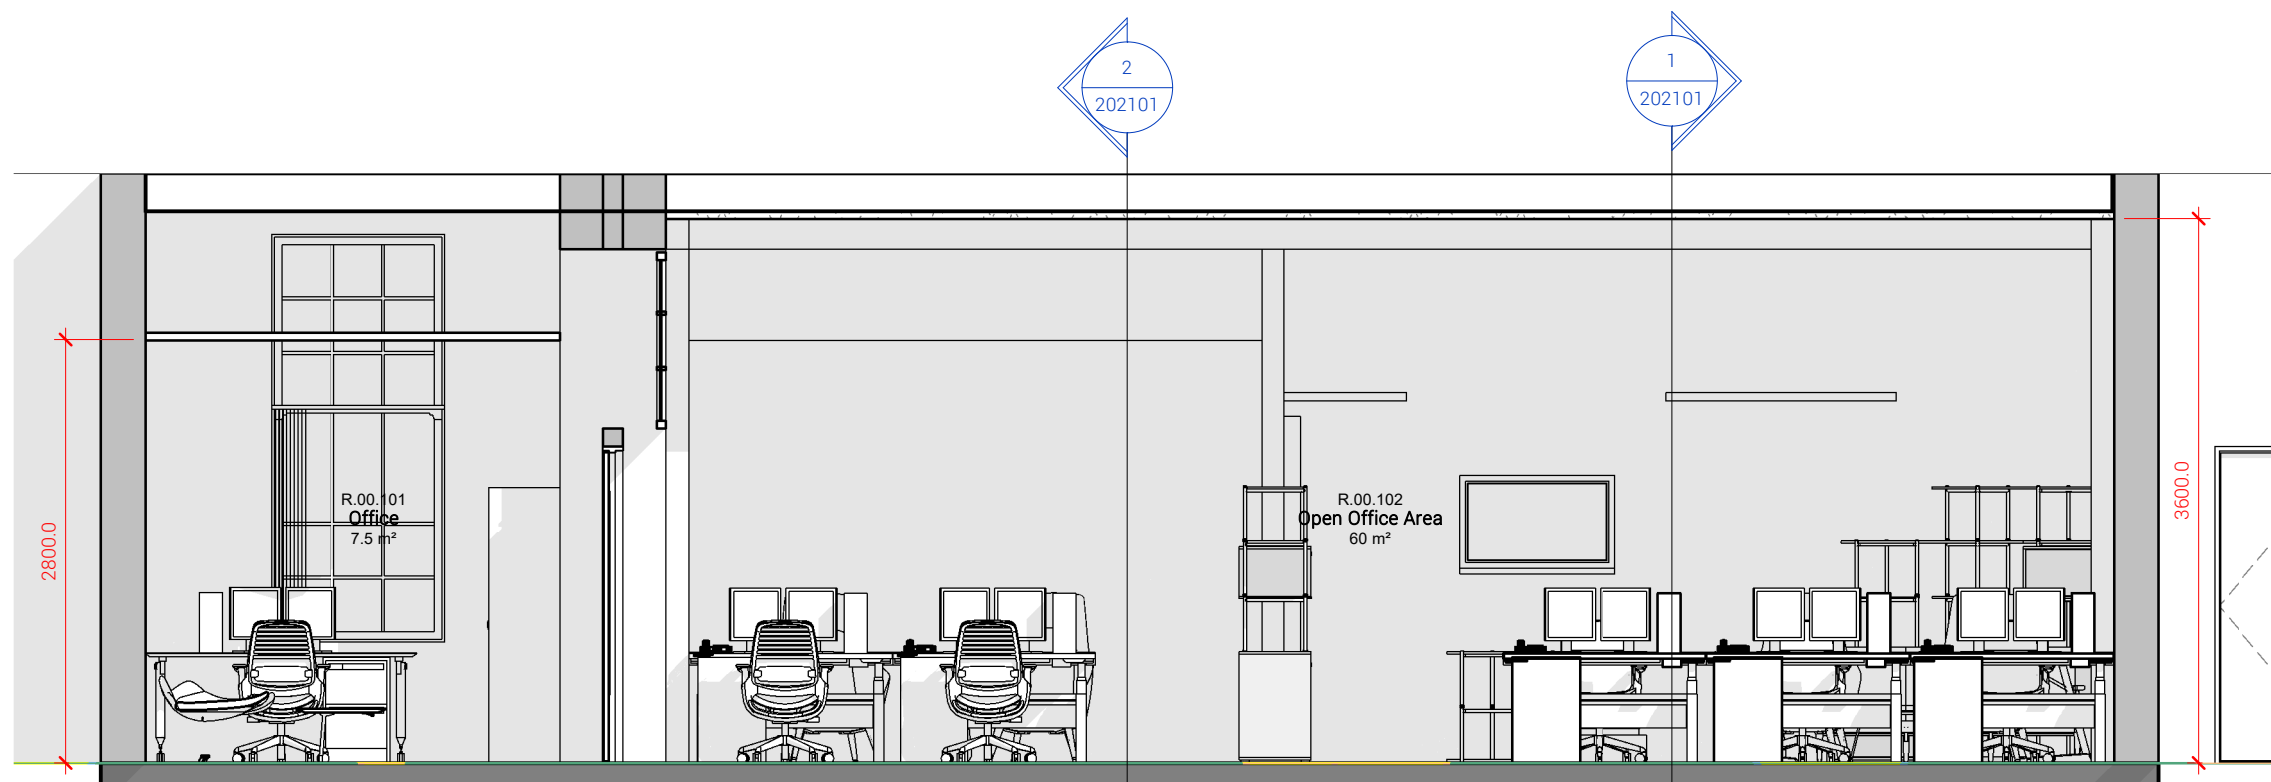


Proposed GA Section 4
1:50

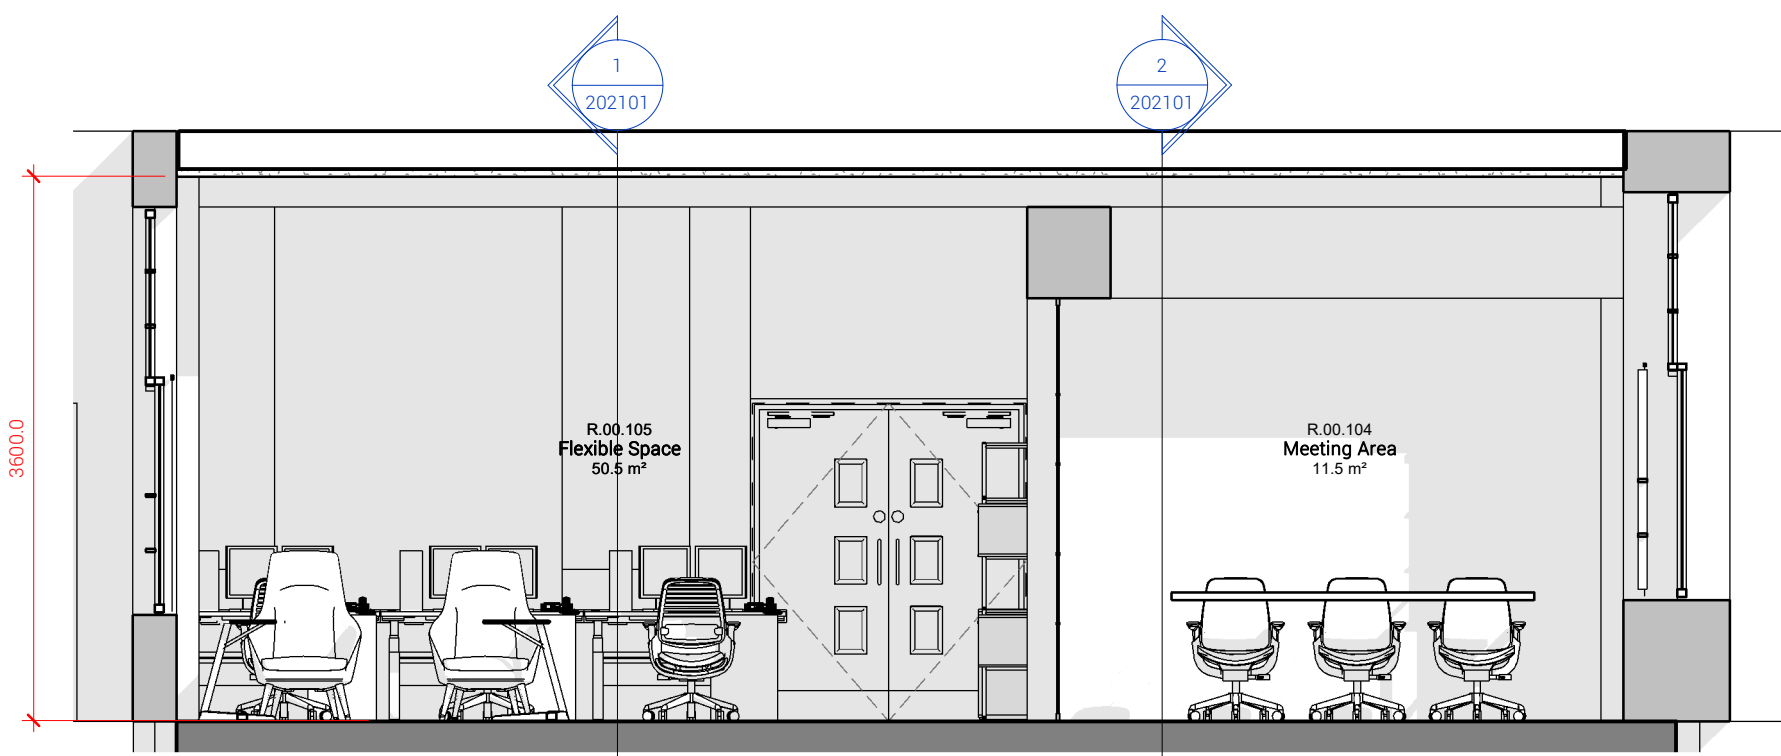

Proposed GA Section 5
1:50

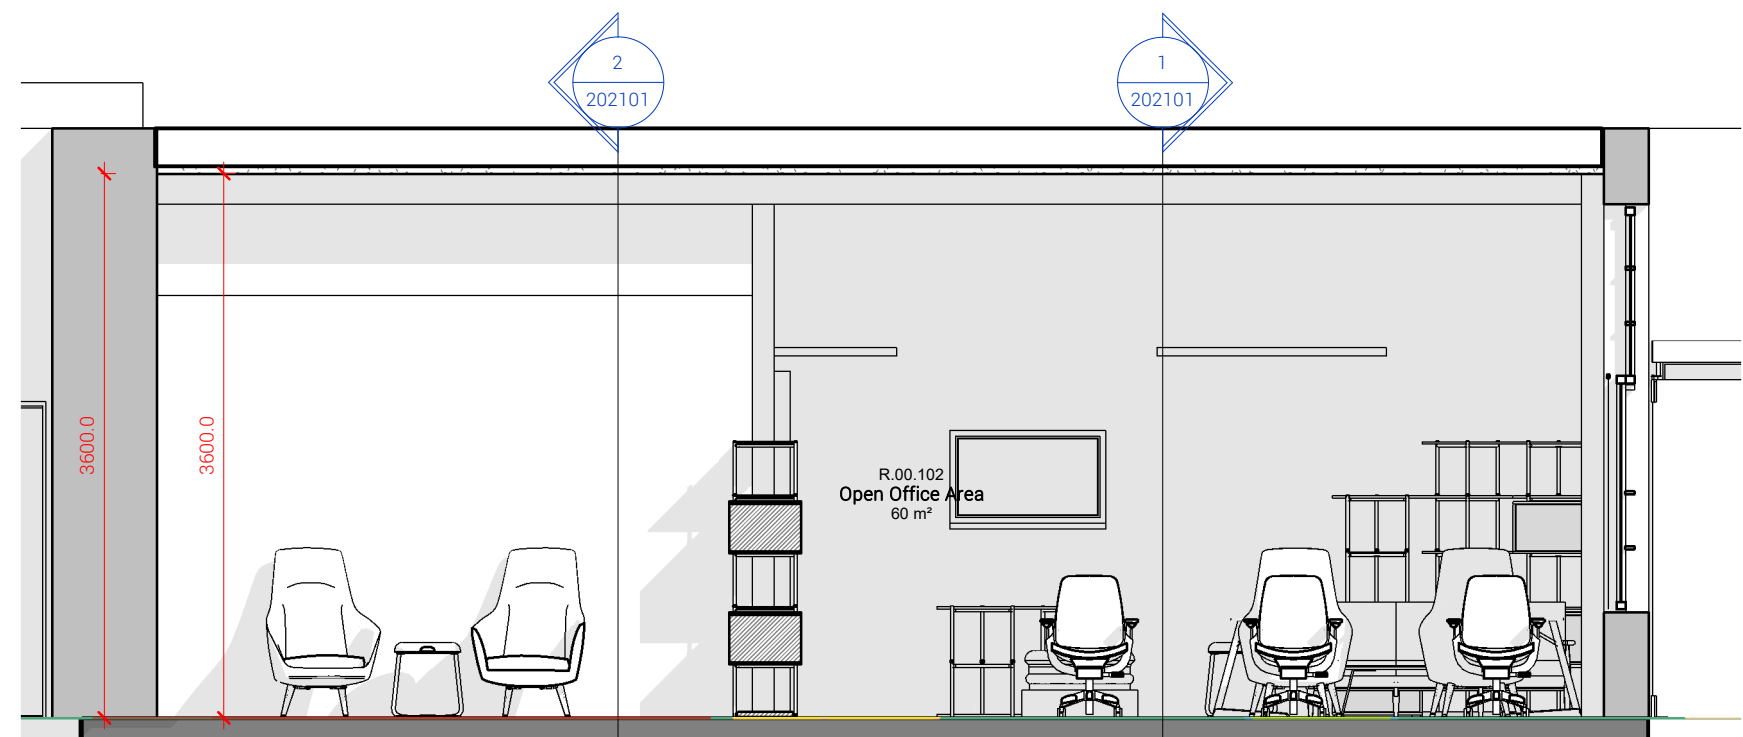

Proposed GA Section 6
1:50

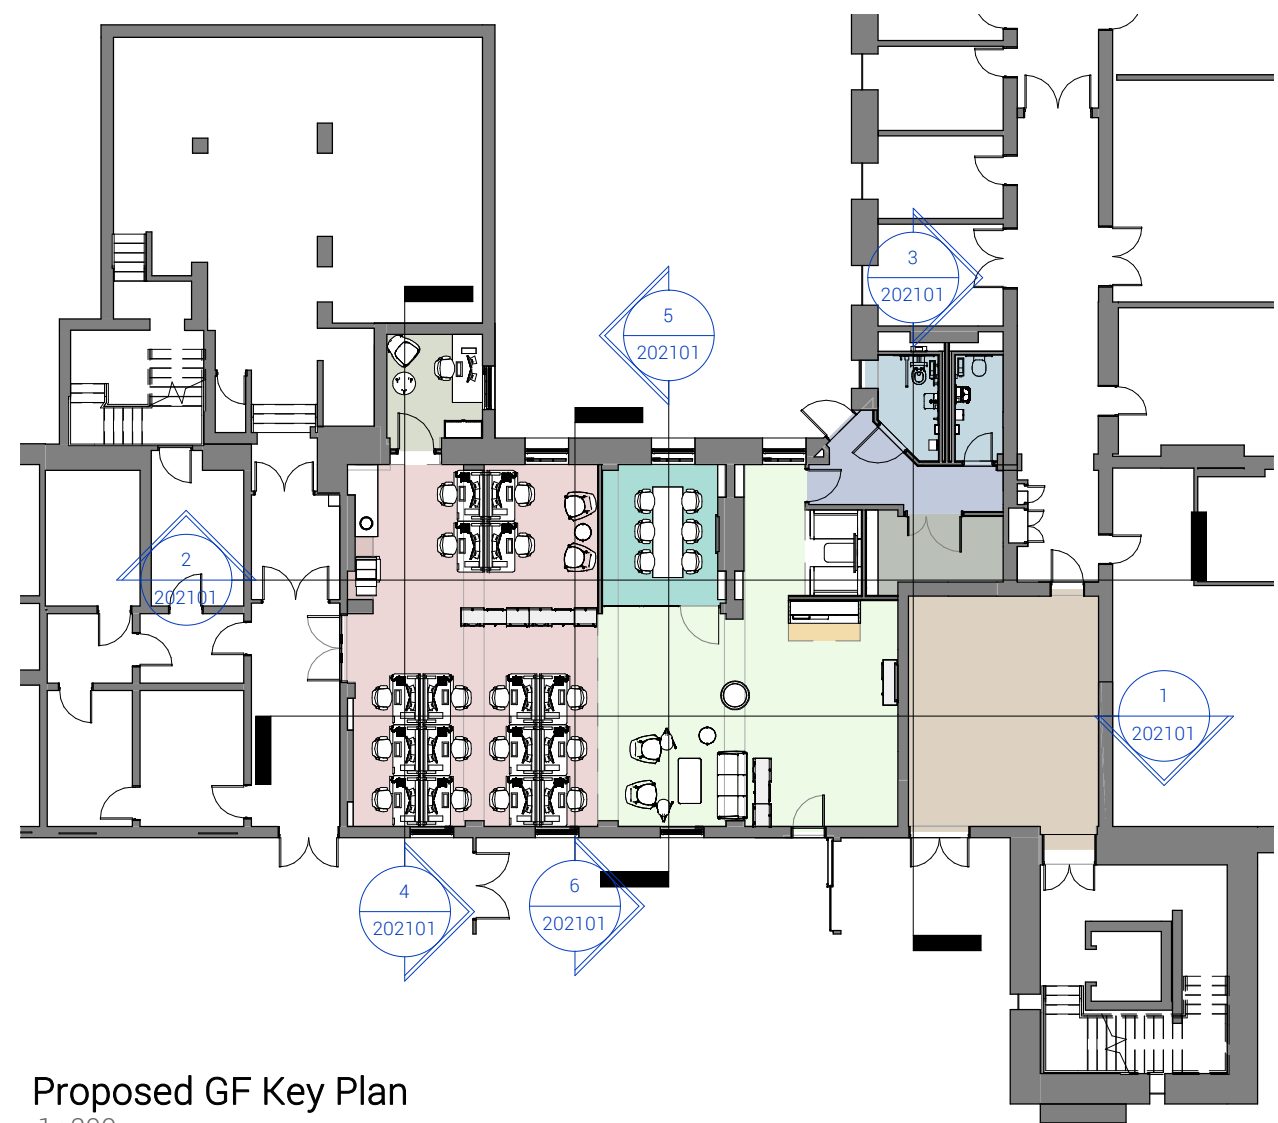

Proposed GF Key Plan
1:200

GENERAL NOTES:

DAY Architectural Ltd accepts no responsibility for any costs, losses or claims whatsoever arising from these drawings, specifications and related documents unless there is full compliance with the Client or any unauthorised user of the following:

- 1 All boundaries, dimensions and levels are to be checked on site before construction and any discrepancies reported to the Architect / Designer.
- 2 Partial Service: Any discrepancies with site or other information is to be advised to the Architect / Designer and direction and / or approval is to be sought before the implementation of the detail.
- 3 Block and site plans are reproduced under license from the Ordnance Survey.
- 4 Do not scale this drawing.
- 5 For the purpose of coordination, all relevant parties must check this information prior to implementation and report any discrepancies to the Architect / Designer.

B	Revised Stage 4 Pack - Meeting Room Enclosed	11.12.23	GAB
A	Revised Stage 4 Package Post VE	08.12.23	GAB
REV	DESCRIPTION	DATE	REV BY

CLIENT	Manchester University NHS FT
PROJECT	Cobbett House Office Refurbishment

DRAWING	Proposed GA Sections
SCALE	As indicated @ A1
FIRST ISSUED	08.12.23
PROJECT	23091
CLIENT REF	WUTH
DRAWN BY	GAB
CHECKED BY	DAY
ORIGIN	DAY
VOLUME	ORC053
LEVEL	00
TYPE	DR
ROLE	A
NUMBER	202101
REVISION	B
SUITABILITY	S2 - FOR INFORMATION

DAY

DAY Architectural Ltd.
Studio 1, Lancaster Buildings
77 Deansgate, Manchester, M3 2BW

T: 0161 834 9703
W: www.day-architectural.com