



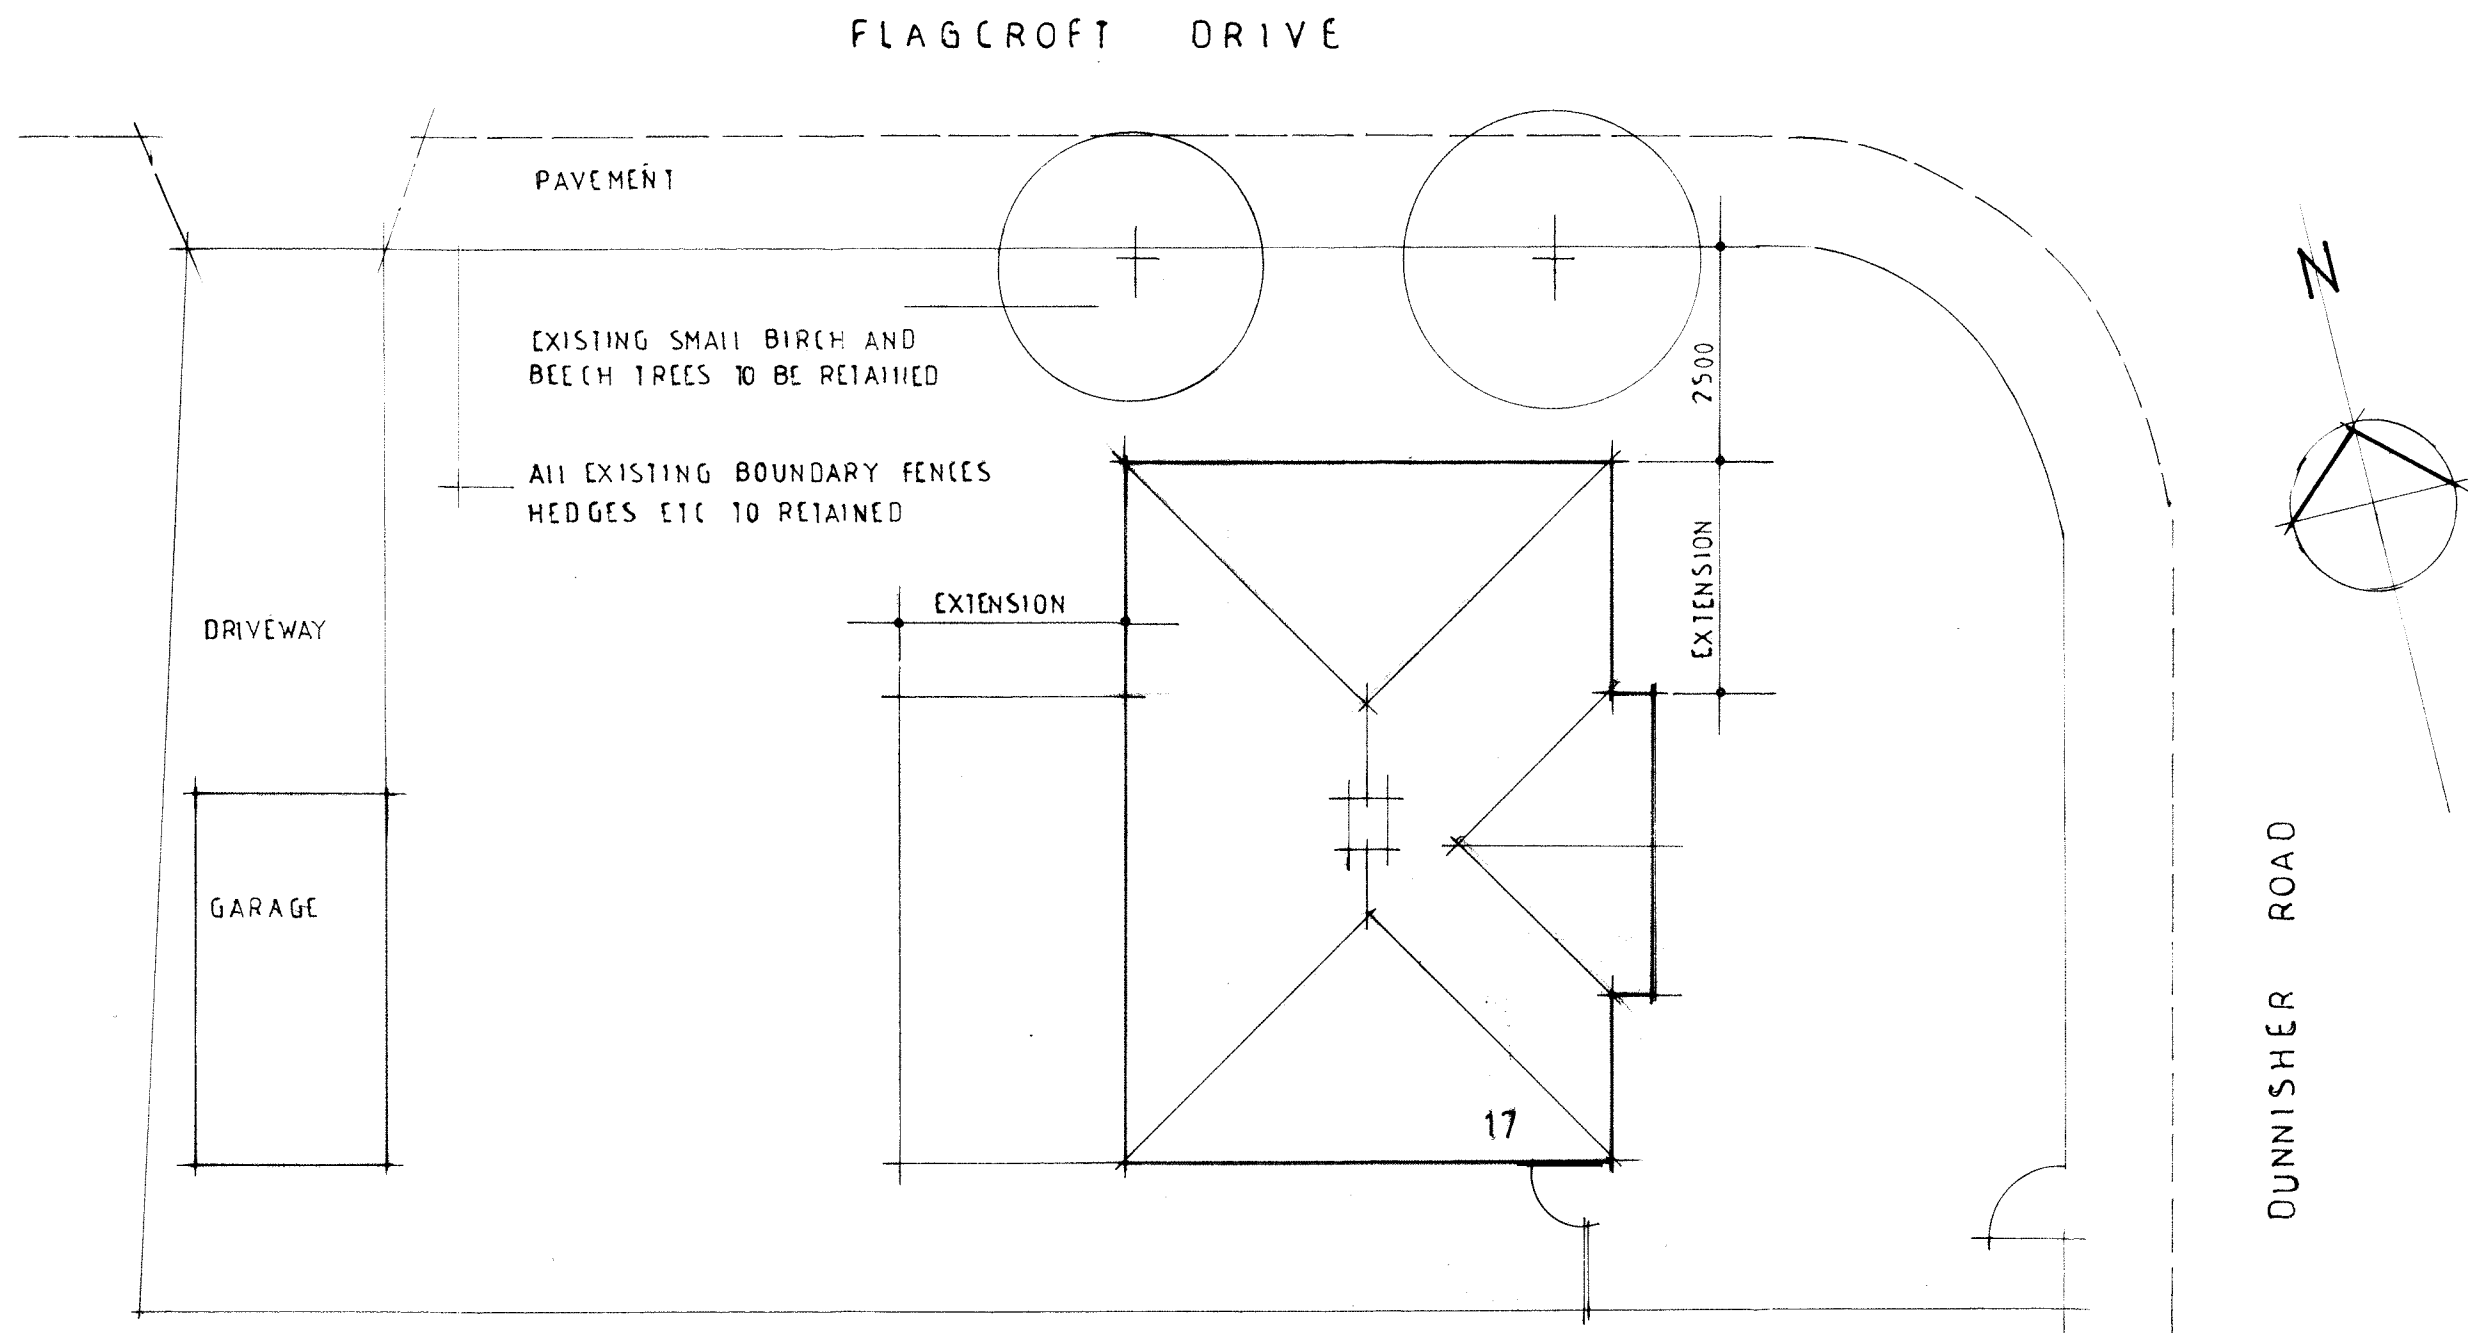

PROPOSED EXTENSIONS AT:
 17 DUNNISHER ROAD
 WYTHENSHAW
 MANCHESTER M23 2YF

SITE PLAN AS PROPOSED

Scale 1:100

 

W619/3