



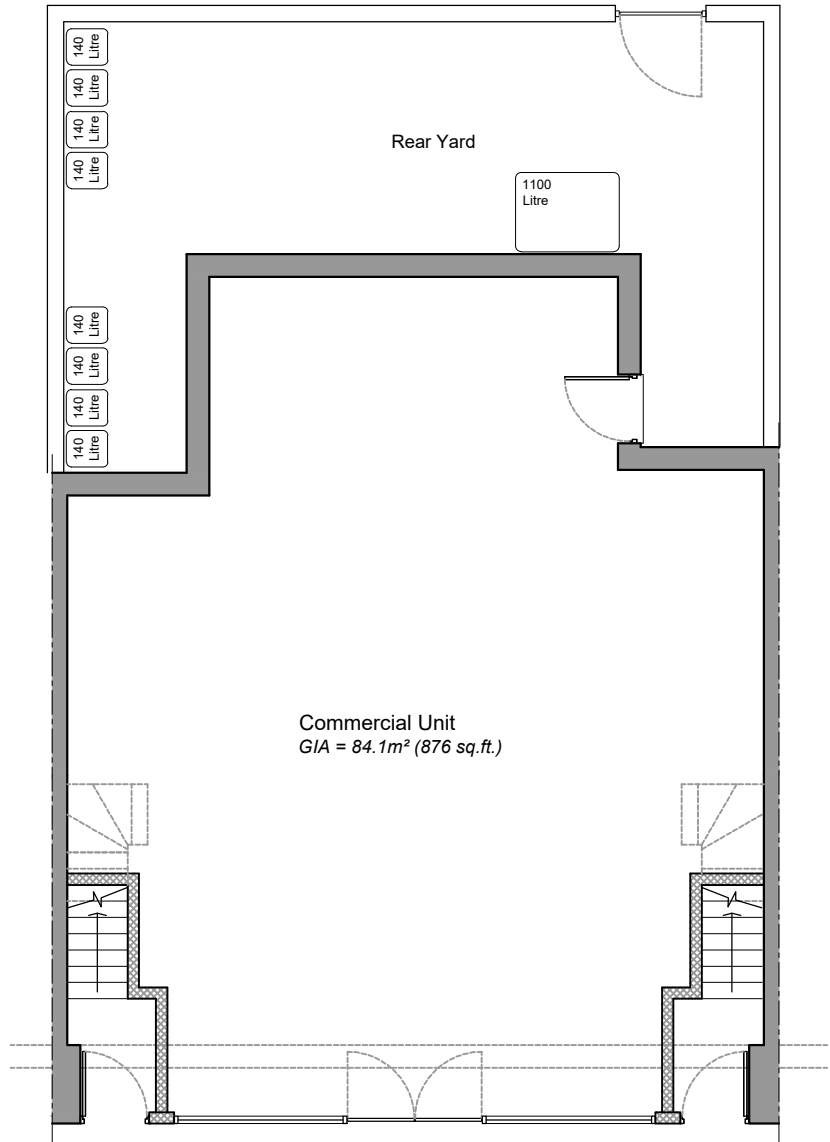


Proposed Ground Floor Plan

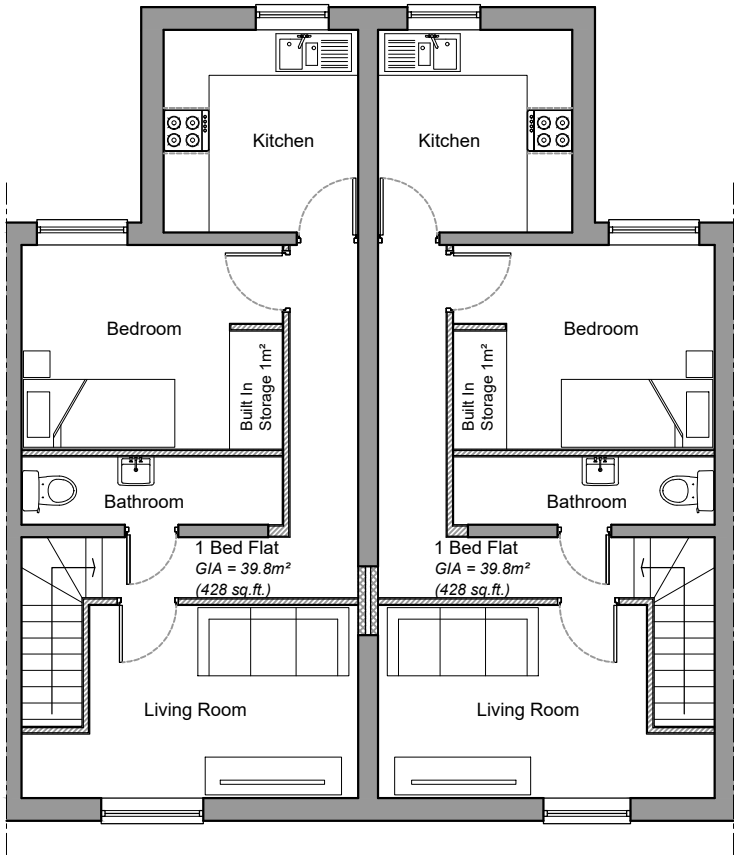

Proposed First Floor Plan



Proposed Front Elevation

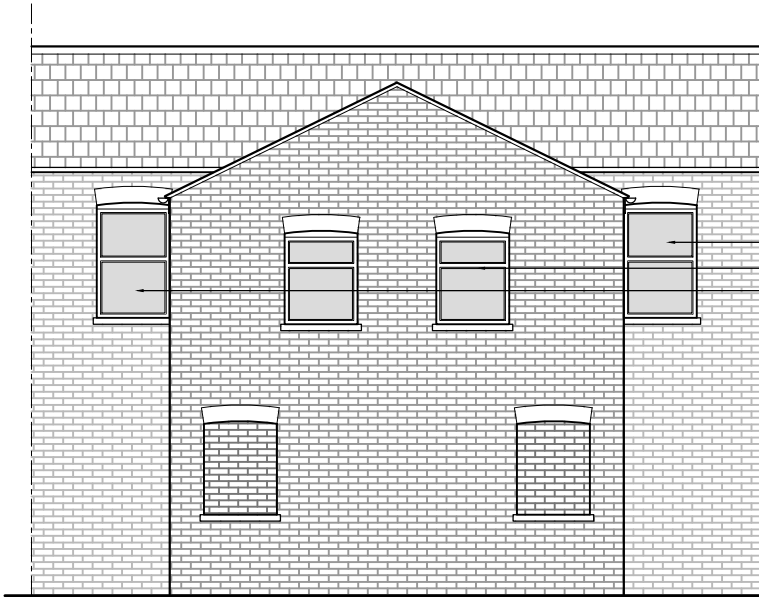

Proposed Rear Elevation

DESIGN INTENT DRAWING ONLY.
ANY CONSTRUCTION MUST COMPLY
WITH ALL APPLICABLE BUILDING
REGULATIONS.

ALL DIMENSIONS IN MM.

-	-	-
Rev	Amendment	Date

t 0161 8501045
m 07814 024033
e nadir@nk-architects.com
w www.nk-architects.com

PROJECT:
FIRST FLOOR FLATS AND NEW SHOP
LAYOUT ON GROUND FLOOR WITH
NEW FRONTAGE

ADDRESS:
MOUNT ROAD PHARMACY
151-153 MOUNT ROAD, GORTON

DRG:
PROPOSED PLANS AND ELEVATIONS

DRG STATUS:
PLANNING SUBMISSION

DATE: February 2026
SCALE: 1:100
SIZE: A3

DRAWN: ANK
CHECKED: ANK
DRG NO: 660.02

COPYRIGHT © 2007 NK ARCHITECTS (MCR) LIMITED. ALL RIGHTS RESERVED.
REFER TO DIMENSIONS AND DO NOT SCALE.