


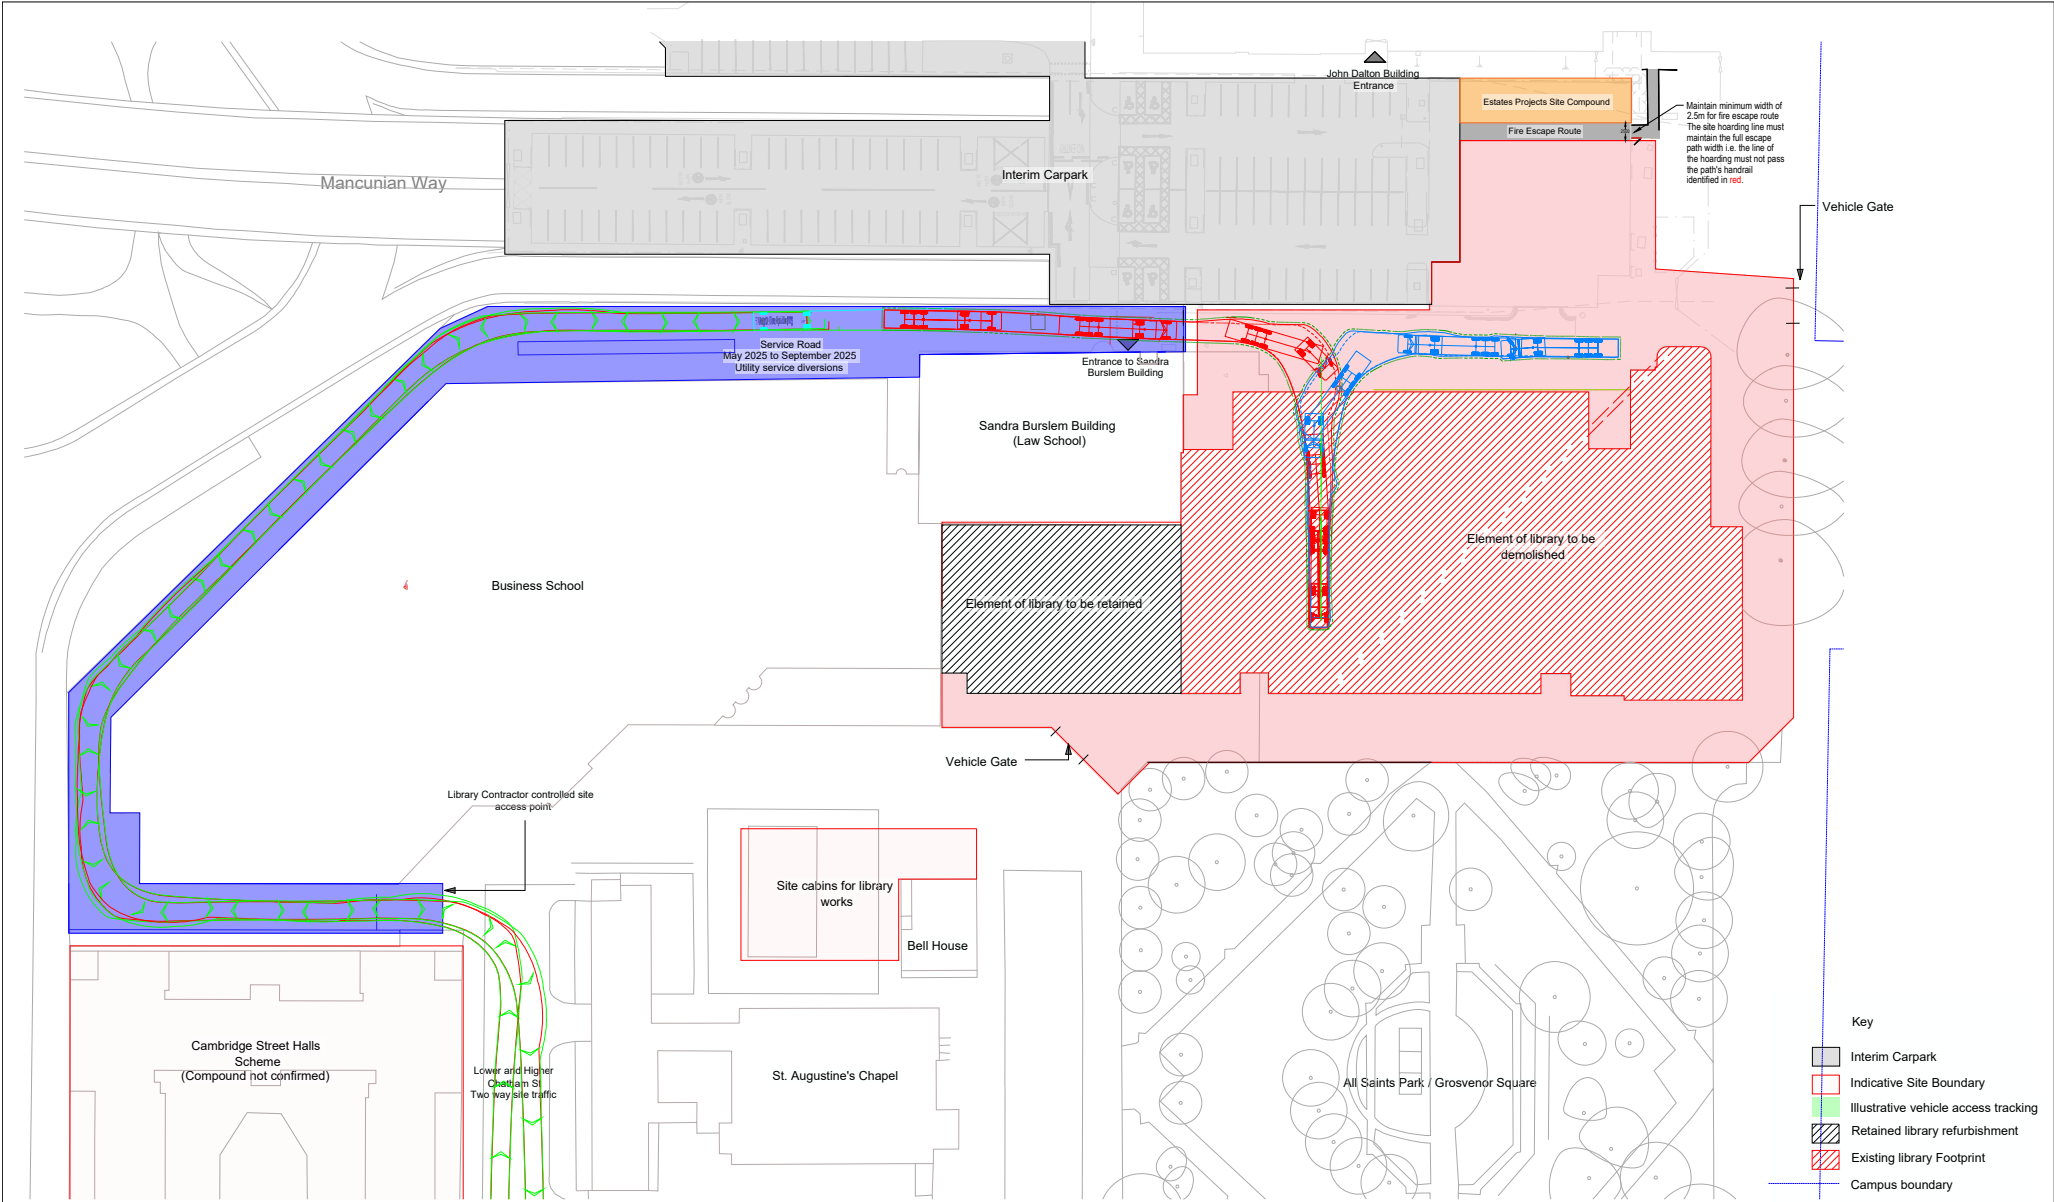

Site Plan -Proposed Access

1 : 500

Rev	Description	Date	Copyright Hawkins\Brown Architects No implied licence exists. This drawing should not be used to calculate areas for the purposes of valuation. Do not scale this drawing. All Dimensions to be checked on the site by the contractor and such dimensions to be their responsibility. All work must comply with relevant British Standards and Building Regulations requirements. Drawing errors and omissions to be reported to the architect. To be read in conjunction with Architect's specification and other consultant information. Note: This drawing has been developed based upon the available site information. To be read in conjunction with all other consultant information.	Scale	Date	Job Number	Project	02-28 Hulton Street Manchester M1 2EH Hawkins\Brown hawkinsbrown.com
P1	Model Issued for Coordination	13.06.2022 5		1 : 500 @ A2	13/06/25	240238	MANMET New Library	
P2	For Information	23.07.2022 5		Drawn By NJ Checked By NB Drawing No. 1350B-HBA-SW-00-DR-A-020002 Rev P5	Checked By NB Purpose of Issue For Tender	Status S2	All Saints Campus Manchester, M15 6BH Drawing Site Plan -Proposed Access	
P3	For Information	04.09.2022 5						
P4	For Information	21.10.2022 5						
P5	For Information	22.10.2022 4						