

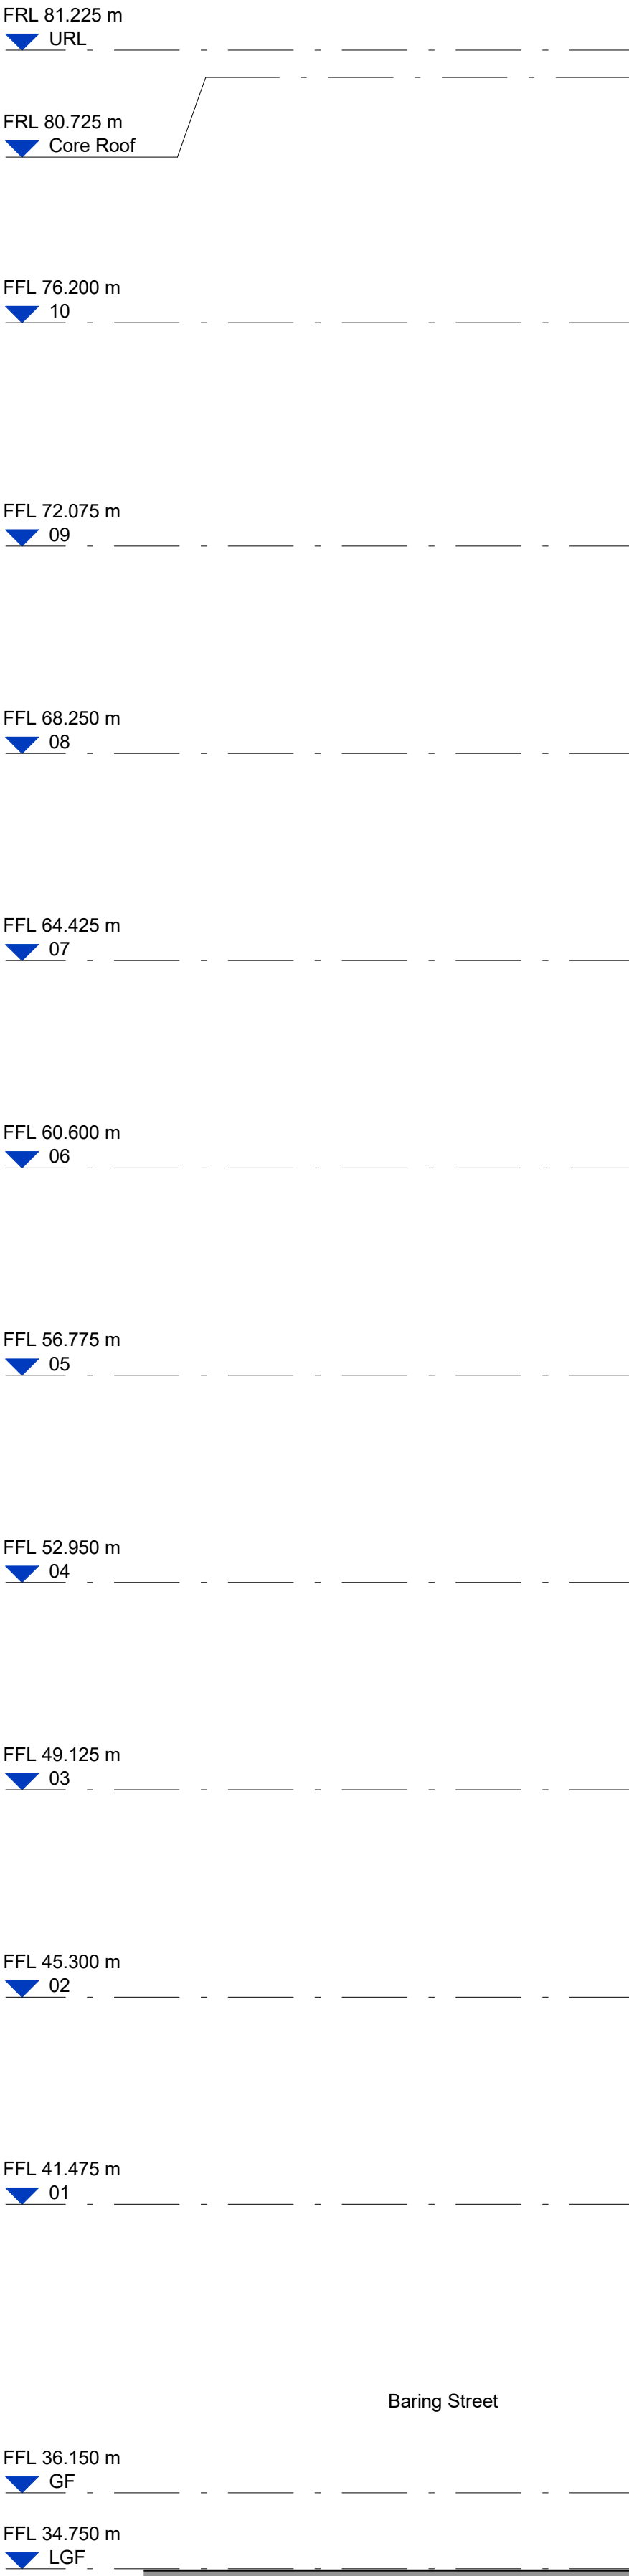


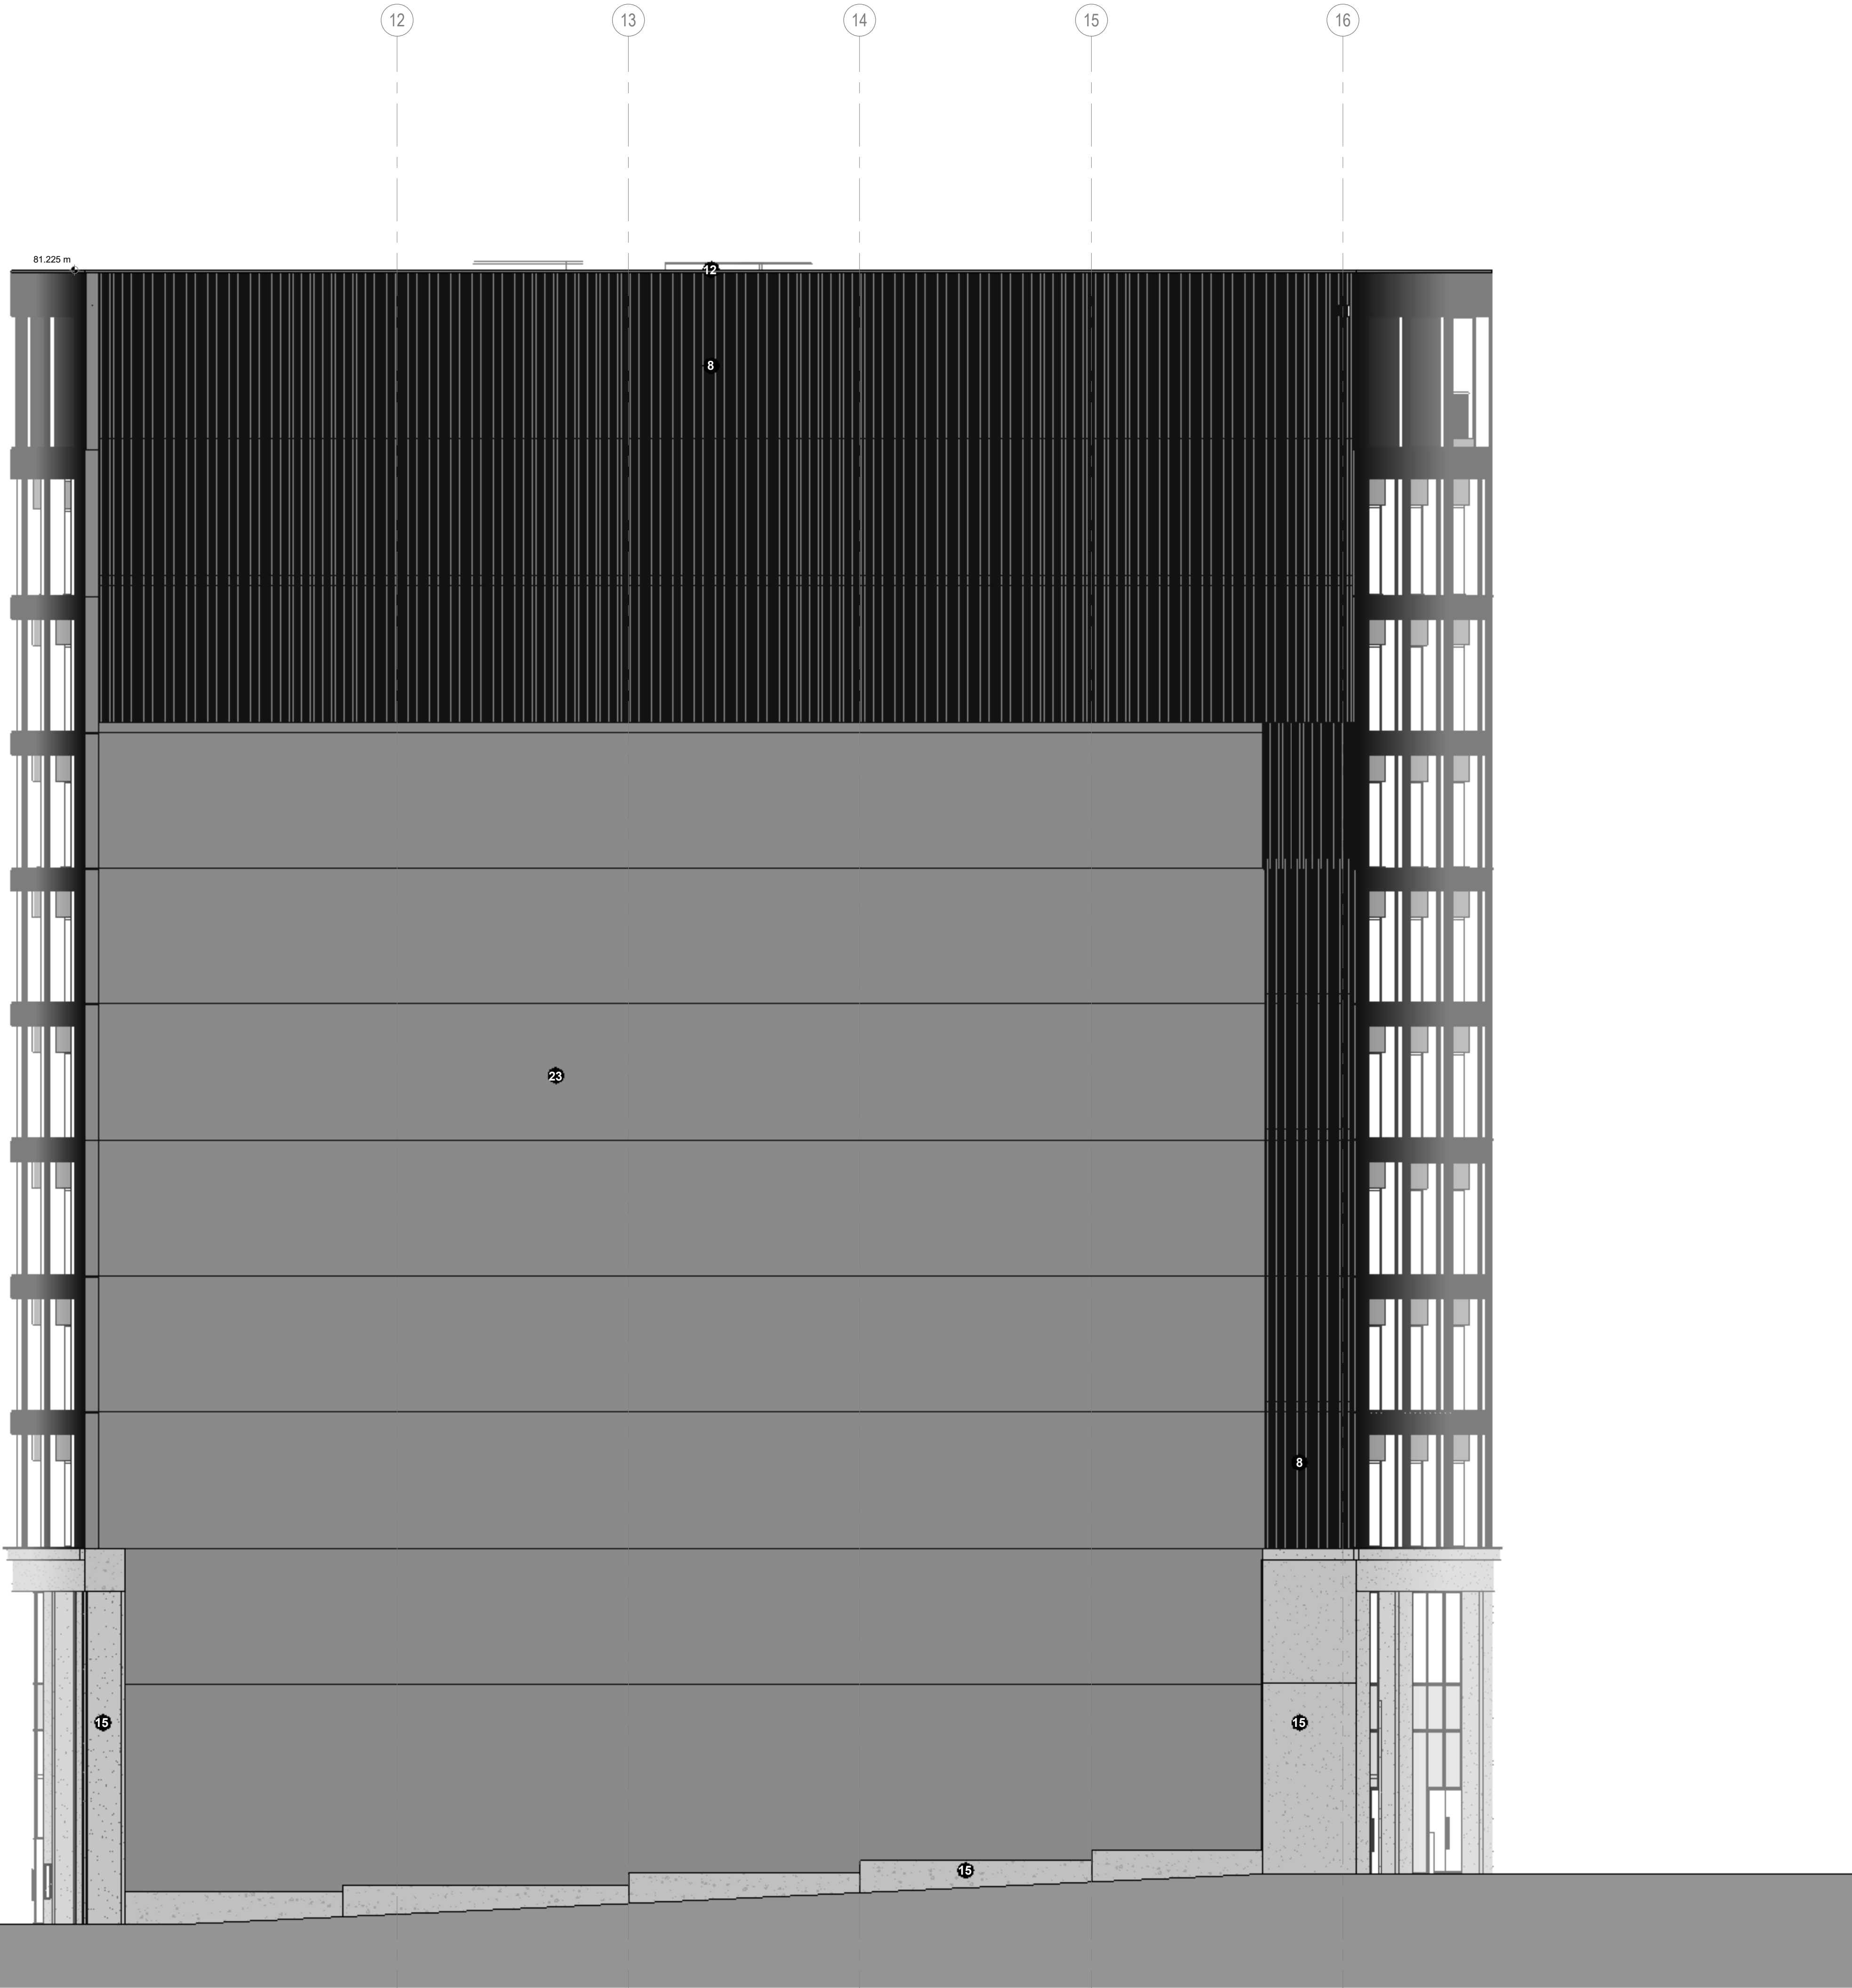

Rev	Date	Revision	By	Chk
P01	260325	Issued for planning	DZ	IN

Notes

- 1 Double glazed units with metal frame (dark colour)
- 2 Double glazed curtain wall system (light colour)
- 3 Louvred curtain wall panel behind perforated screen, finish and colour to match curtain wall system
- 4 Glazed double doors
- 5 Glazed revolving doors
- 6 Glazed single door
- 7 Solid metal panel above window (dark colour)
- 8 Profiled / corrugated metal cladding (dark colour)
- 9 Perforated profiled / corrugated metal cladding to vent panels and plant screen, tighter sine wave (dark colour)
- 10 Metal frame to plant screen (dark colour)
- 11 Metal drip (dark colour)
- 12 Metal parapet capping (dark colour)
- 13 Metal balustrade (dark colour)
- 14 Signage / artwork
- 15 Concrete finish cladding
- 16 Framed metal door
- 17 Dry riser inlet, location indicative
- 18 Double glazed doors with metal frame (dark colour)
- 19 Architectural louvres (dark colour)
- 20 Louvred metal double doors
- 21 Insulated back-painted glass spandrel panel
- 22 Door restraint post / railing
- 23 Insulated flat panel
- 24 Metal clad canopy
- 25 Signage

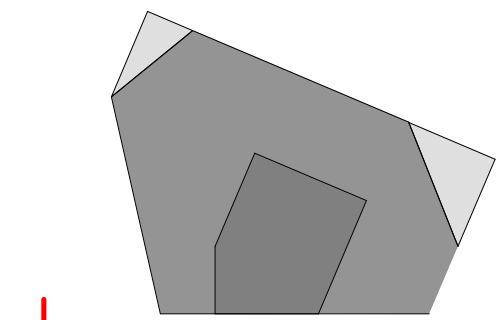

BENNETTS ASSOCIATES

1 Rawstorne Place, London EC1V 7NL
T +44(0)207 5203300 •
www.bennettsassociates.com
For Bennetts Associates' electronic information issue disclaimer -
www.bennettsassociates.com/informationdisclaimer/

Project
Poulton
Mayfield Poulton Limited

Project No.
0196_MAY

Drawing Title
Planning
South elevation
Proposed

Drawing Number
0196_MAY-BAA-001-SS-DR-A-P-330

Revision P01	Suitability S2	
Revision Date 260325	Scale @ A1 1 : 100	Scale @ A3 1:200
YY MM DD		