



General Notes
The Architect shall have no responsibility for any use made of this document other than for that which it was prepared and issued.
All dimensions should be checked on site. Do not scale from this drawing.
To be read in conjunction with all other Consultant's drawings.
The Architect to be immediately notified of any discrepancies.
Copyright on this drawing retained by the Architect.

LEGEND

Site Boundary

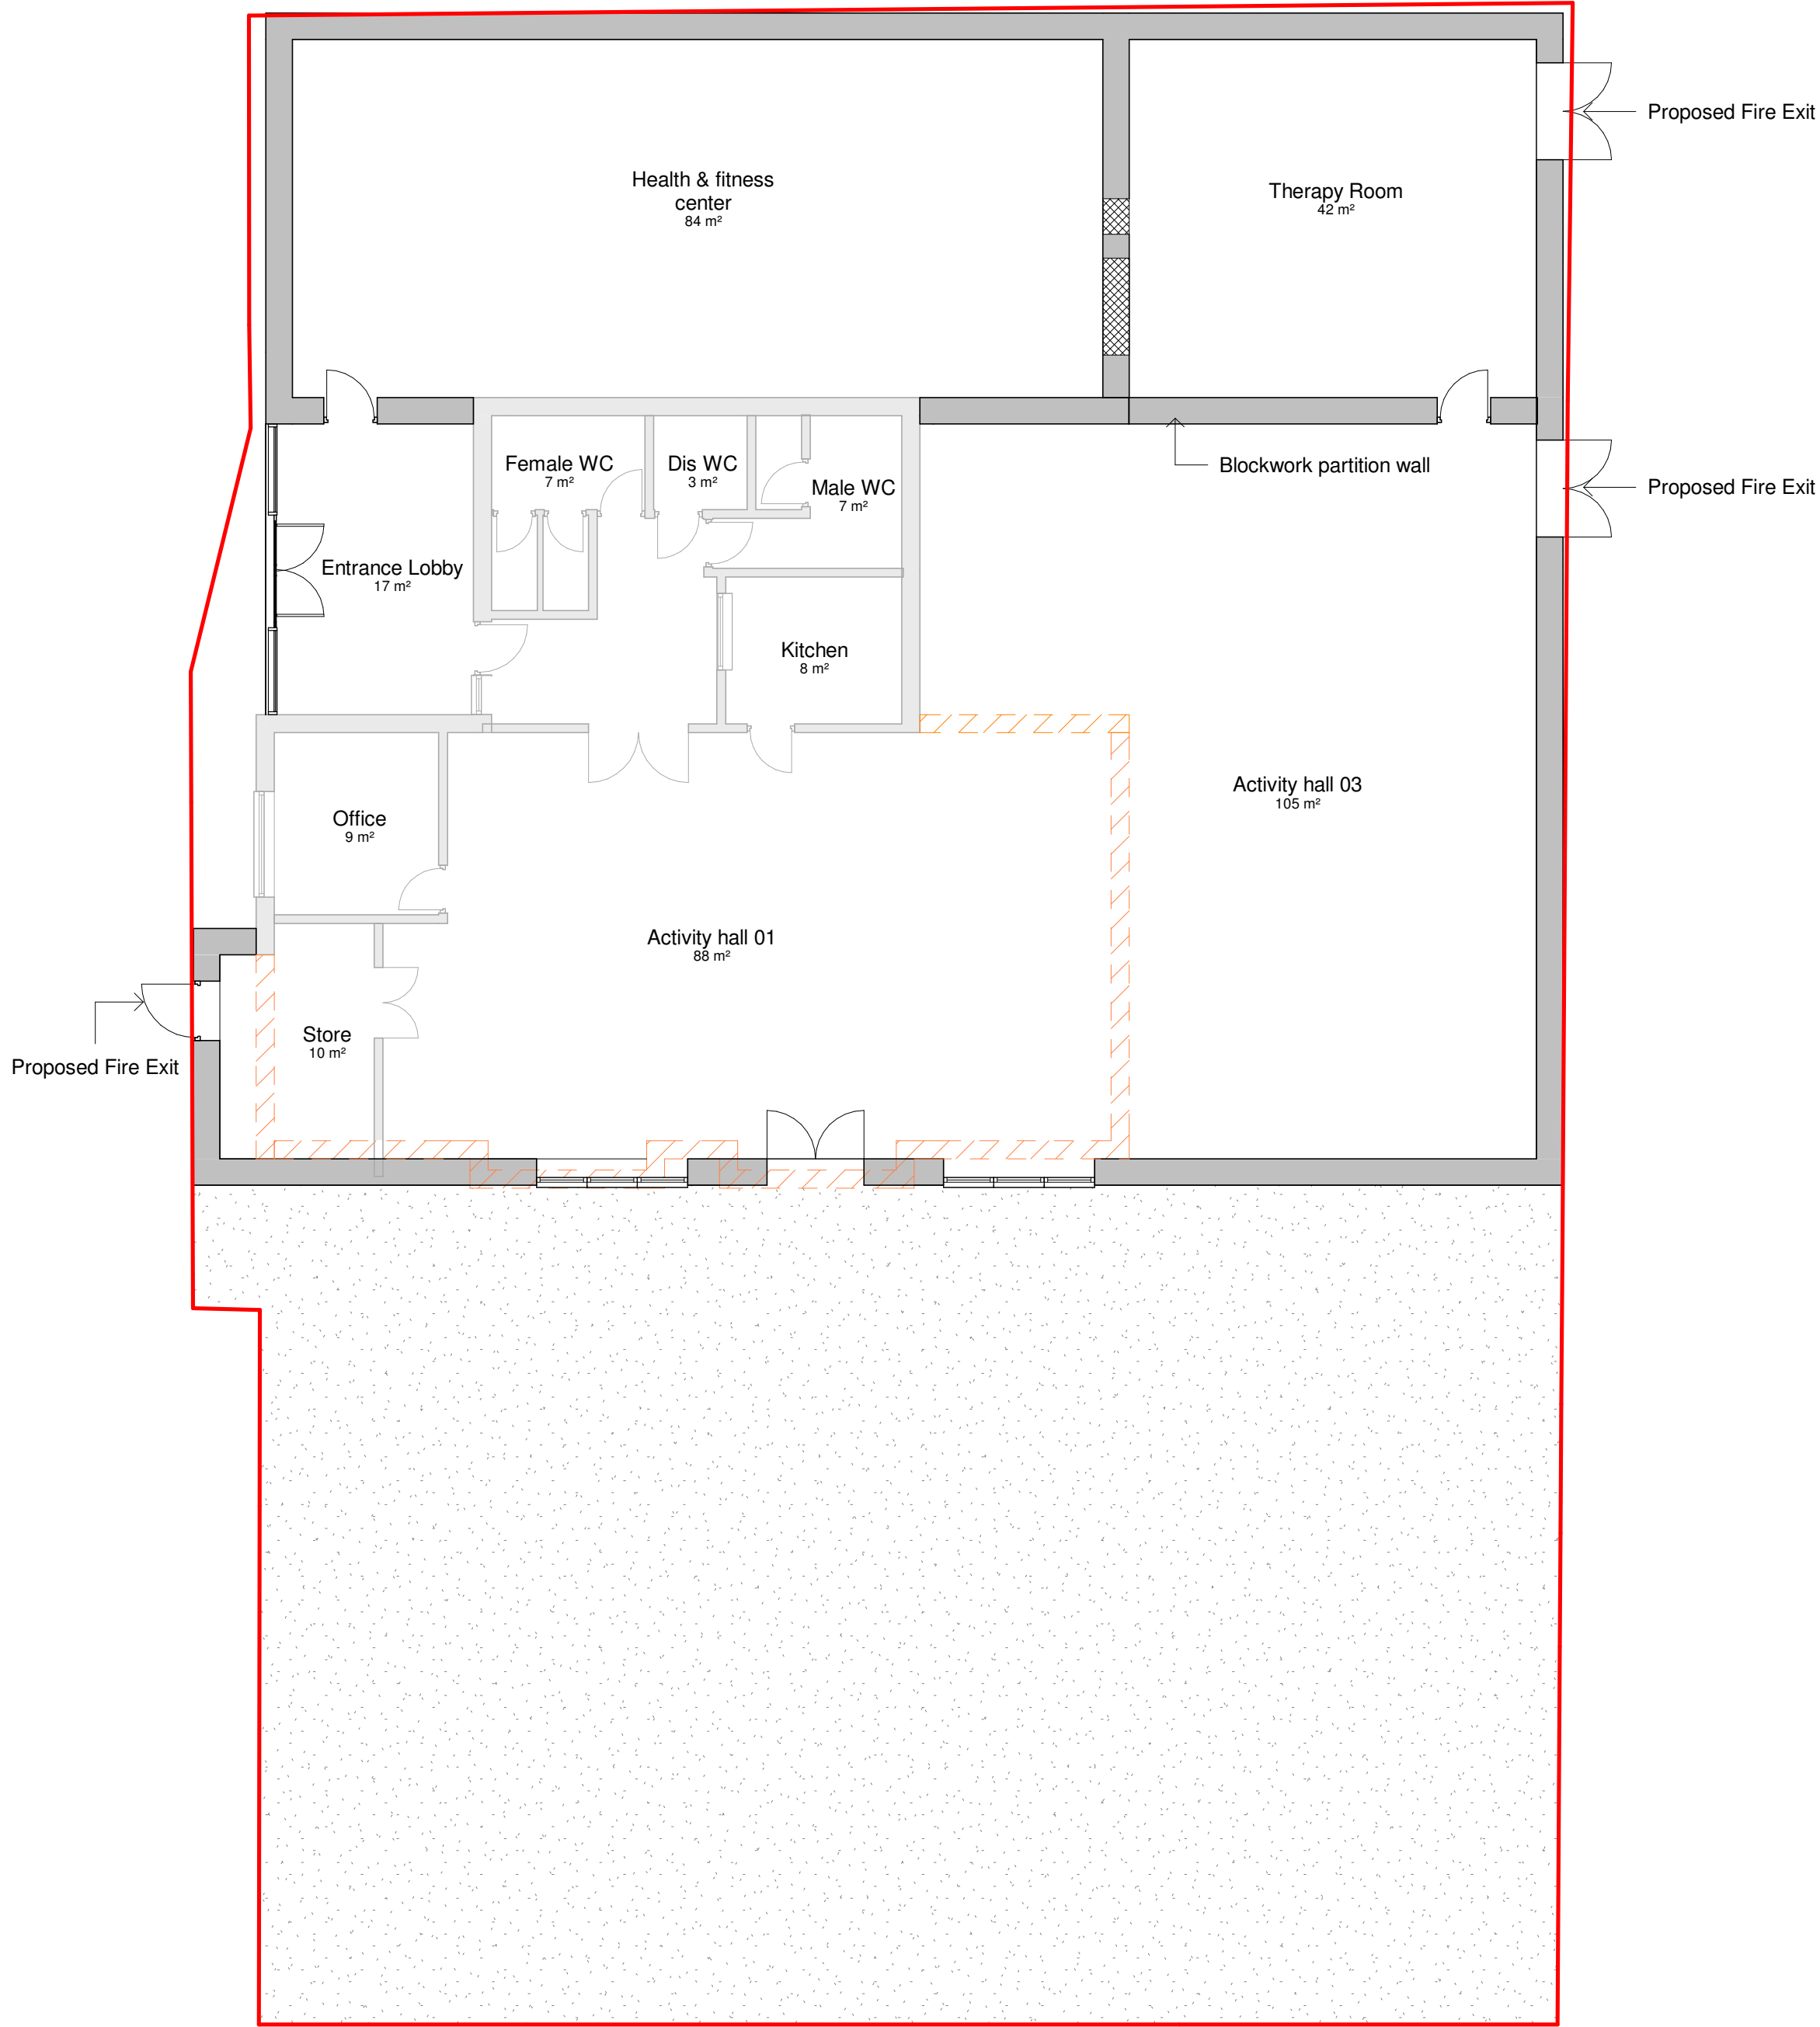

1 Proposed Ground Floor Plan
1 : 100

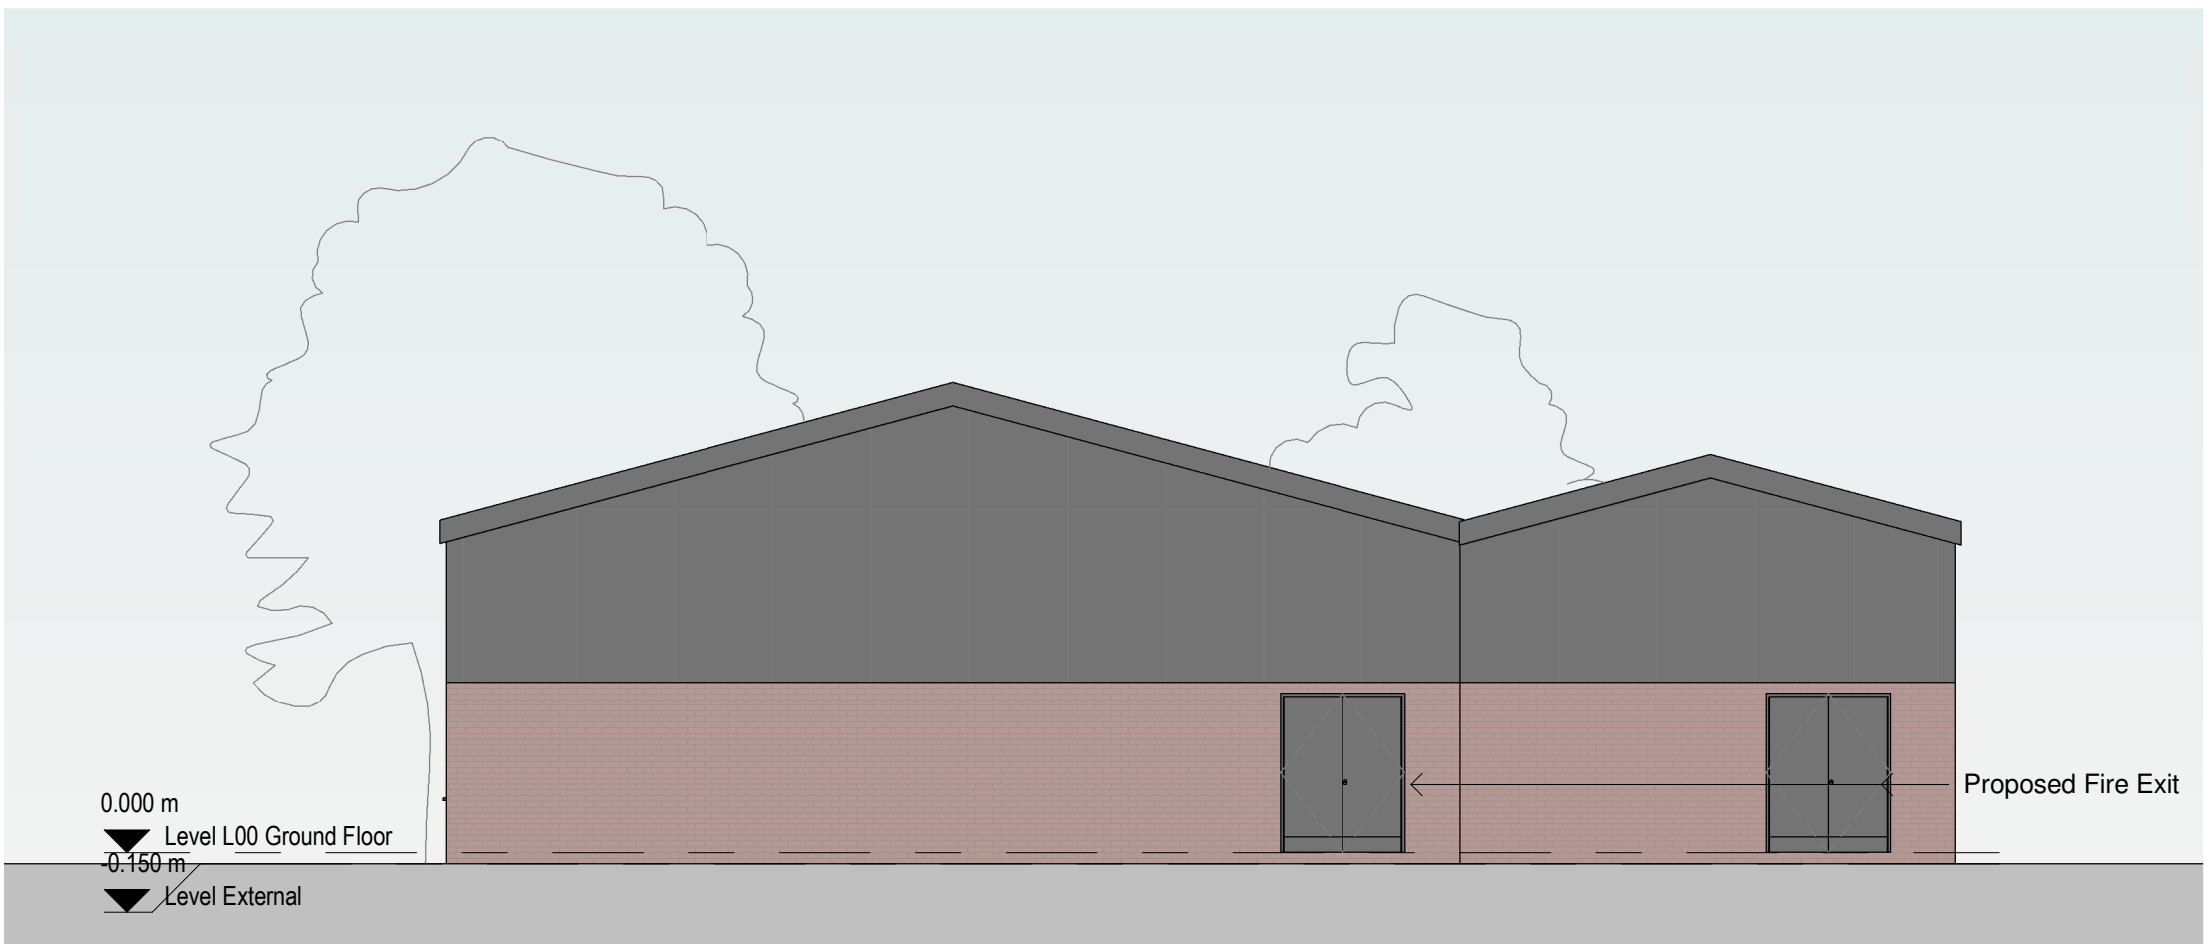


2 Proposed East Elevation
1 : 100



3 Proposed West Elevation
1 : 100



4 Proposed South Elevation
1 : 100

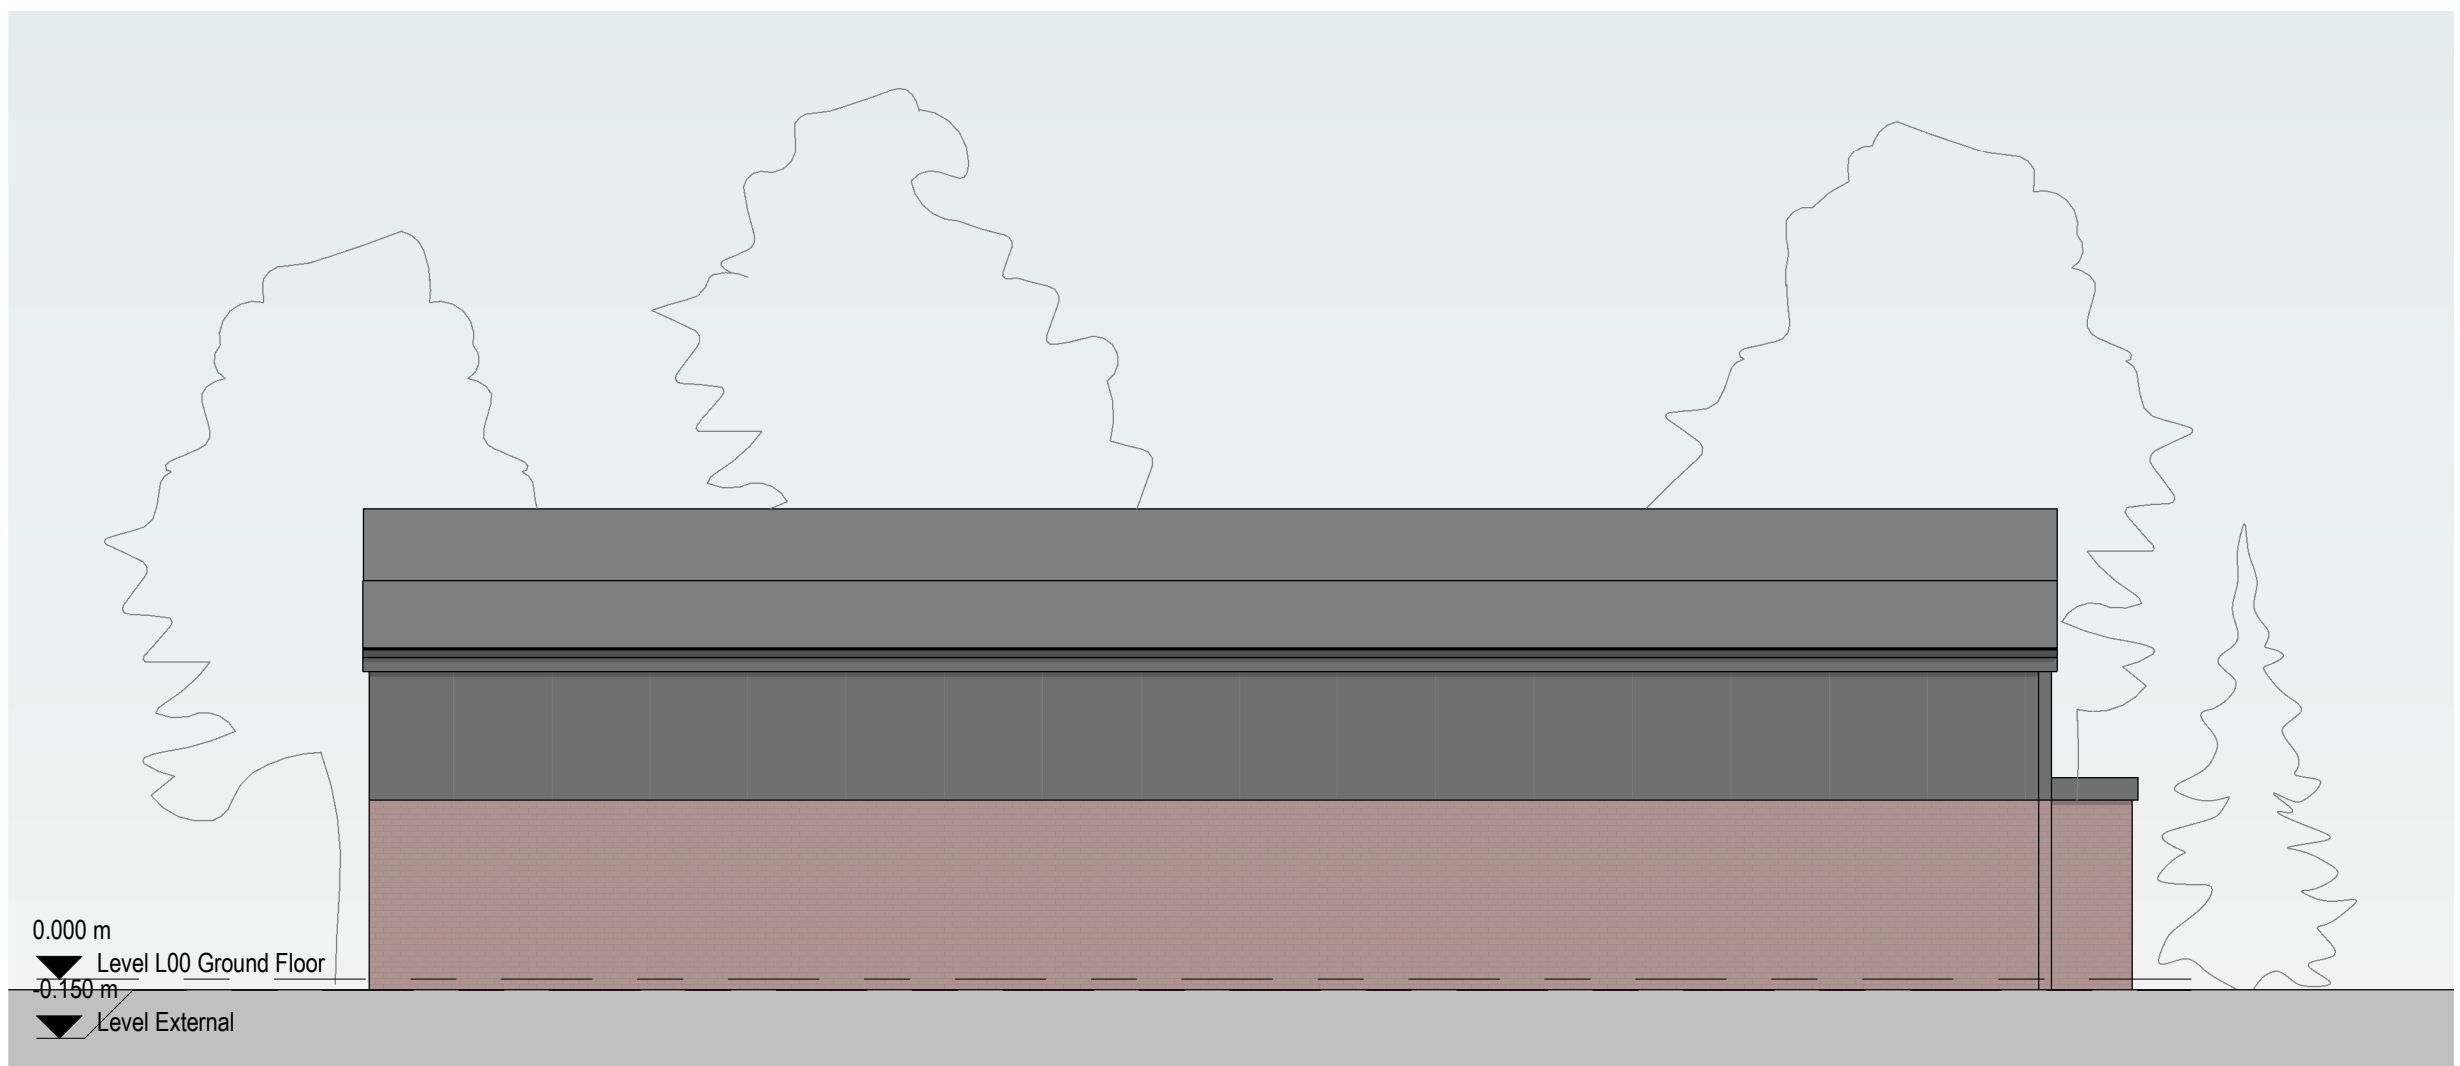

5 Proposed North Elevation
1 : 100

0 1 2 3 4m
1:100

P2	24/03/26	AK	SH	Amended Drawings	
P1	02/11/22	SA	SH	Initial Issue	
No.	Date	Desn	Chk	App	Revision or reason for issue
Client COMMUNITY ON SOLID GROUND					
 create it studios leave an impression Architectural & Interior Design					
Create It Studios (NW) Ltd Universal Square Devonshire Street North Manchester M12 5JH info@createitstudios.co.uk					
Project Title Manley Park Sports & Community Centre					
Scale / North Point 1 : 100					
Drawing Title Proposed Floor Plan & Elevations					
Drawing Number A1452(04)AP002					Revision P2
Drawing Status Preliminary					