


SITE PLAN

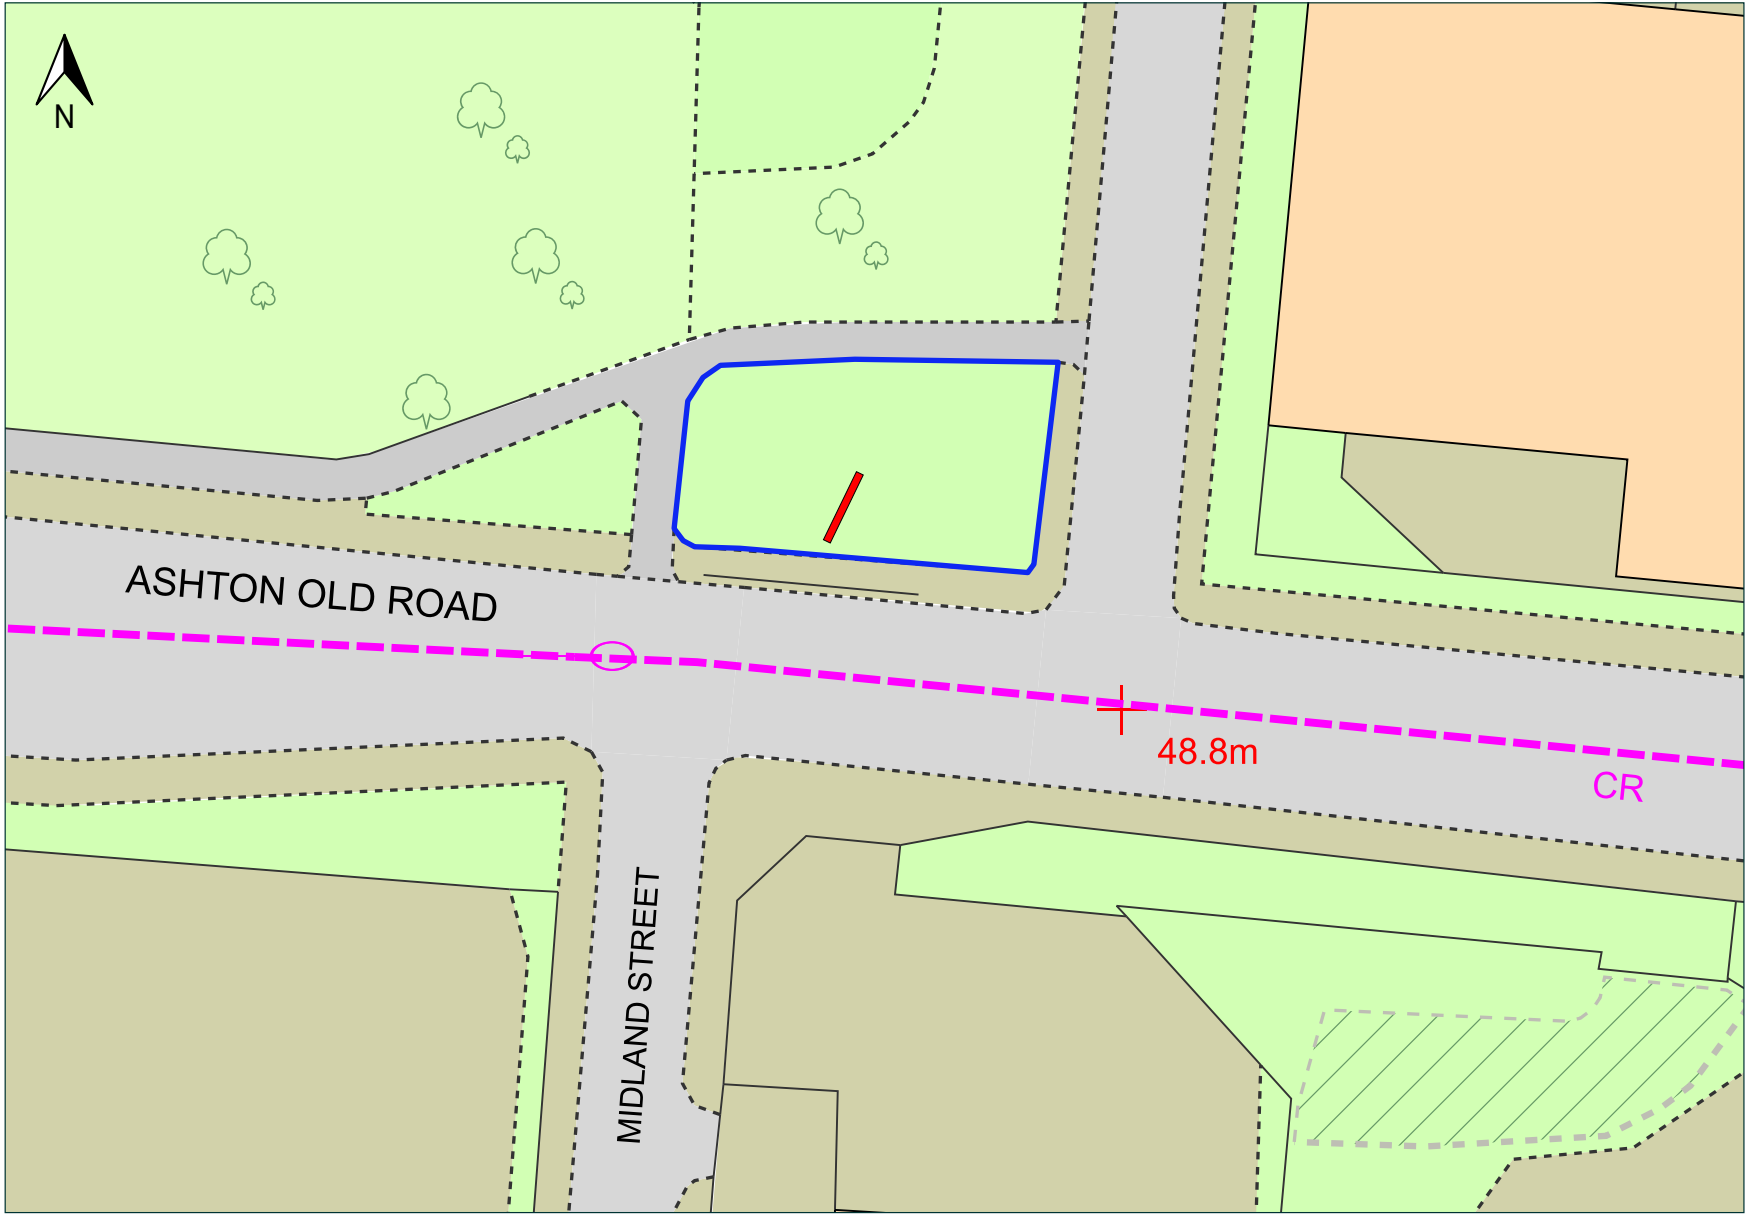

Existing Mega 6 panel to be replaced with Mega 6 Digital Display

Site Location



Site:

Ashton Old Road Junction Midland Street, Manchester M12 6LP

Proposal:

Conversion of existing advertising display to new Digital Concept Design

Dwg:

Site Plan

Date:

10/04/2025

Dwg. No:

PY4826-2-002

Rev:

