


All dimensions are to be checked on site, any discrepancies are to be reported to the Architect before work commences.

This drawing is to be read in conjunction with all relevant consultants and specialists drawings / documents, any discrepancies are to be reported to the Architect before the affected work commences.


All structural components shown are indicative only. Details / calculations of structural members are to be provided by the Structural Engineer.

This drawing is copyright.


A First Issue 09/03/2026

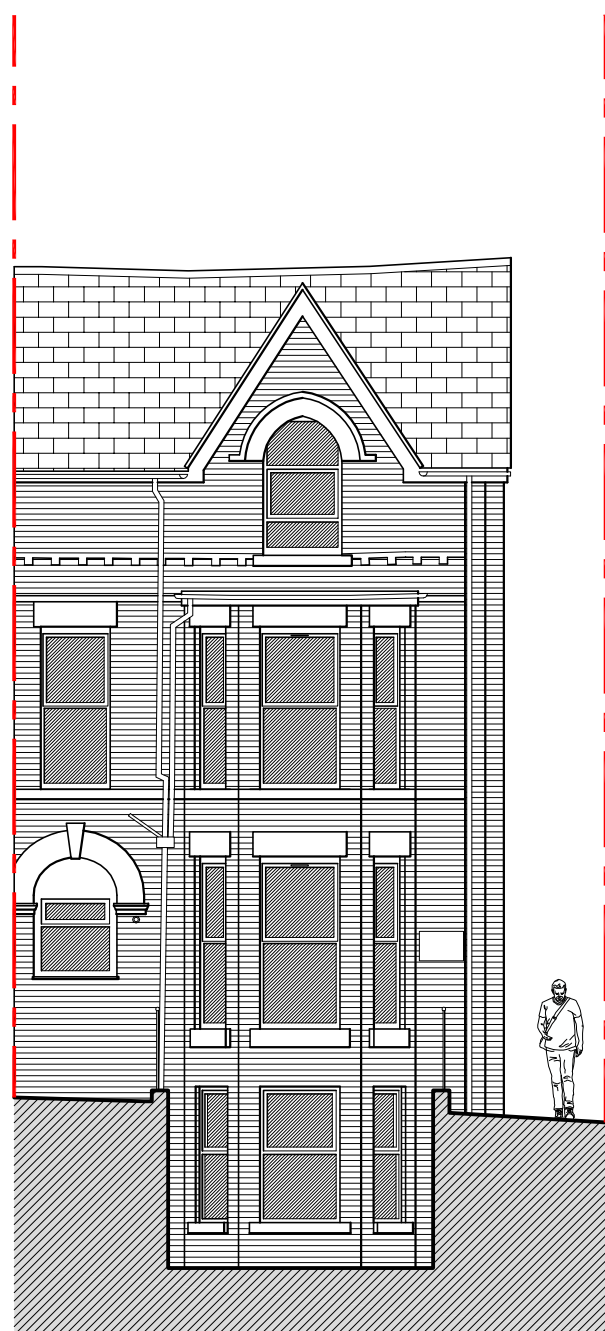


Proposed Old Lansdowne Road Elevation 1:100

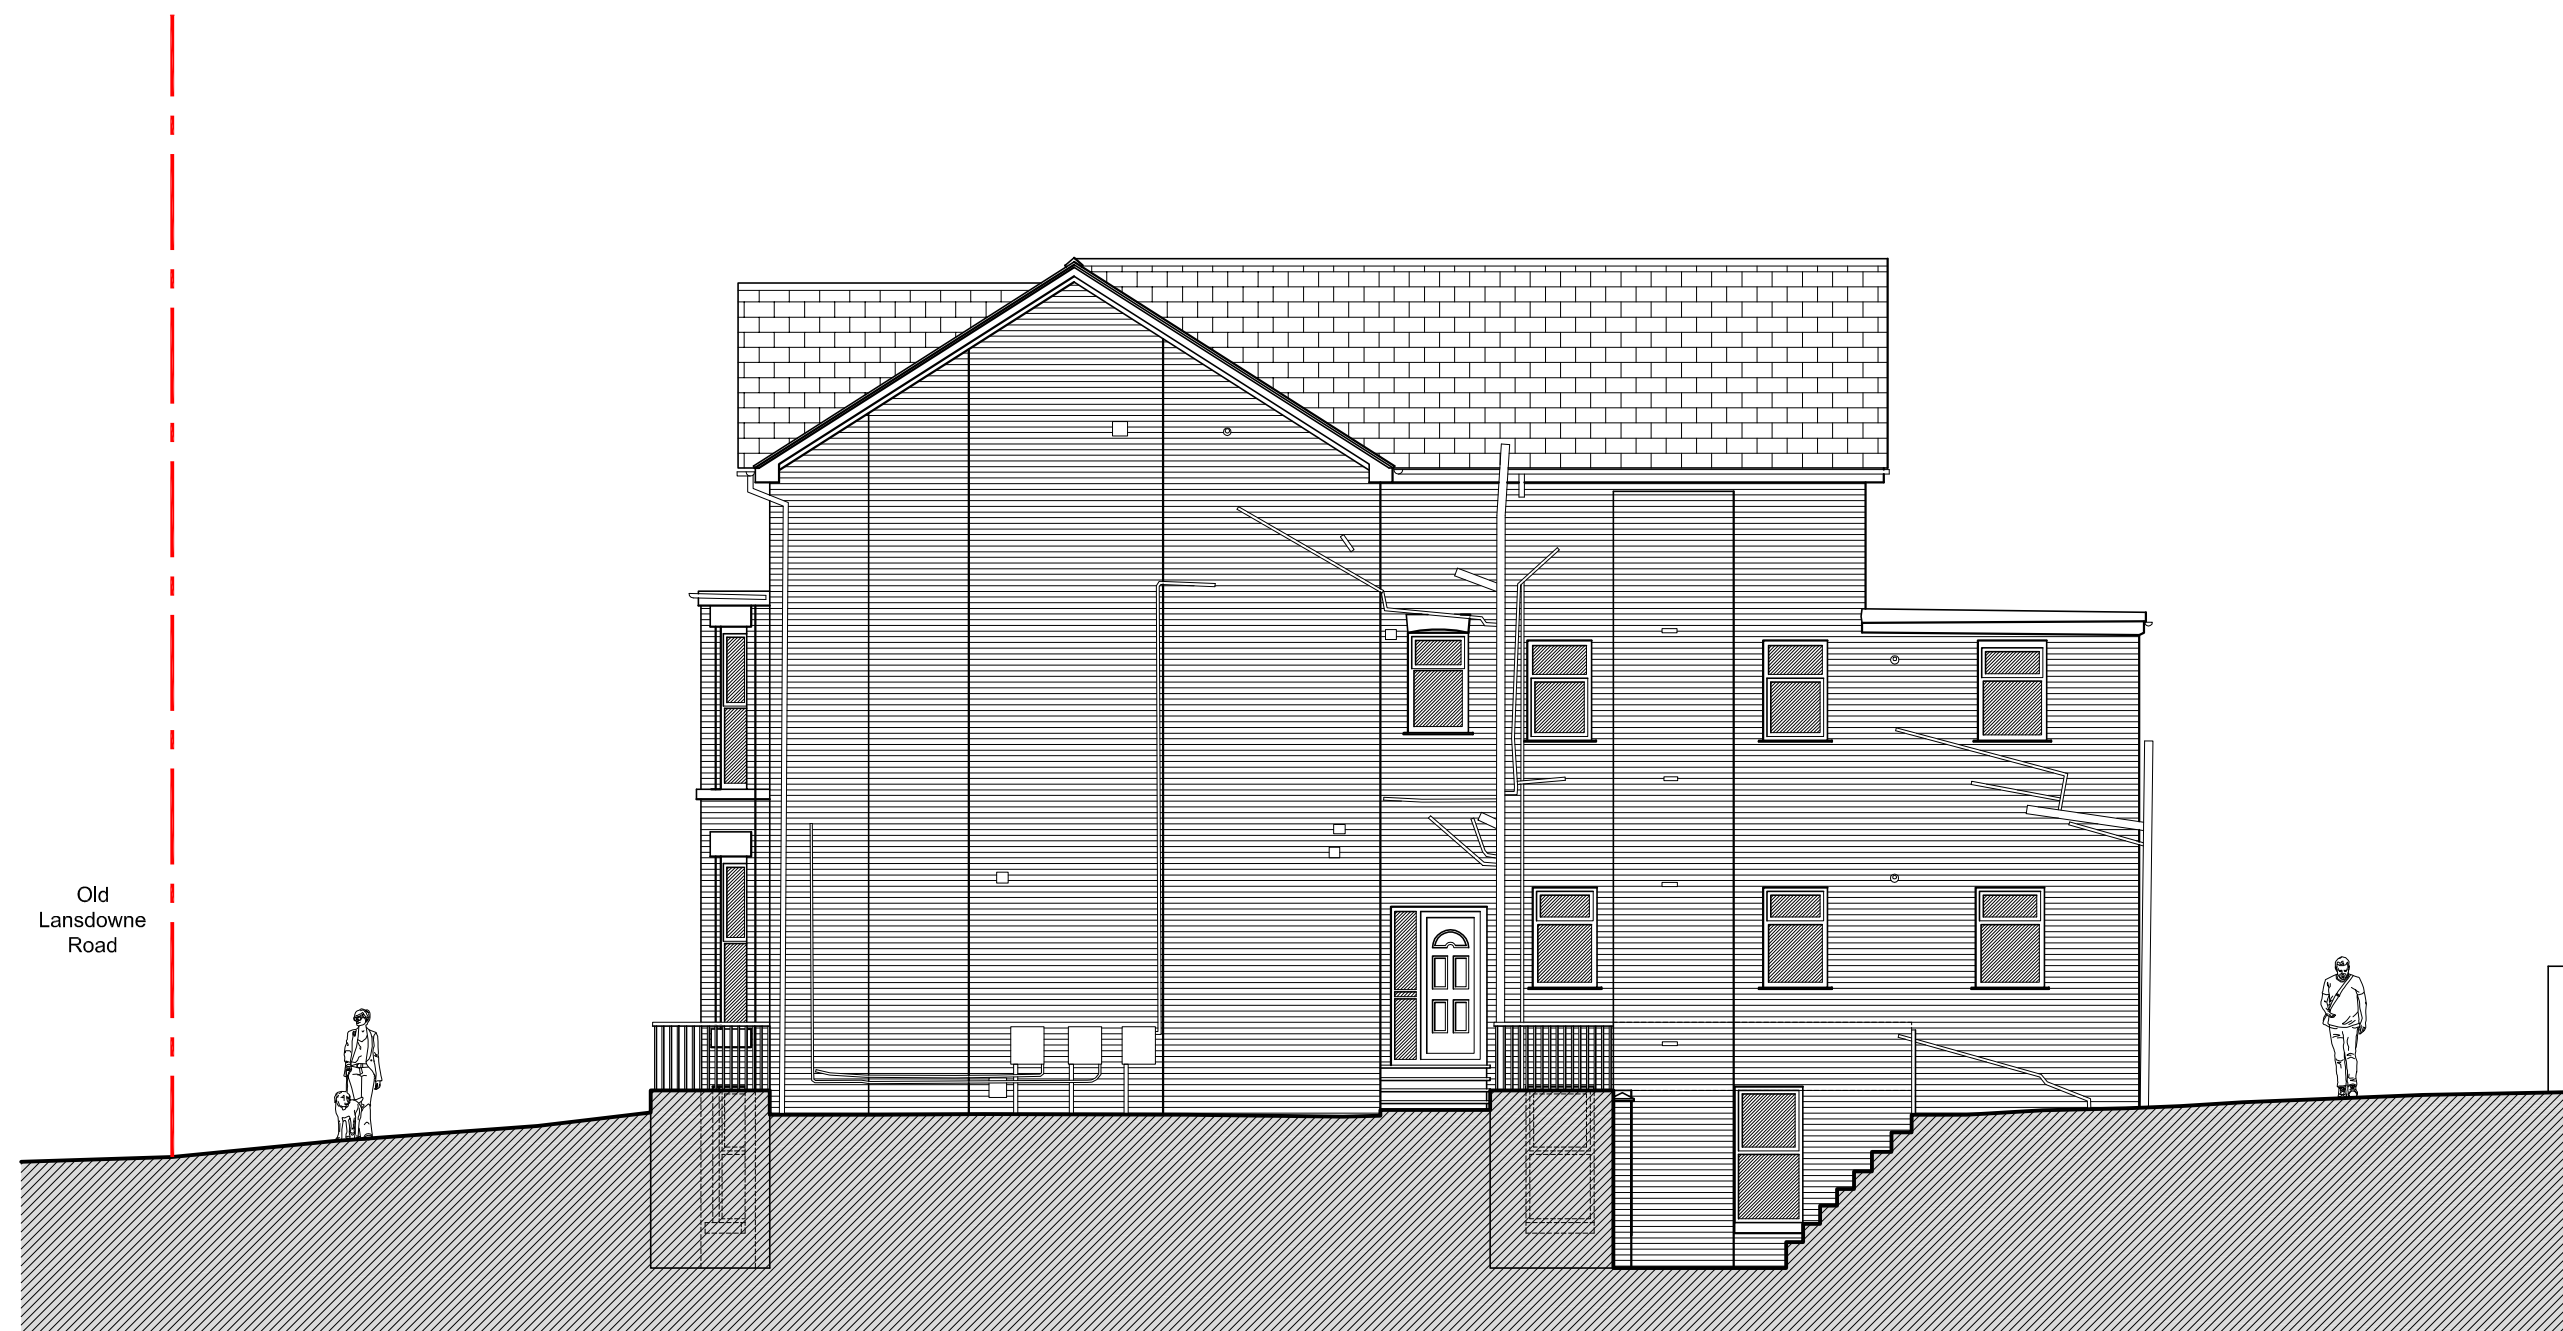



Proposed Side Elevation 1:100

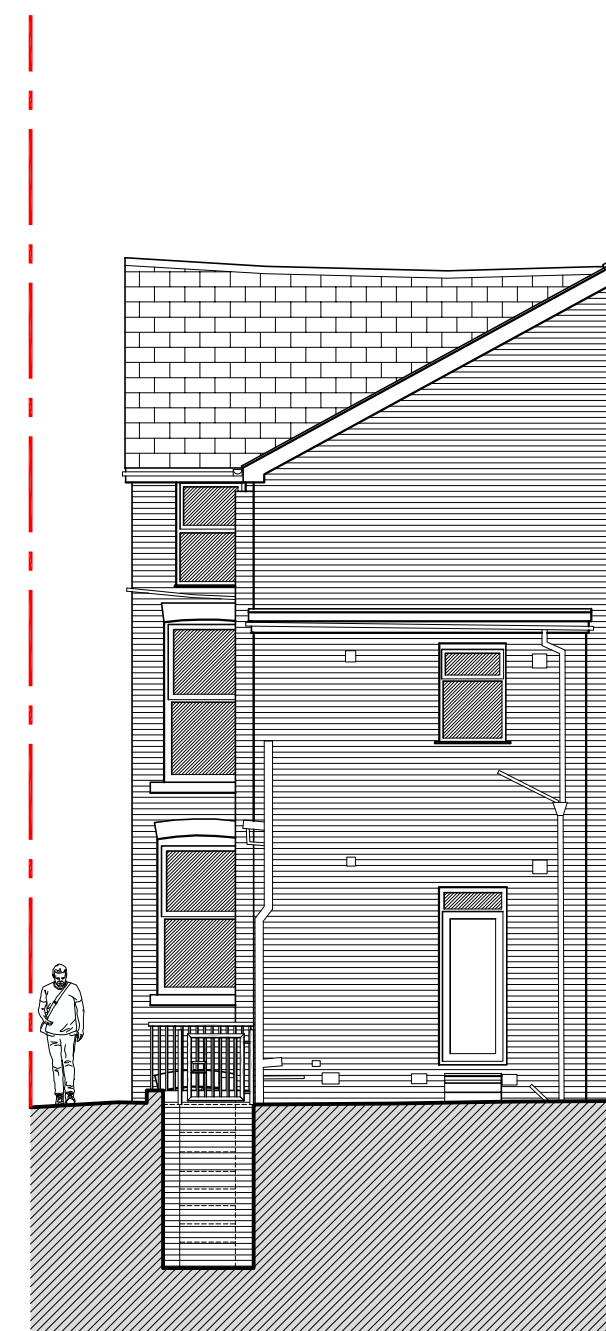


Proposed Rear Elevation 1:100

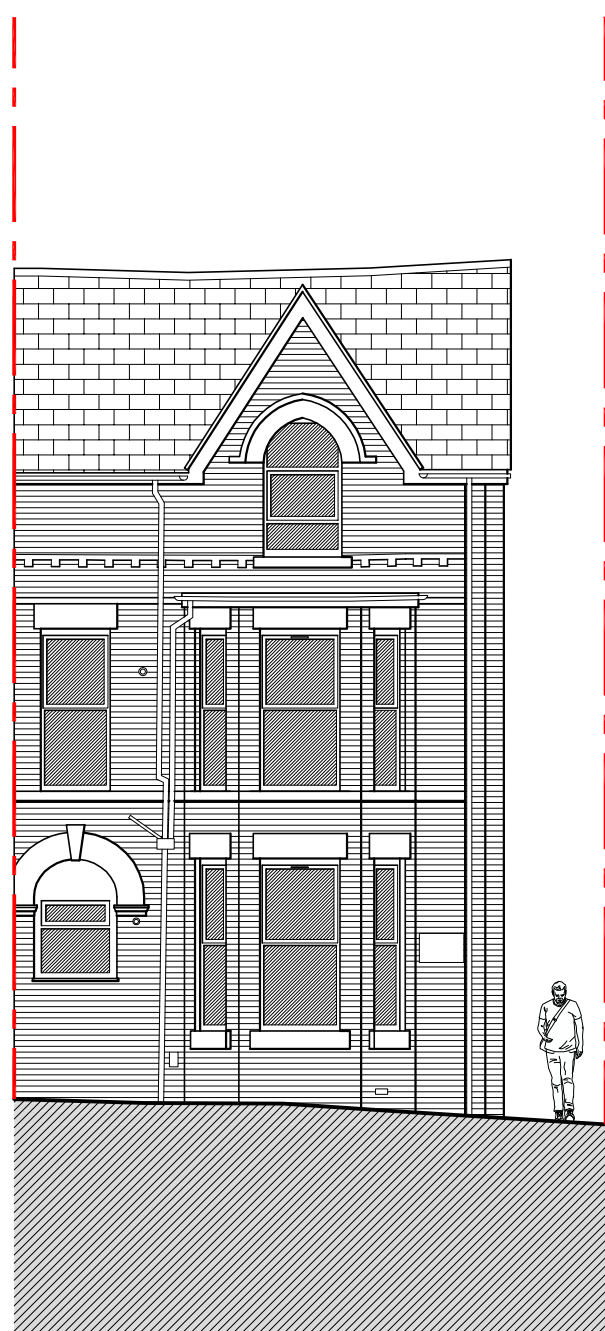

Existing Old Lansdowne Road Elevation 1:100
Scale Bar 1:100

 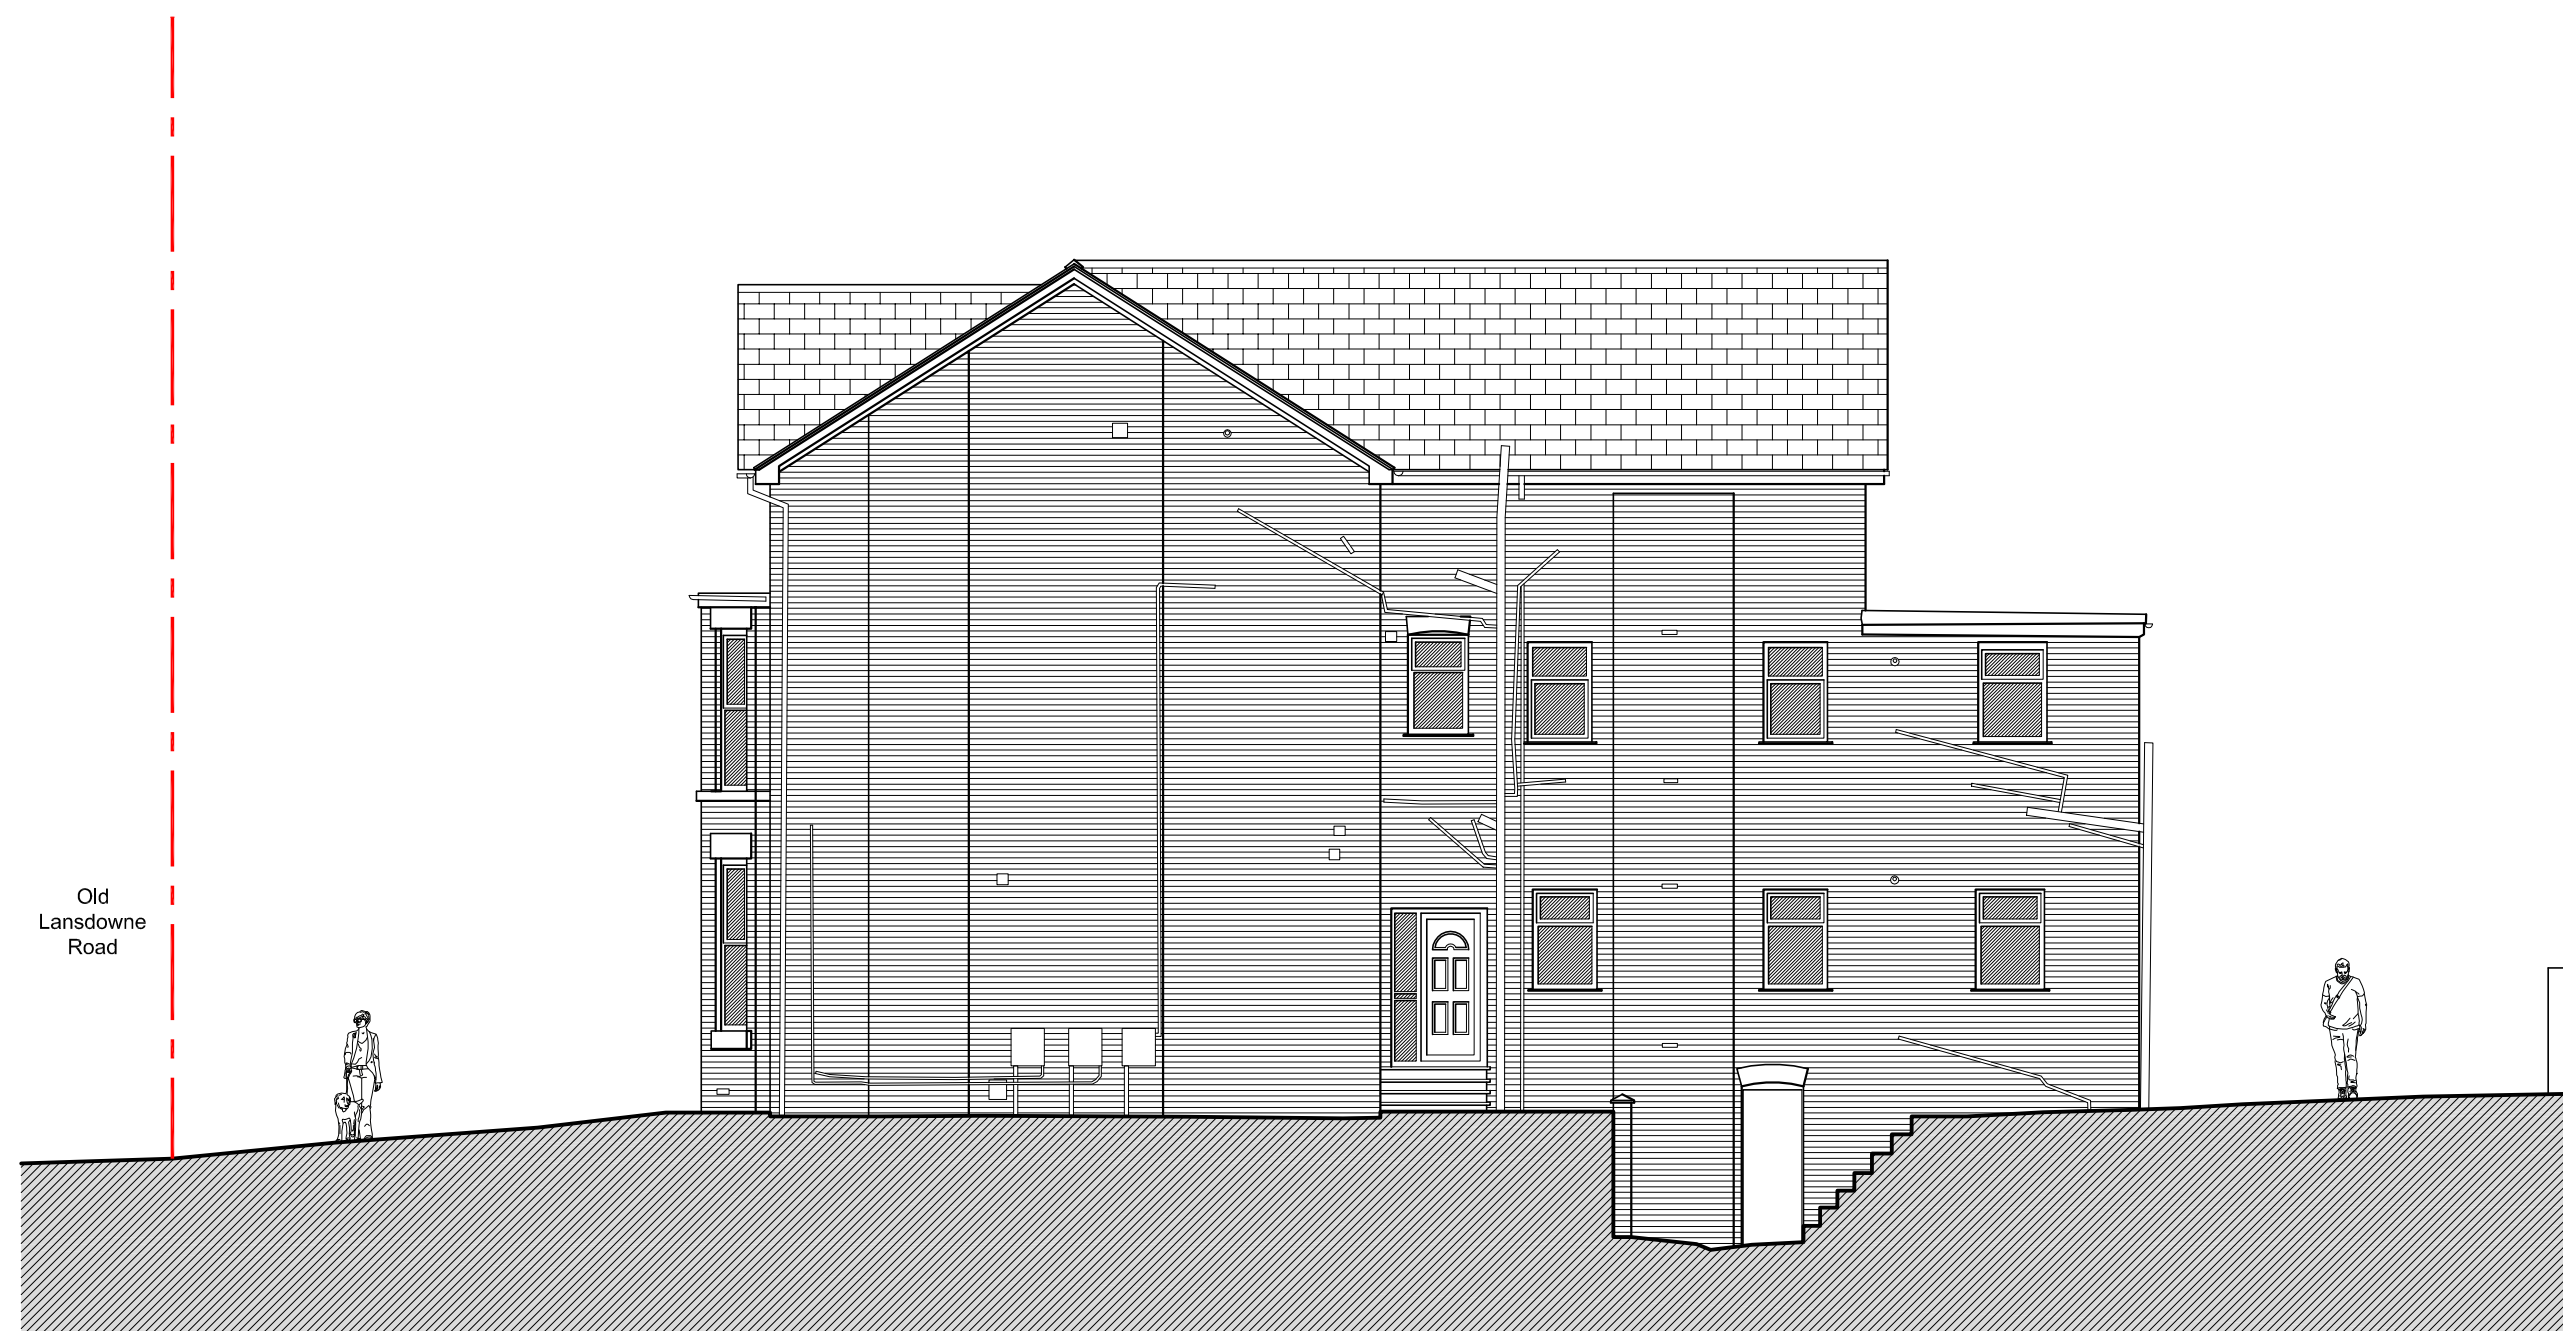

Existing Side Elevation 1:100

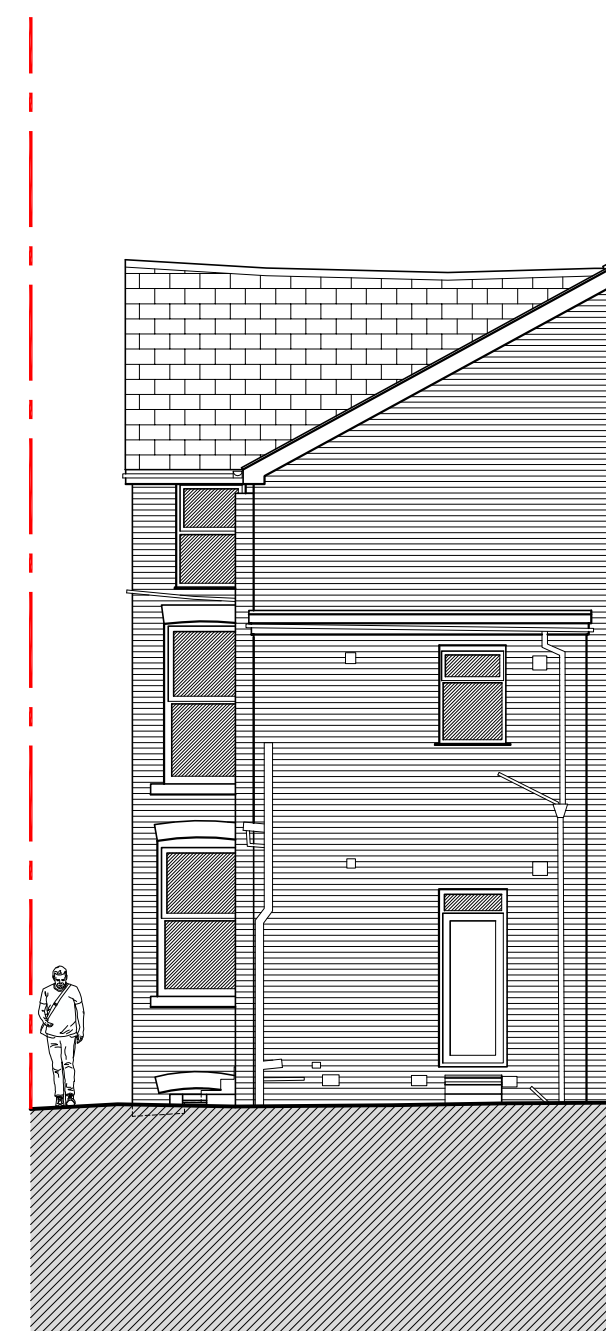

Existing Rear Elevation 1:100

T+A Tang & Associates Ltd
Chartered Architects

Tel : 0161 877 9567 10/F, 1 City Approach, Albert Street,
e-mail: barrytang@tangassociates.co.uk Eccles,
Manchester, M30 0BS, UK

Client:

BOS7 Manchester Ltd

Project:
89 Old Lansdowne Road, Didsbury, Manchester
M20 2NZ

Drawing Title:
Existing & Proposed Elevations

Scale: 1:100 @ A1 Date: March 2026

Drawing No: 9932/121 Revision: A