

PLANNING DRAWING




PROPOSED FRONT ELEVATION
1:100



PROPOSED LEFT SIDE ELEVATION
1:100



PROPOSED REAR ELEVATION
1:100

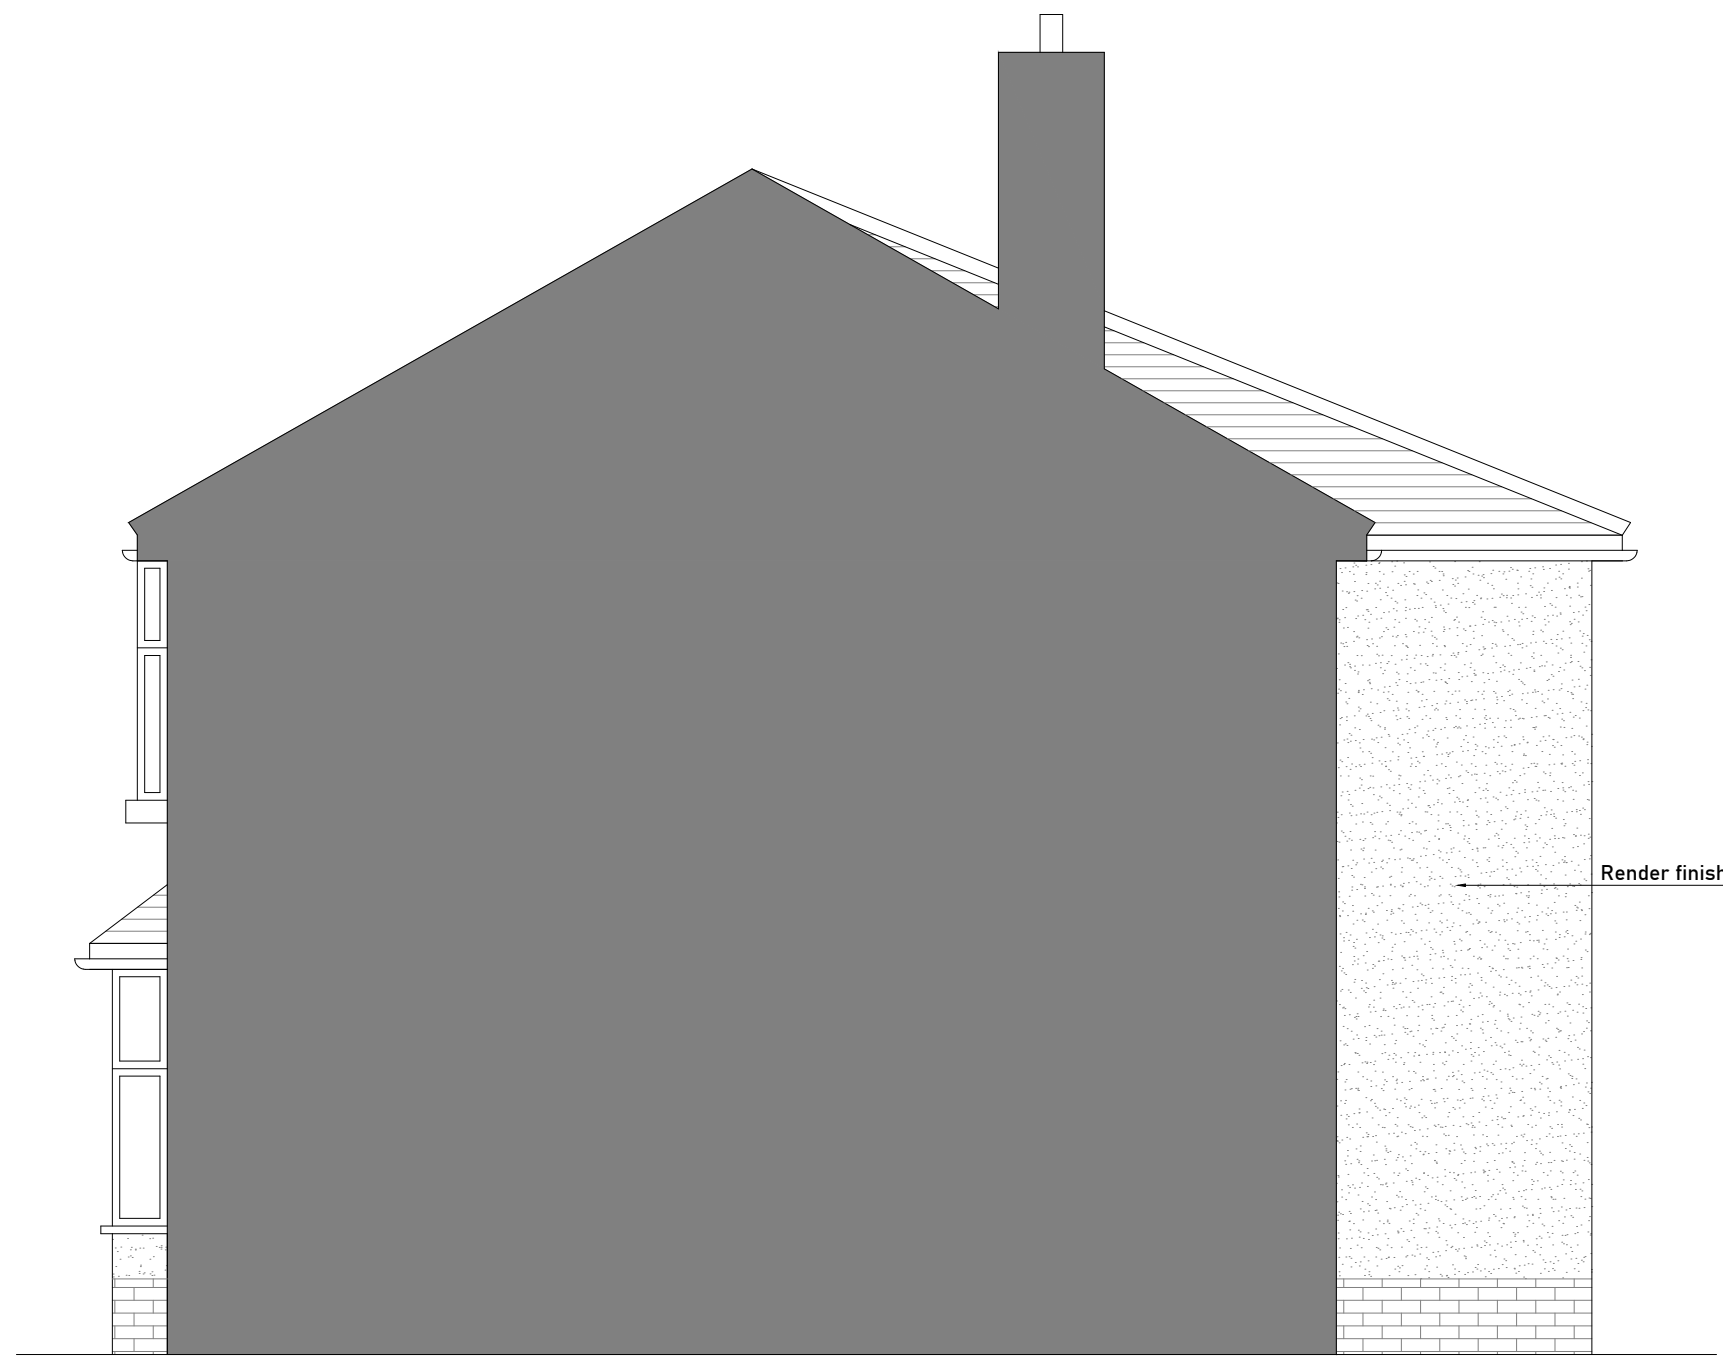

PROPOSED RIGHT SIDE ELEVATION
1:100

CLIENT	-
ADDRESS	56 Hardy Lane Chorlton Manchester M21 7LA
TITLE	PROPOSED ELEVATIONS
PROJECT STATUS	PLANNING DRAWING
DATE	JAN 2026
REVISION	
SCALE	As Indicate @A3
SHEET No.	BD004
REFERENCE	0010/20/FA
DRAWN BY	

1:100

