




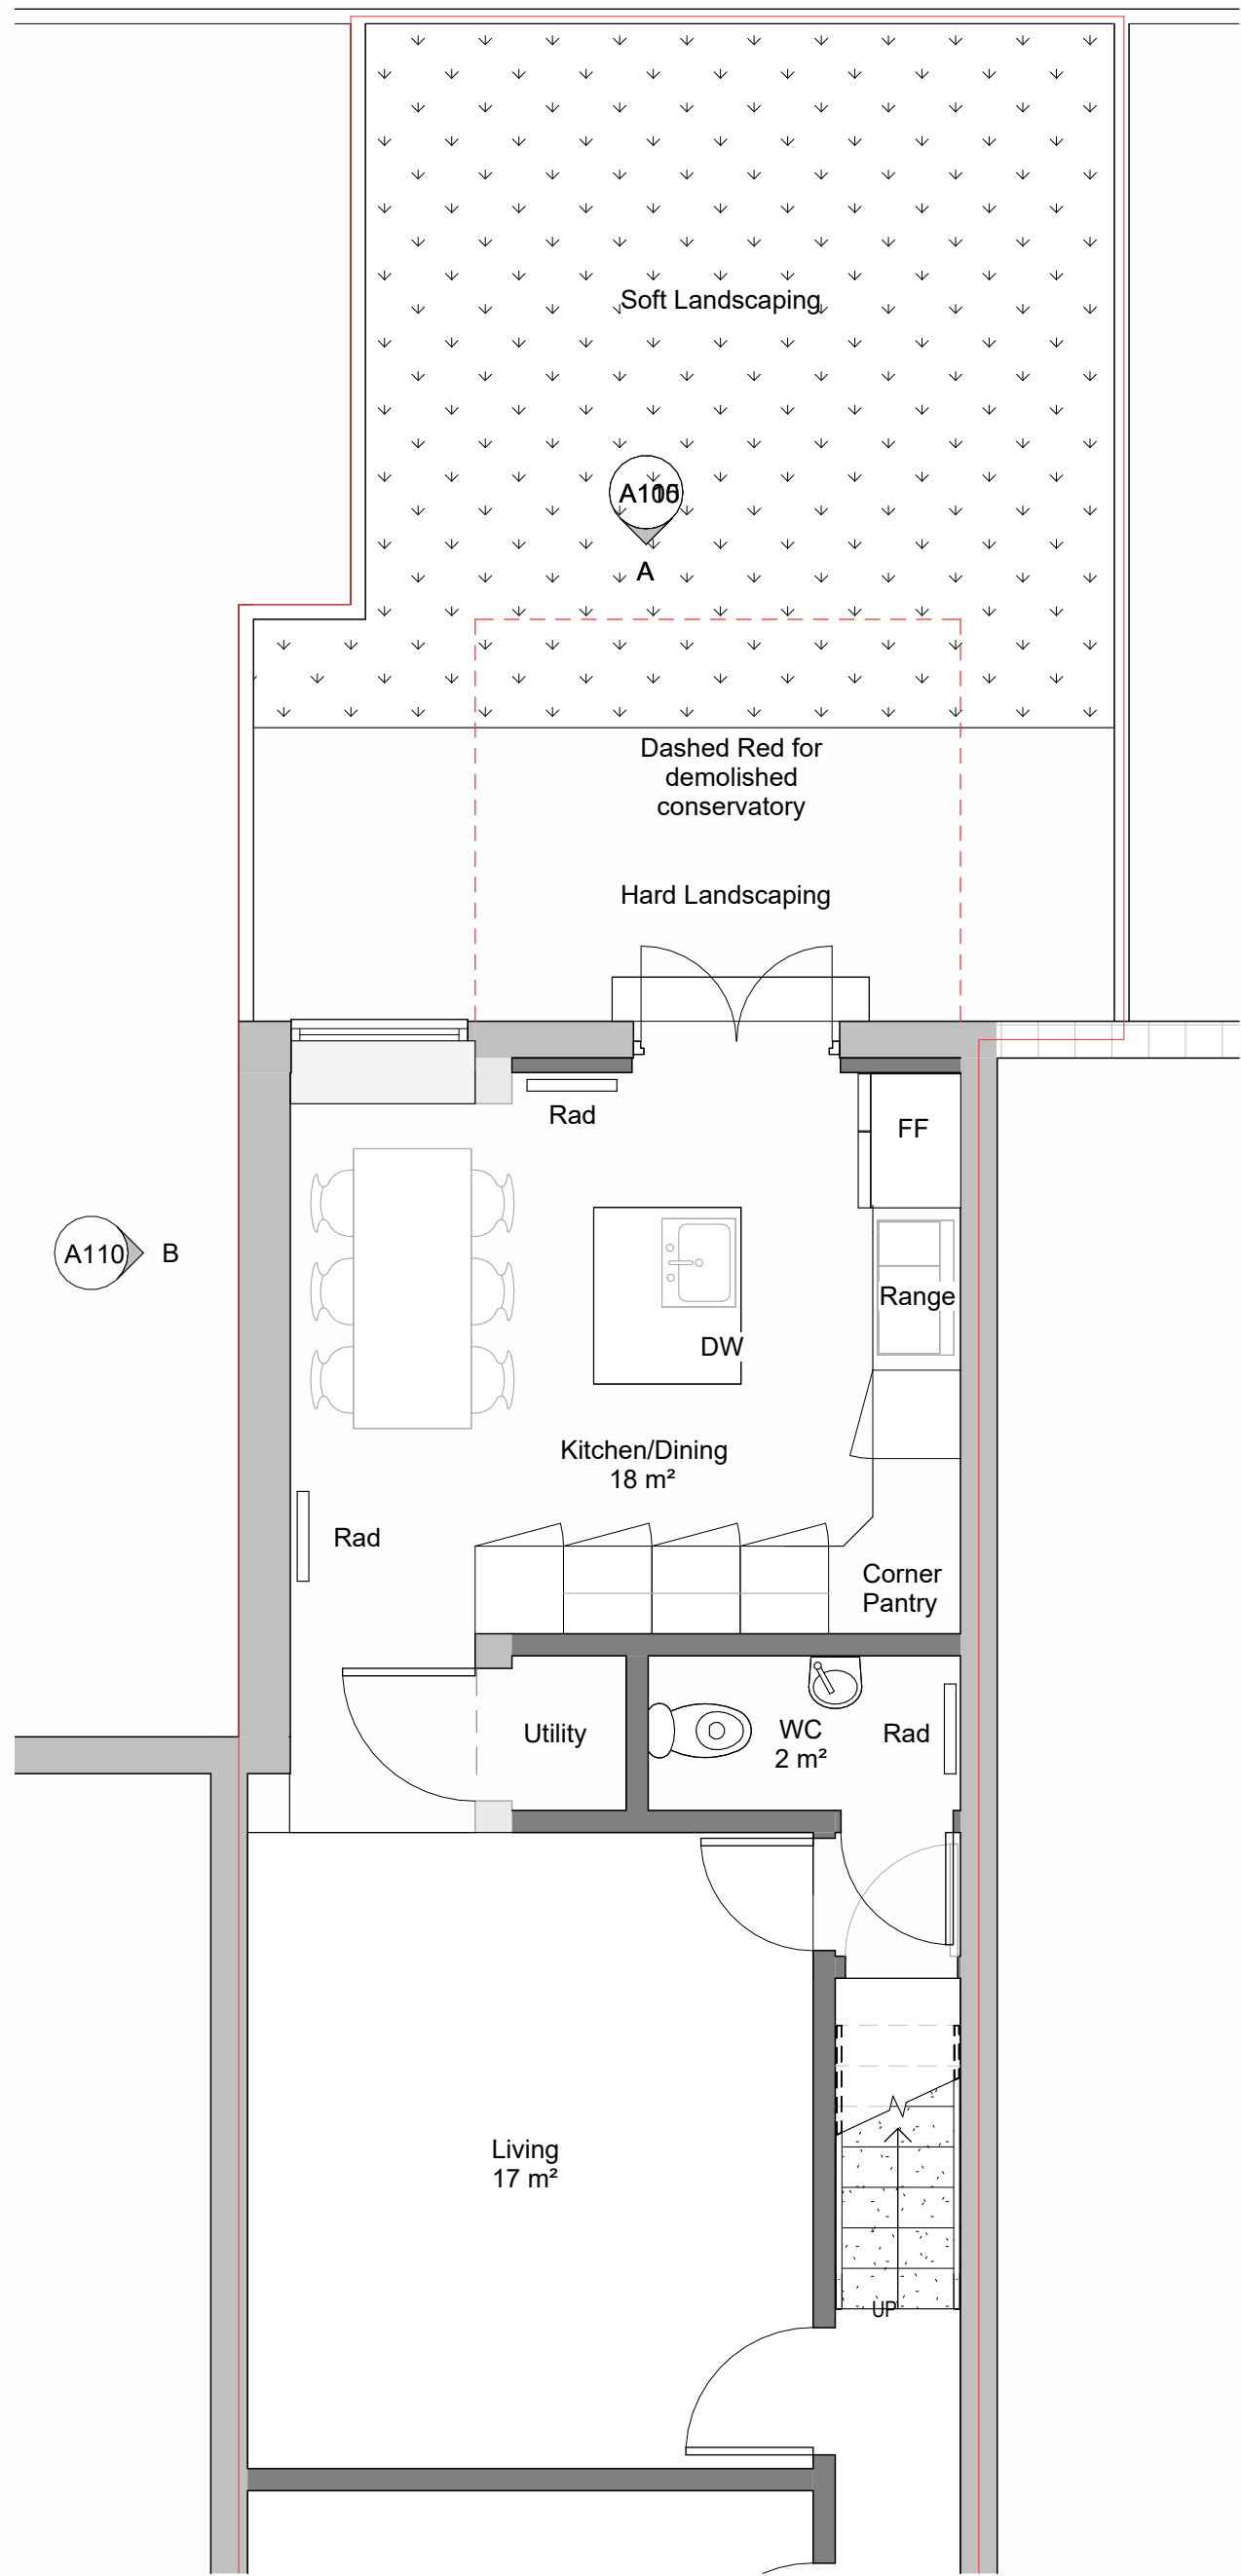


1 Ground Rear as Proposed
1 : 50

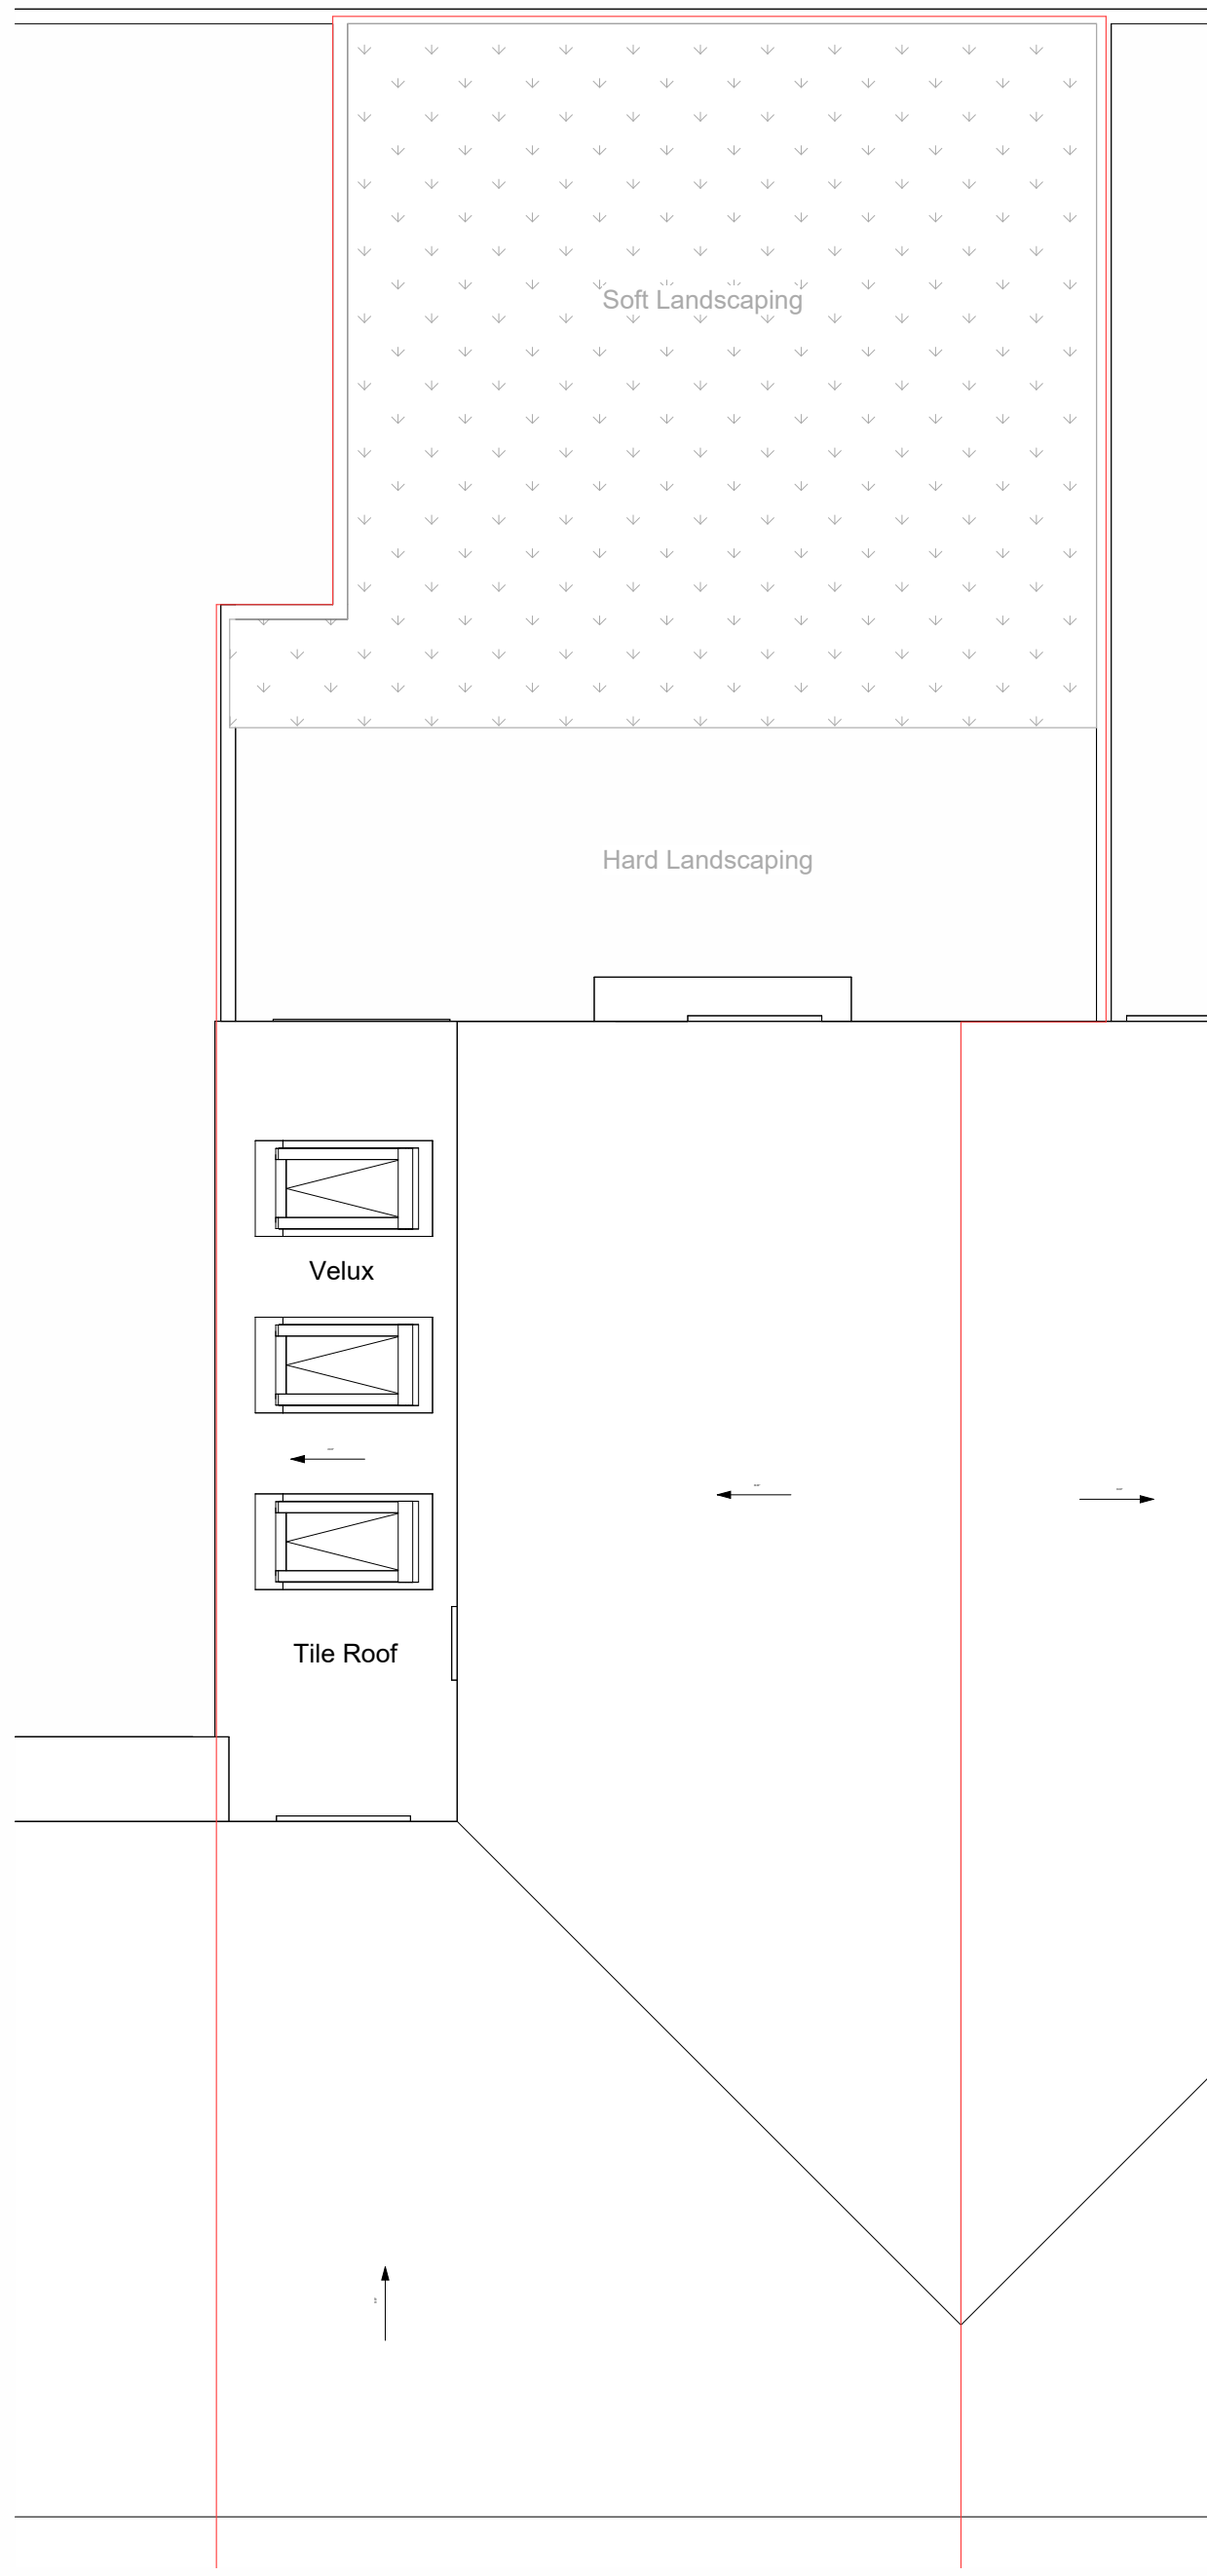

2 Roof Plan as Proposed
1 : 50

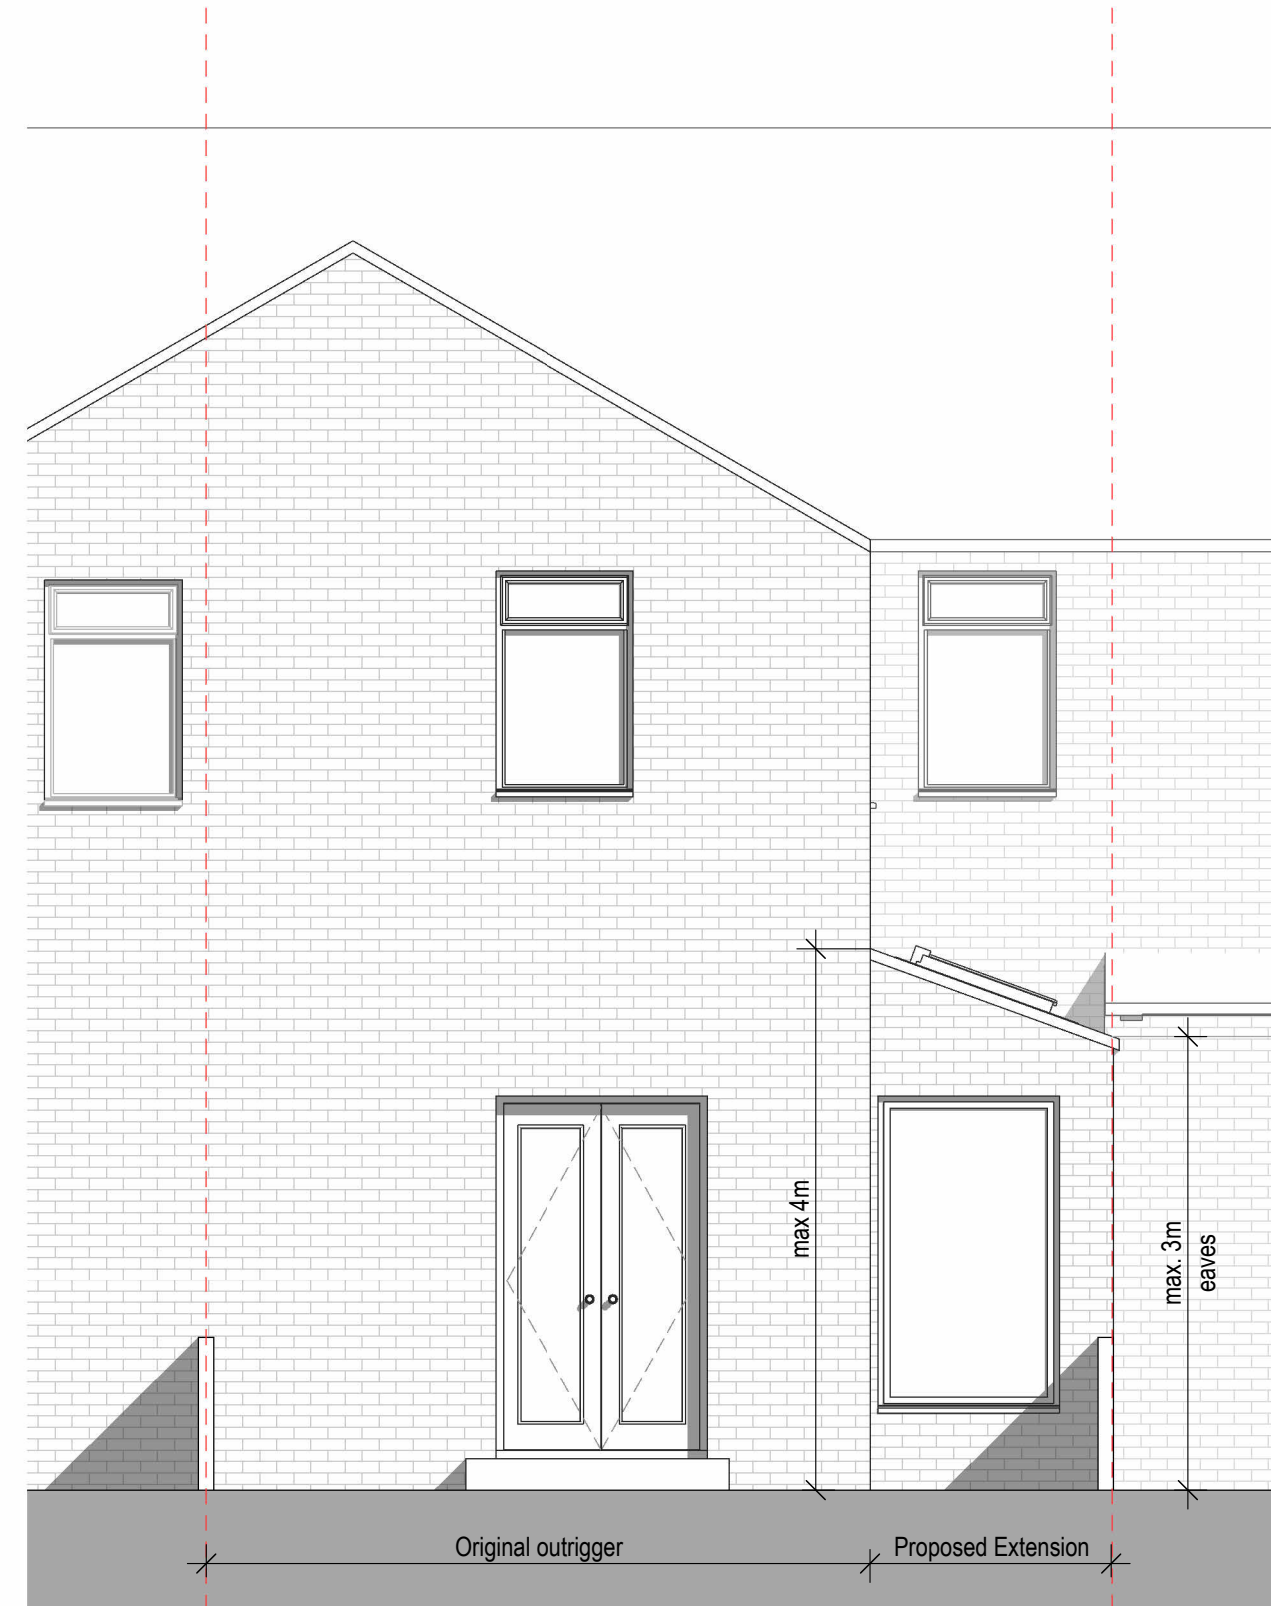


A Rear Elevation as Proposed (East)
1 : 50

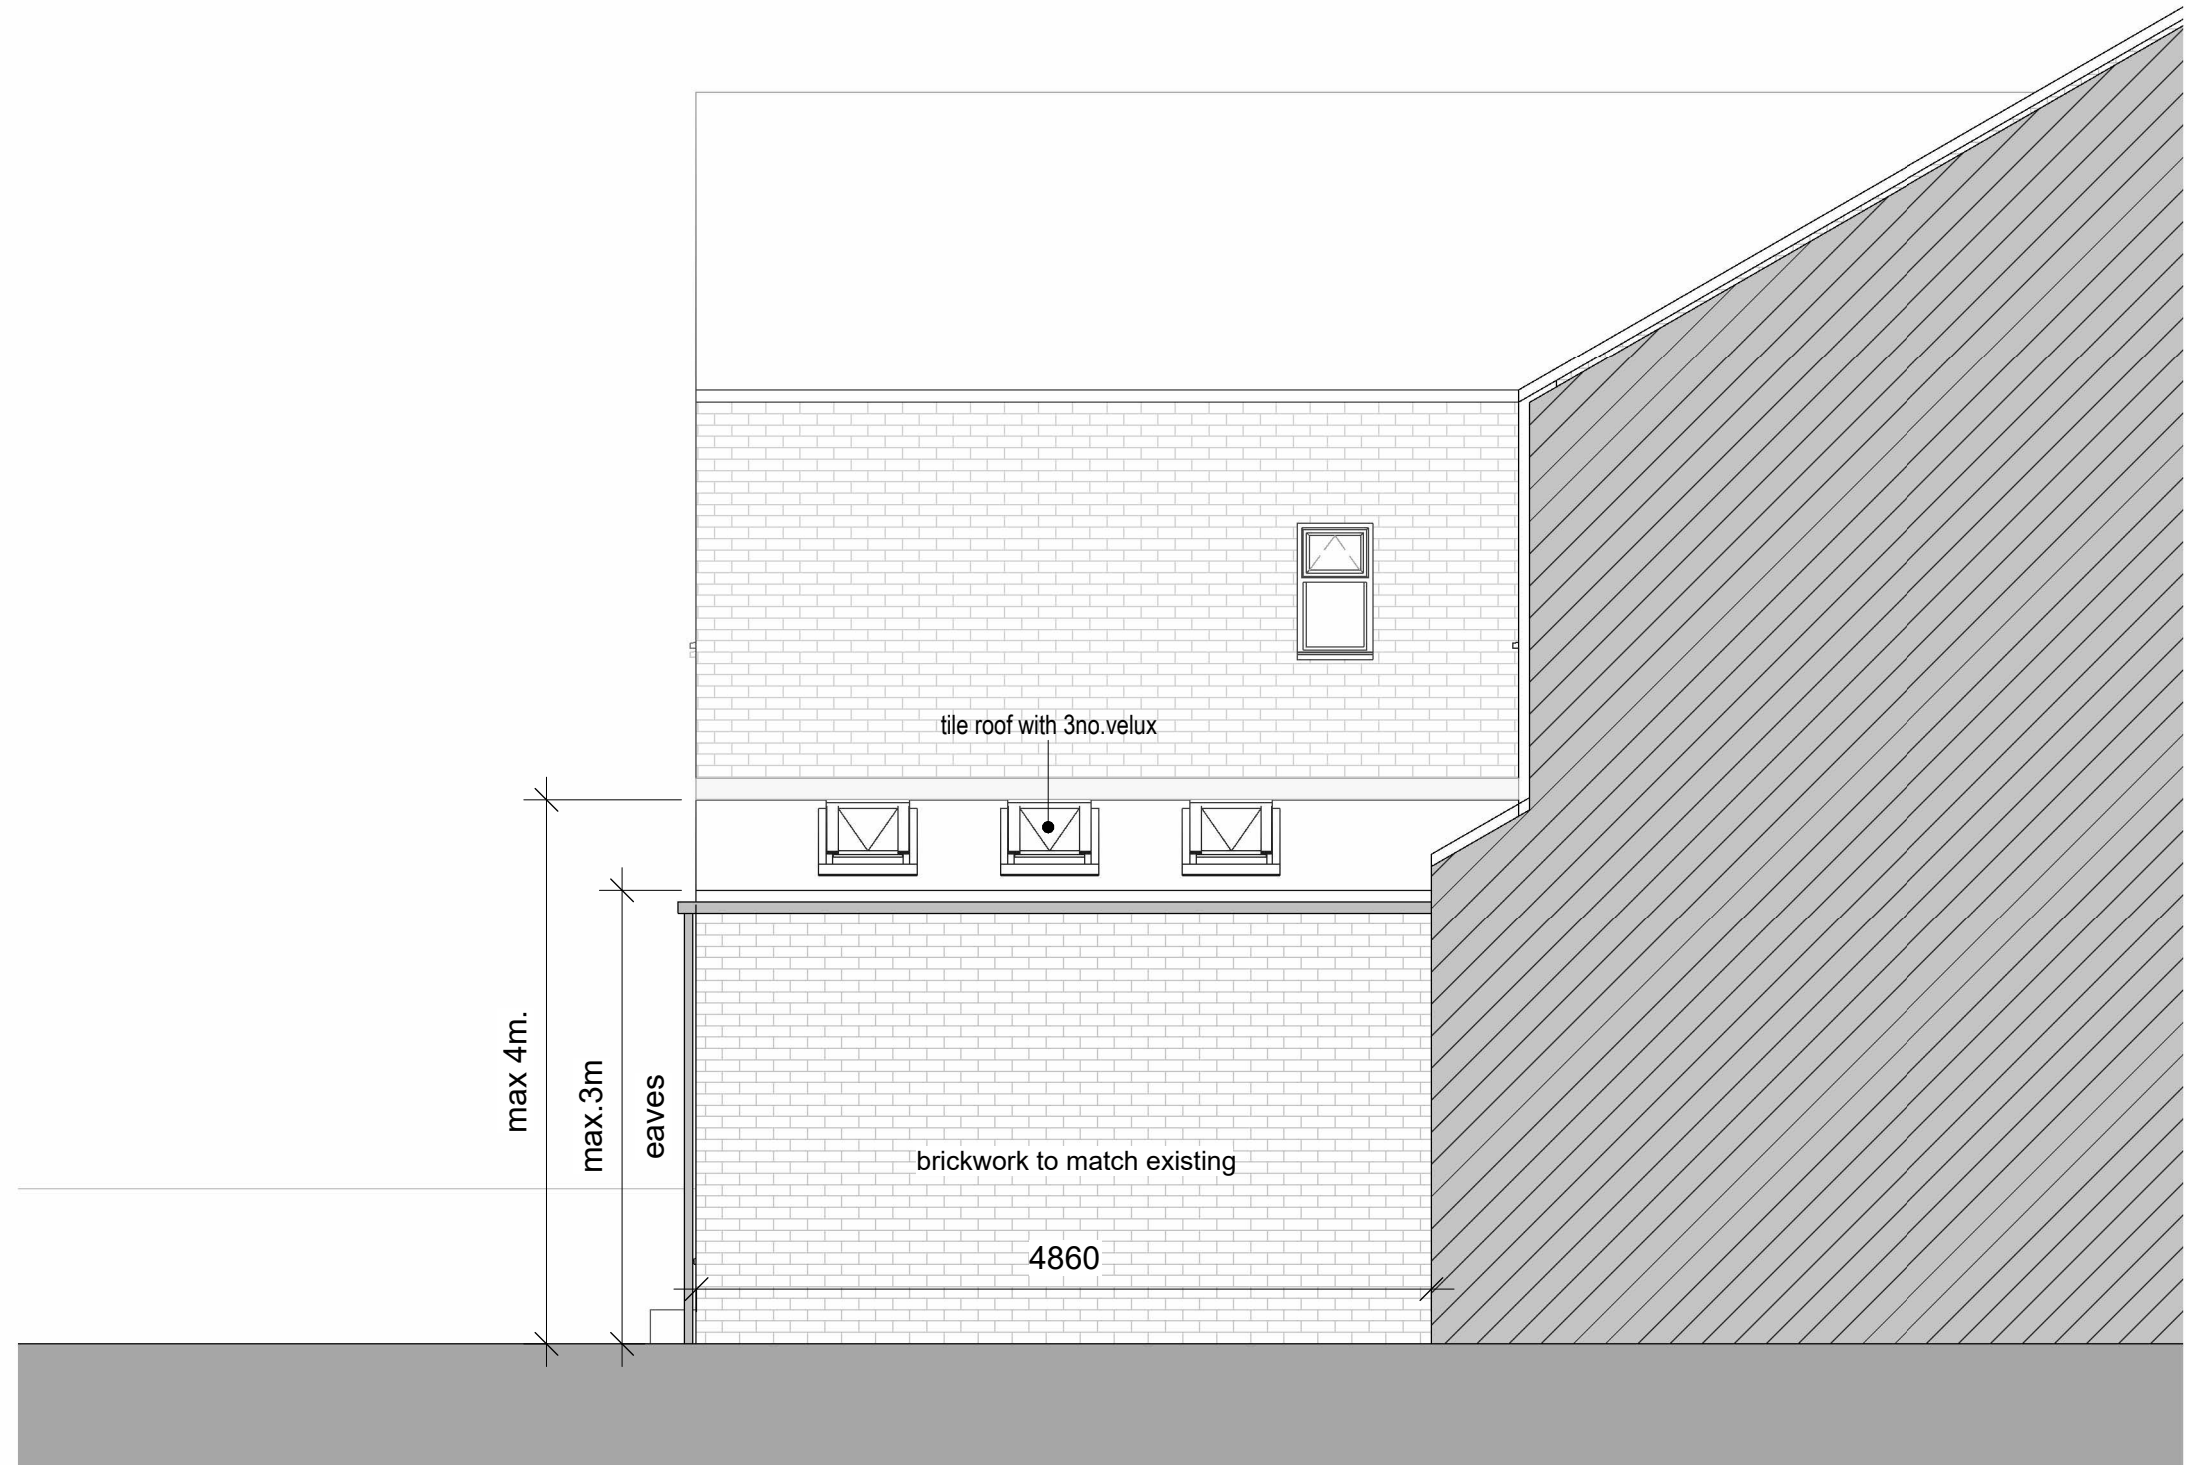

B Side Elevation as Proposed (North)
1 : 50

- NOTES**
1. Do not scale from this drawing.
 2. All measurements are in millimetres unless stated otherwise.
 3. This drawing is to be read in conjunction with the specification and all relevant Architectural, Electrical, Mechanical and Structural drawings.

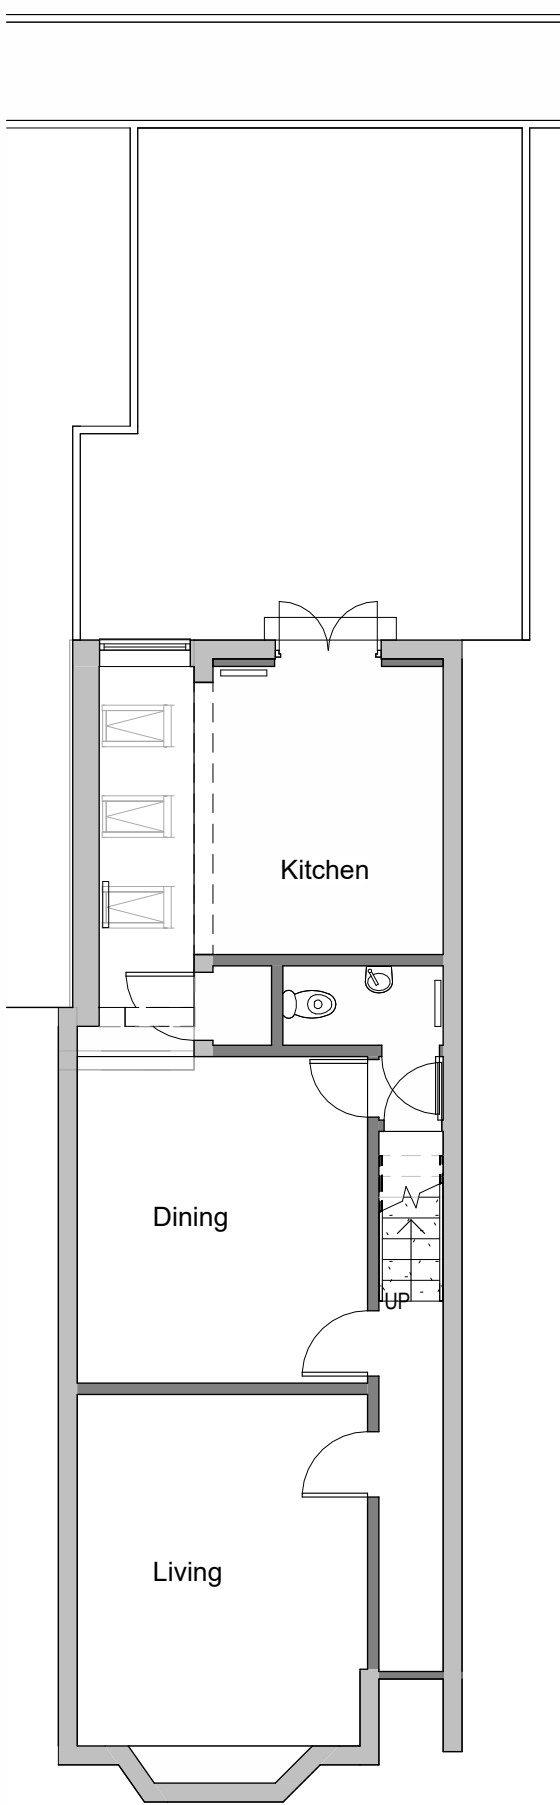

Rev	Description	Date	By	Auth
-----	-------------	------	----	------

Drawing Status
Lawful Development Certificate

Project
Chapel Road

Building Name Anglo House	Building No. 24
------------------------------	--------------------

Site Name
27A Chapel Road, Northenden,
Manchester M22 4JN

Drawing Title
Proposed Plans and Elevations

PM	TQ	Drawn	CM	Checked	CM	Authorised	CM
----	----	-------	----	---------	----	------------	----

Scale @A1 1:50	Date 29.12.25	Date 14.01.26	Date
-------------------	------------------	------------------	------

Drawing Number MYK-A-A110	Revision
------------------------------	----------