


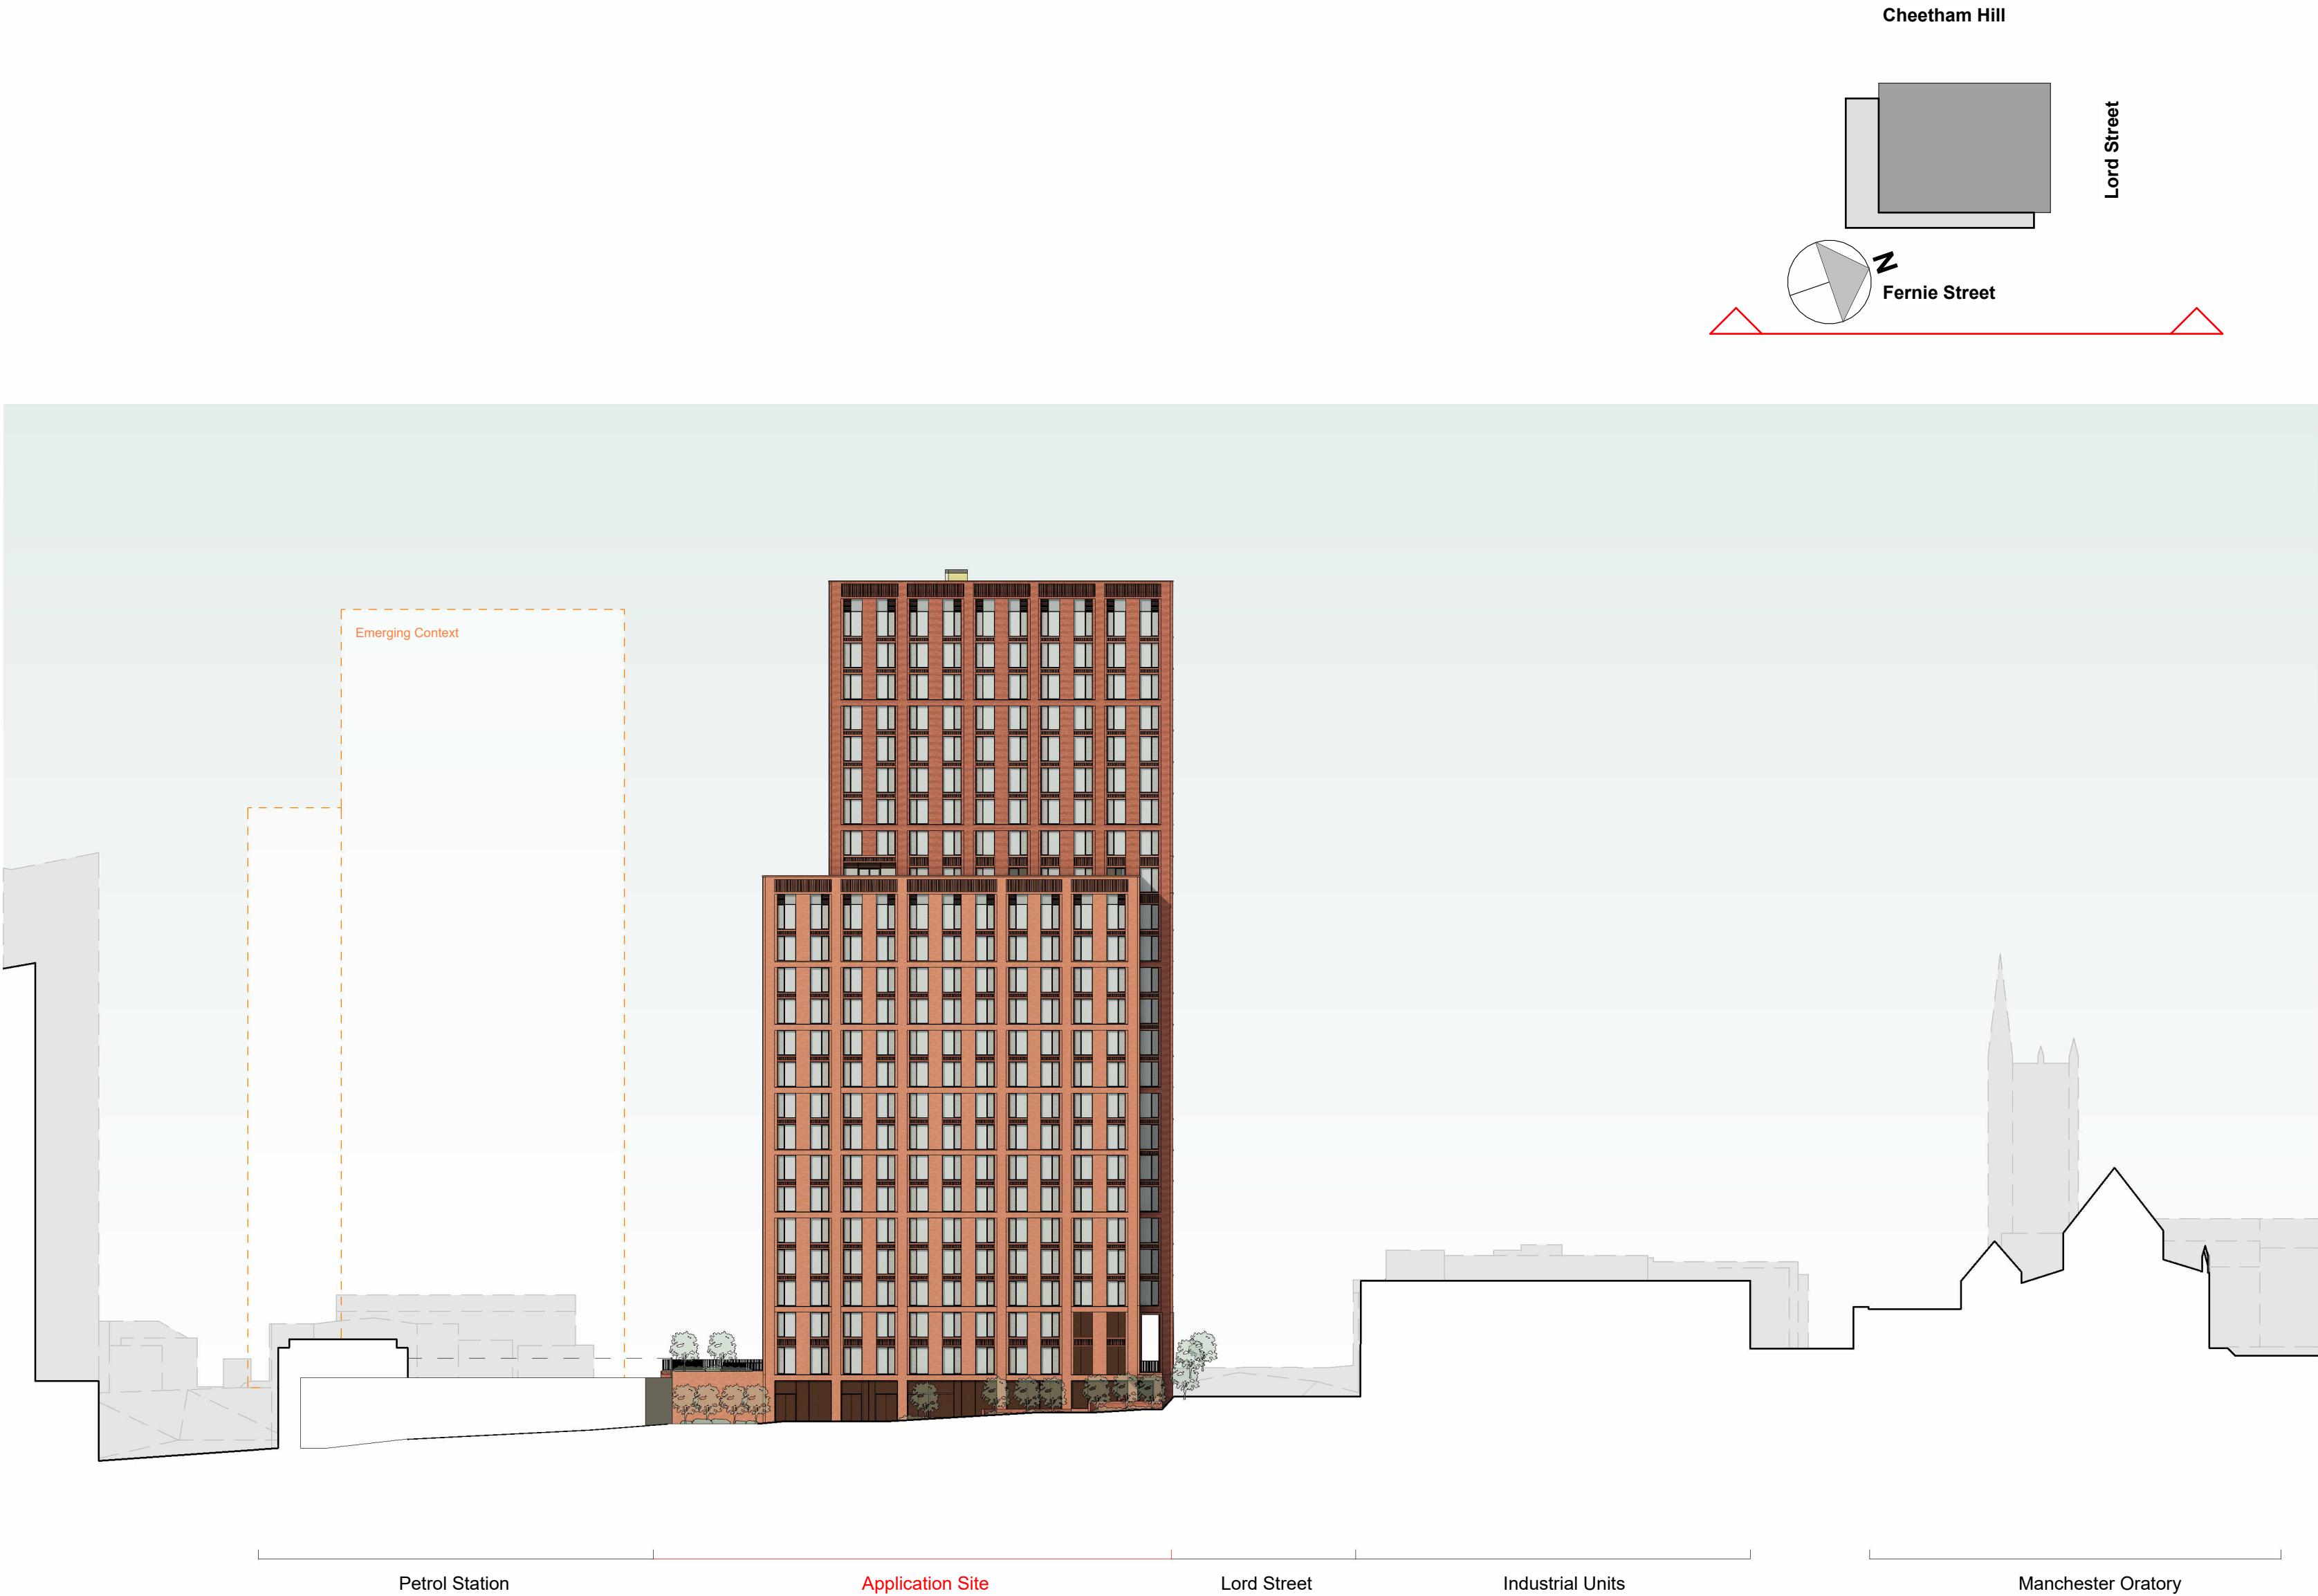

Proposed East Elevation


Scale @ 1 : 500

NOTES

- All dimensions and levels are to be checked on site.
- Any discrepancies are to be reported to the architect before any work commences.
- Whilst information on this sheet is issued to scale, scaling directly from this drawing may result in inaccuracies. For precise measurements, refer to the stated dimensions or contact the Architect.
- This drawing shall not be reproduced without express written permission from AEW.
- Title overlay drawings and ownership boundaries are produced using all reasonable endeavors. AEW cannot be responsible for the accuracy or scale discrepancy of base plans supplied to them.
- All works are to be undertaken in accordance with Building Regulations and the latest British Standards.
- All proprietary materials and products are to be used strictly in accordance with the manufacturers recommendations.

This drawing contains the following model files: -

NO1LOR-AEW-B1-ZZ-M3-A-00100
NO1LOR-CIV-XX-XX-M3-S-00001

 

Scale @ 1:500

P02	30/01/26	Updated elevations to latest scheme design. Key updated to proposed materials	BS	PBH
P01	14/11/25	Draft Planning Issue	KS	PBH
Rev	Date	Description	Drawn by	Checked By

Status	Purpose of Issue
S2	For Planning

drawing stage **Stage 3**

client

Linear UK

project

Manchester, Lord Street

drawing title

**Proposed Context Elevation - East
(Fernie Street)**

date	18/08/25	drawn	KS
scale @ A2	As indicated	checked	BS

Rev
P02

Dwg No
NO1LOR-AEW-XX-ZZ-DR-A-05352

aeu architects
0161 214 4370
www.aeuarhitects.com

AEW