




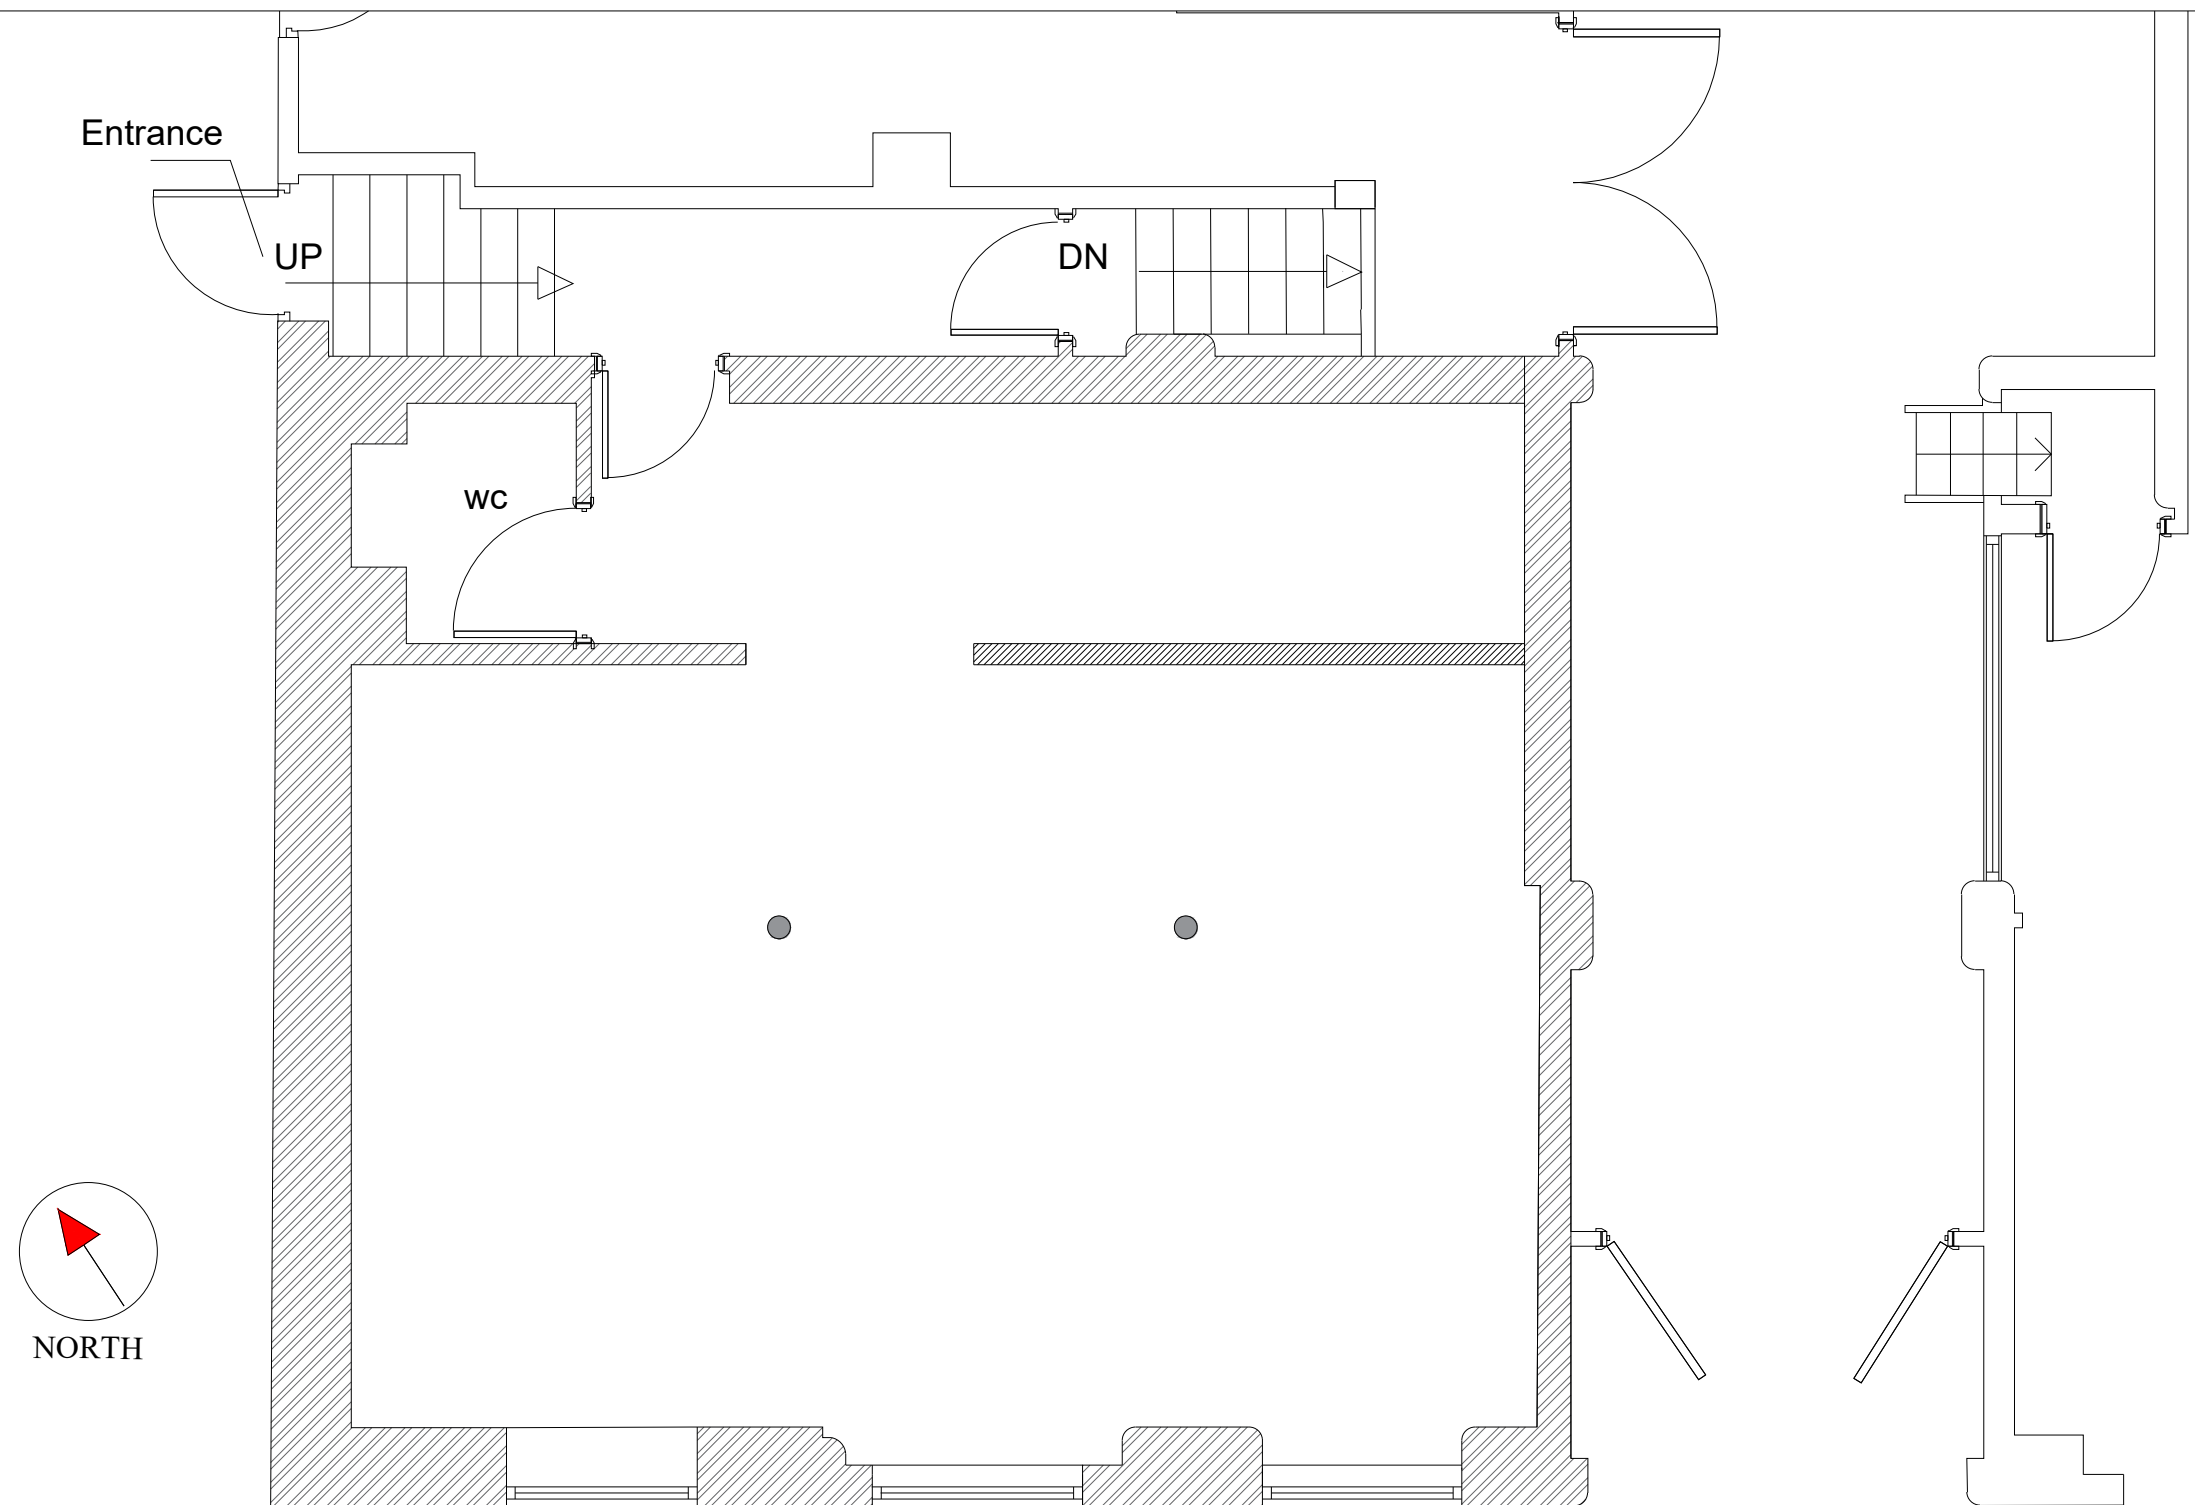


EXISTING GROUND FLOOR

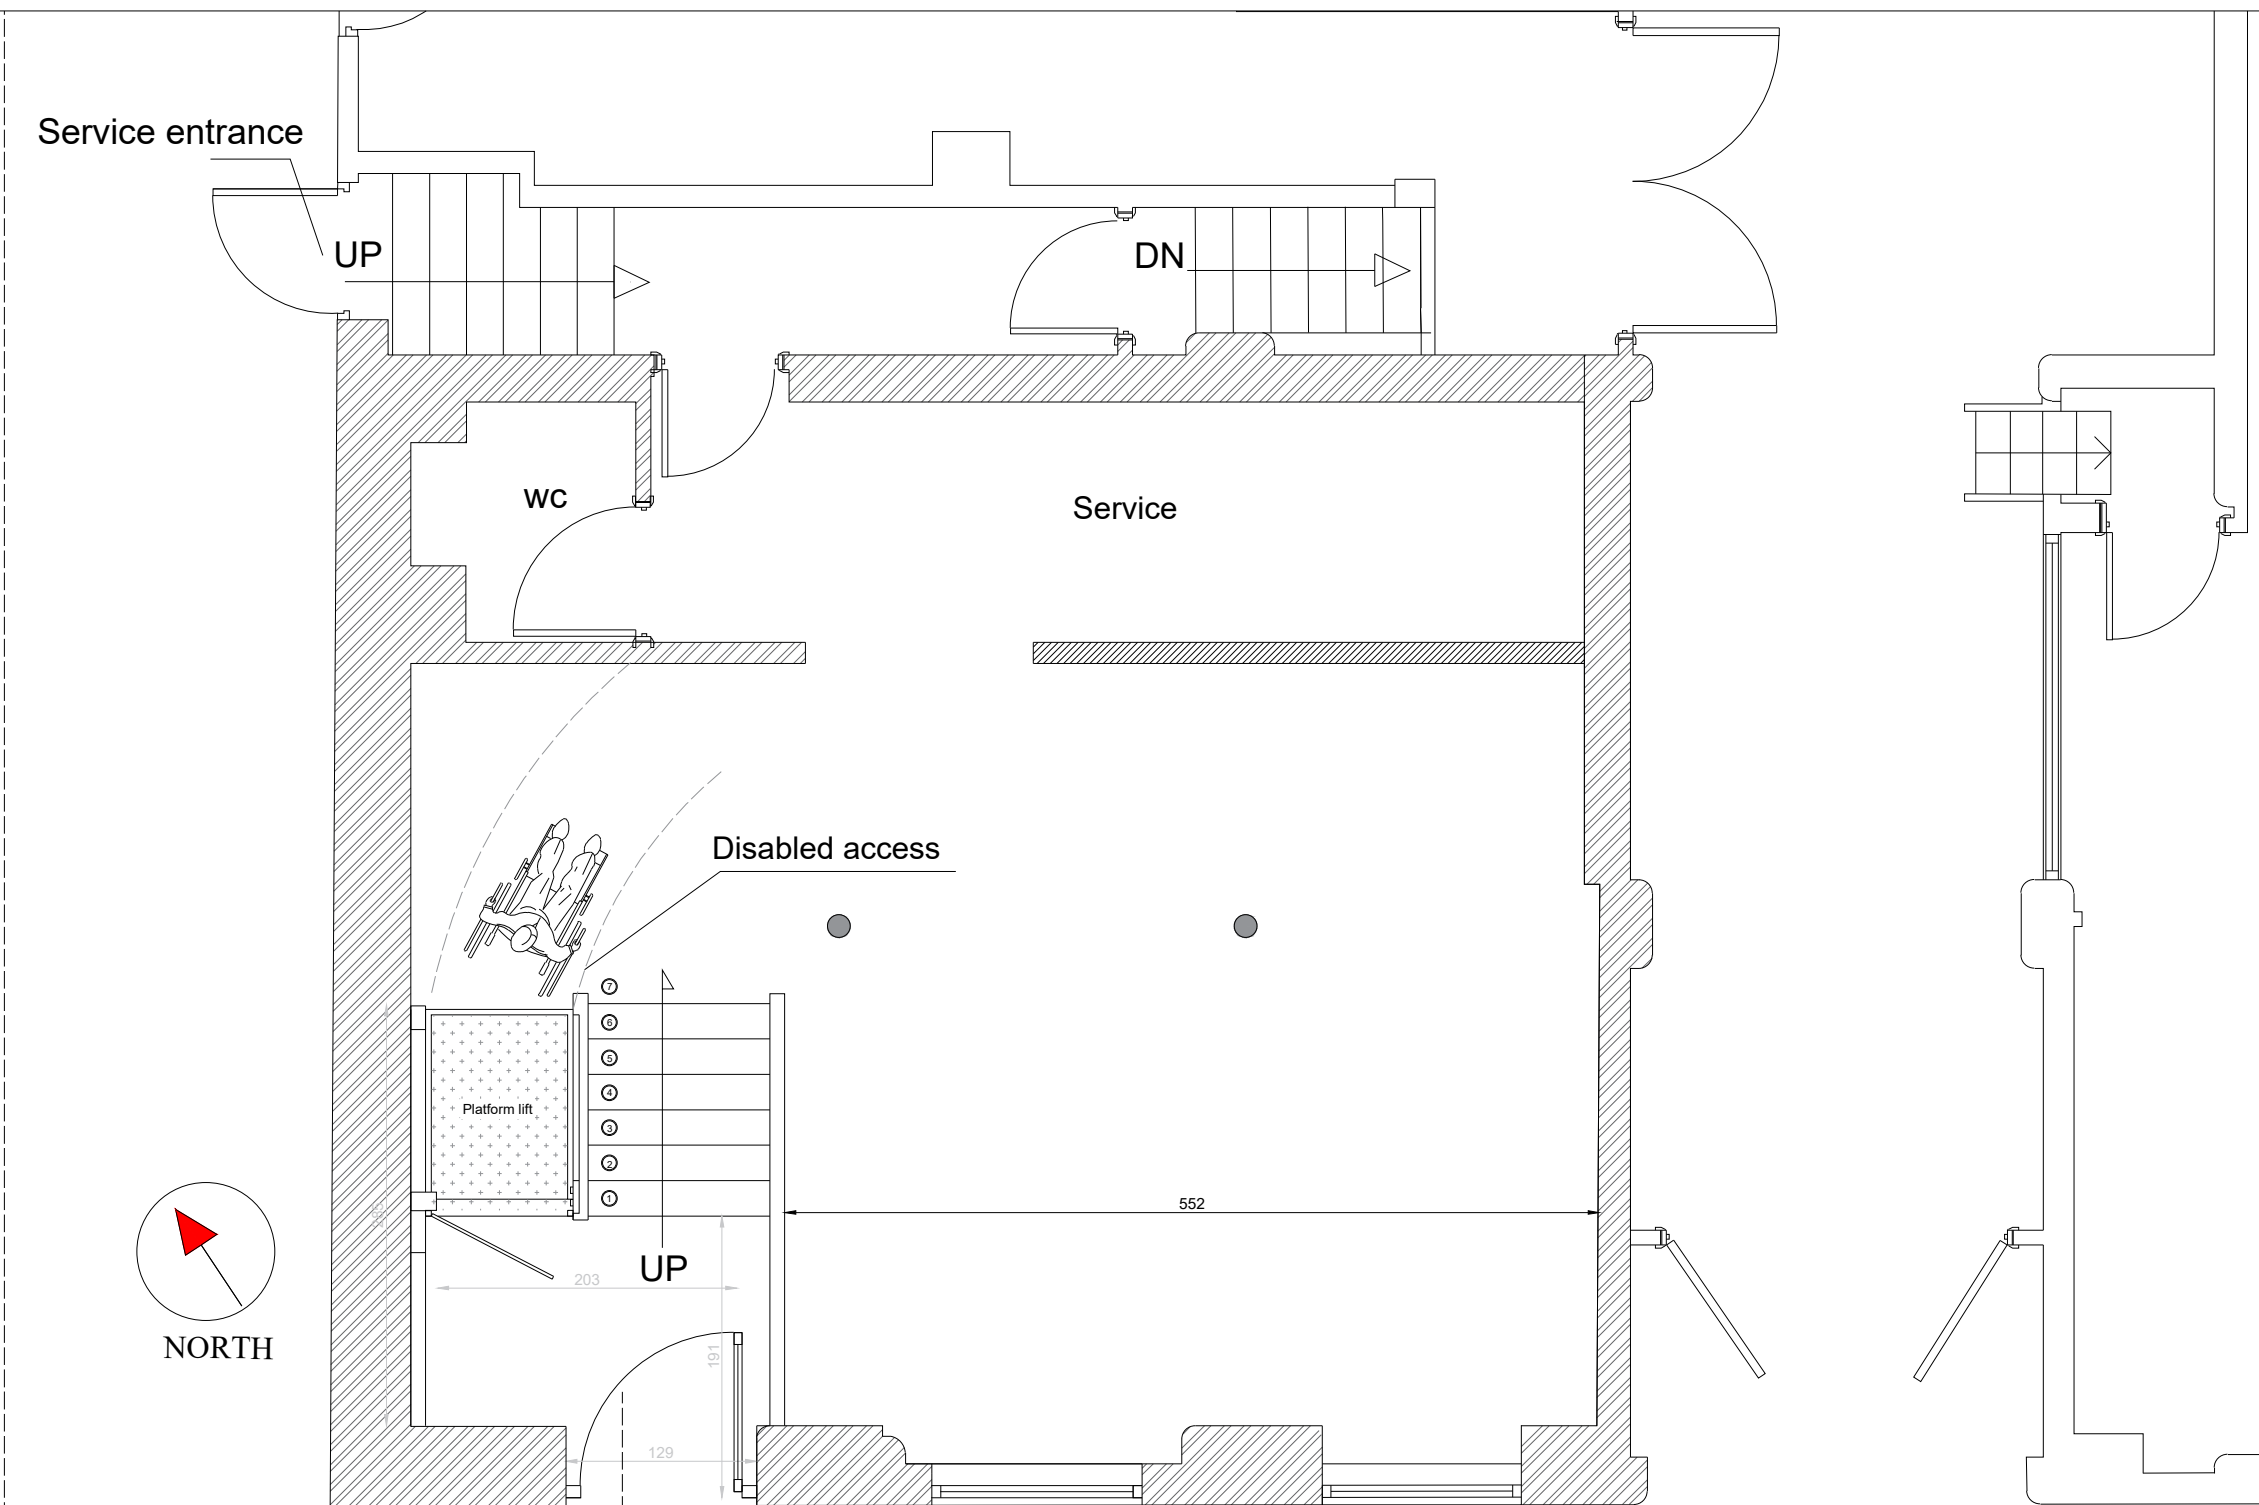

PROPOSED GROUND FLOOR

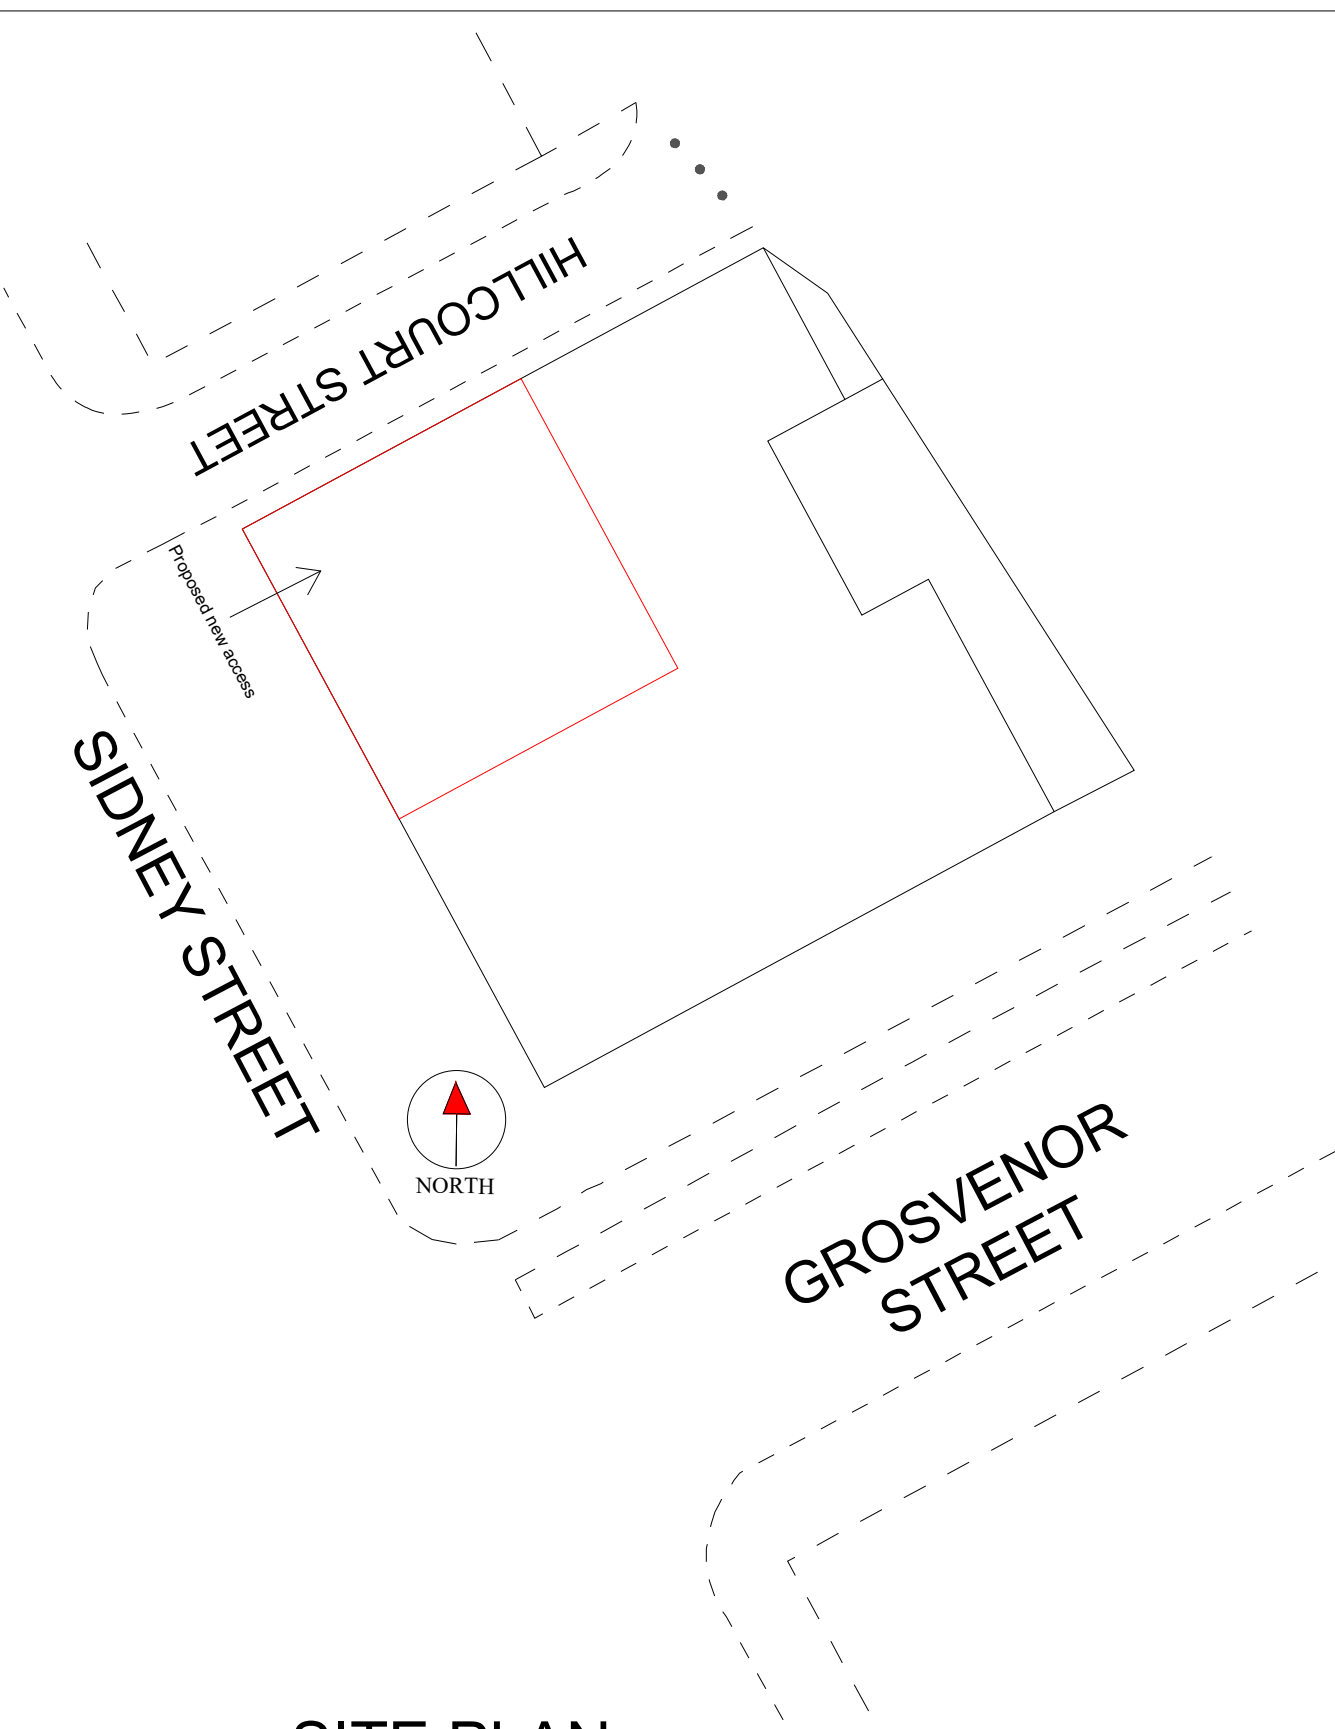

SITE PLAN

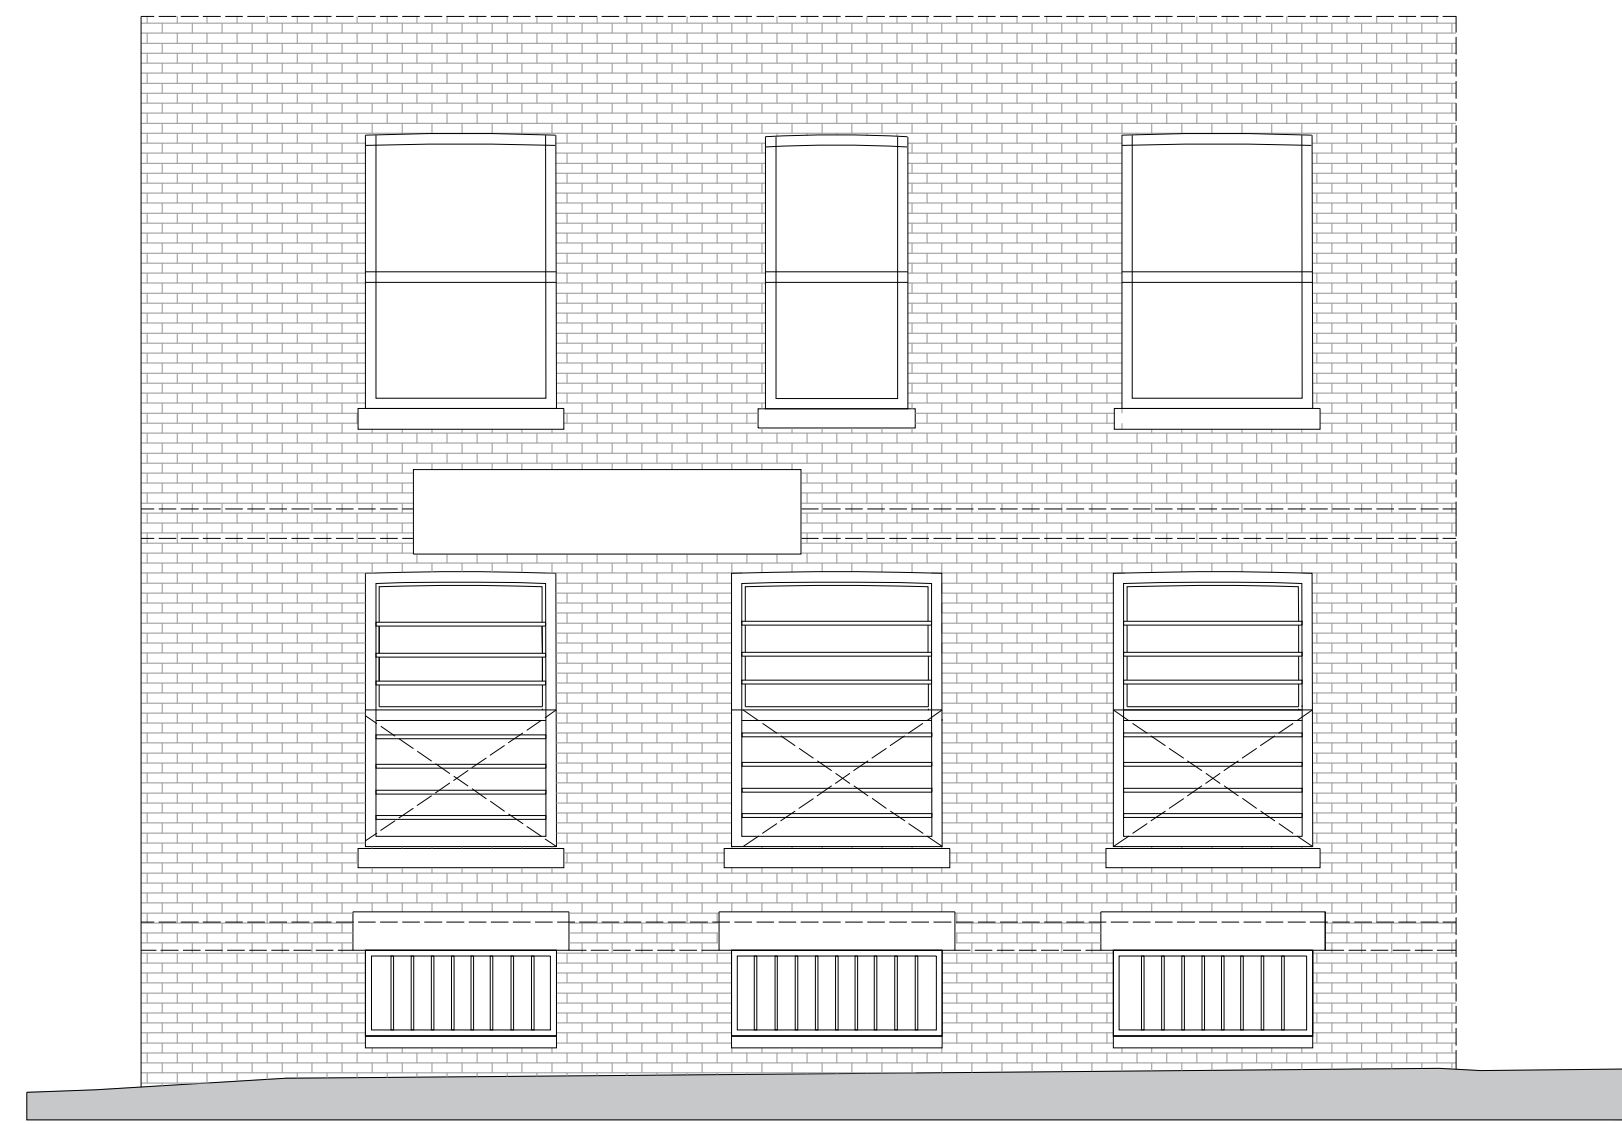

EXISTING ELEVATION 1:50 @ A1



PROPOSED ELEVATION 1:50 @ A1



PROPOSED PLATFORM LIFT



EXISTING ELEVATION



PROPOSED ELEVATION

Elevation cleaned, existing signs removed and windows refurbished and painted black to revive the original industrial character of the building

Project:  
Elevation alteration to existin commercial property at  
1 Hillcourt Street,  
Manchester,  
M1 7HU

Client: Mr Karwan Mahmood

DRG Title:  
Existing and Proposed Plans

|                   |          |         |
|-------------------|----------|---------|
| Date: 17/04/2026  | Job No   | Dwg. No |
| Scale: 1:50 on A2 | 26.04.01 | AR2     |

Email: SUNBULLI@HOTMAIL.CO.UK  
Tel: 07587719118

