


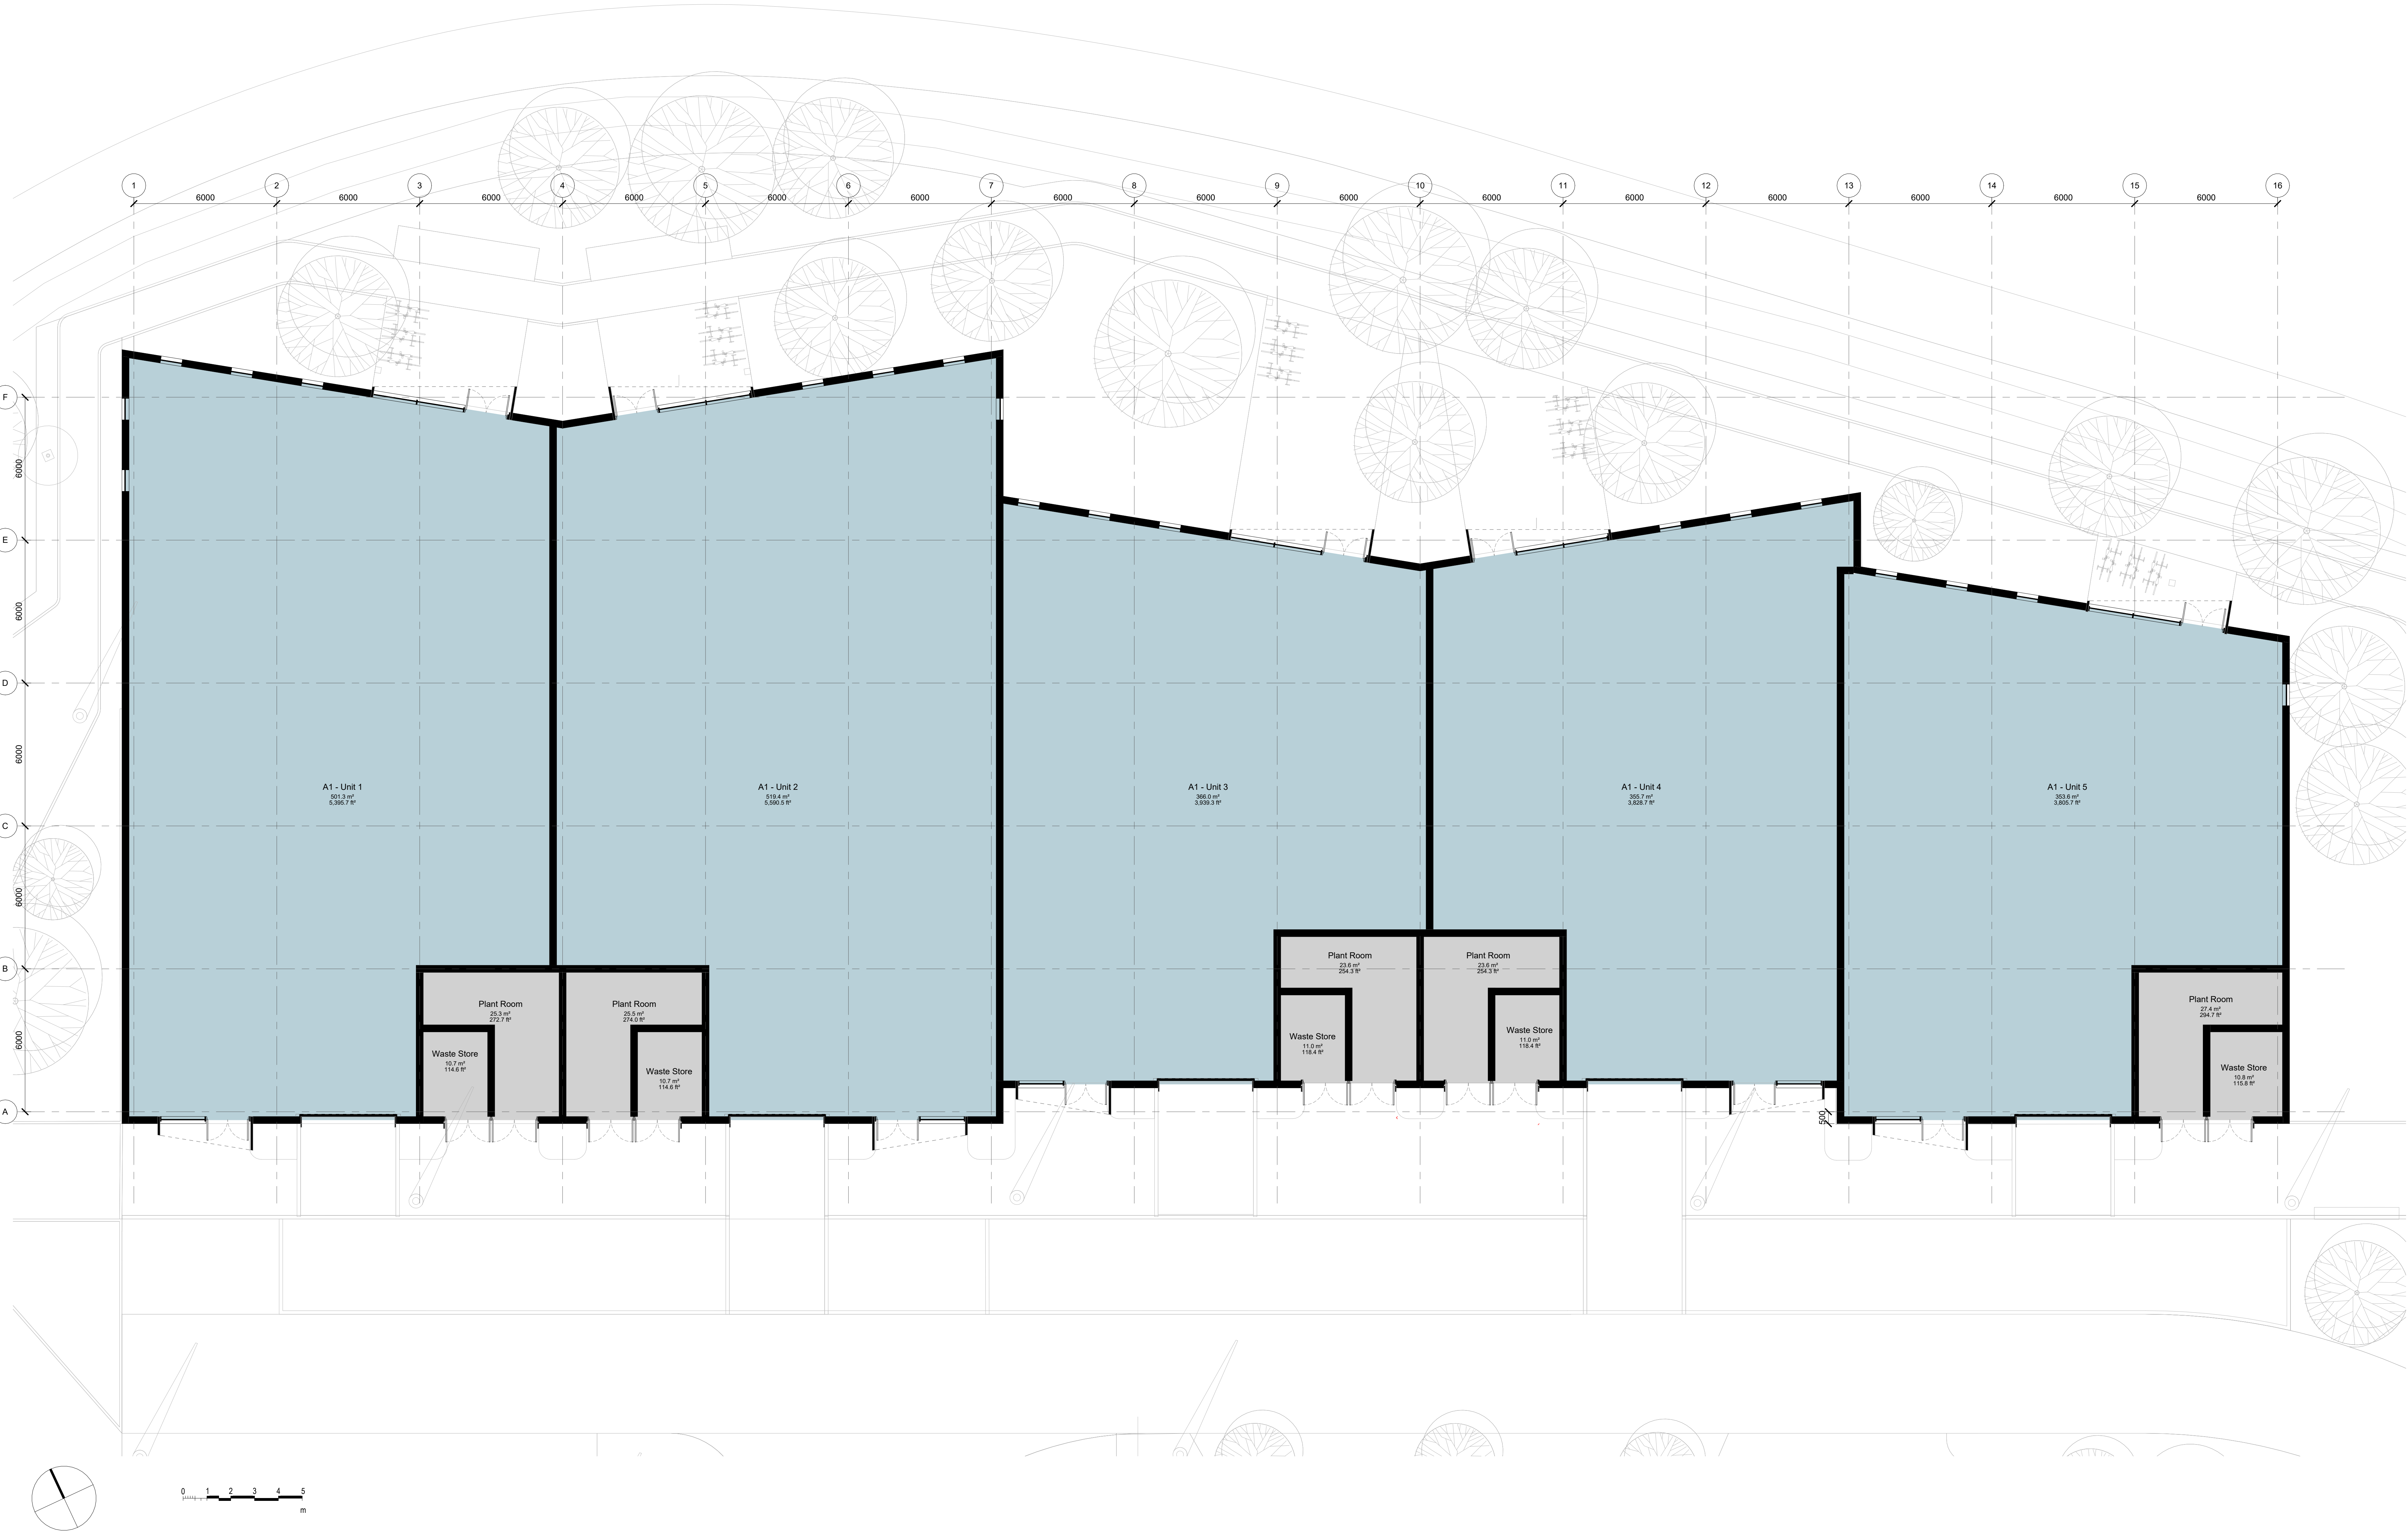

1 Block A1 - General Arrangement - Proposed Ground Floor Plan
1 : 100

© COPYRIGHT
The copyright in this drawing is vested in Sheppard Robson and no license or assignment of any kind has been, or is, granted to any third party whether by provision of copies or originals or otherwise unless agreed in writing.

DO NOT SCALE FROM THIS DRAWING
The contractor shall check and verify all dimensions on site and report any discrepancies in writing to Sheppard Robson before proceeding work.

FOR ELECTRONIC DATA ISSUE
Electronic Data / drawings are issued as "read only" and should not be interrogated for measurement. All dimensions and levels should read, only from those values stated in text on the drawing.

NOTES

Key:


- Mid Tech Unit
- Shared Amenity
- Plant Room / Back of House

Note: Refer to landscaping & planting plans for tree locations.

REVISIONS

REV.	DATE	AMENDMENT
P01	03/03/2026	For Planning
P02	11/03/2026	For Planning
P03	16/03/2026	For Planning

KEYPLAN

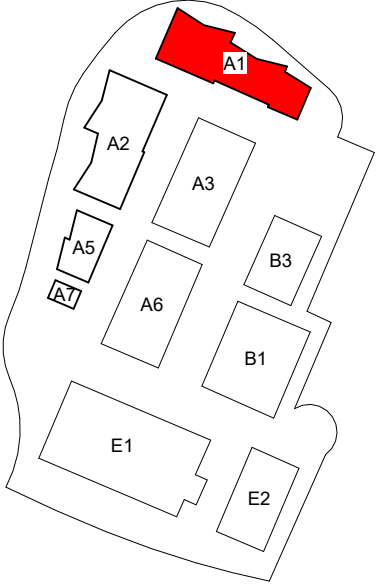

CLIENT
Manchester Airport Group

**SHEPPARD
ROBSON**

77 Parkway Garden Town London NW11 7PU
T: +44 (0)20 7504 1700 E: enquiries@sheppardrobson.com

PROJECT
MIX Manchester

SCALE@A0 DATE ORIGINATOR CHECKED AUTHORISED
1 : 100 16/03/2026 JD CP PC

DESCRIPTION
Block A1 General Arrangement
Ground Floor Plan

STAGE
Stage 3

STATUS PURPOSE FOR ISSUE SR NO.
S2 Planning 7092

DRAWING NO. REV.
7092-SRA-A1-00-DR-A-02100 P03