


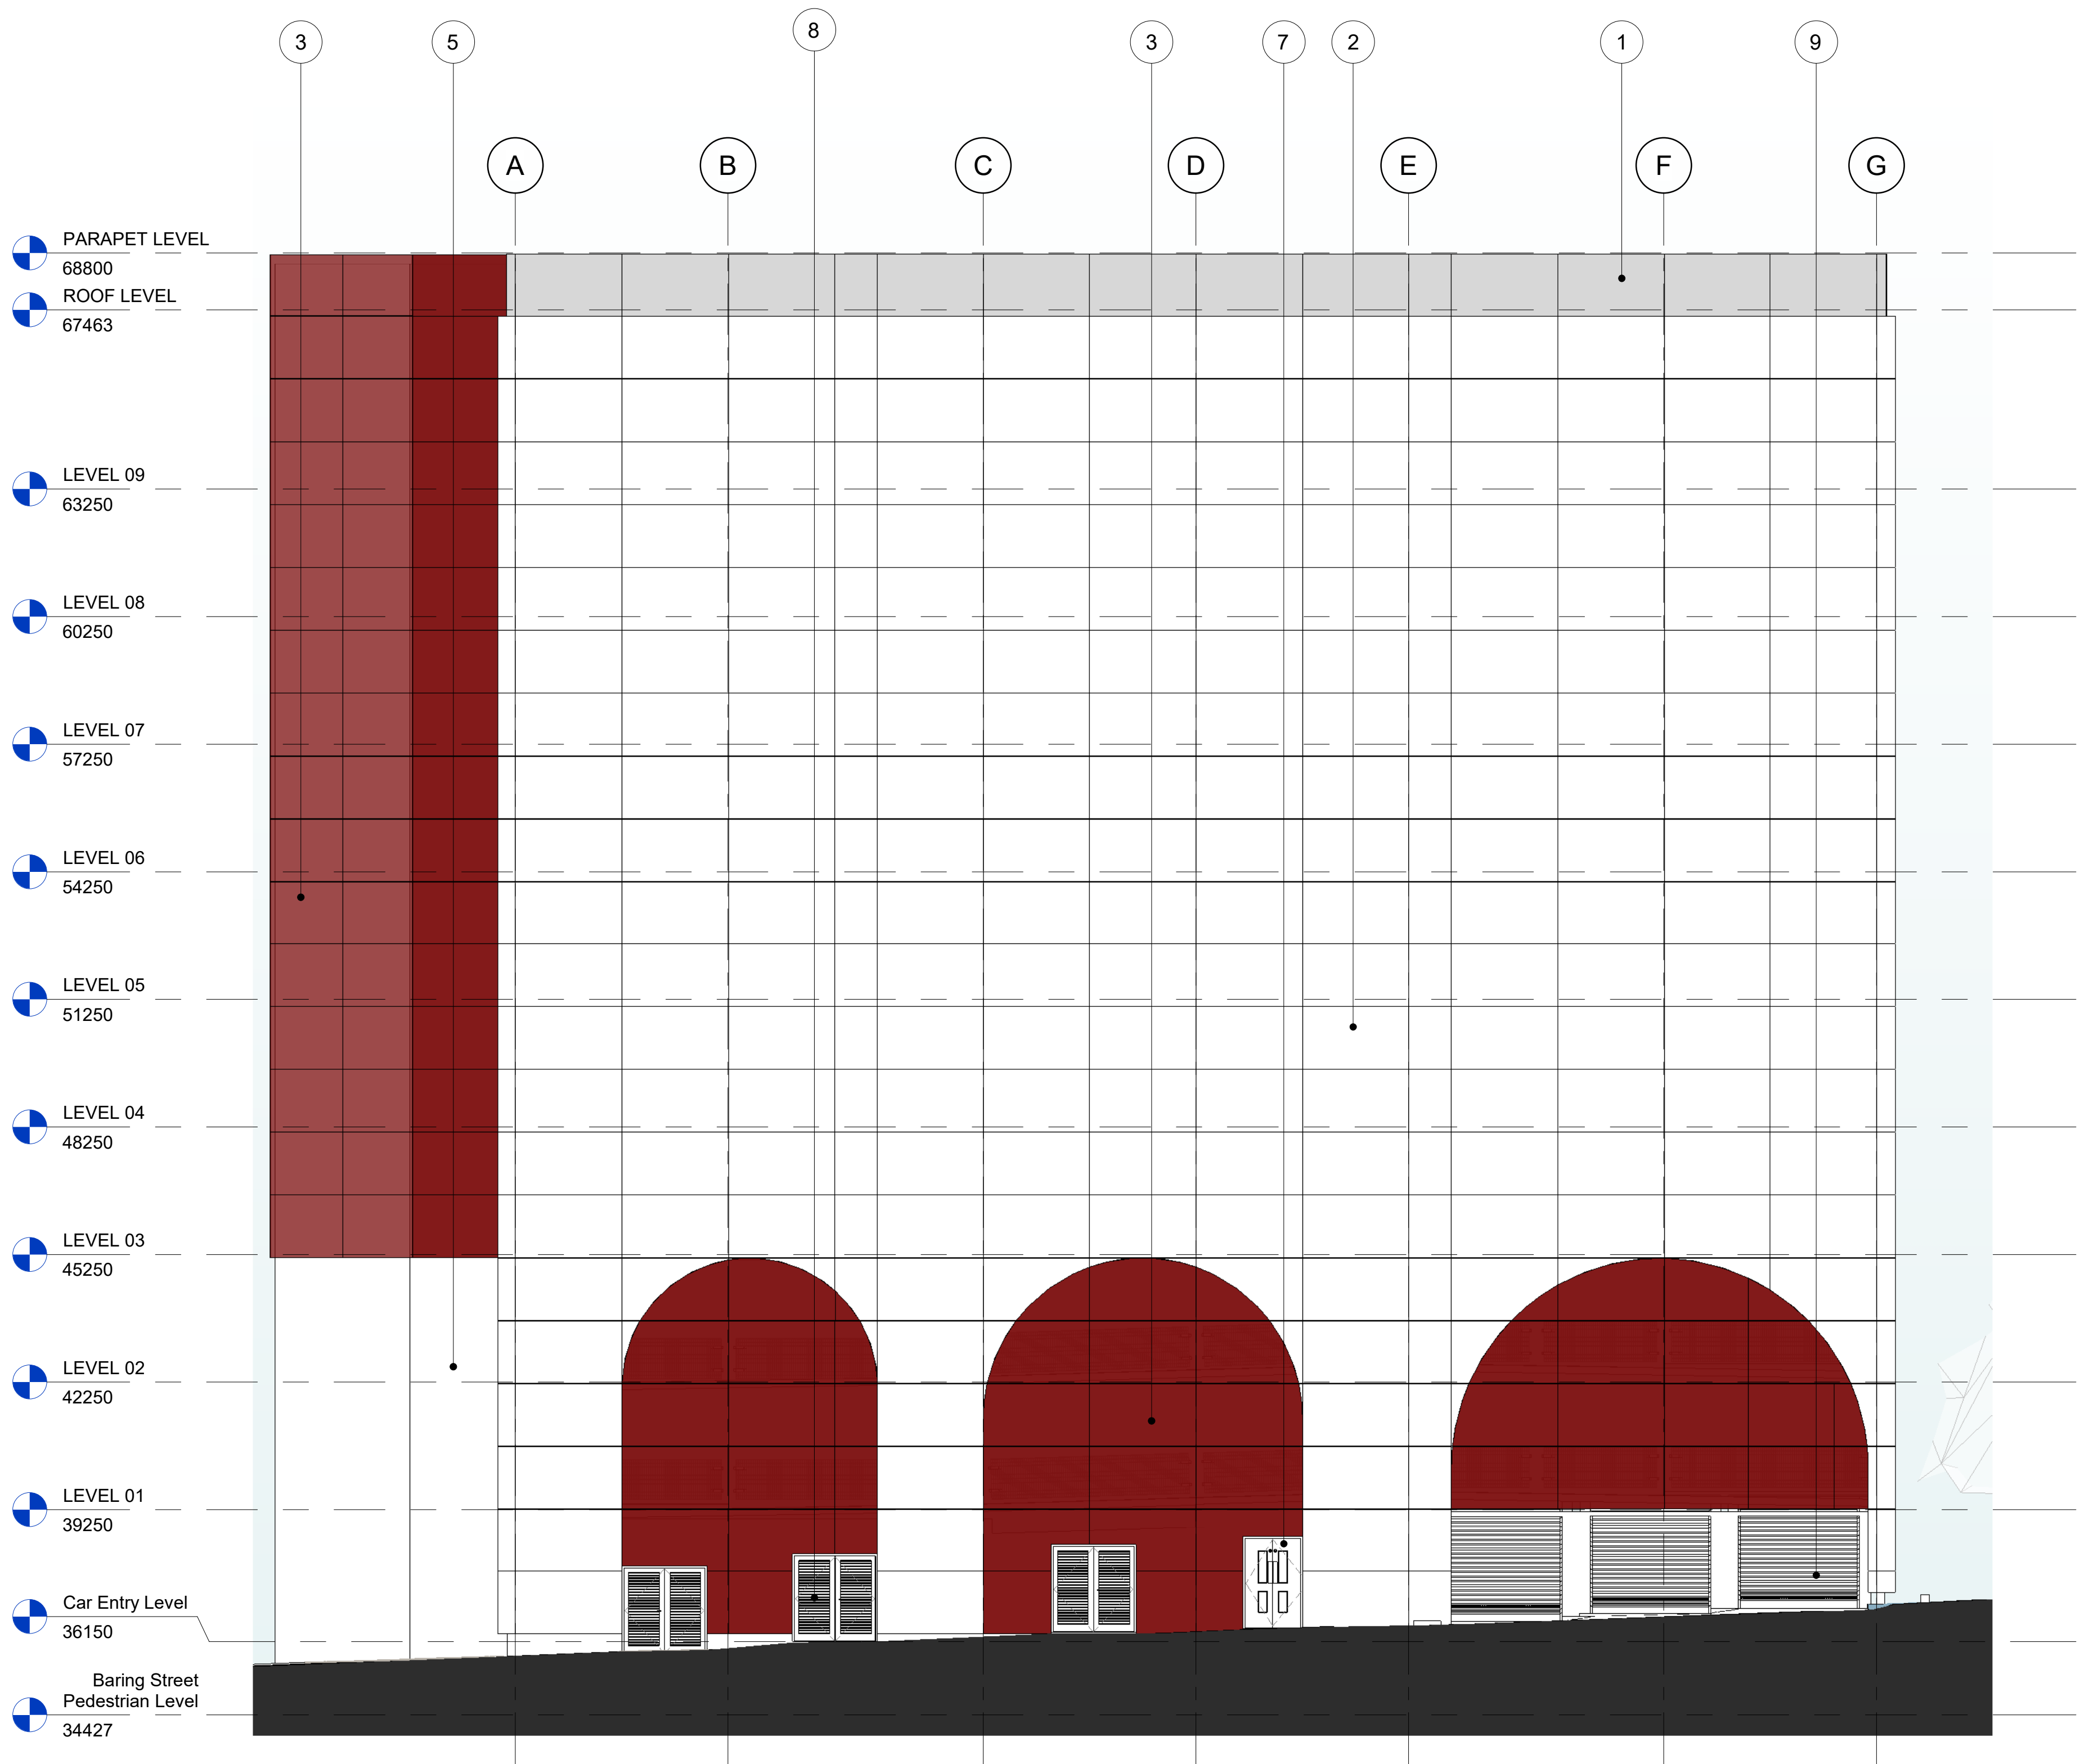

- Notes:
- Do not scale from this drawing.
 - All dimensions are in millimeters unless noted otherwise.
 - This drawing is to be read in conjunction with all relevant Architect's and Engineer's drawings.
 - Proposed new exit subject to Highways approval.
 - Final layout to be confirmed following Fire Engineer input.

Elevation Key

- Anodised Expanded Mesh, colour - Silver, class A1 fire rated
- Anodised Aluminium perforated panels, colour - Silver, class A1 fire rated
- Anodised Expanded Mesh, colour - Red, class A1 fire rated
- Precast concrete plint
- Precast concrete with smooth finish
- Aluminium PPC glazed curtain walling system, colour to match the red expanded mesh
- Aluminium PPC glazed door colour TBC
- Steel PPC door, colour TBC
- Roller Shutter, colour to match the expanded mesh red

P01	26/03/2026	First Issue	
Rev	Date	Description	
© copyright			
Stripe Consulting Ltd.		Web: www.stripeuk.com	
Somerset House		Tel: 01293 850 794	
47-49 London Road		Email: office@stripeuk.com	
Redhill			
Surrey			
RH1 1LU			
Client		LANDSEC	
Project		MAYFIELD MSCP	
Title		PROPOSED SOUTH ELEVATION	
Purpose		PLANNING	
Drawn by	Checked by	Approved by	
AA	SN	CW	
Issue Date		26/03/2026	
		DO NOT SCALE	
Job Number	Scale	Revision	Original Size
J2965	1 : 100 @ A1	P01	A1
Drawing Number			
0198_MAY-STR-N01-XX-DR-A-1503			

