


NOTES


This drawing to be read in accordance with the specification/Bills of Quantities and related drawings.
No Dimensions to be scaled from this drawing. All stated dimensions to be verified on site and the designer notified of any discrepancies.



SITE LOCATION PLAN 1:1250

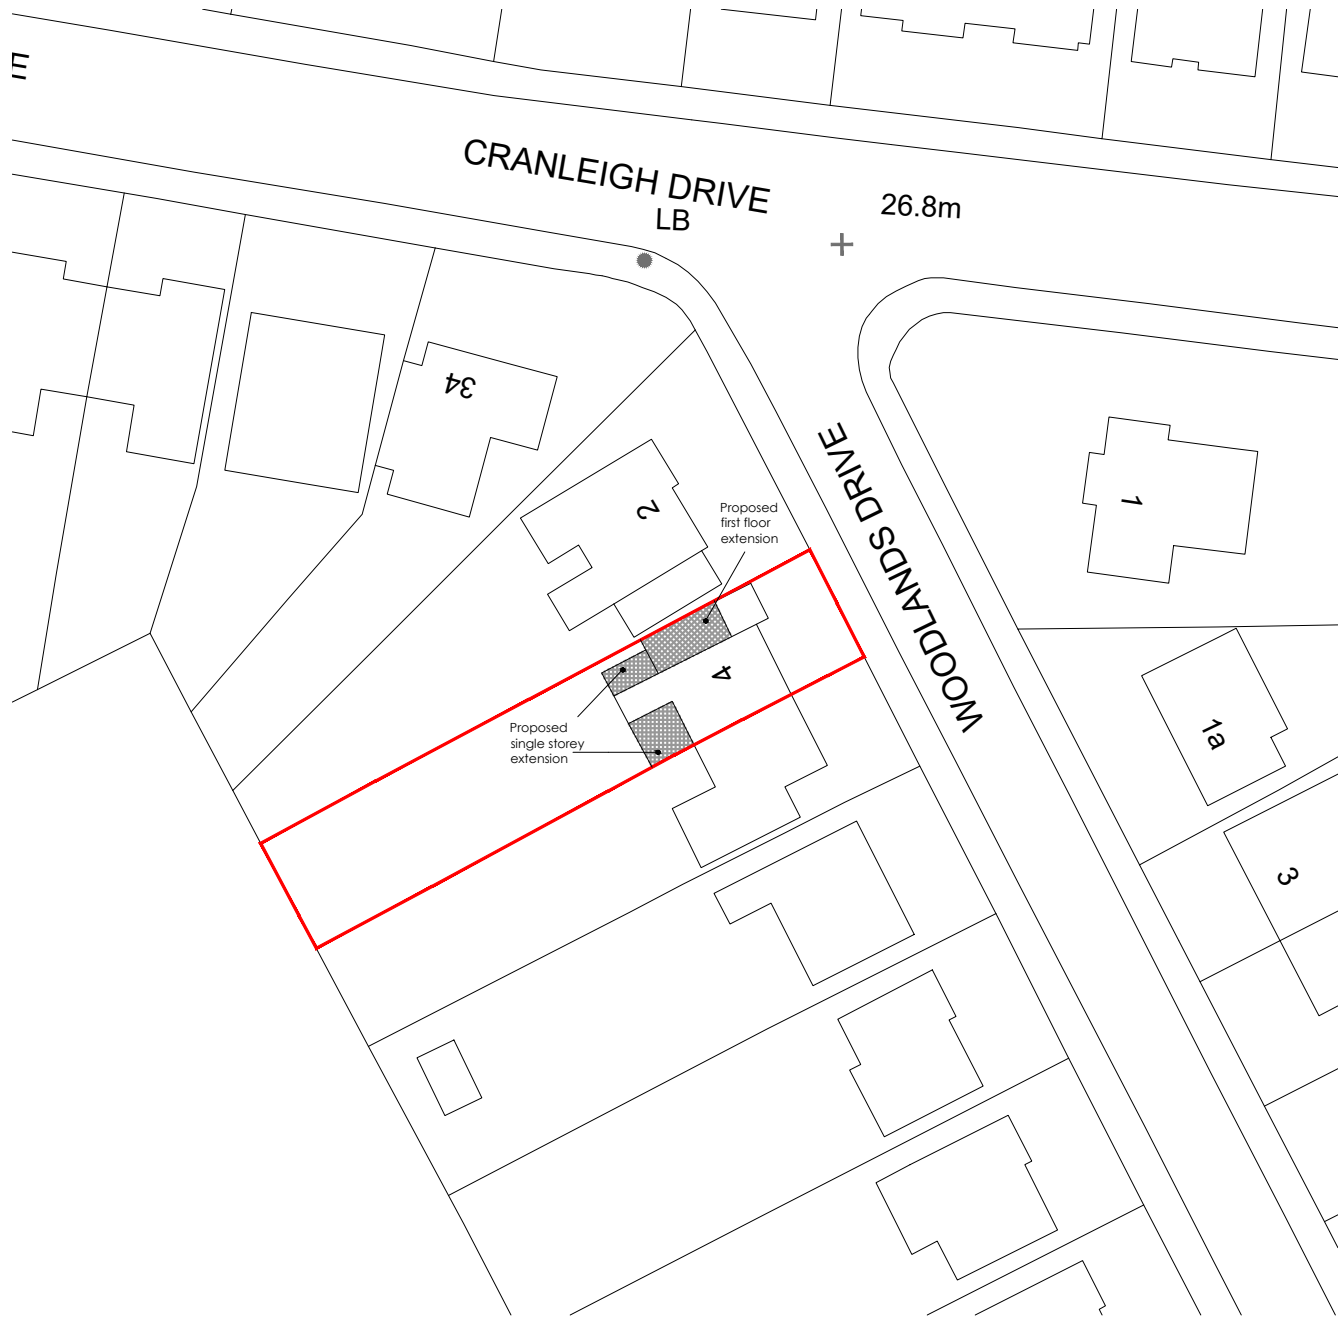

BLOCK PLAN 1:500

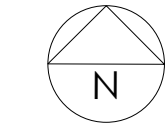

FOR PLANNING

Project

4 WOODLANDS DRIVE
BROOKLANDS
SALE
M33 3PQ

Title

SITE LOCATION & BLOCK PLAN


Scale	Date
RTD @ A3	JUNE 2024
Drawn	Checked
SB	-
Drawing Number	Revision
7024_PL01	-

SMASHBOX

97 Alderley Road | Wilmslow | Cheshire | SK9 1PT
ARCHITECTURE DESIGN PLANNING
T. 01625 466 557 E. hello@smashboxarchitecture.com
www.smashboxarchitecture.com

NOTES


This drawing to be read in accordance with the specification/Bills of Quantities and related drawings.
No Dimensions to be scaled from this drawing. All stated dimensions to be verified on site and the designer notified of any discrepancies.

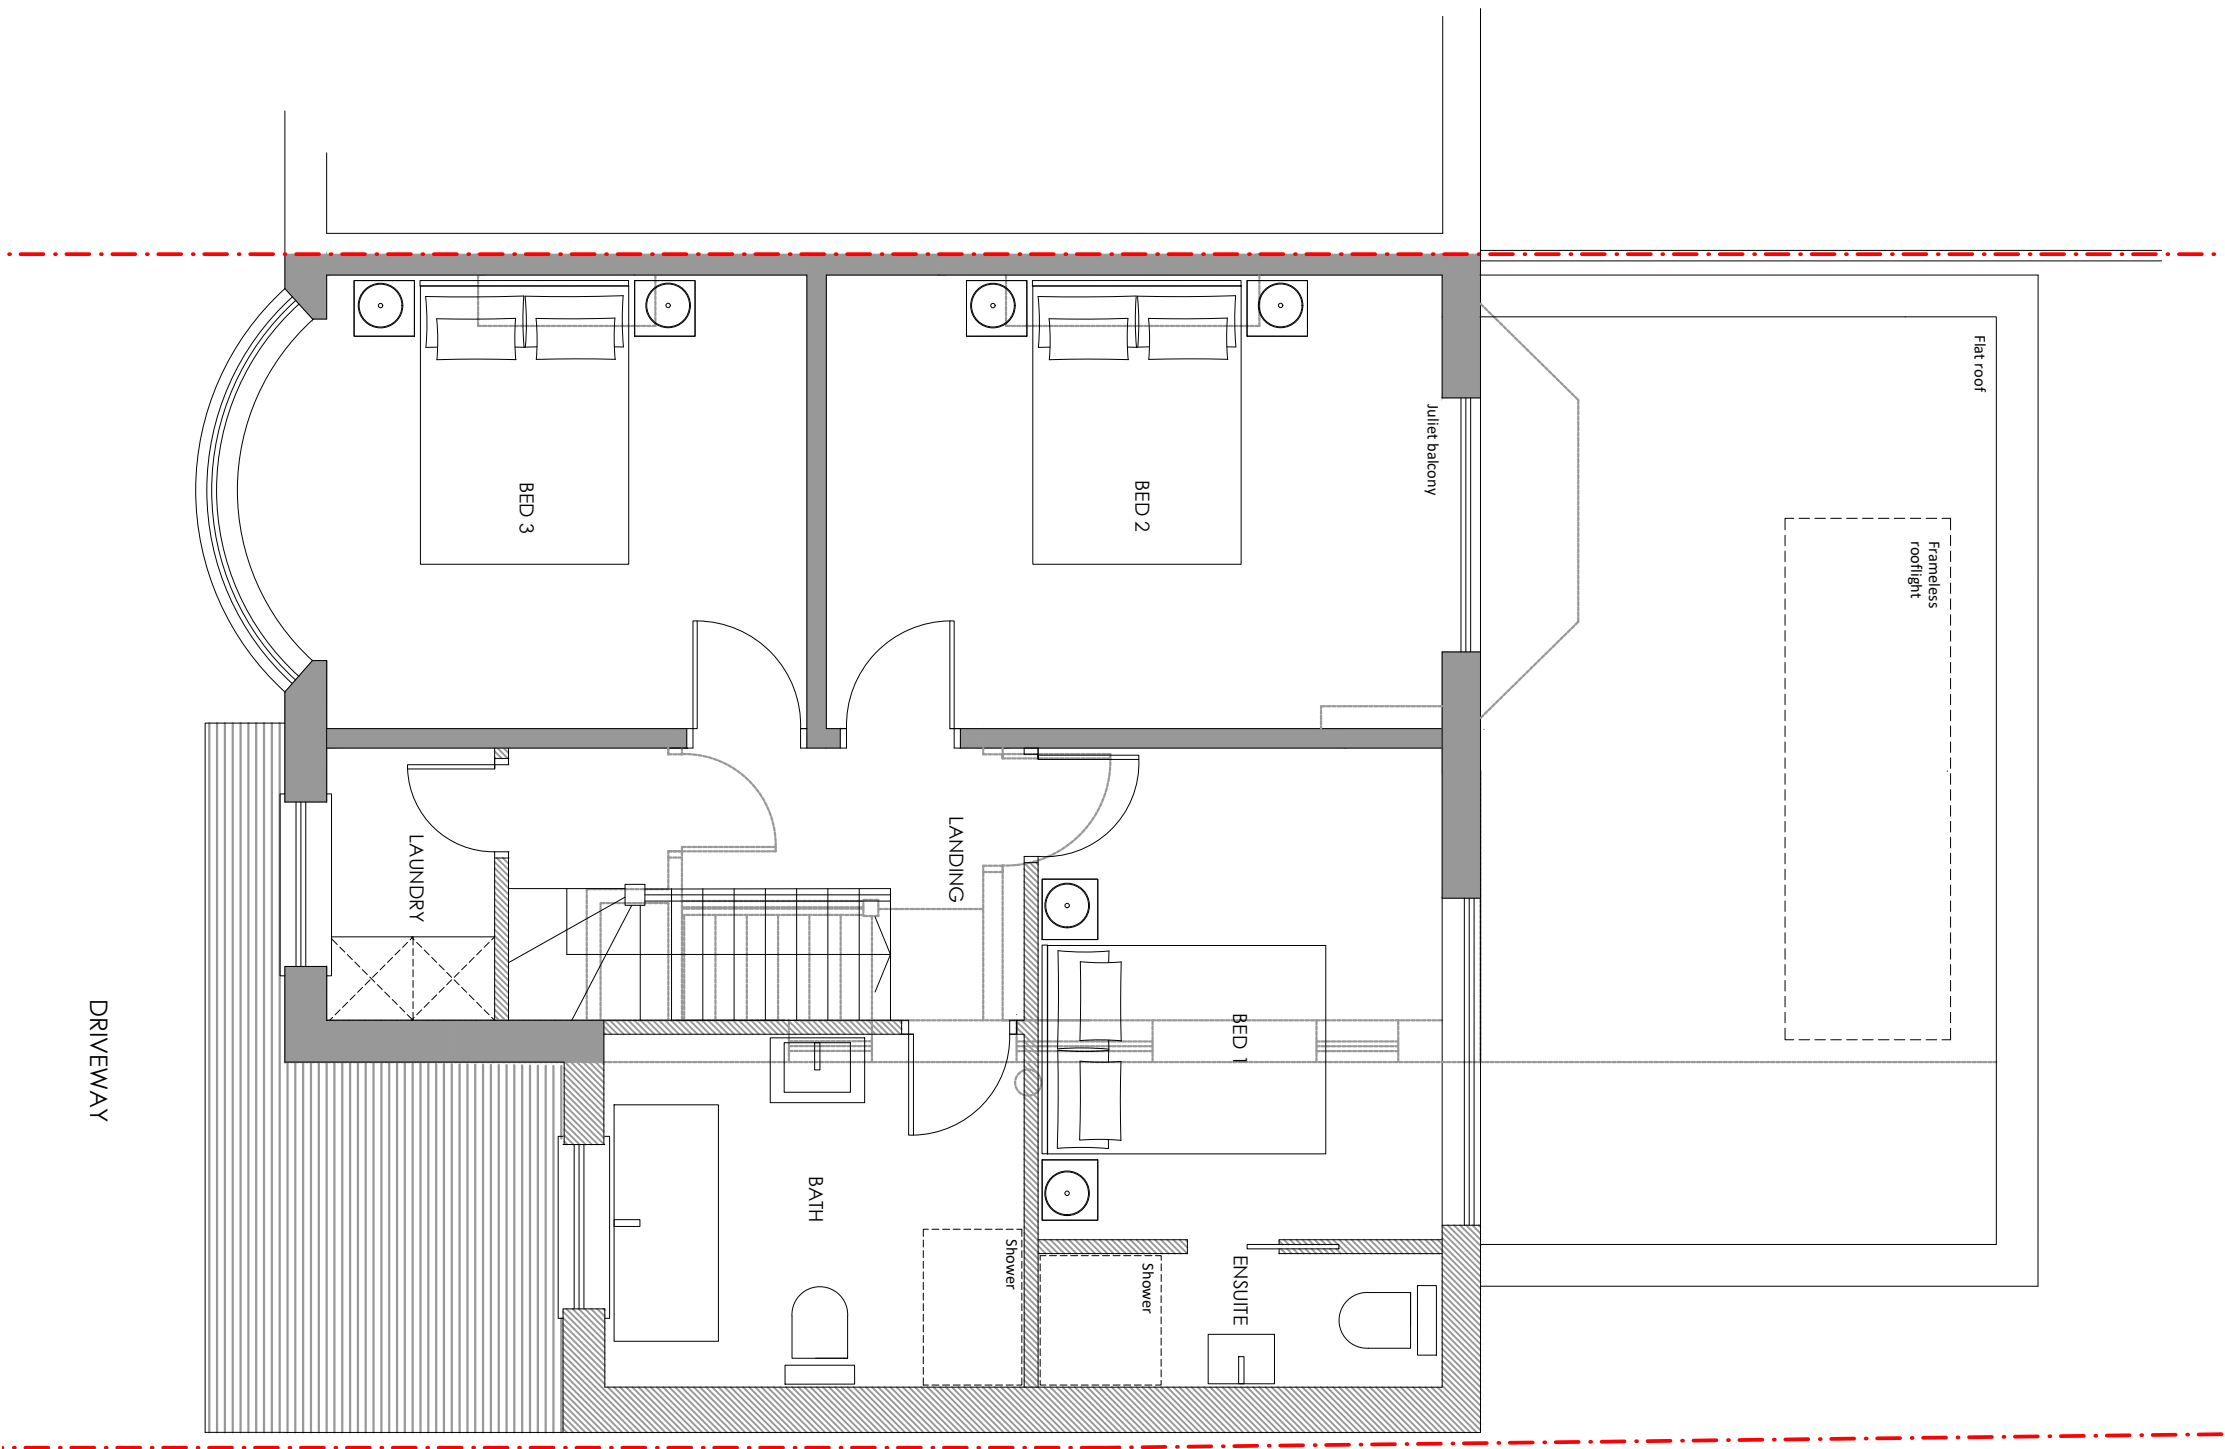

FOR PLANNING

Project
4 WOODLANDS DRIVE
BROOKLANDS
SALE
M33 3PQ

Title
PROPOSED FIRST FLOOR PLAN

 

Scale	Date
1:50 @ A3	MARCH 2026
Drawn	Checked
SB	-
Drawing Number	Revision
7024_PL07	A



SMASHBOX

97 Alderley Road | Wilmslow | Cheshire | SK9 1PT
ARCHITECTURE DESIGN PLANNING
T. 01625 466 557 E. hello@smashboxarchitecture.com
www.smashboxarchitecture.com

NOTES

This drawing to be read in accordance with the specification/Bills of Quantities and related drawings.
No Dimensions to be scaled from this drawing. All stated dimensions to be verified on site and the designer notified of any discrepancies.

PROPOSED ground floor plan

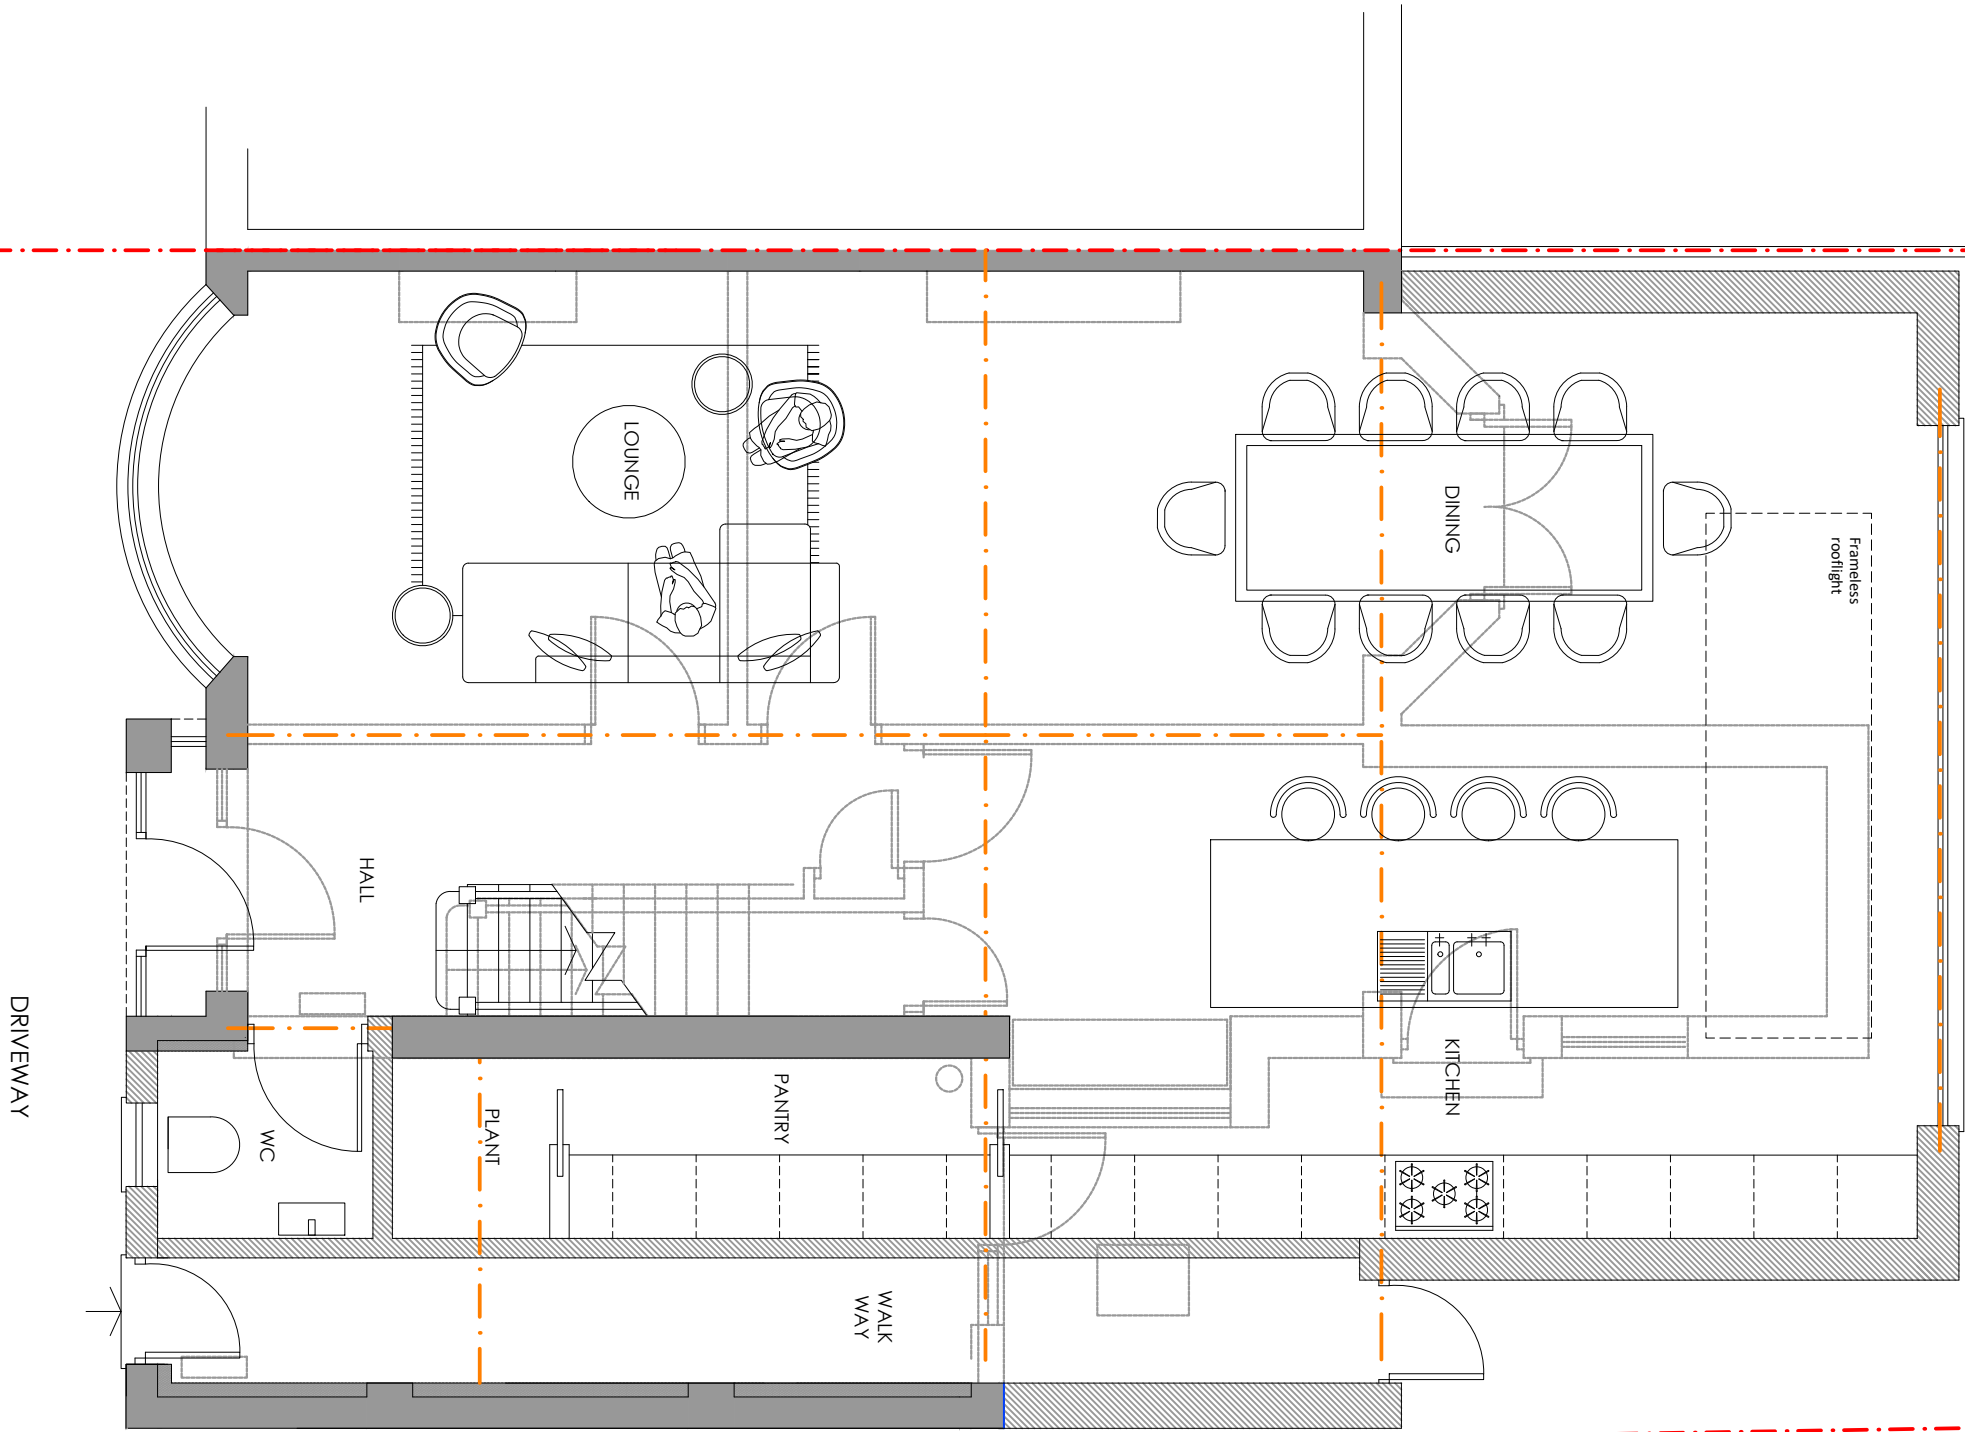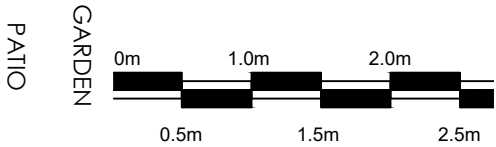

FOR PLANNING

Project
4 WOODLANDS DRIVE
BROOKLANDS
SALE
M33 3PQ

Title
PROPOSED GROUND FLOOR PLAN

Scale 1:50 @ A3	Date MARCH 2026
Drawn SB	Checked -
Drawing Number 7024_PL06	Revision A

SMASHBOX


97 Alderley Road | Wilmslow | Cheshire | SK9 1PT
ARCHITECTURE DESIGN PLANNING
T. 01625 466 557 E. hello@smashboxarchitecture.com
www.smashboxarchitecture.com

NOTES

This drawing to be read in accordance with the specification/Bills of Quantities and related drawings.
No Dimensions to be scaled from this drawing. All stated dimensions to be verified on site and the designer notified of any discrepancies.



PROPOSED FRONT ELEVATION

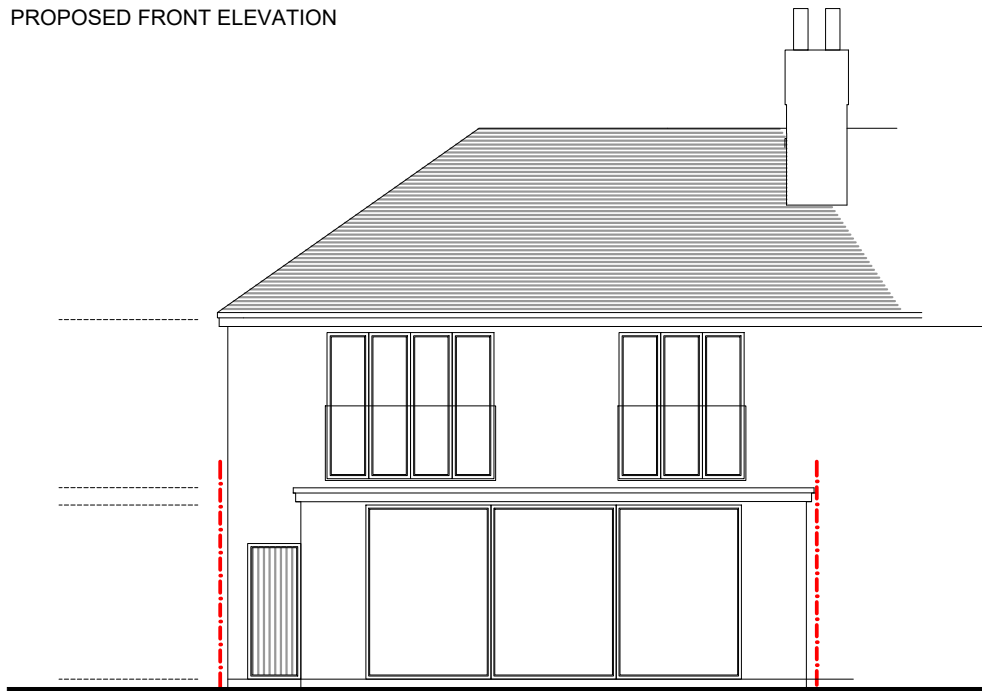

PROPOSED REAR ELEVATION



FOR PLANNING

Project

4 WOODLANDS DRIVE
BROOKLANDS
SALE
M33 3PQ

Title

PROPOSED FRONT & REAR
ELEVATIONS

Scale	Date
1:100 @ A3	MARCH 2026
Drawn	Checked
SB	-
Drawing Number	Revision
7024_PL08	A


SMASHBOX

97 Alderley Road | Wilmslow | Cheshire | SK9 1PT
ARCHITECTURE DESIGN PLANNING
T. 01625 466 557 E. hello@smashboxarchitecture.com
www.smashboxarchitecture.com


NOTES

This drawing to be read in accordance with the specification/Bills of Materials and related drawings.

No Dimensions to be scaled from this drawing. All stated dimensions to be verified on site and the designer notified of any discrepancies.

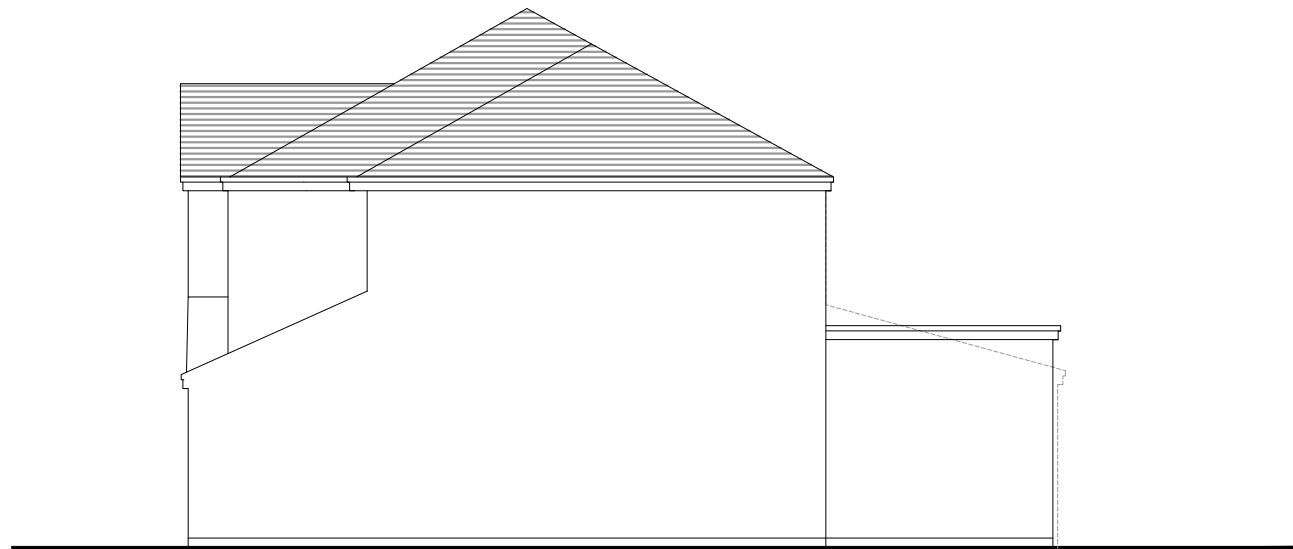

PROPOSED side elevation (north)

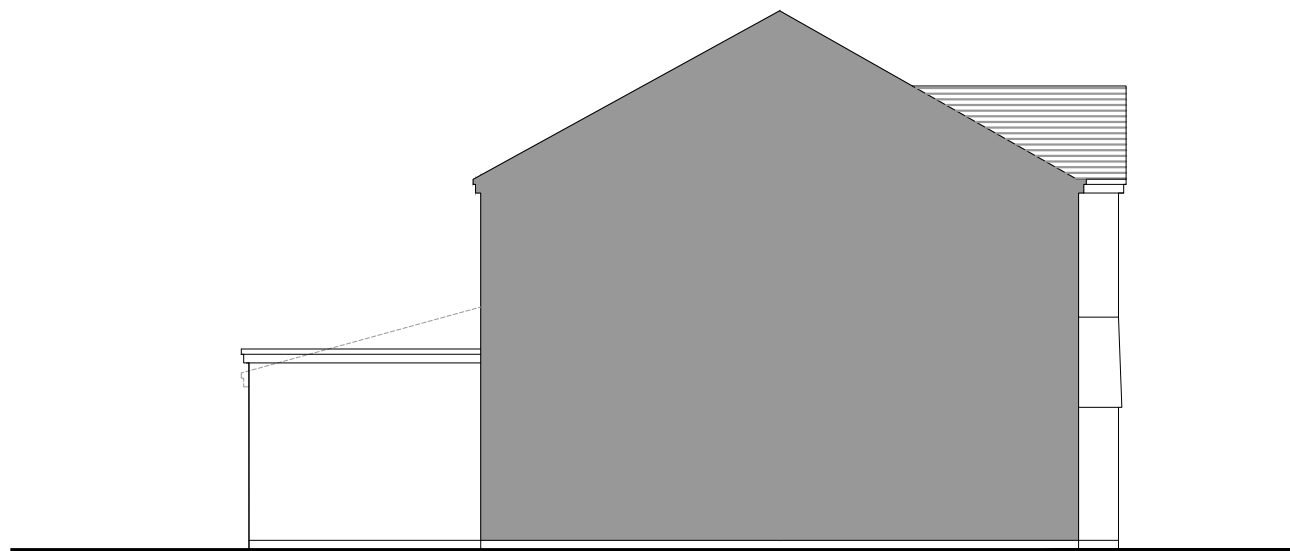

PROPOSED side elevation (south)

FOR PLANNING

Project

4 WOODLANDS DRIVE
BROOKLANDS
SALE
M33 3PQ

Title

PROPOSED ELEVATIONS

Scale	Date
1:100 @ A3	JUNE 2024
Drawn	Checked
SB	-
Drawing Number	Revision
7024_PL09	-

SMASHBOX

97 Alderley Road | Wilmslow | Cheshire | SK9 1PT
ARCHITECTURE DESIGN PLANNING
T. 01625 466 557 E. hello@smashboxarchitecture.com
www.smashboxarchitecture.com