


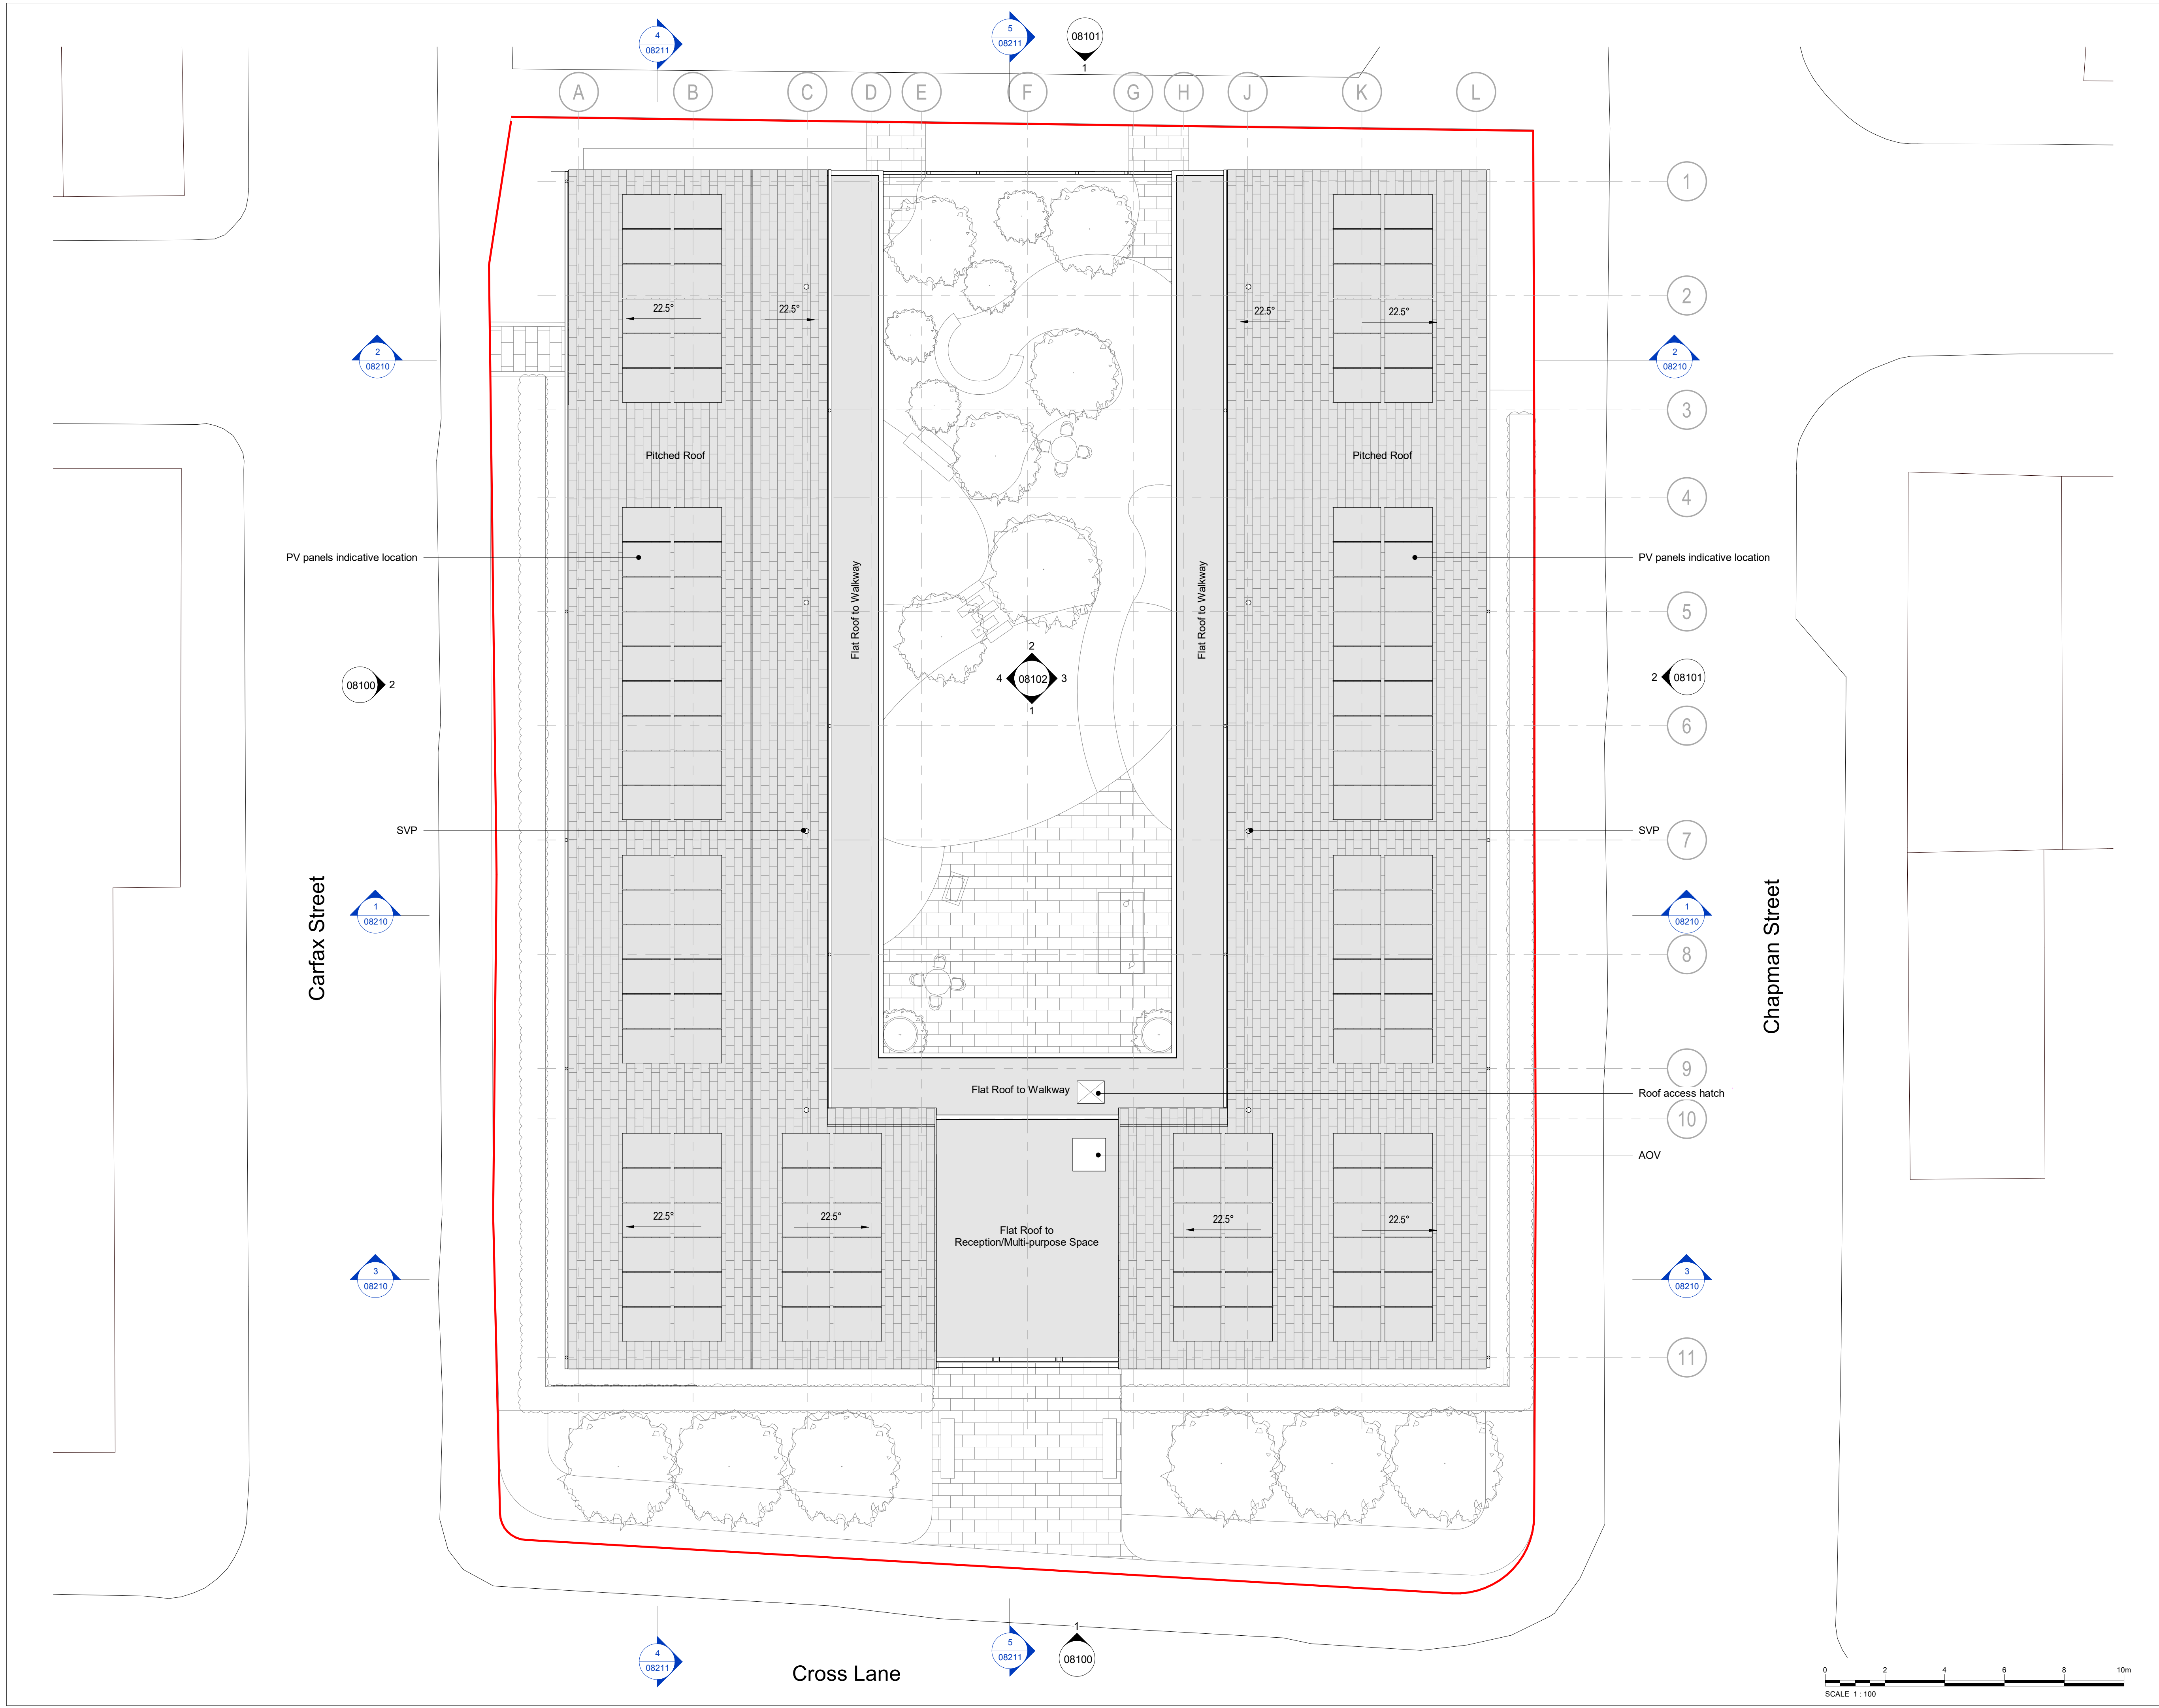

Notes

For Planning purposes only
Copyright reserved.

Site Boundary

N

P03

19/02/26

Boundary line updated

JH

P02

09/02/26

Issue for Planning

JH

P01

23/01/26

First Issue

JH

Revisions

Purpose

Planning

Status Code

S2

Client

Centrepoint

Project

Land at Chapman Street, Gorton

Title

Proposed Indicative Roof Plan

Scale

1:100

Size

A1

Date

23/01/26

Drawn

JH

Checked

GL

3DReid

www.3DReid.com

Architecture Interiors Masterplanning

Drawing No.

250128-3DR-ZZ-R1-DR-A-08012

Rev.

P03