




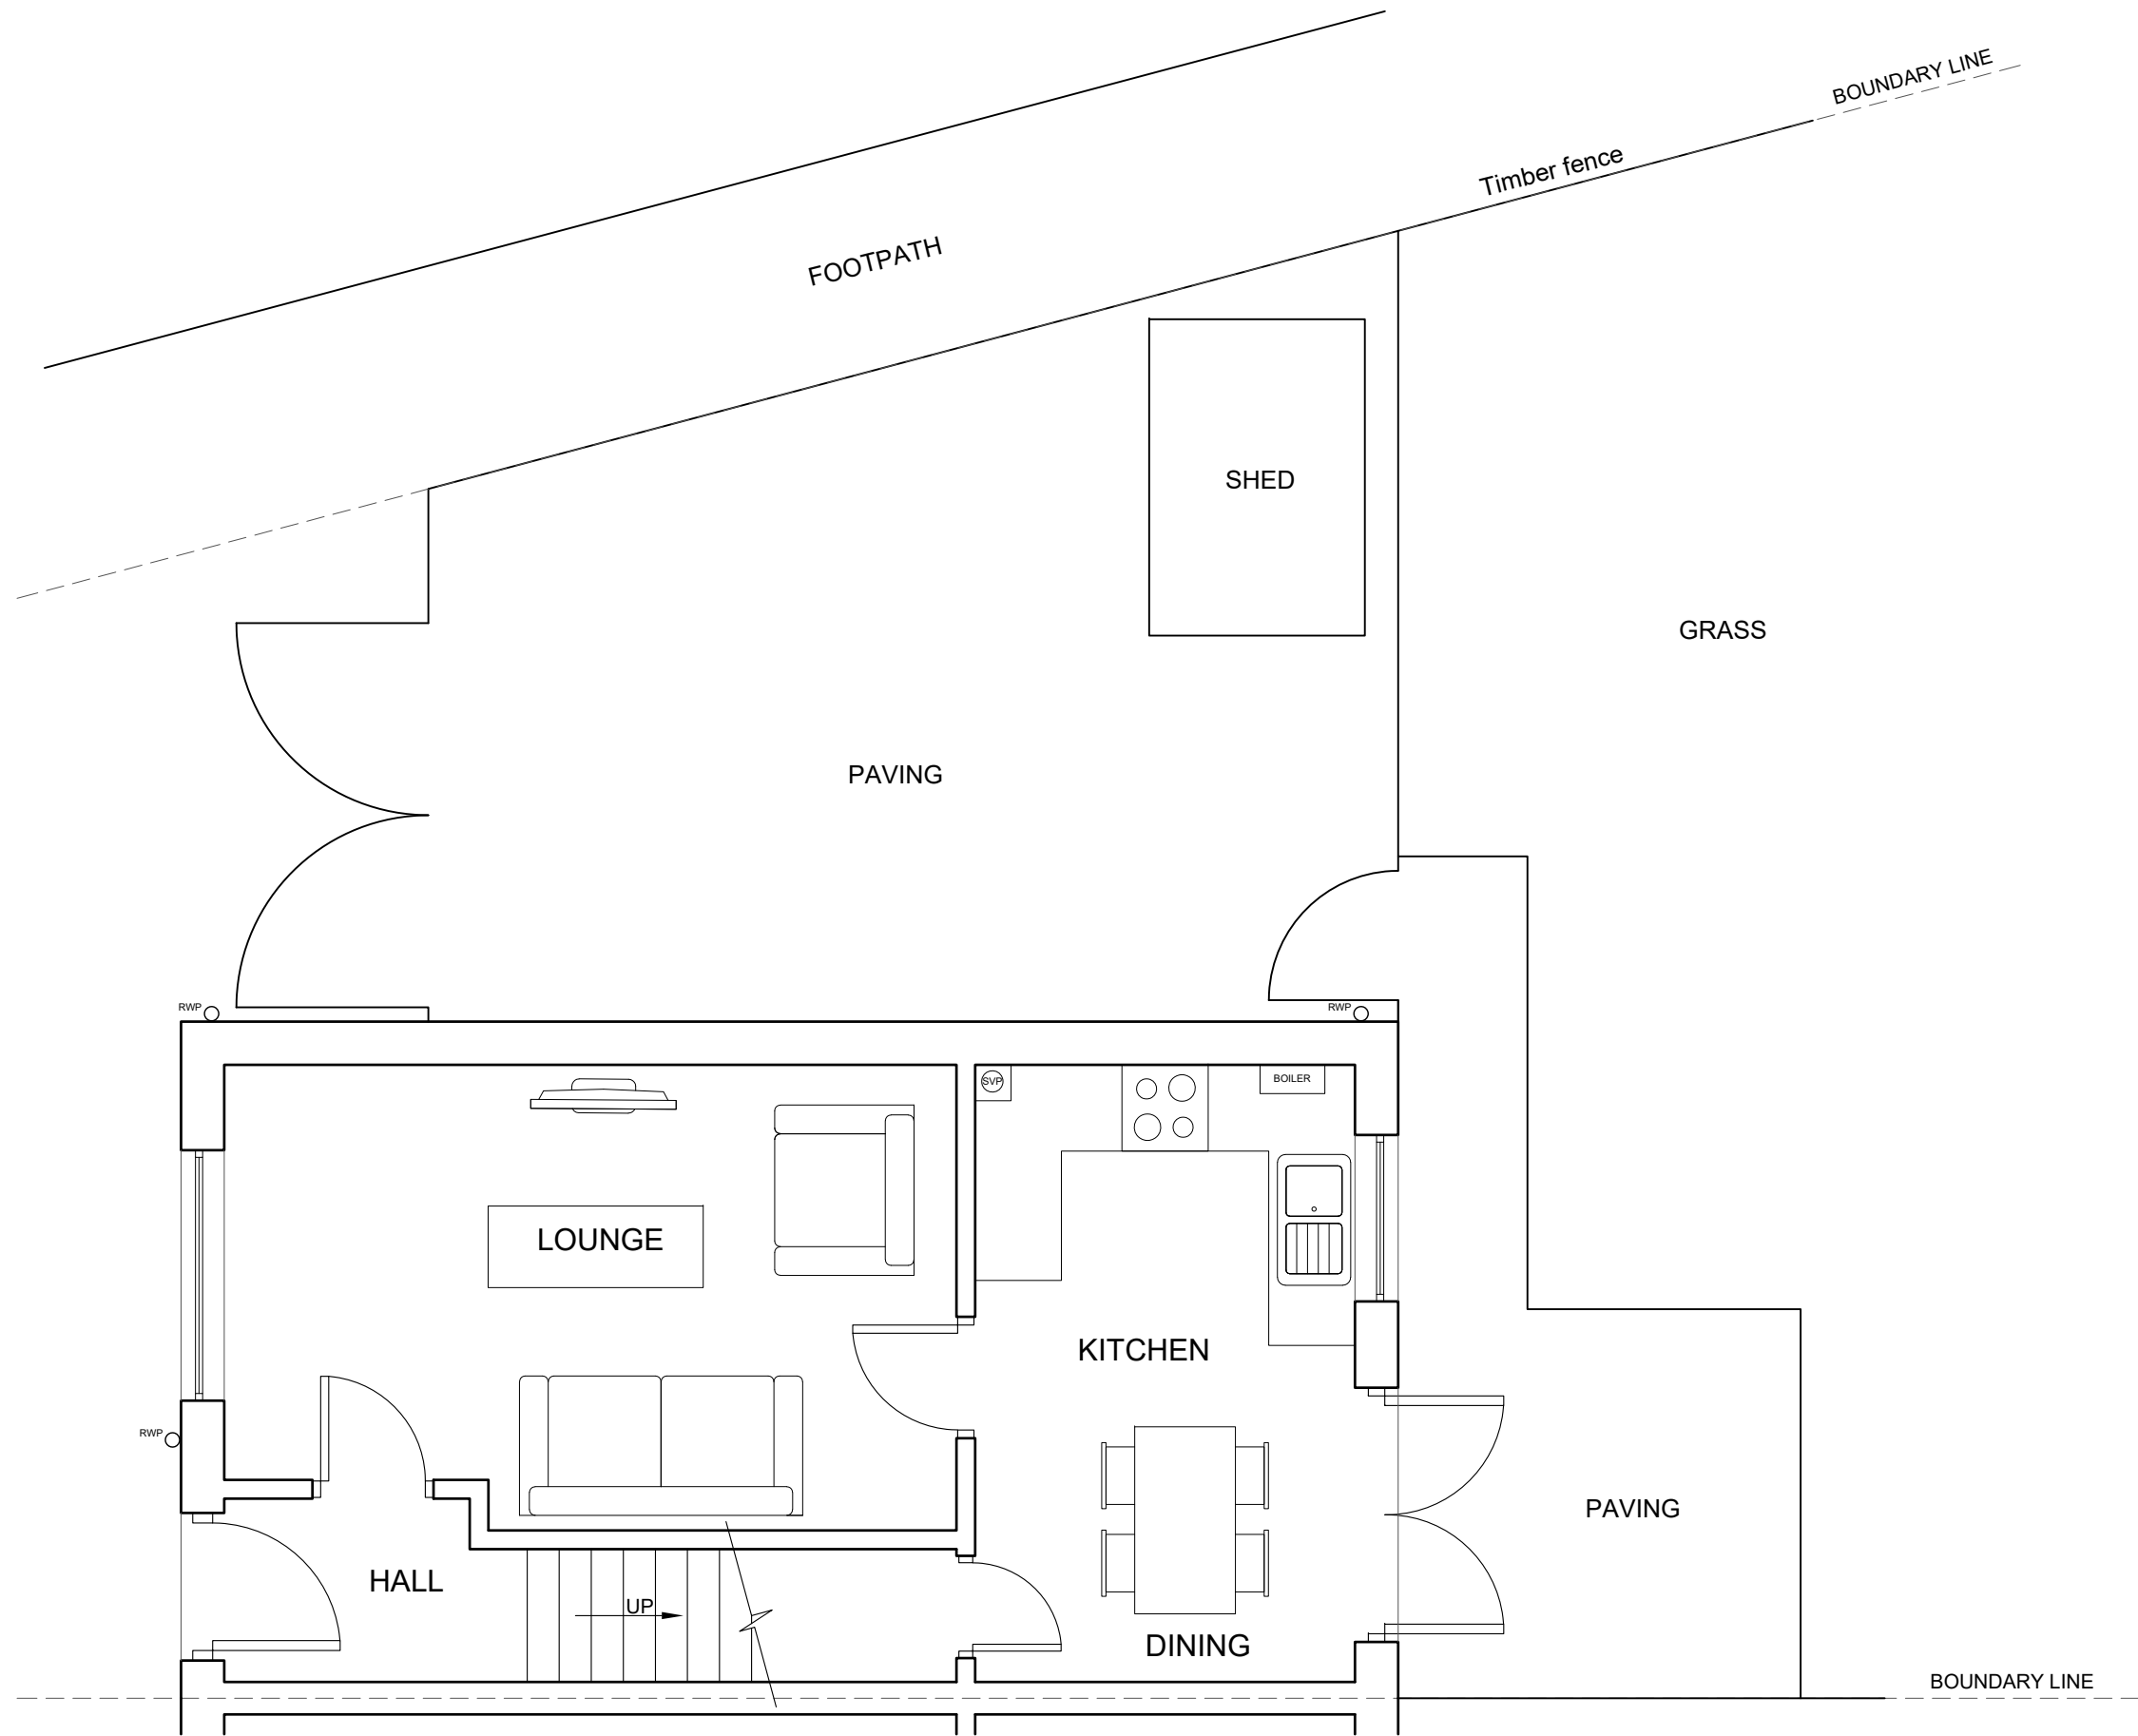


EXISTING GROUND FLOOR PLAN

 

All site dimensions to be verified by the contractor on site prior to work commencing	
Notes	
Client	Joshy Mavilacherril
Job Title	27 Landkey Close Manchester M23 0FW
Drawing Title	Existing Ground Floor Plan
Drawing Number	20260312/INW2164/01
Drawn by:	WB
Date:	March 2026
Scale @ A3:	1:50

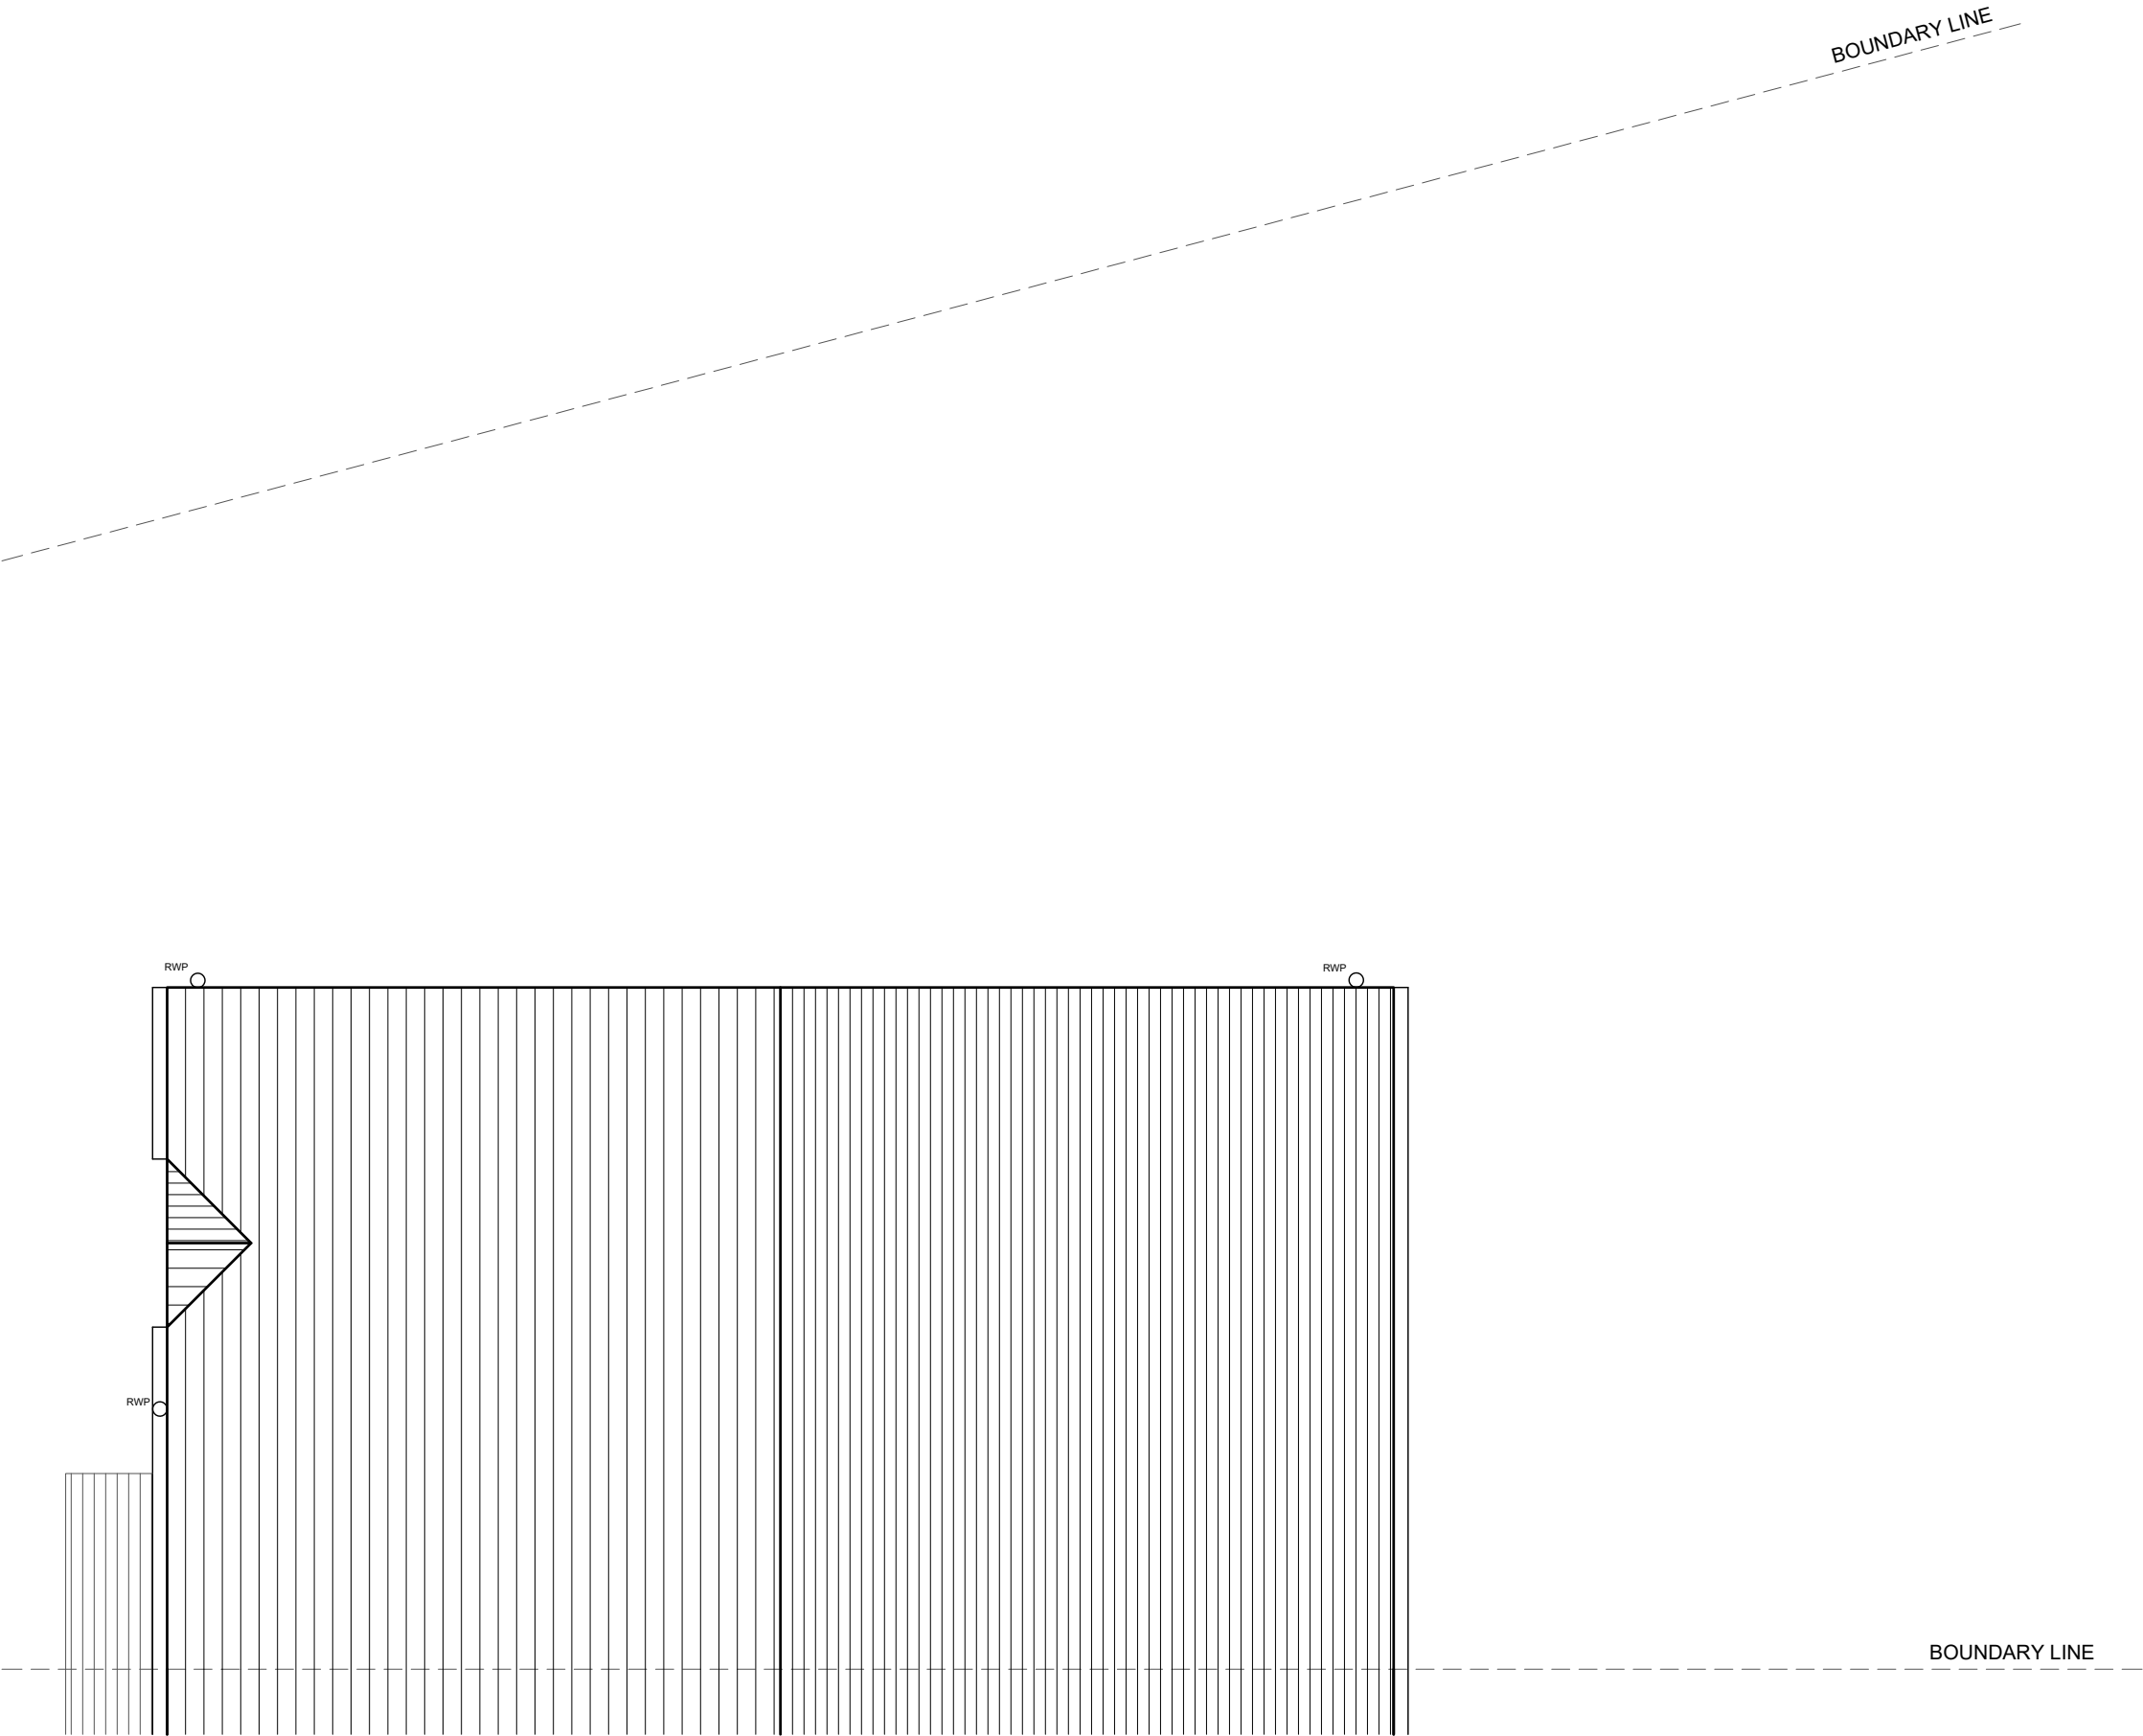


EXISTING ROOF PLAN

 

All site dimensions to be verified by the contractor on site prior to work commencing	
Notes	
Client	Joshy Mavilacherril
Job Title	27 Landkey Close Manchester M23 0FW
Drawing Title	Existing Roof Plan
Drawing Number	20260312/INW2164/02
Drawn by:	WB
Date:	March 2026
Scale @ A3:	1:50

All site dimensions to be verified by the contractor on site prior to work commencing

Notes

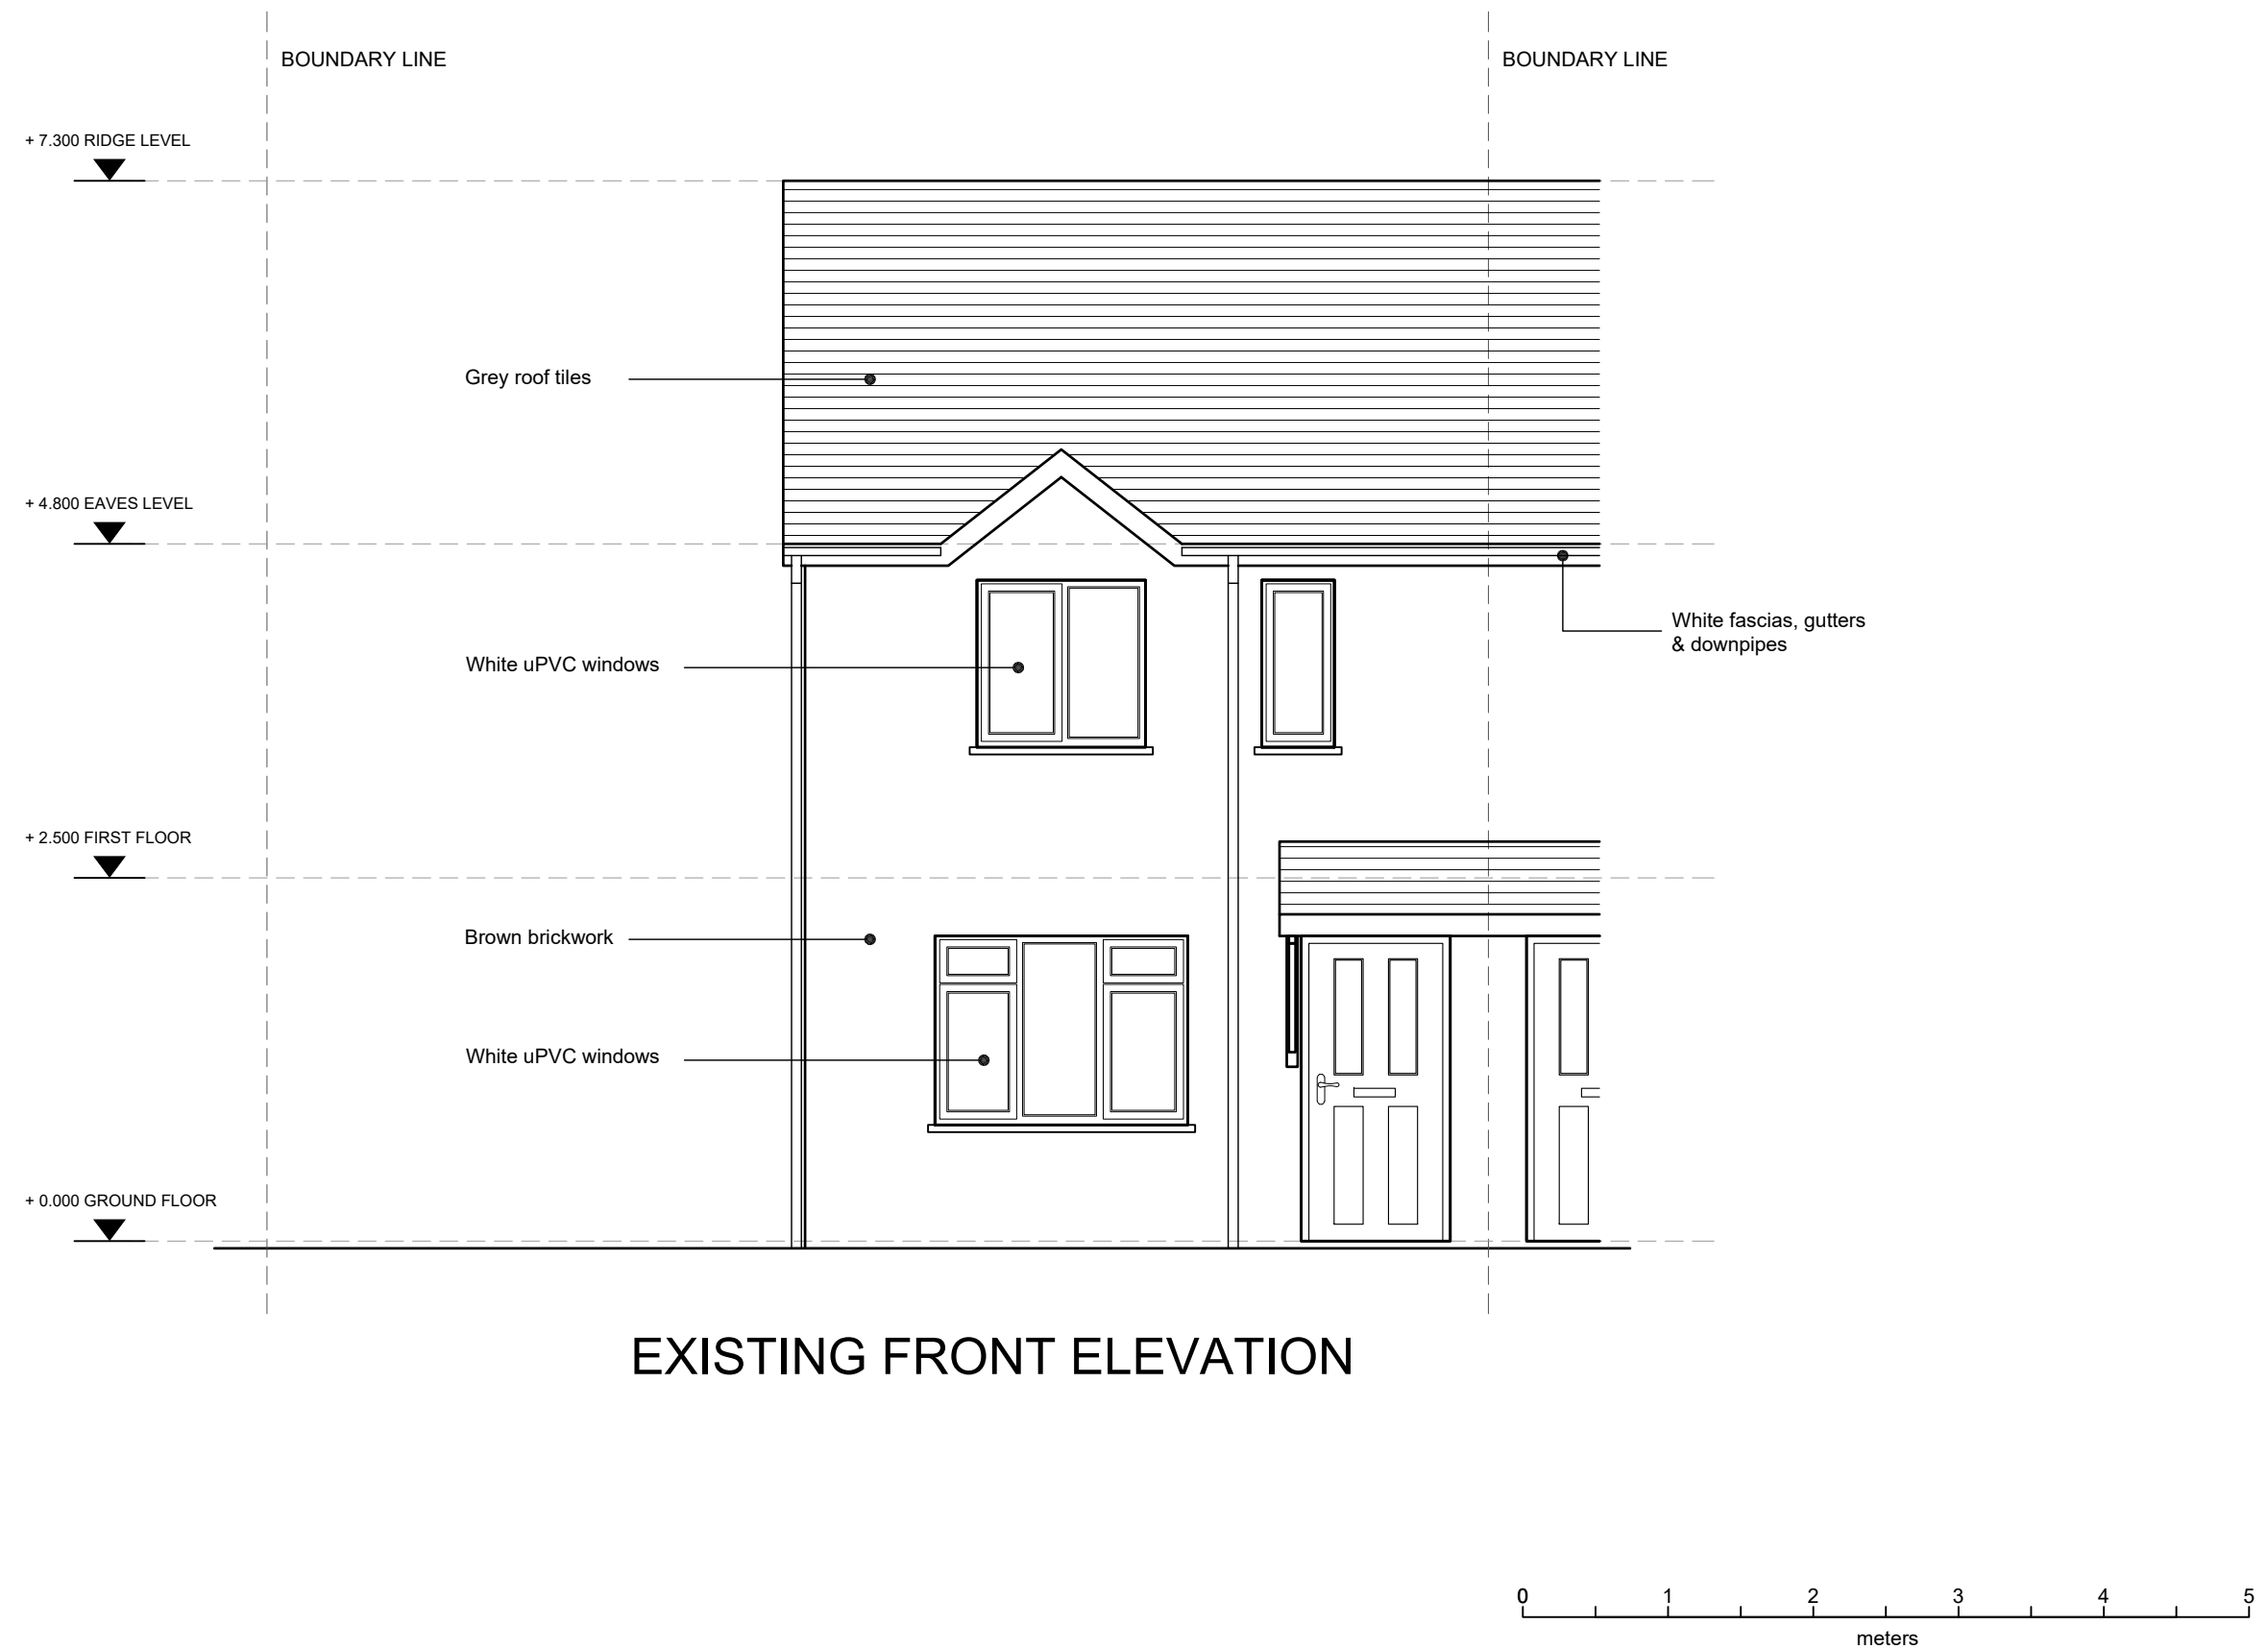

Client
Joshy Mavilacherri

Job Title
**27 Landkey Close
Manchester
M23 0FW**

Drawing Title

Existing Front Elevation


Drawing Number

20260312/INW2164/03

Drawn by: **WB**

Date: **March 2026**

Scale @ A3: **1:50**

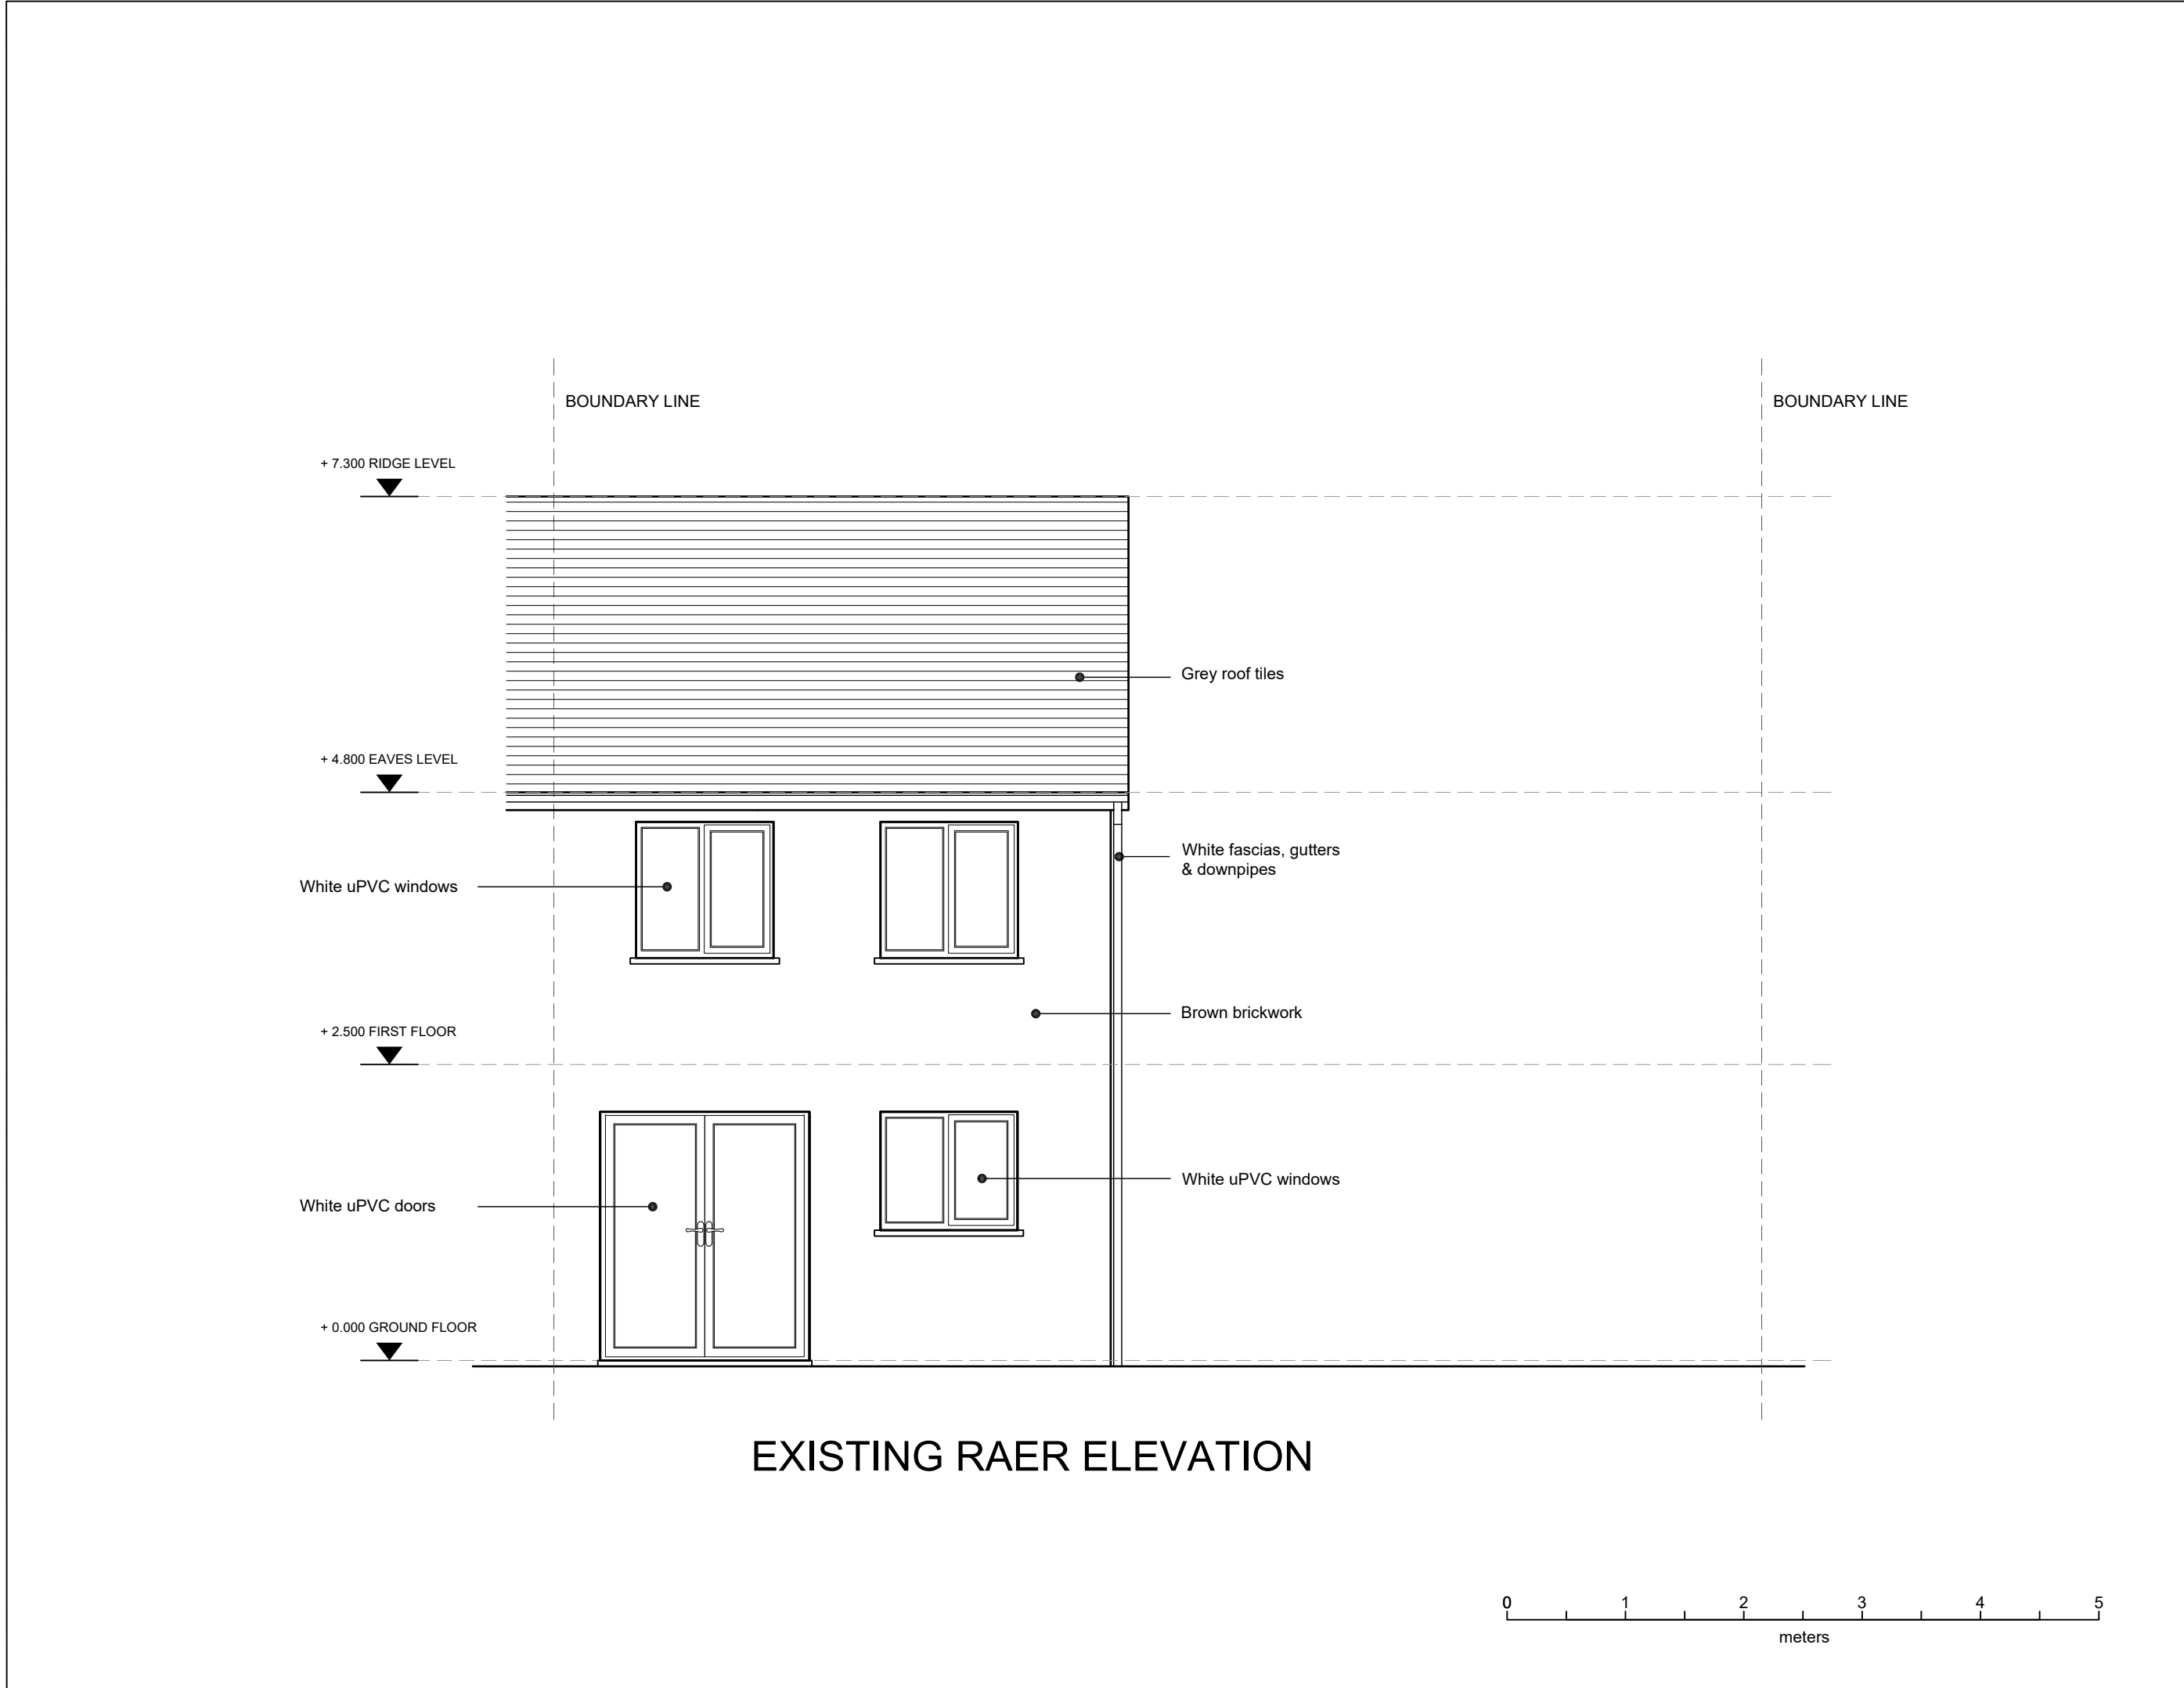



All site dimensions to be verified by the contractor on site prior to work commencing	
Notes	
Client	Joshy Mavilacherril
Job Title	27 Landkey Close Manchester M23 0FW
Drawing Title	Existing Rear Elevation
Drawing Number	20260312/INW2164/04
Drawn by:	WB
Date:	March 2026
Scale @ A3:	1:50

Notes

Drawn by: **WB**

Scale @ A3: **1:50**

 

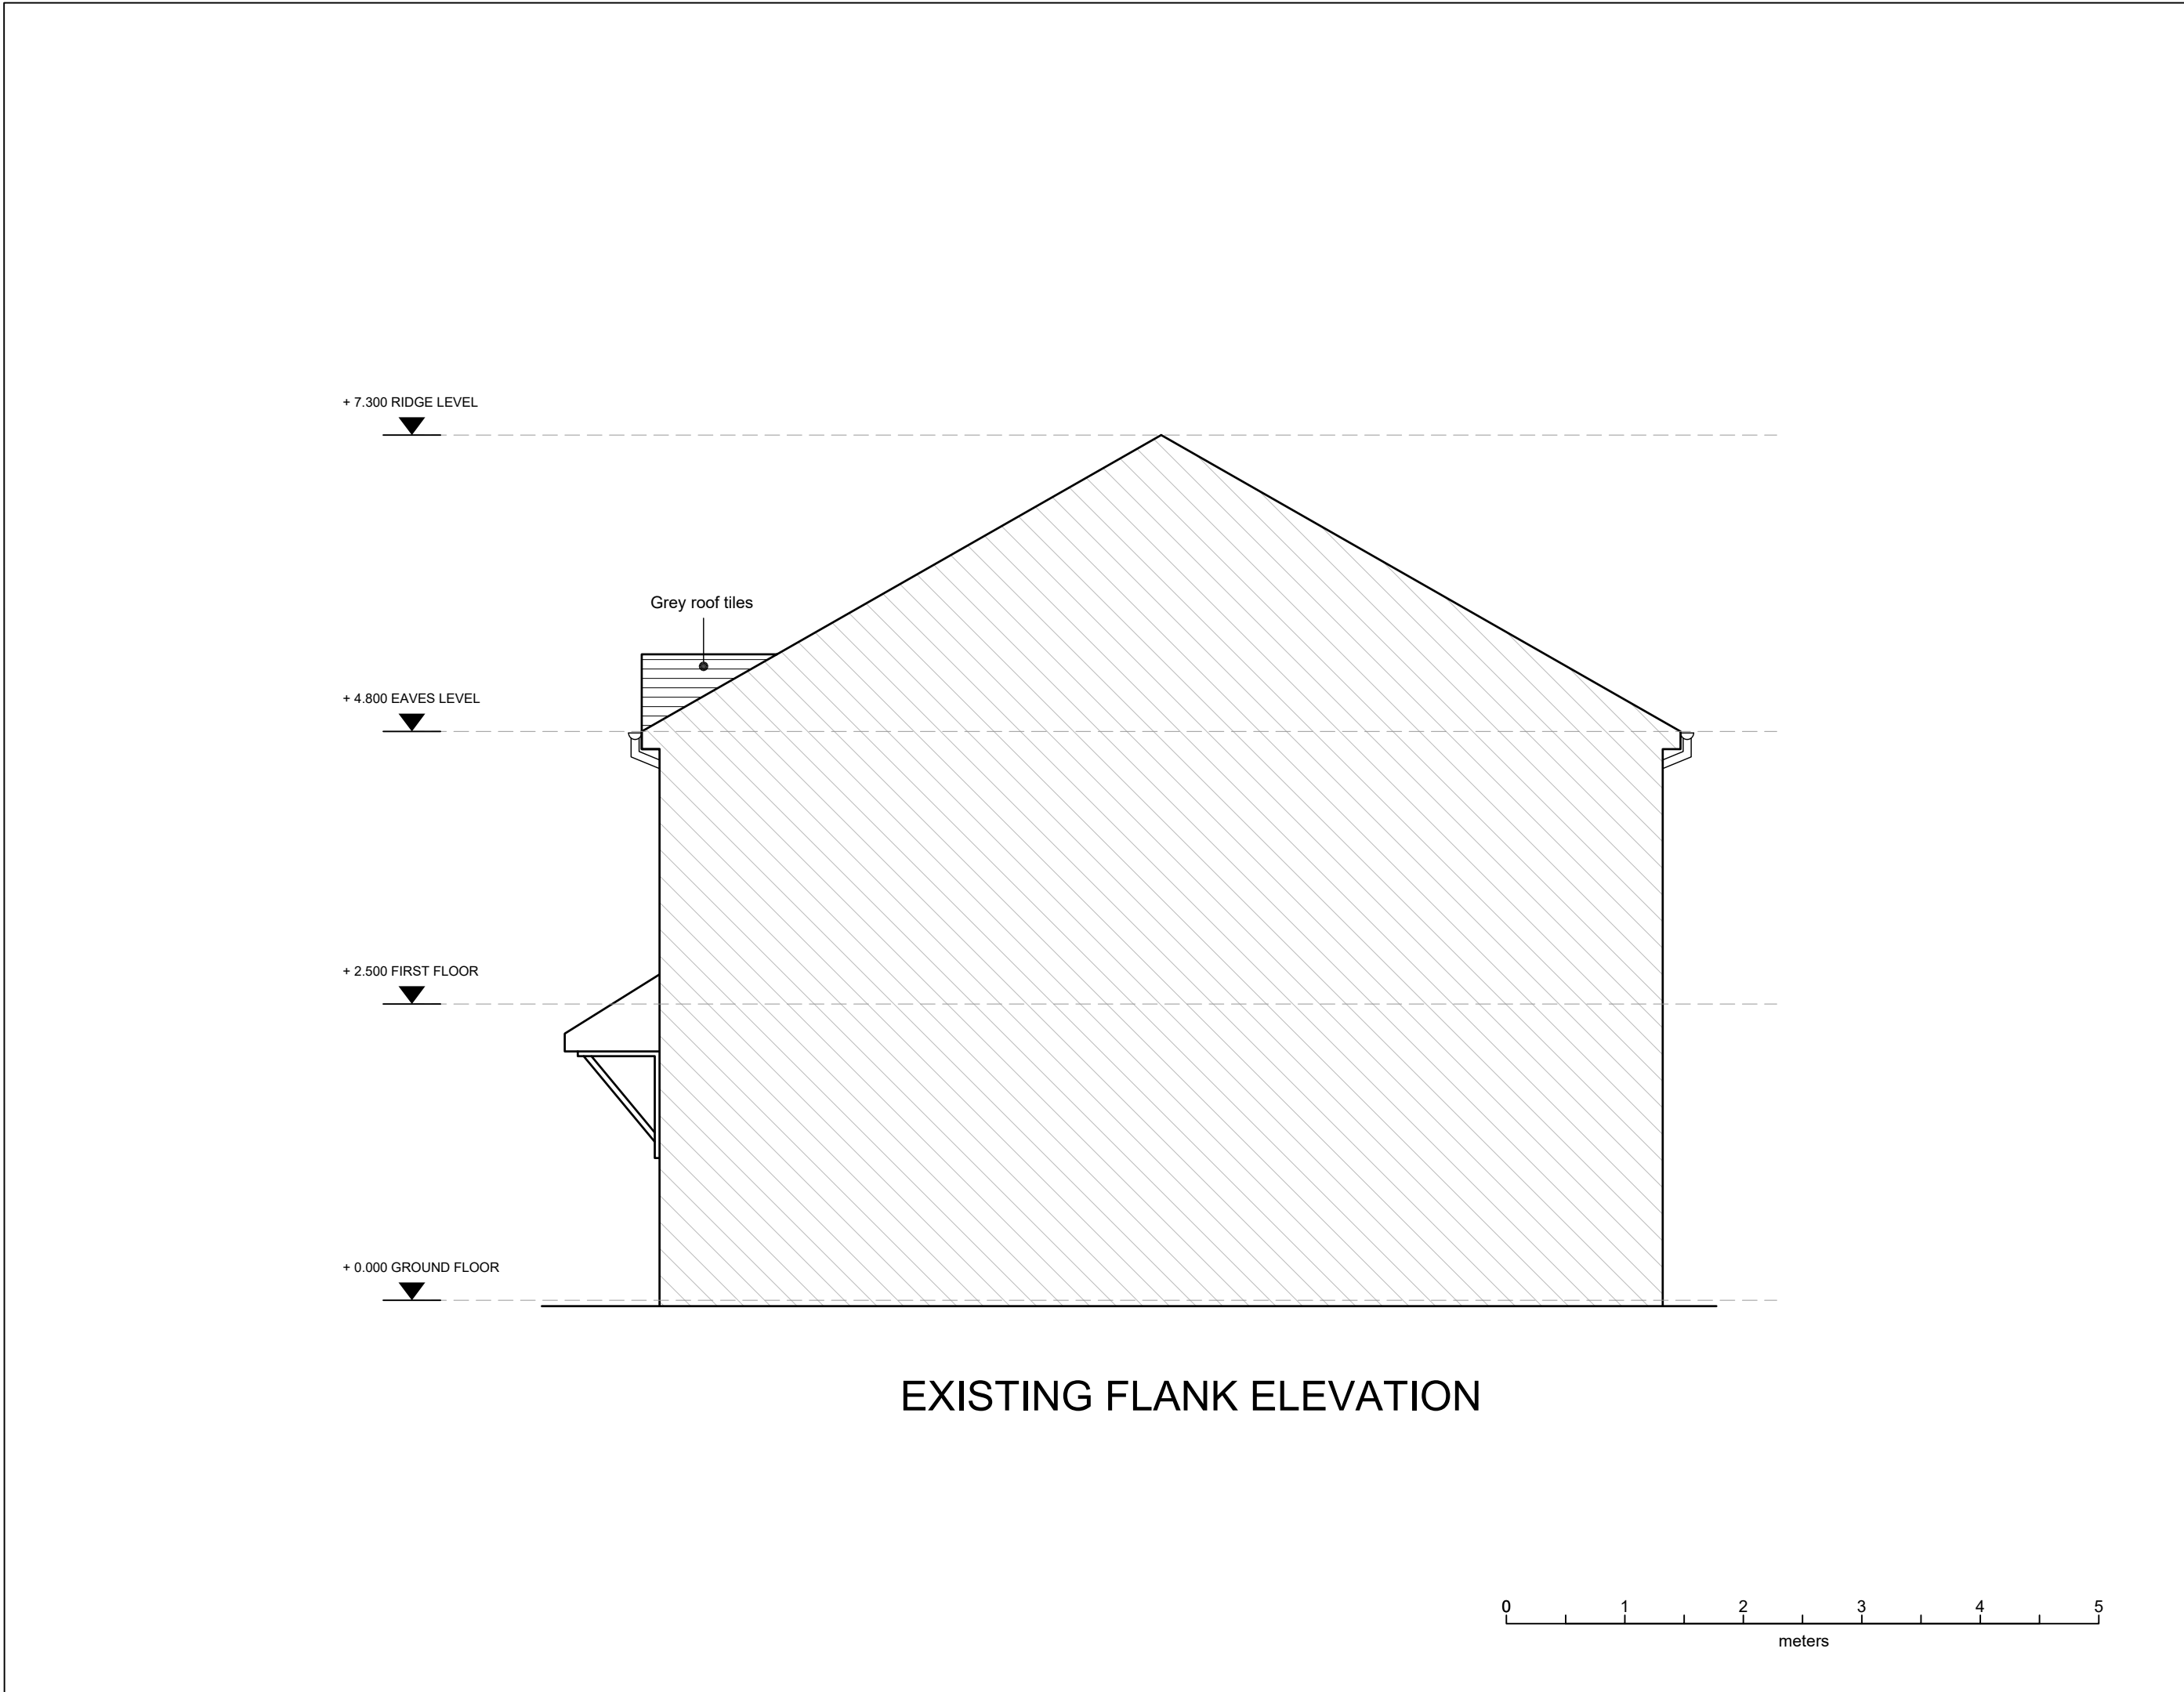

All site dimensions to be verified by the contractor on site prior to work commencing	
Notes	
Client	Joshy Mavilacherril
Job Title	27 Landkey Close Manchester M23 0FW
Drawing Title	Existing Flank Elevation
Drawing Number	20260312/INW2164/06
Drawn by:	WB
Date:	March 2026
Scale @ A3:	1:50

All site dimensions to be verified by the contractor on site prior to work commencing

Notes

Client
Joshy Mavilacherril

Job Title
**27 Landkey Close
Manchester
M23 0FW**


Drawing Title
**Proposed Ground
Floor Plan**

Drawing Number
20260312/INW2164/10


Drawn by: **WB**

Date: **March 2026**

Scale @ A3: **1:50**

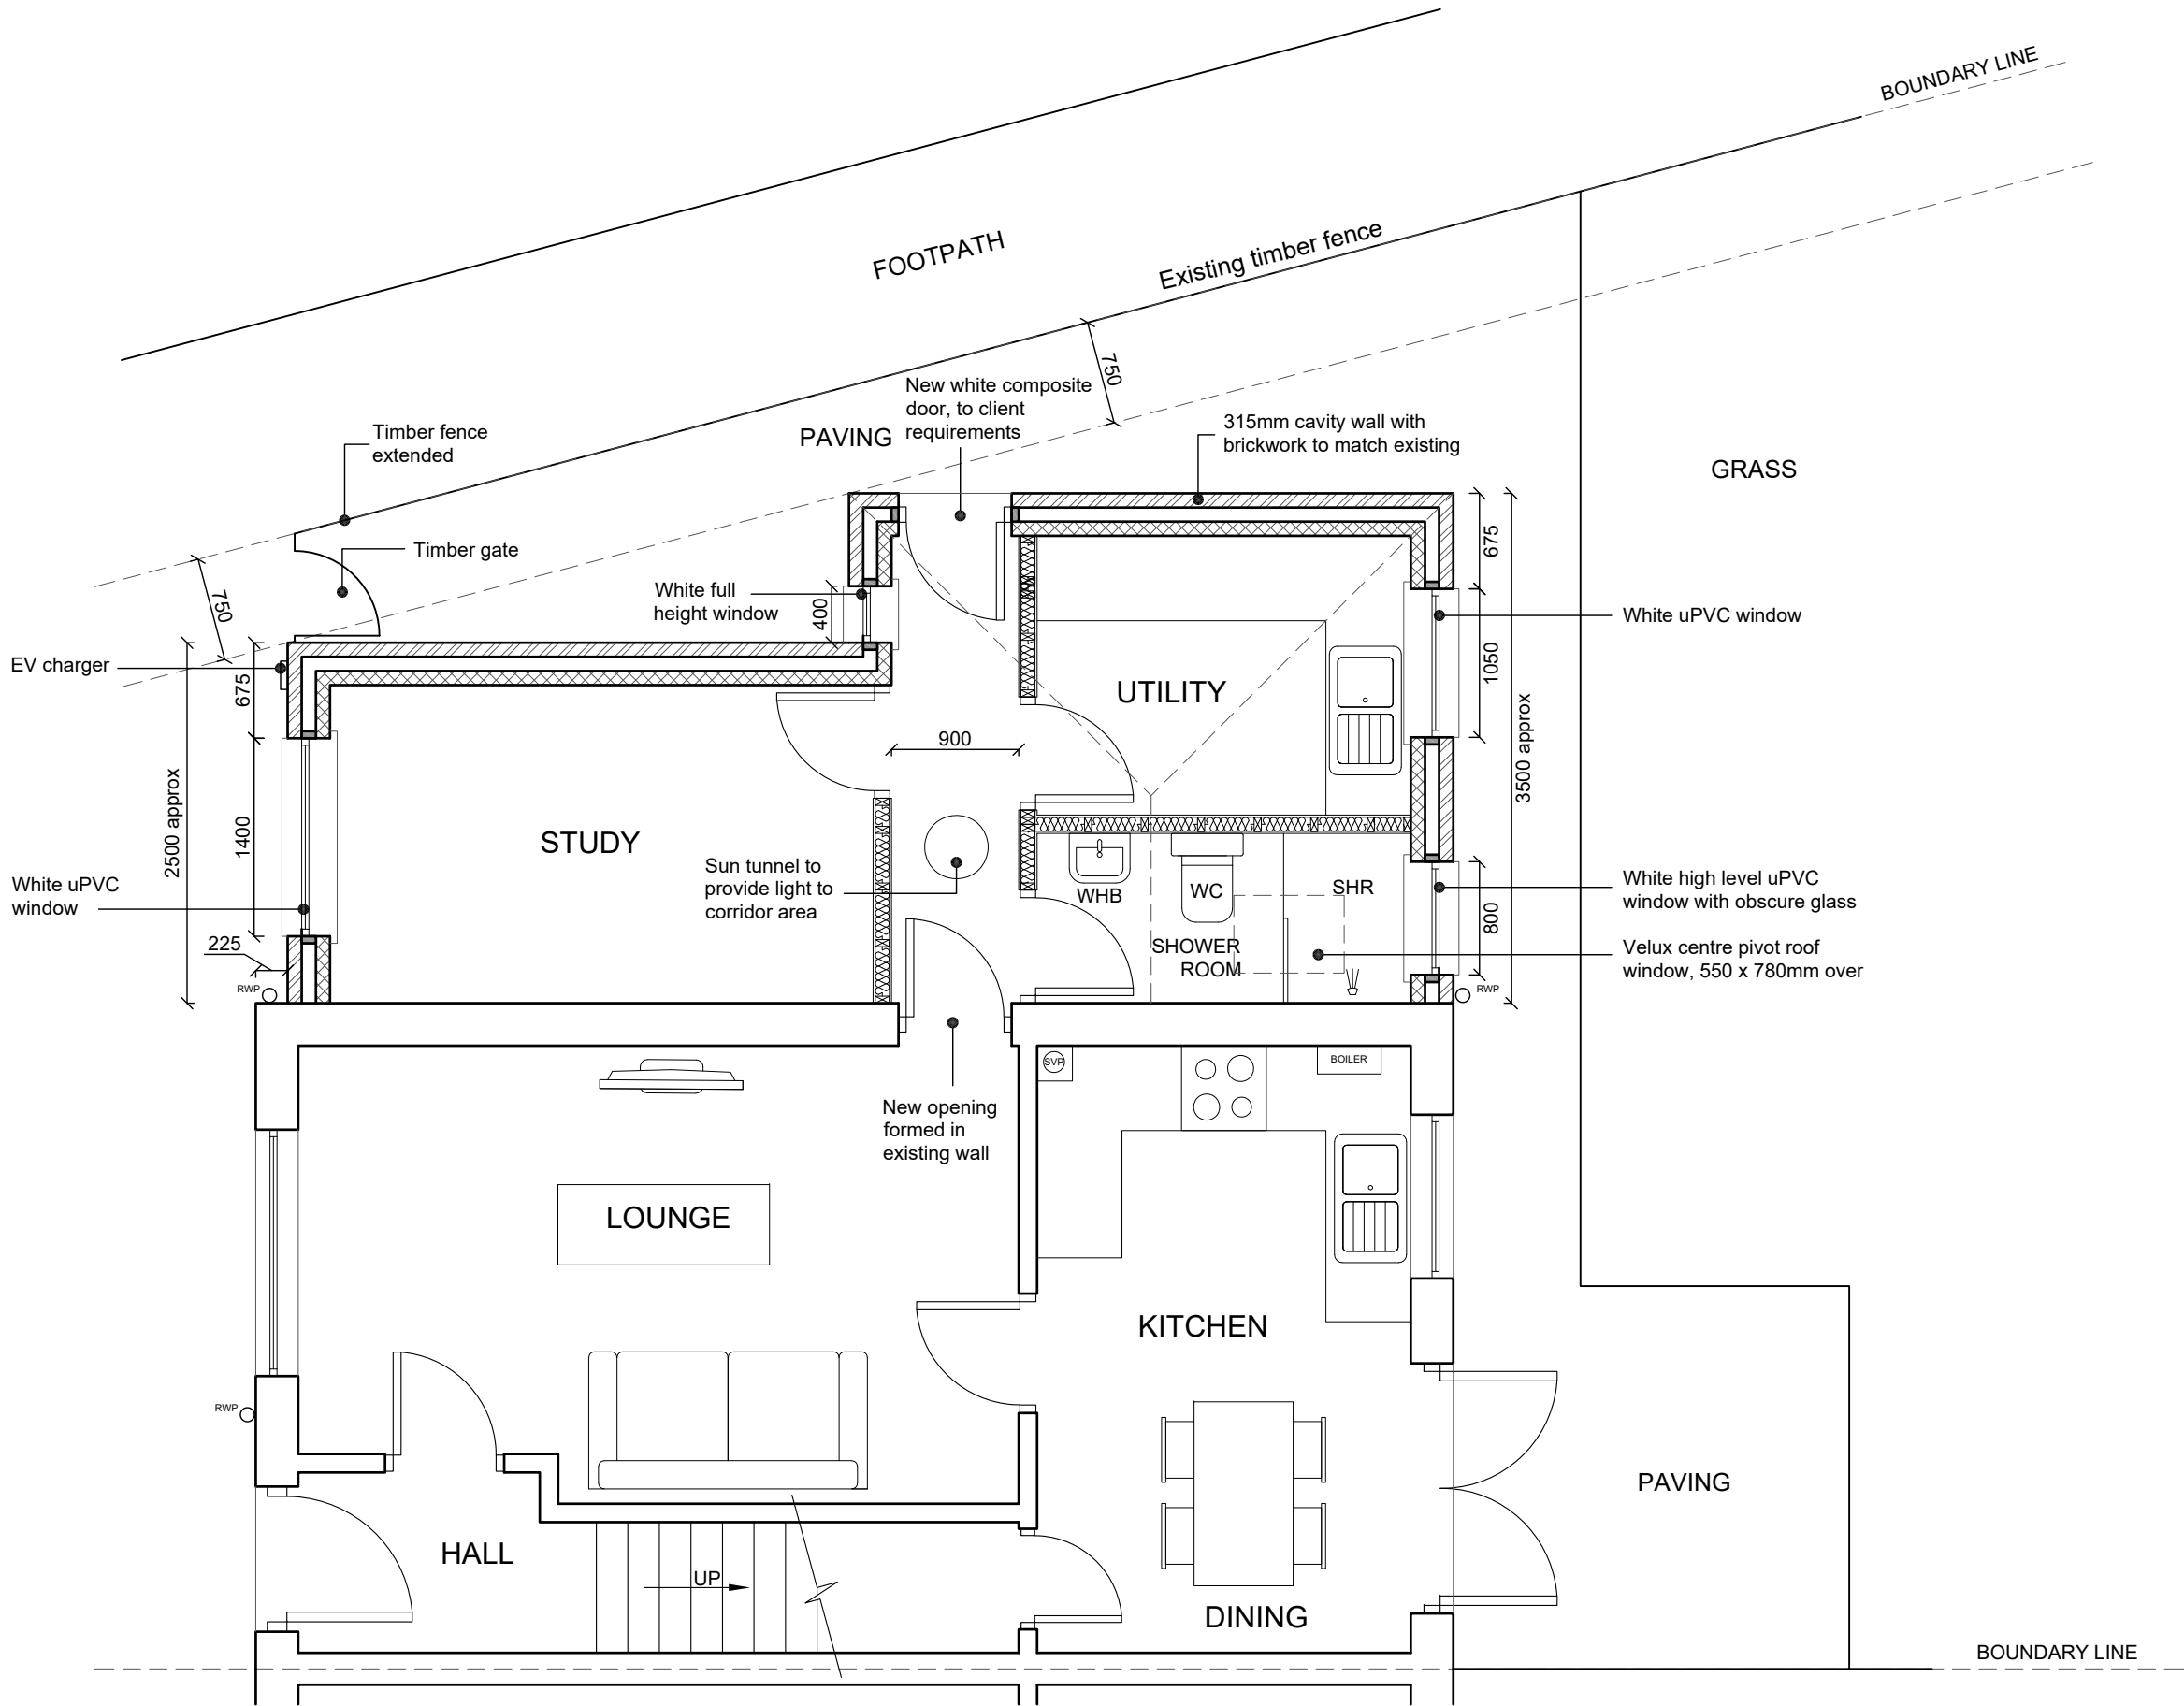

PROPOSED GROUND FLOOR PLAN

 

Notes


Drawn by: **WB**

Scale @ A3: 1:50




All site dimensions to be verified by the contractor on site prior to work commencing

Notes

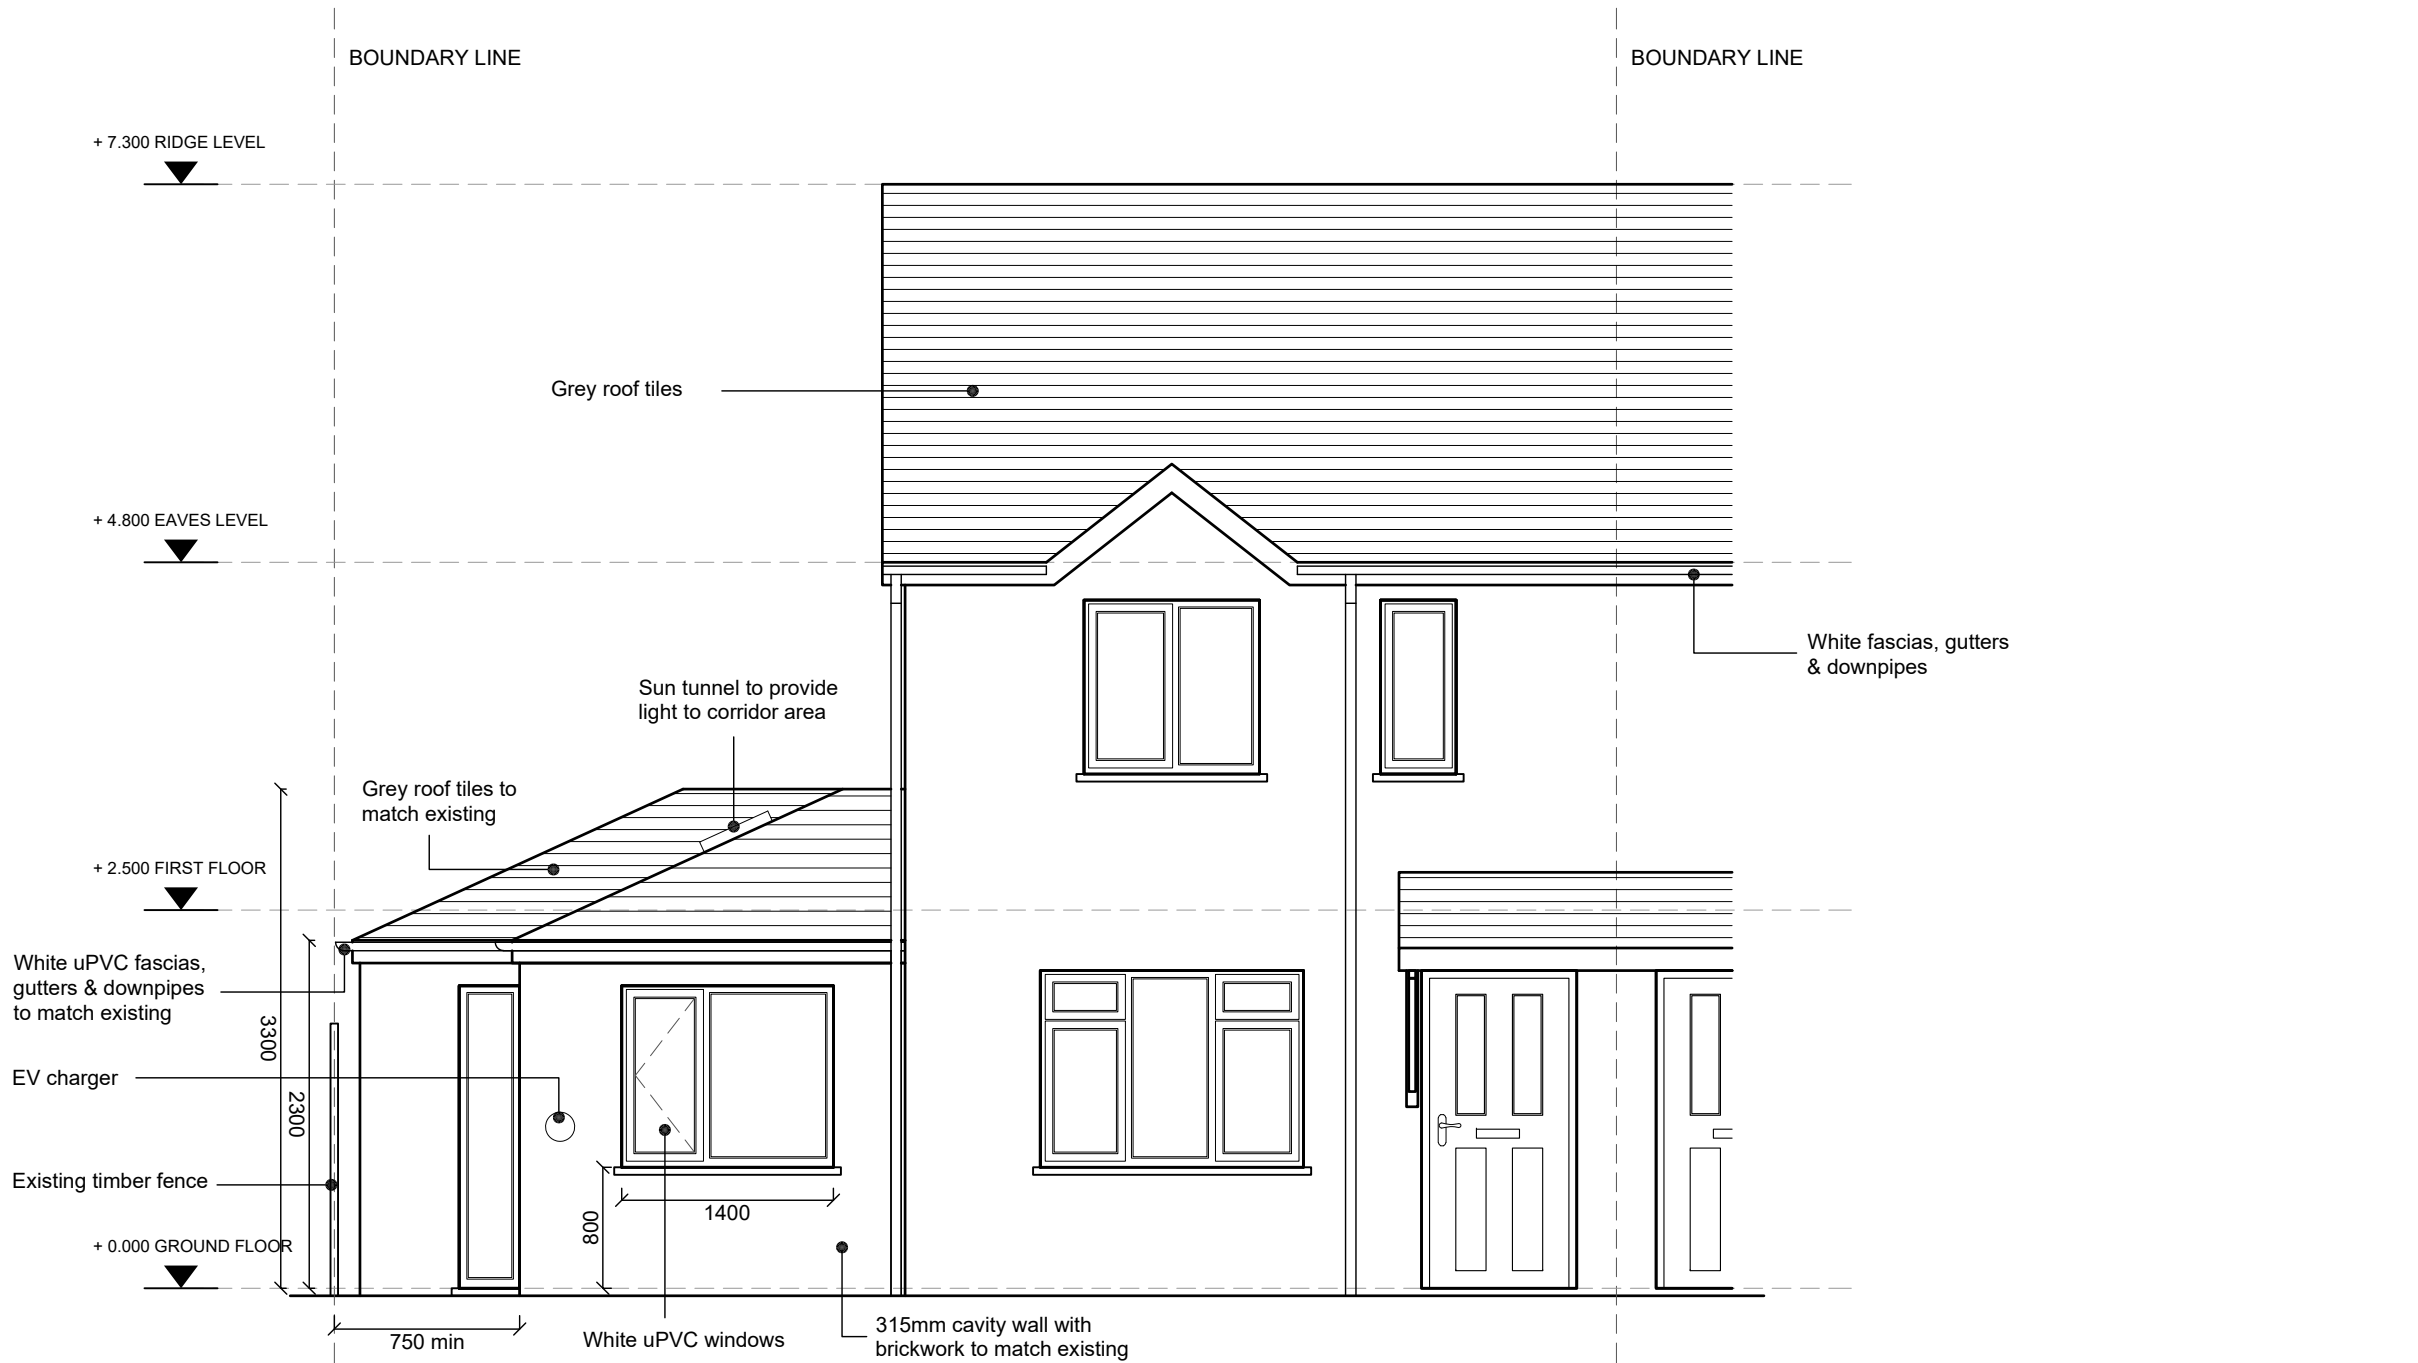

PROPOSED FRONT ELEVATION

 

Client

Joshy Mavilacherril

Job Title

**27 Landkey Close
Manchester
M23 0FW**

Drawing Title

Proposed Front Elevation

Drawing Number

20260312/INW2164/12

Drawn by:

WB

Date:


March 2026

Scale @ A3:


1:50

All site dimensions to be verified by the contractor on site prior to work commencing

Notes

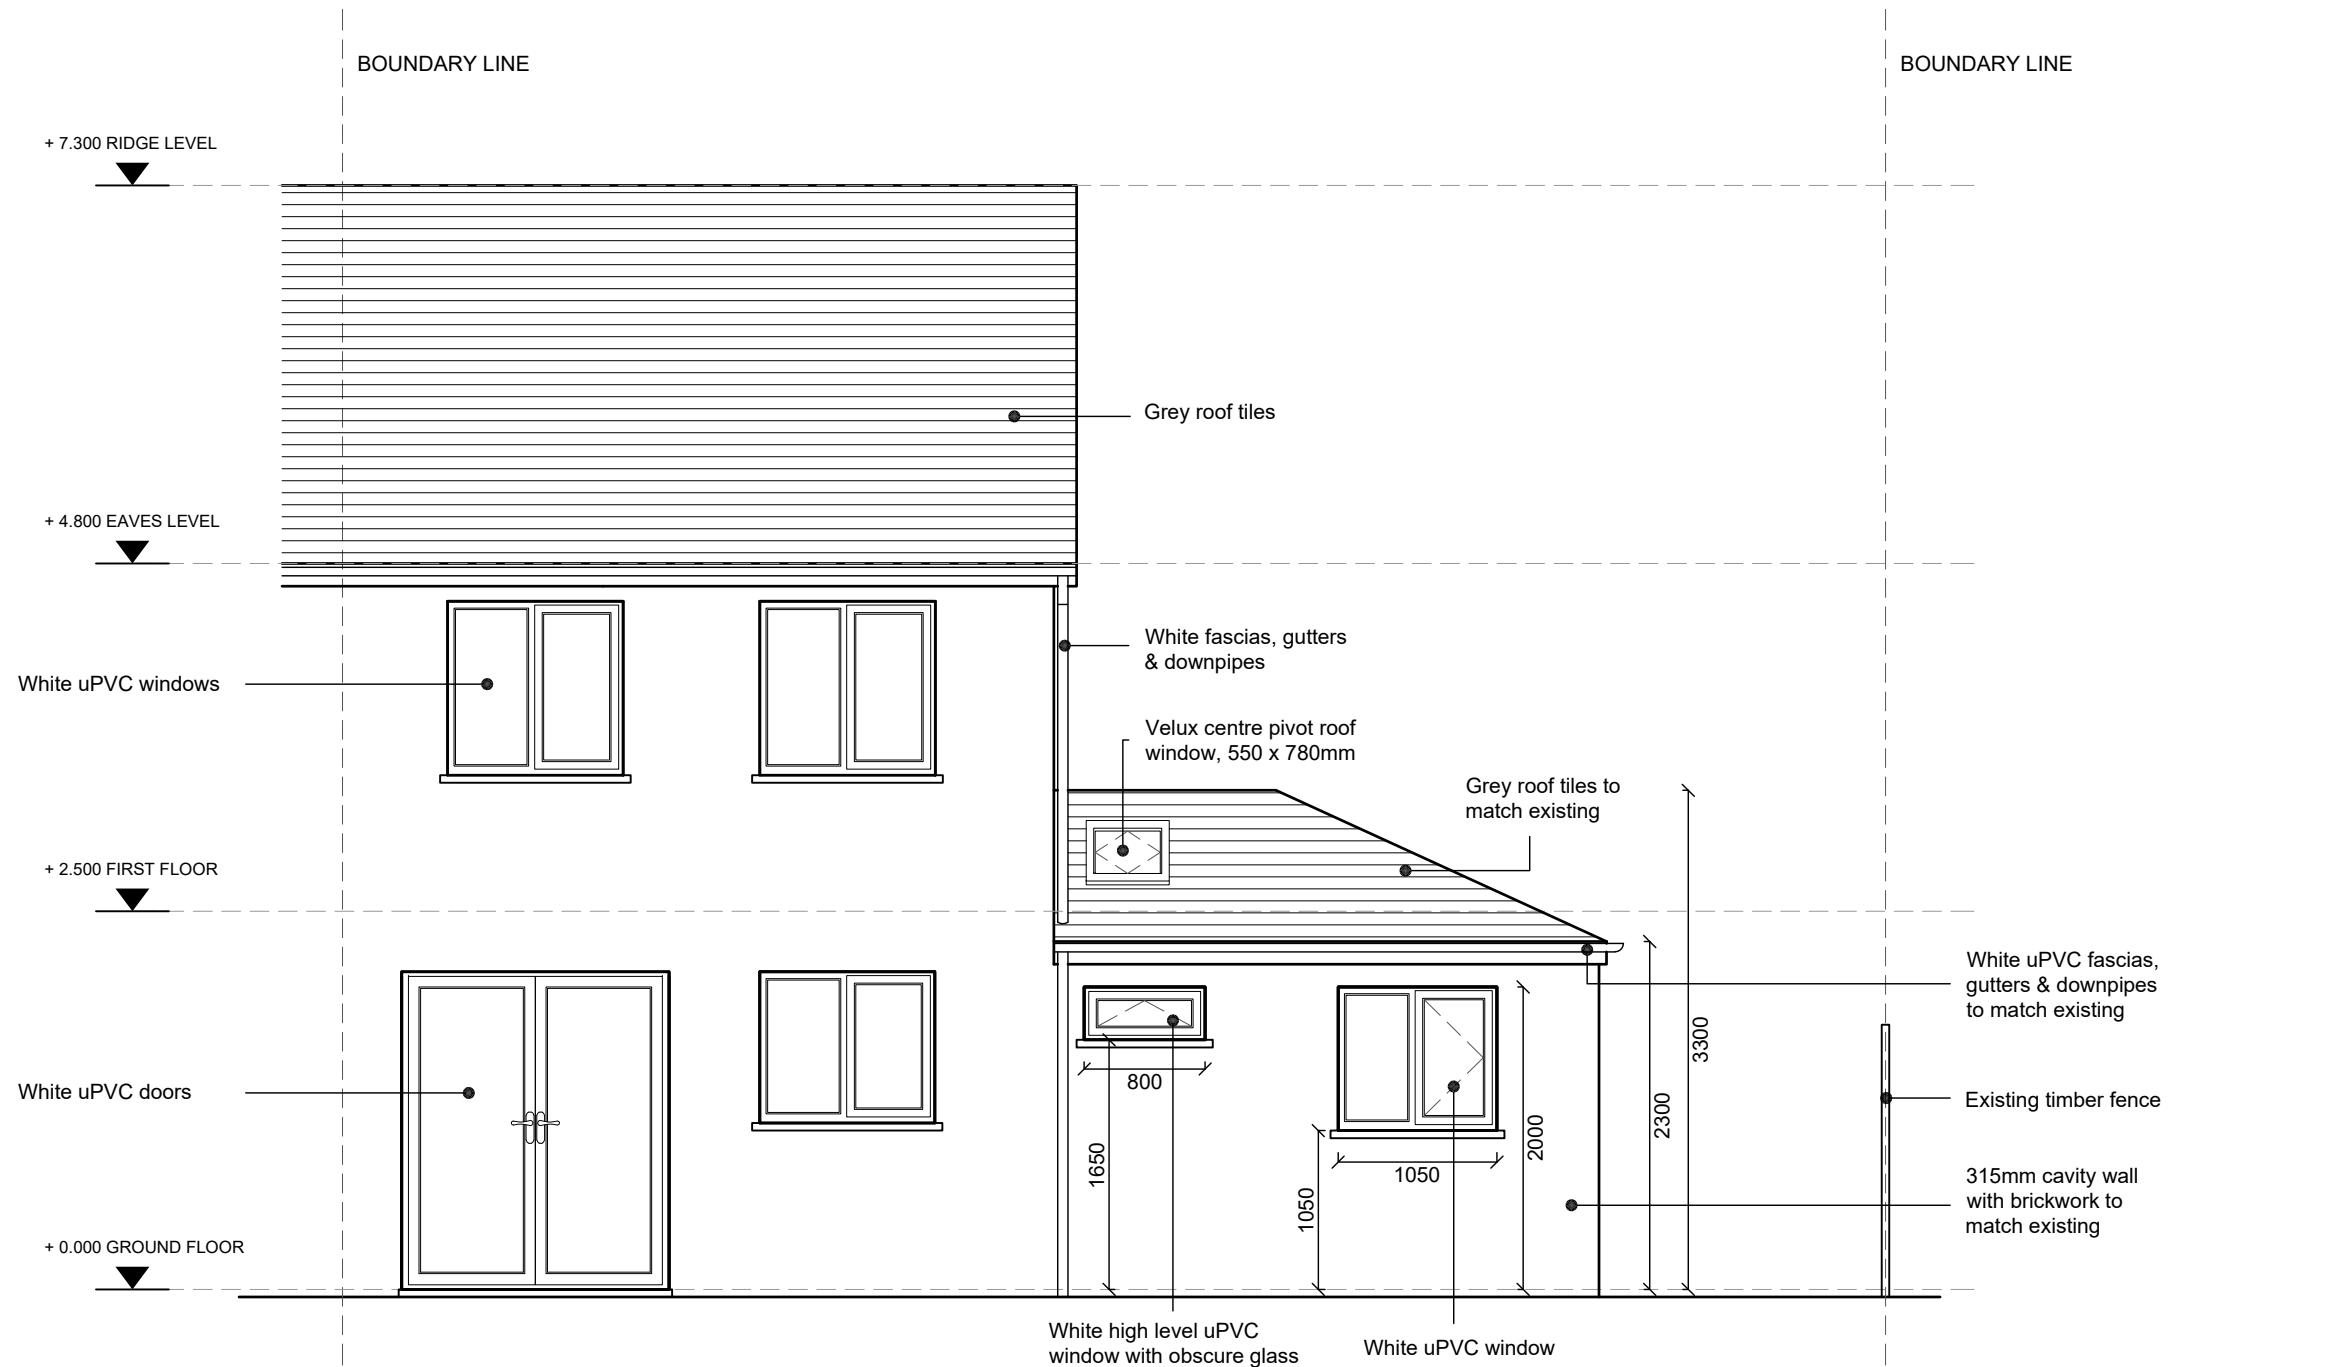

PROPOSED RAER ELEVATION

 

Client

Joshy Mavilacherril

Job Title

**27 Landkey Close
Manchester
M23 0FW**

Drawing Title

Proposed Rear Elevation

Drawing Number

20260312/INW2164/13

Drawn by:

WB

Date:

March 2026


Scale @ A3:

1:50

Notes



Client	Joshy Mavilacherril
Job Title	27 Landkey Close Manchester M23 0FW
Drawing Title	Proposed Side Elevation
Drawing Number	20260312/INW2164/14
Drawn by:	WB
Date:	March 2026
Scale @ A3:	1:50

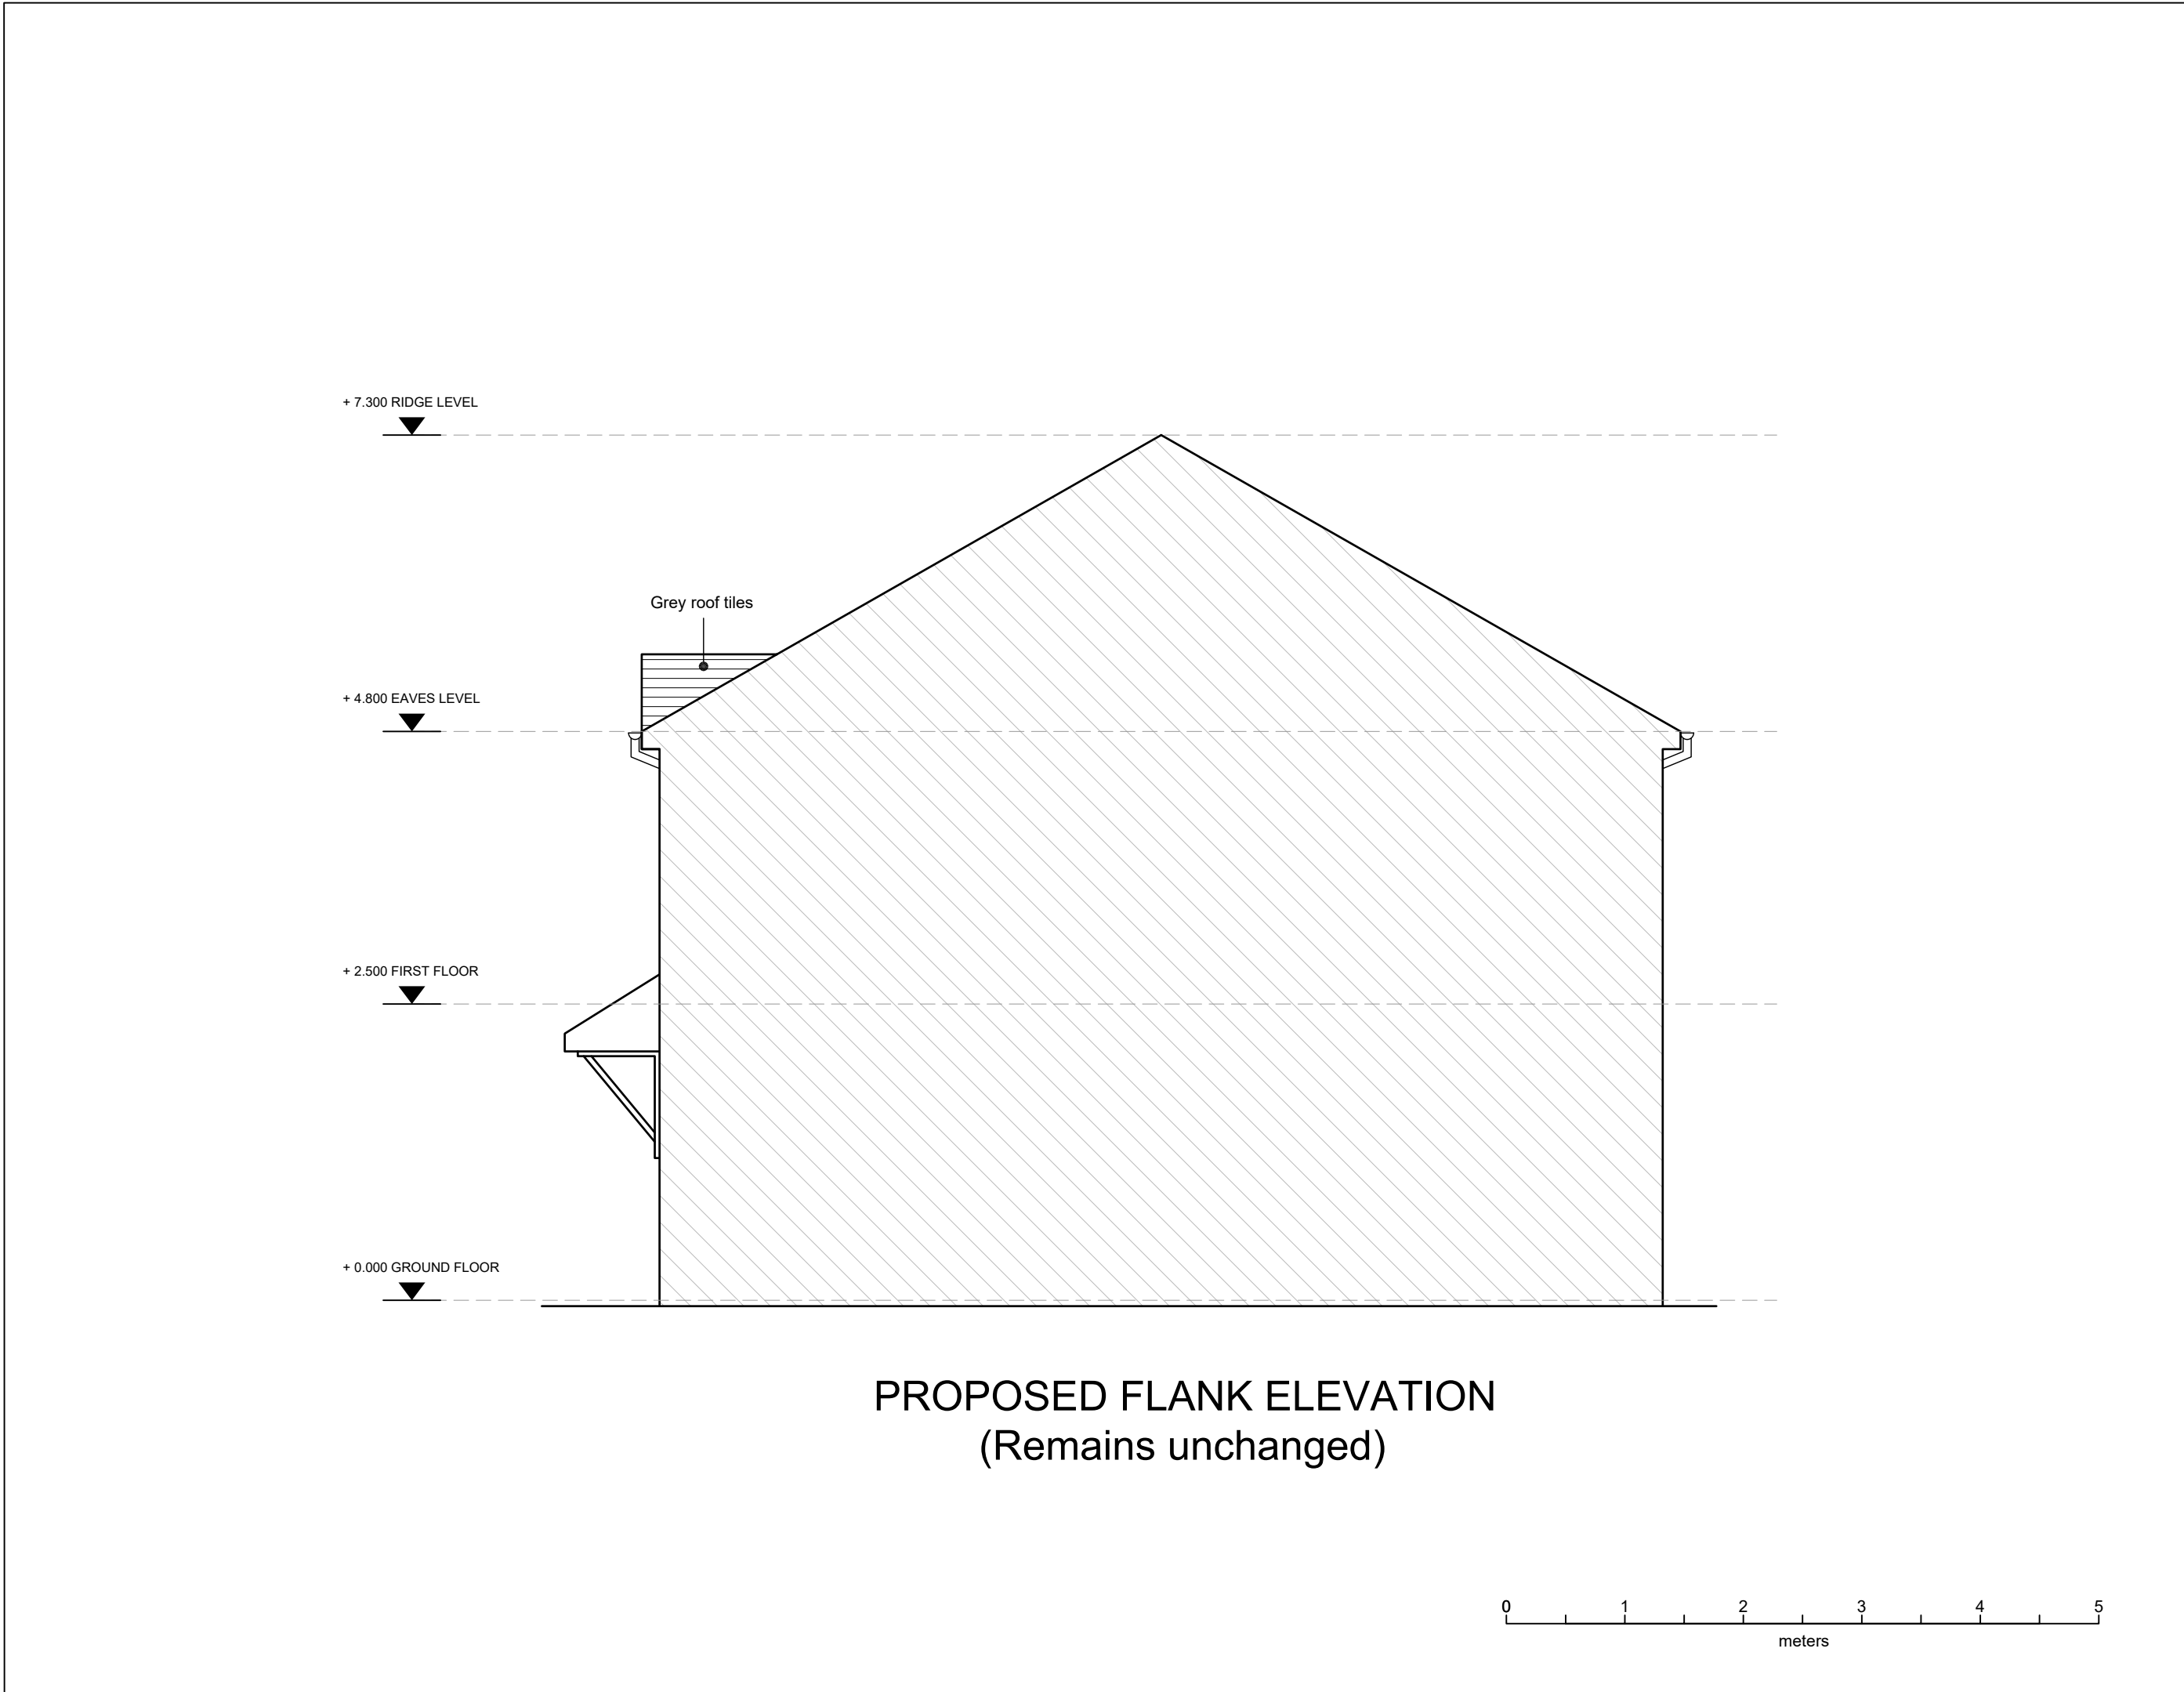

All site dimensions to be verified by the contractor on site prior to work commencing	
Notes	
Client	Joshy Mavilacherril
Job Title	27 Landkey Close Manchester M23 0FW
Drawing Title	Proposed Flank Elevation
Drawing Number	20260312/INW2164/15
Drawn by:	WB
Date:	March 2026
Scale @ A3:	1:50

