


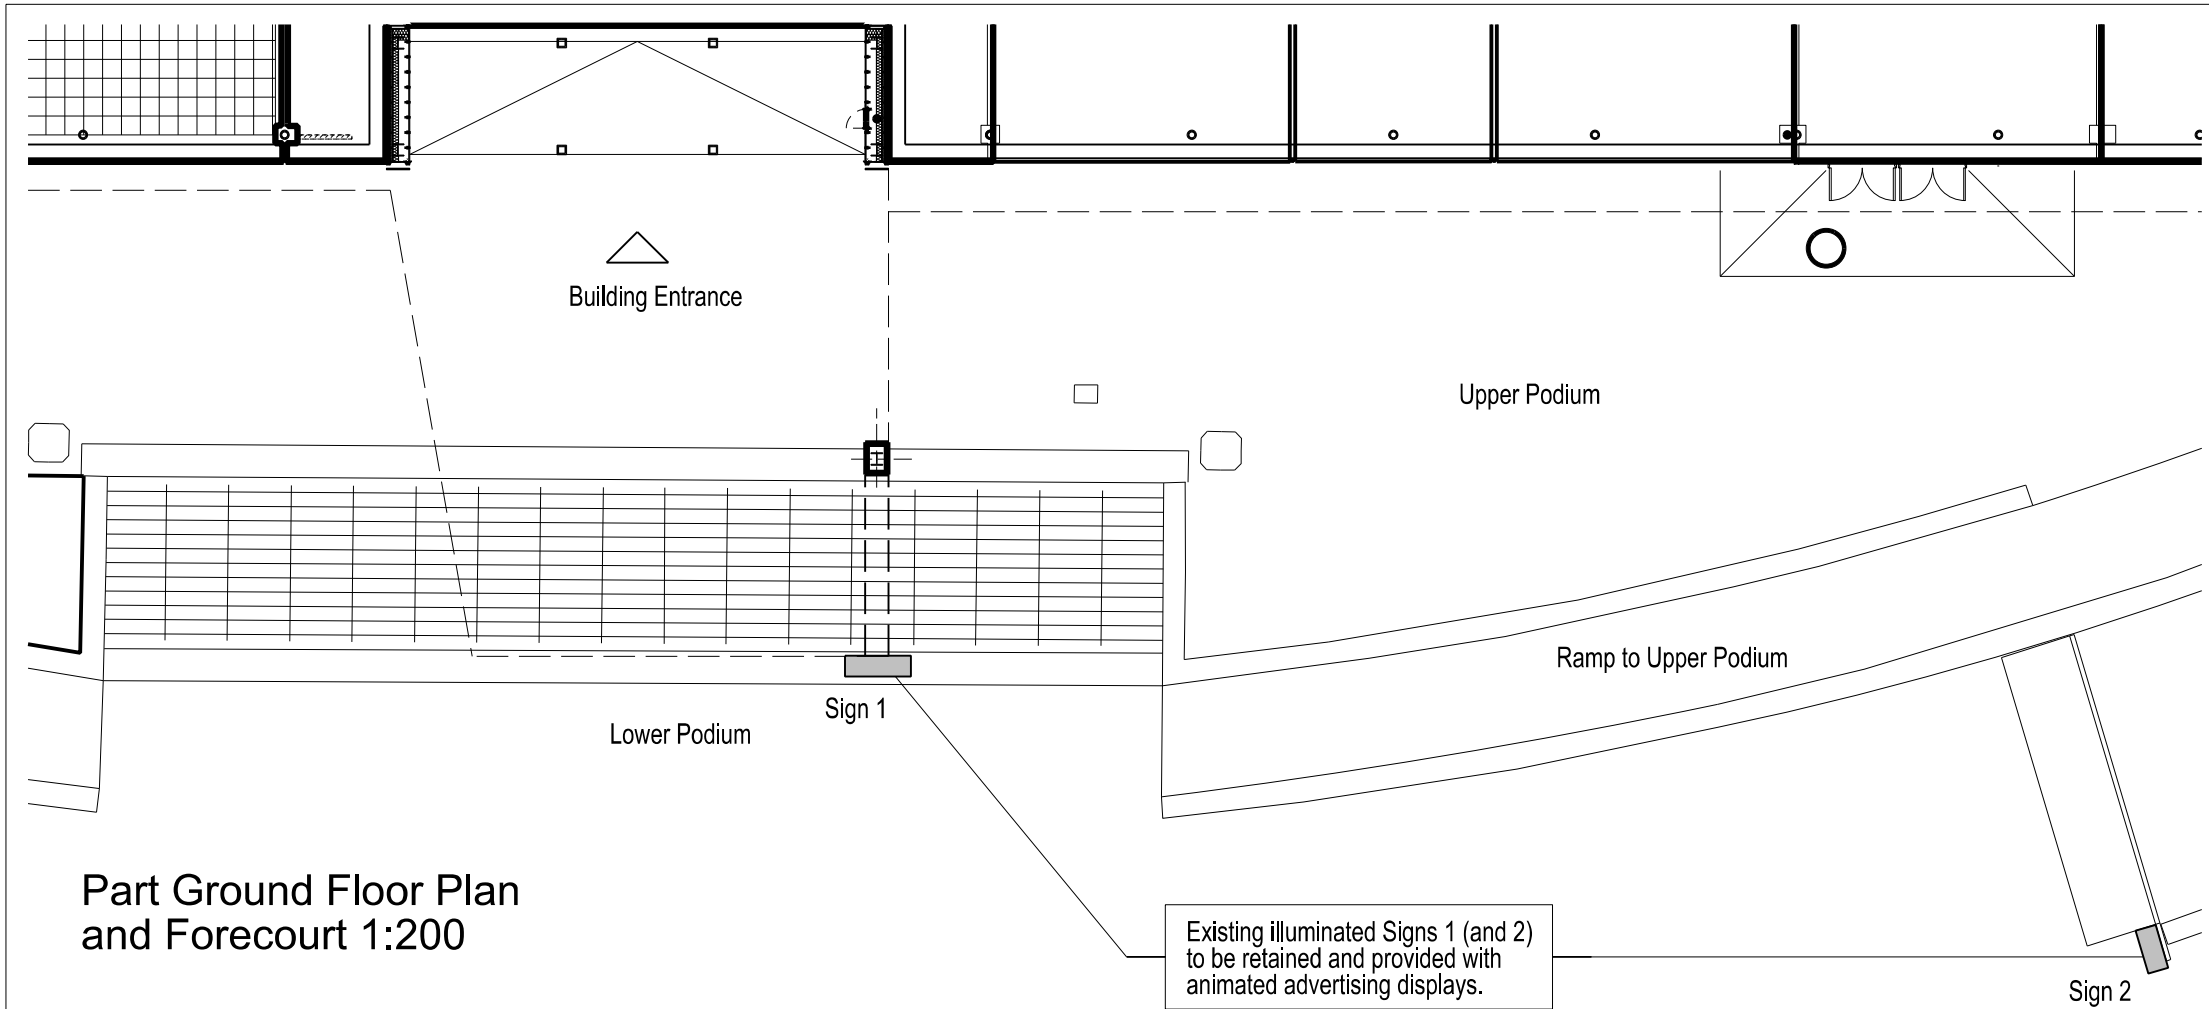

Part Ground Floor Plan
and Forecourt 1:200

Existing Sign 1
- 1.76 x 0.55m (3.7m high)



Existing Sign 2
- 1.18 x 0.55m (3.57m high)



Do not scale this drawing
All given dimensions are in millimetres
Architect to be notified of discrepancies in figured dimensions
Contractors must check all dimensions from site

This drawing is copyright and is for use on this site only

Amendments			
No		Prep	Date

Project
Manchester Central

Title
Location of Existing Signage

Job No. 6688	Drawing No. 110
Amendment:	Scale @A3, 1:200

Status
INFORMATION

Auth MJB	Date January 2026
----------	-------------------

TAYLORDESIGN
architects

www.taylor-design.co.uk
Norcliffe House, Station Road, Wilmslow, Cheshire SK9 1BU
t 01625 528181 e office@taylor-design.co.uk

© Taylor Design 2025