



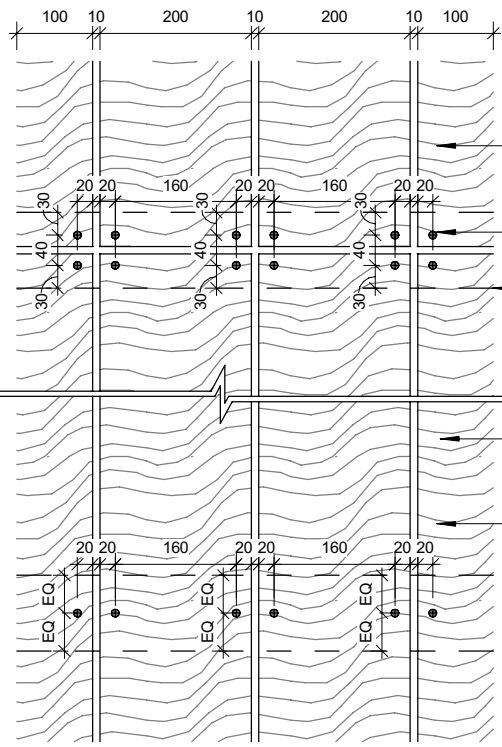


- FULL LENGTH TIMBER BOARD AT 2100MM
- 316 STAINLESS STEEL SCREW FIXING
- METAL STRUCTURAL FRAME POWDER COATED BLACK TO STRUCTURAL ENGINEER'S DESIGN
- EXT-455 TIMBER BOARD ENCLOSURE
- FIRST TIMBER BOARD ABOVE SSL TO BE CUT FROM 2100MM

3 TIMBER BOARD DETAIL
1:10

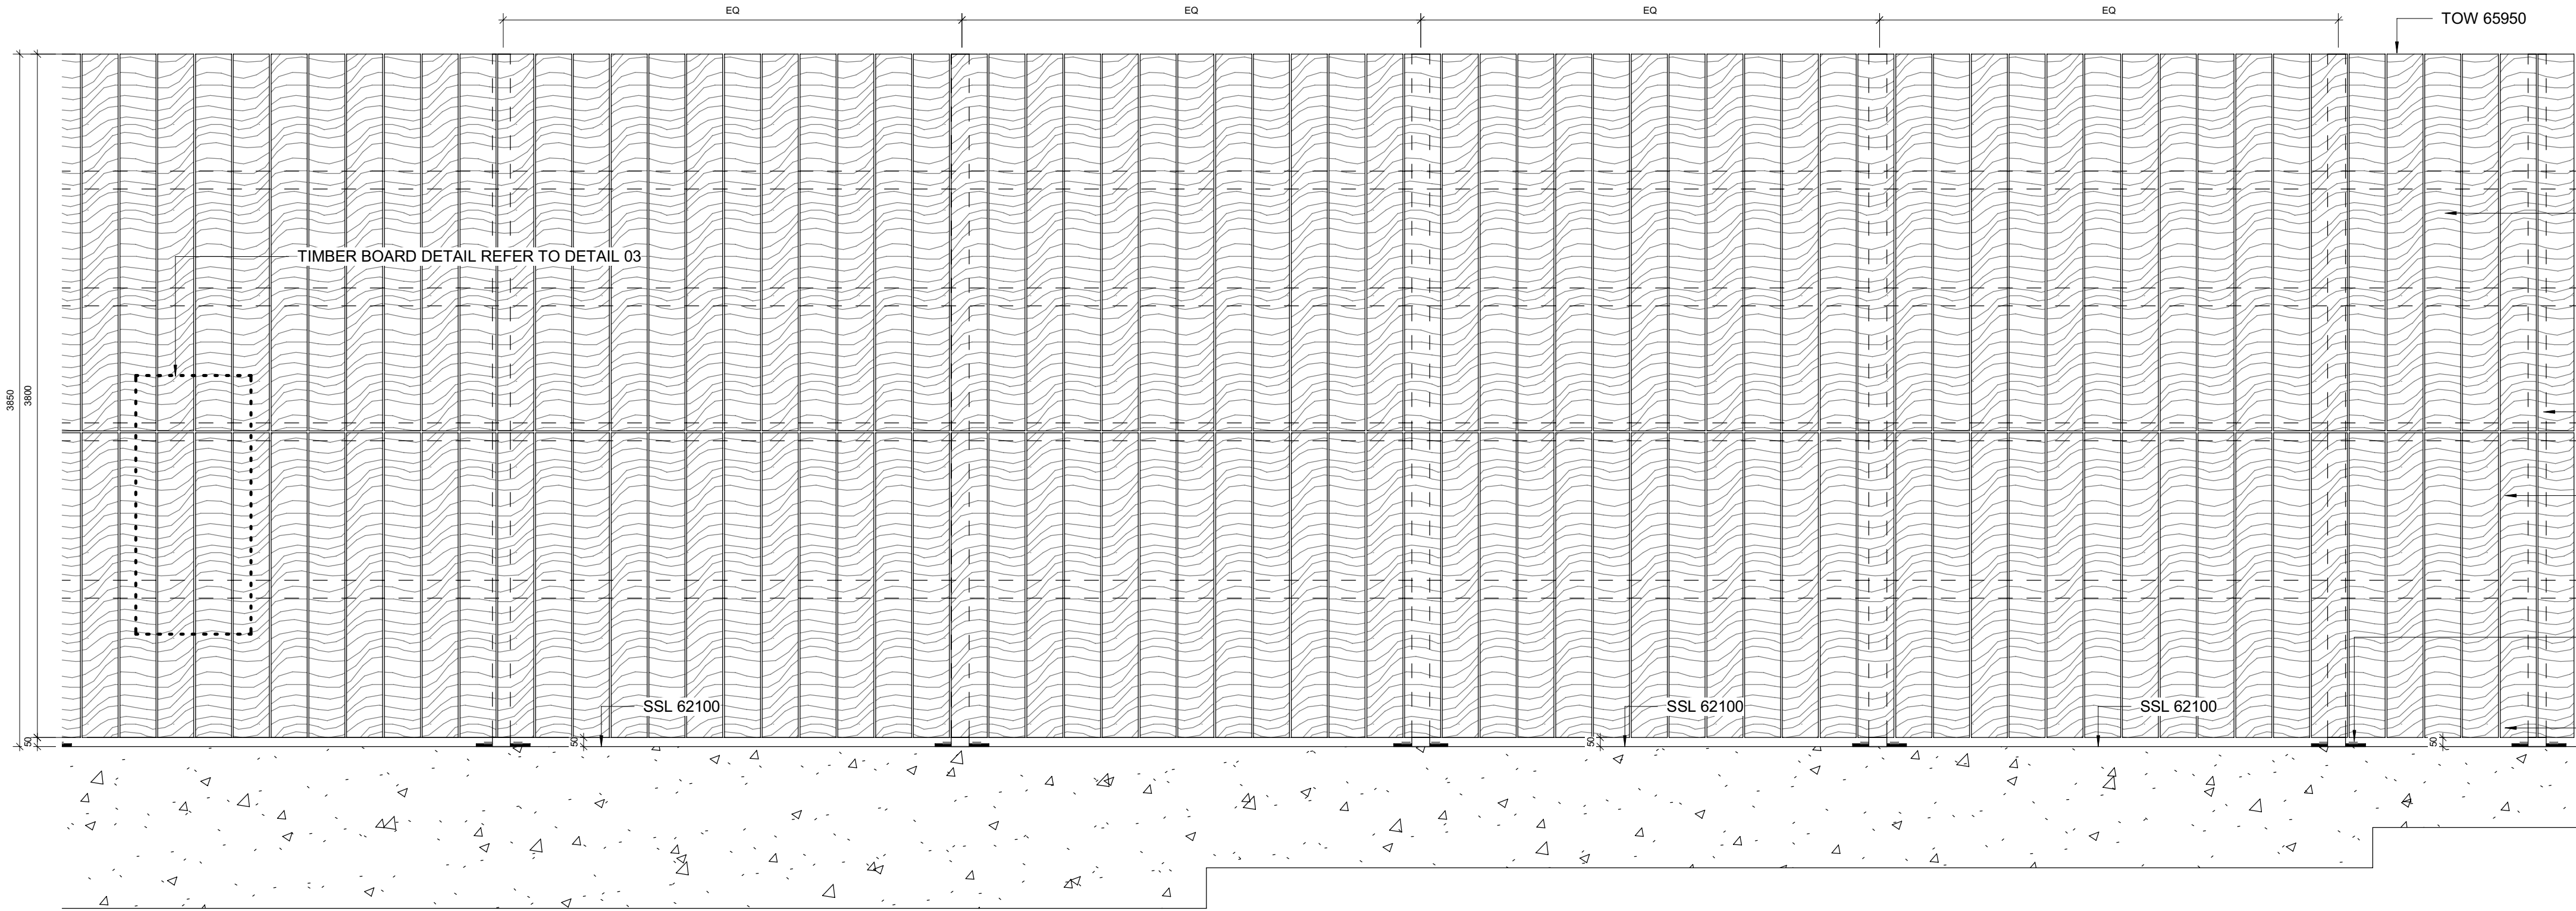


- FULL LENGTH TIMBER BOARD AT 2100MM
- METAL STRUCTURAL FRAME POWDER COATED BLACK TO STRUCTURAL ENGINEER'S DESIGN
- METAL POST POWDER COATED BLACK TO STRUCTURE ENGINEER'S DESIGN
- EXT-455 TIMBER BOARD ENCLOSURE
- TIMBER BOARD FIXING DESIGN TO FOLLOW MANUFACTURE'S RECOMMENDATION
- FIRST TIMBER BOARD ABOVE SSL TO BE CUT FROM 2100MM

1 EXT-455 TIMBER BOARD ENCLOSURE NORTH ELEVATION
1:25

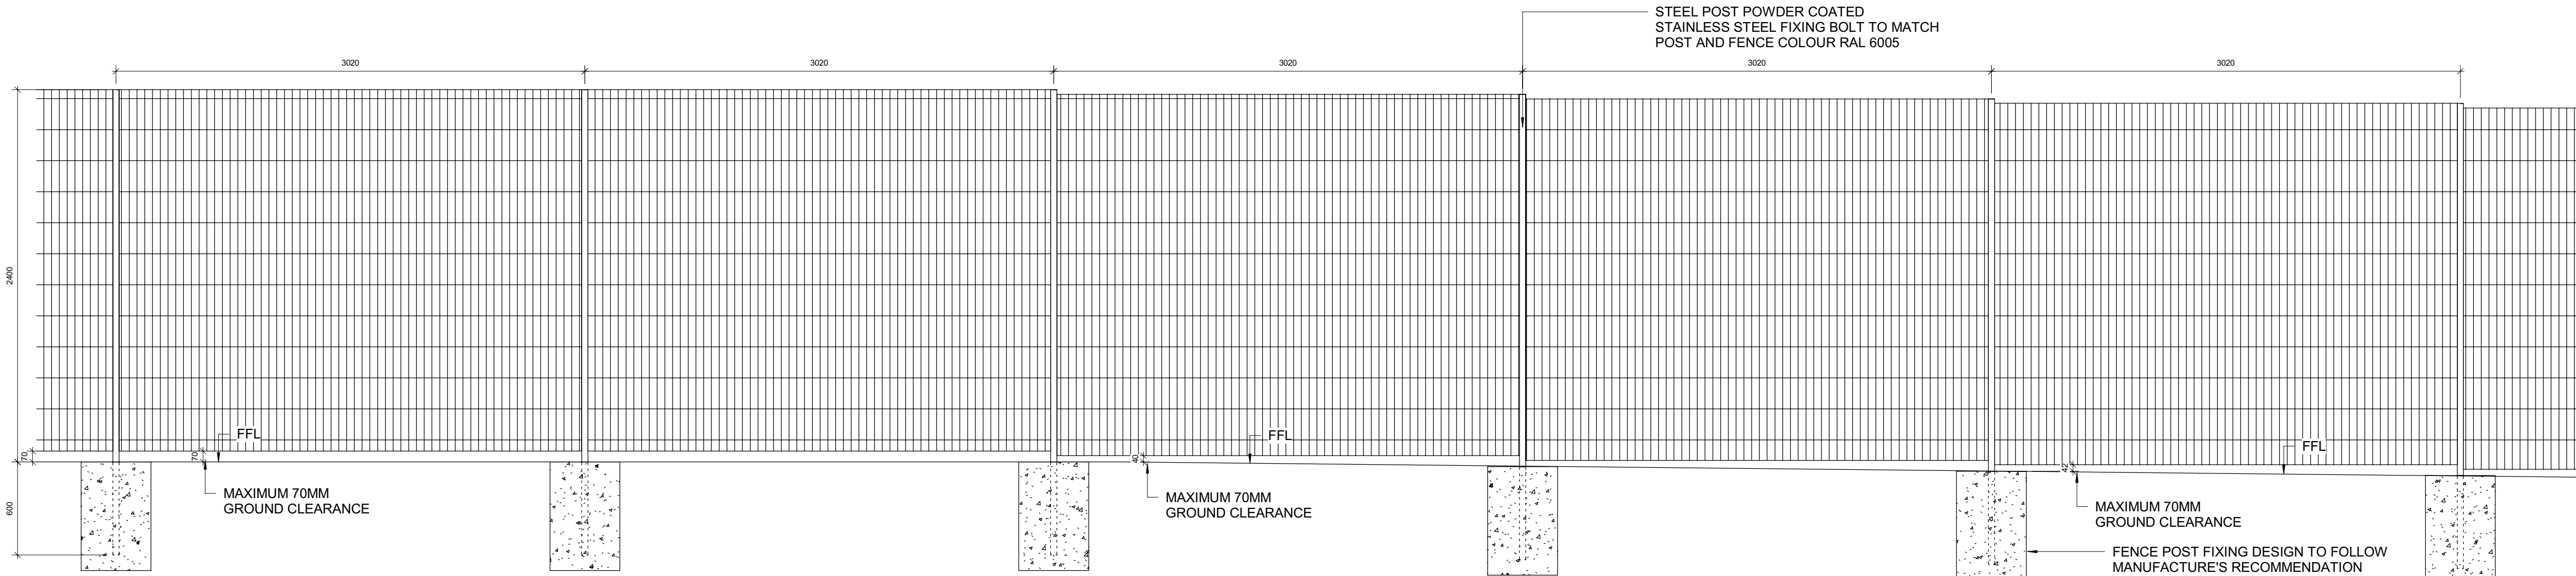


STEEL POST POWDER COATED STAINLESS STEEL FIXING BOLT TO MATCH POST AND FENCE COLOUR RAL 6005

2 EXT-421 METAL FENCING ELEVATION
1:25

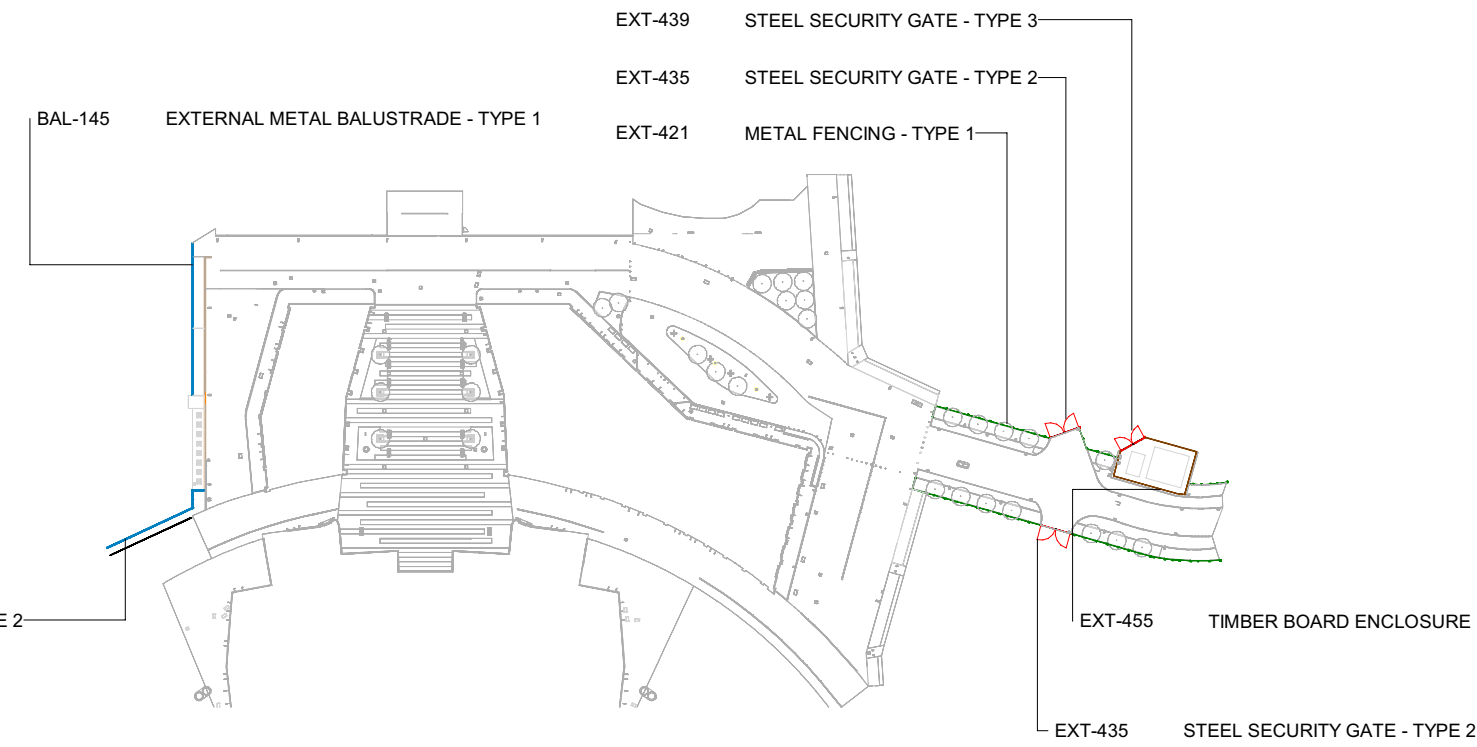

REVISIONS		
REV	DATE	DESCRIPTION
P00	30.06.23	ISSUED FOR STAGE 4
P01	14.07.23	ISSUED FOR STAGE 4
P02	20.07.23	DISCIPLINE CHANGED FROM "A" TO "L"
P03	02.02.24	ISSUED FOR STAGE 4 UPDATE
C01	01.05.24	ISSUED FOR CONSTRUCTION
C02	07.03.25	ISSUED FOR CONSTRUCTION: ACCESS ROAD UPDATE
C03	18.06.25	ISSUED FOR CONSTRUCTION - GATE & FENCE COLOUR UPDATE

KEY PLAN

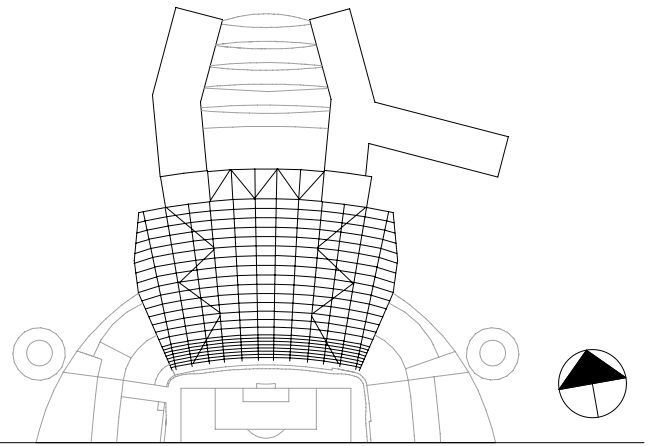

KEY

- GATES
- EXT-435 STEEL SECURITY GATE - TYPE 2
- EXT-439 STEEL SECURITY GATE - TYPE 3
- FENCES
- EXT-421 METAL FENCING - TYPE 1
- TIMBER ENCLOSURE
- EXT-455 TIMBER BOARD ENCLOSURE
- BALUSTRADES
- BAL-145 EXTERNAL METAL BALUSTRADE - TYPE 1
- BAL-147 EXTERNAL METAL BALUSTRADE - TYPE 2
- WALLS
- CON-309 RETAINING WALL

NOTES:

- SUPPORTING METAL STRUCTURE FOR THE TIMBER BOARD TO STRUCTURAL ENGINEER'S DESIGN.
- TIMBER BOARD FIXING TO MANUFACTURE'S DESIGN AND SPECIFICATION.
- METAL WORK FOUNDATION AND FIXING TO MANUFACTURE'S DESIGN AND SPECIFICATION.
- CONCRETE FOUNDATION TO CIVIL ENGINEER'S DESIGN AND SPECIFICATION.
- FENCE AND TIMBER DRAWING IS INDICATIVE ONLY REFER TO SUPPLIER'S SHOP DRAWING FOR CONSTRUCTION PURPOSE (SUBJECT TO APPROVAL BY LANDSCAPE ARCHITECT).
- FENCE & FENCE POST COLOUR TO MATCH GATE & GATE POST RAL 6005

CLIENT



© COPYRIGHT. ALL RIGHTS RESERVED

THIS WORK IS COPYRIGHT AND CANNOT BE REPRODUCED OR COPIED IN ANY FORM OR BY ANY OTHER MEANS (GRAPHIC, ELECTRONIC OR MECHANICAL INCLUDING PHOTOCOPYING) WITHOUT THE WRITTEN PERMISSION OF POPULOUS ANY LICENSE, EXPRESS OR IMPLIED, TO USE THIS DOCUMENT FOR ANY PURPOSE WHATSOEVER IS RESTRICTED TO THE TERMS OF THE AGREEMENT OR IMPLIED AGREEMENT BETWEEN POPULOUS AND THE INSTRUCTING PARTY.

USE FIGURED DIMENSIONS IN PREFERENCE TO SCALED. CHECK ALL DIMENSIONS ON SITE BEFORE FABRICATION OR SETTING OUT

ARCHITECT

POPULOUS®

14 BLADES COURT | DEODAR ROAD | LONDON | SW15 2NU | UNITED KINGDOM
TELEPHONE +44 (0)20 8874 7566 FACSIMILE +44 (0)20 8874 7470
ALL PRODUCTION & INTELLECTUAL PROPERTY RIGHTS RESERVED © POPULOUS 2009

PROJECT NAME

MCFC - NORTH EXPANSION

DRAWING TITLE

LANDSCAPE

WALLS, FENCES, GATES

TYPICAL FENCE DETAILS

STATUS		RIBA STAGE	PROJECT NO.				
A5		5	4348				
DATE		SCALE	SIZE				
30/06/23		As indicated	A1				
DRAWN	CHECKED	APPROVED					
SA	TJ	MT					
PROJECT	ORIGIN	ZONE	LEVEL	TYPE	ROLE	DRAWING	REV
NSE-POP-ZZ- ZZ- DD- L - 000680 C							