


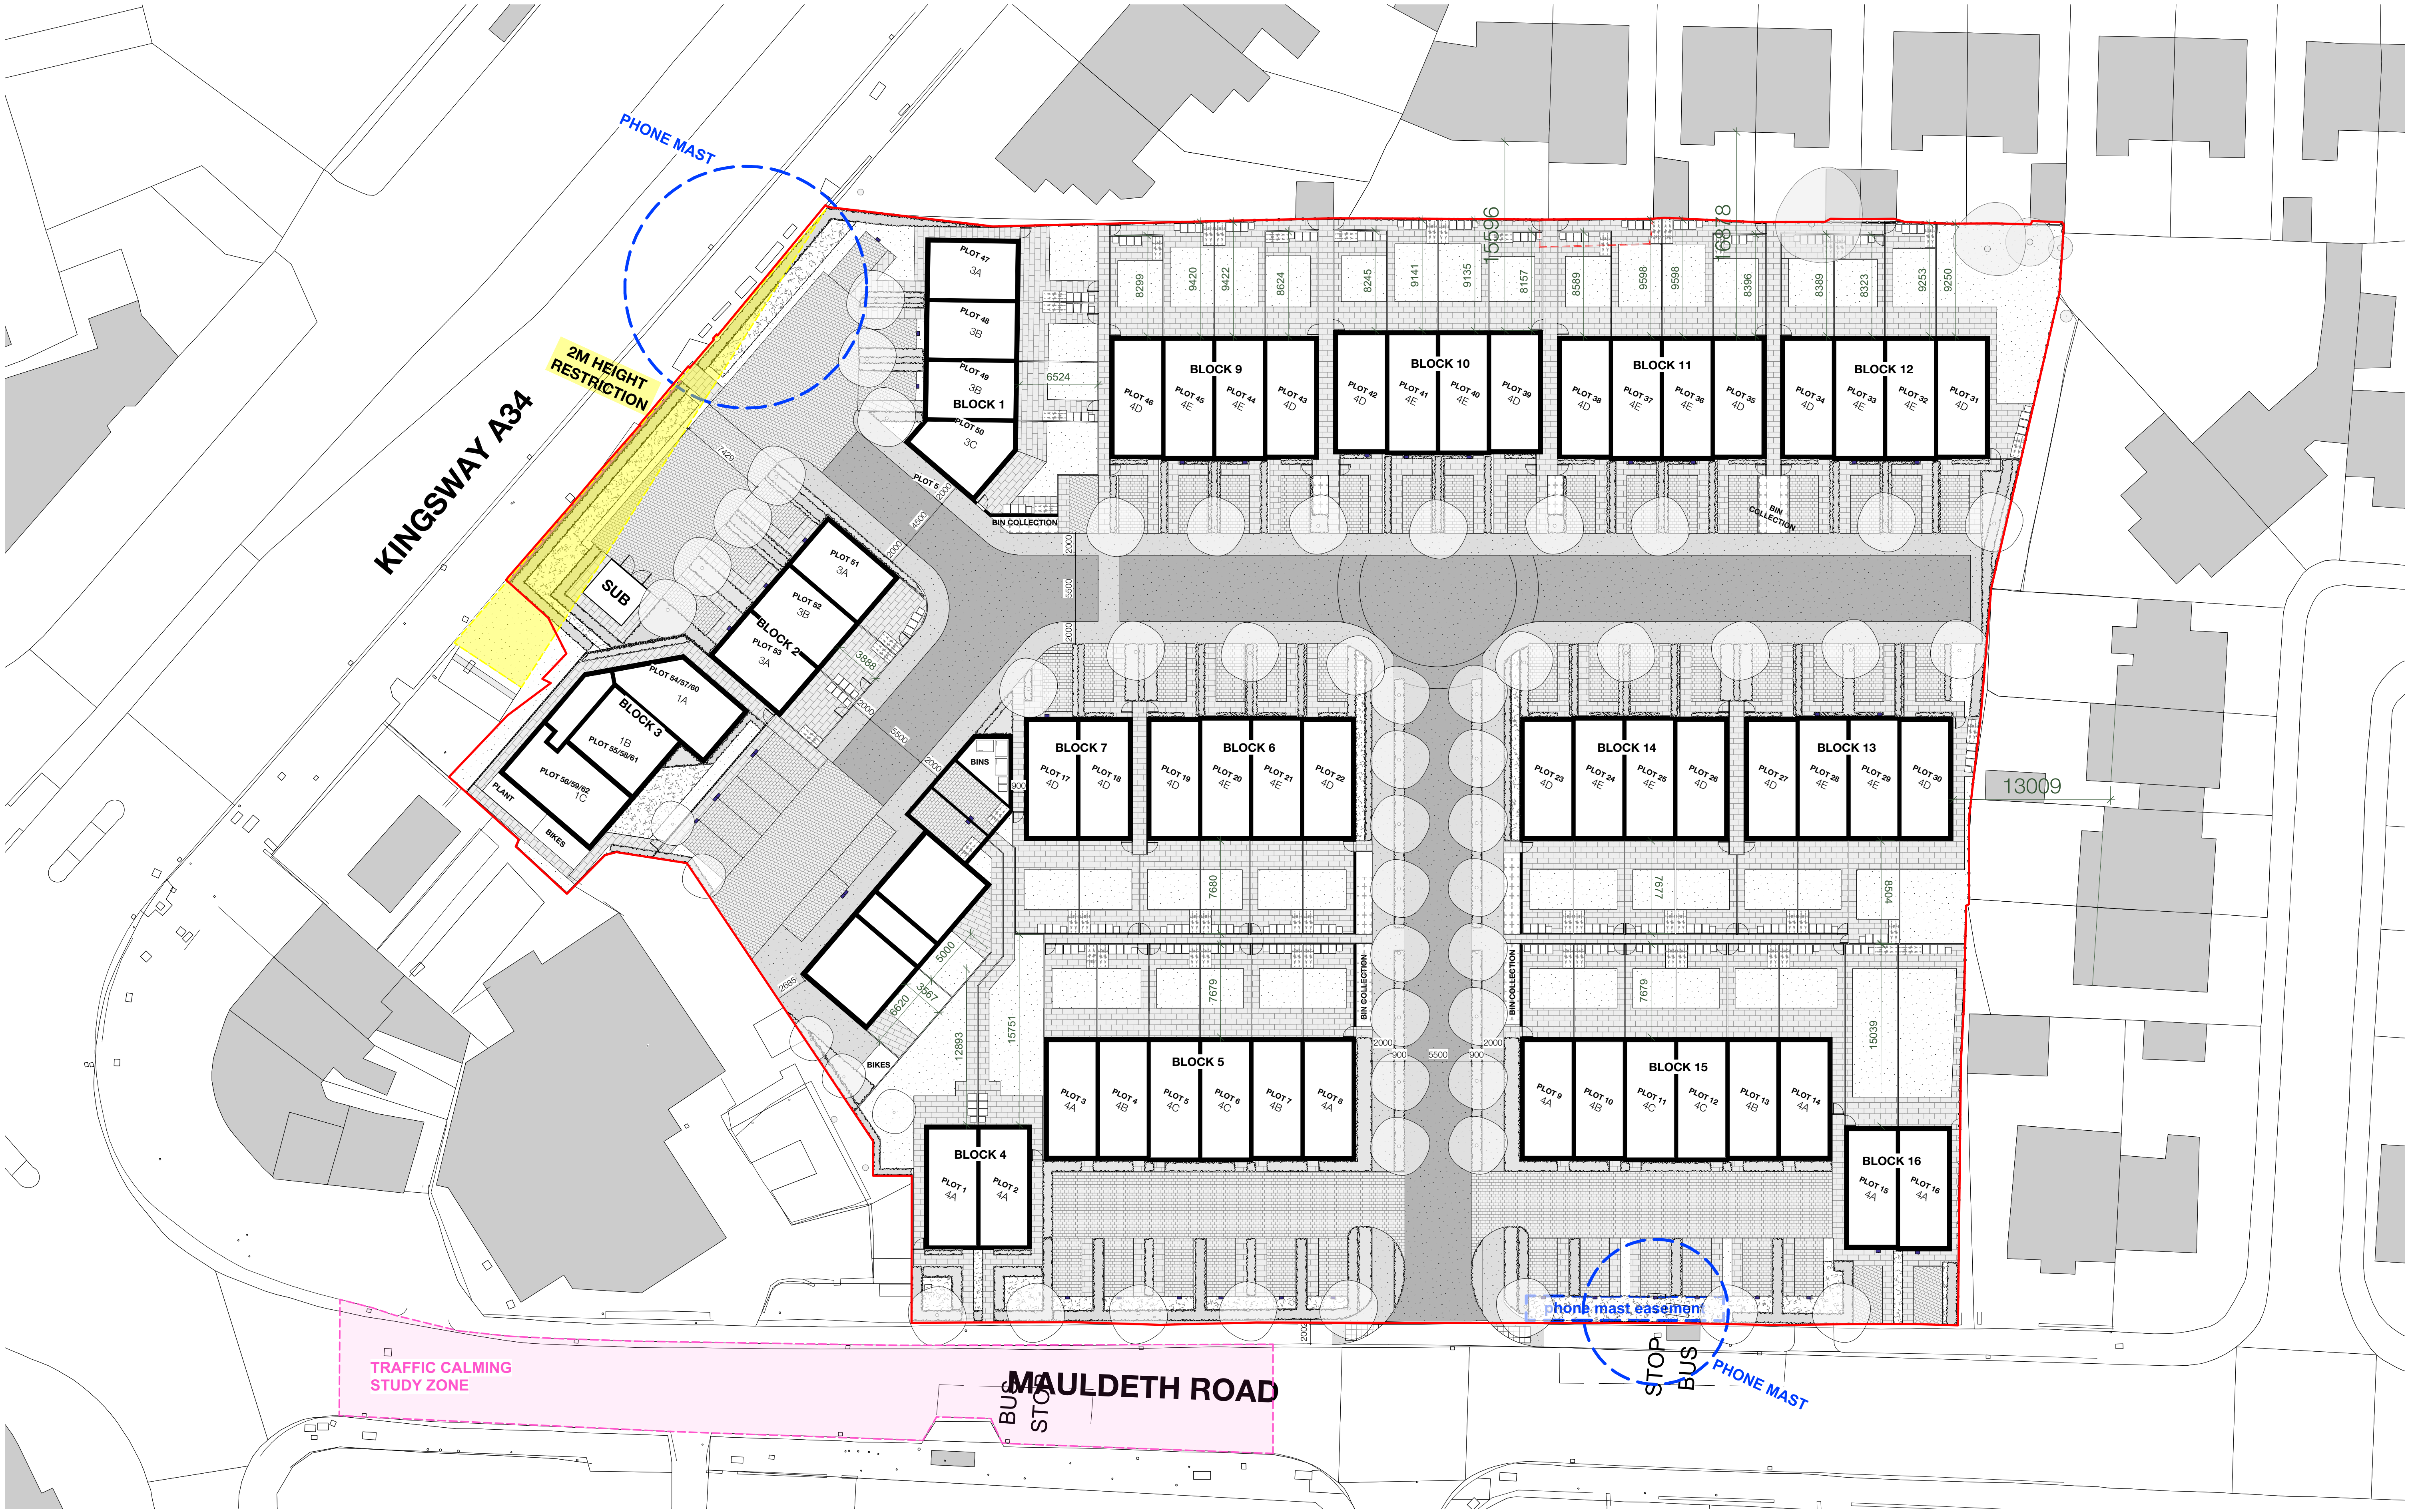

PROPOSED SITE PLAN
1:250@A1

0 5 10 15 20 25 M

N

© Copyright Ollier Smurthwaite Architects

PLANNING

IMPORTANT NOTES:

M	05/02/26	REINSTATED GARAGES TO BLOCK 4
L	06/10/25	TRAFFIC CALMING STUDY ZONE ADDED.
K	03/10/25	AMENDED PAVEMENTS TO 2M WIDTH. BLOCK 10 MOVED CLOSER TO STREET.
J	28/04/25	ADDED DIMENSIONS TO GARDENS
H	28/03/25	AMENDED ROAD LAYOUT AND PARKING TO BLOCK 4
REVISION	DATE	DESCRIPTION

CLIENT: VIEWS
PROJECT: PROPOSED RESIDENTIAL DEVELOPMENT
ADDRESS: BURNAGE CRICKET CLUB, M19 1AX
DRAWING TITLE: PROPOSED SITE PLAN
SCALE: 1:250@A1
DATE: AUGUST 2024
DRAWING NO: AB15_P_100M

OLLIER SMURTHWAITE ARCHITECTS

40 King Street, Manchester, M2 6BA
T: 0161 883 0839
F: 0161 883 0839
E: mail@olliersmurthwaite.com