



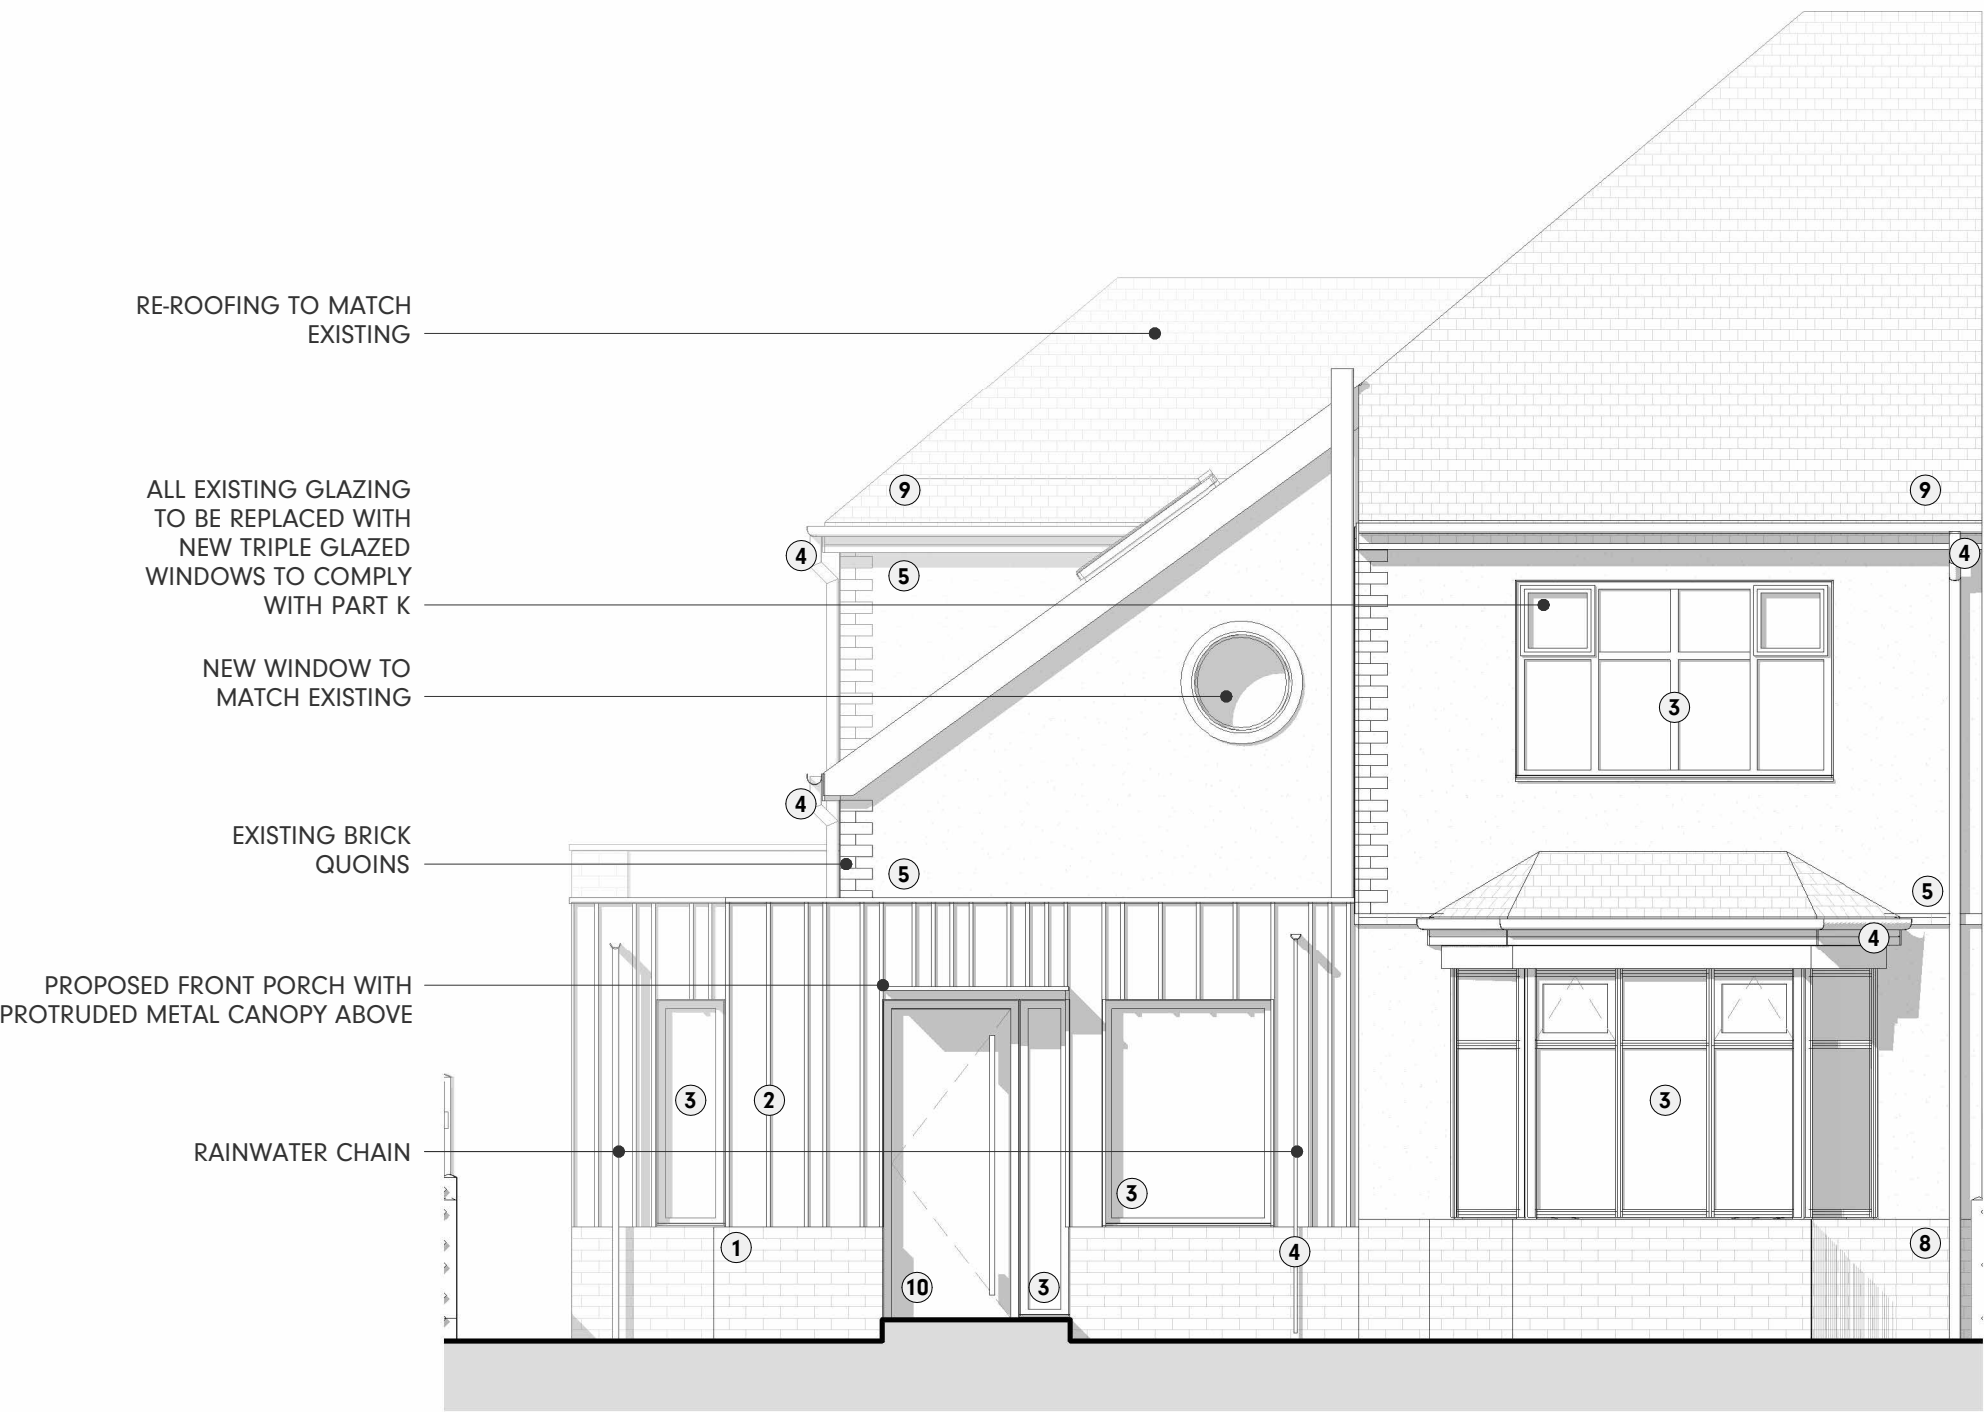


Proposed Front Elevation

1 : 50

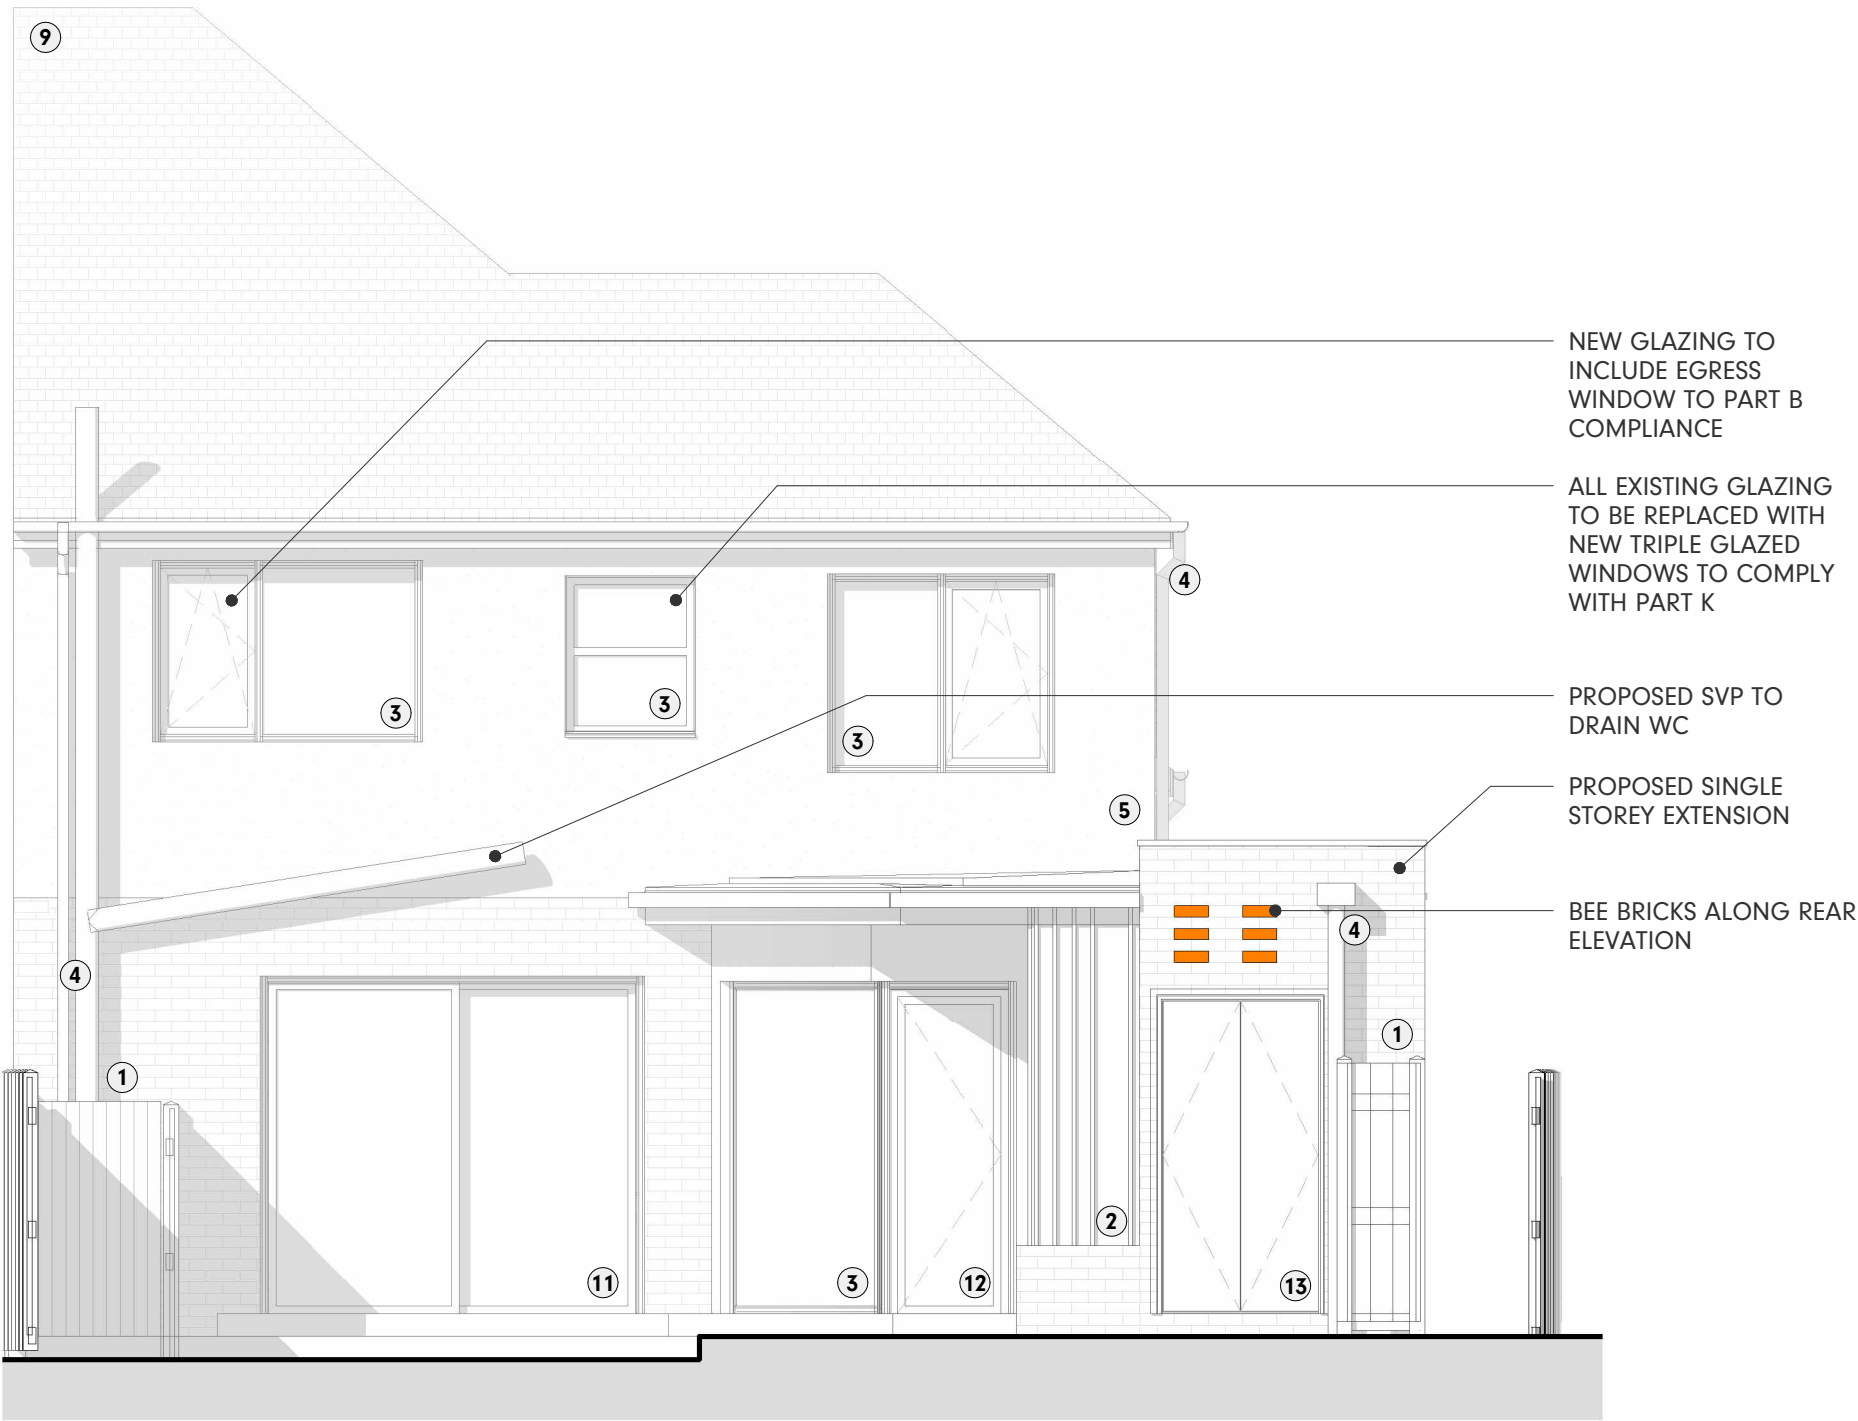


Proposed Rear Elevation

1 : 50

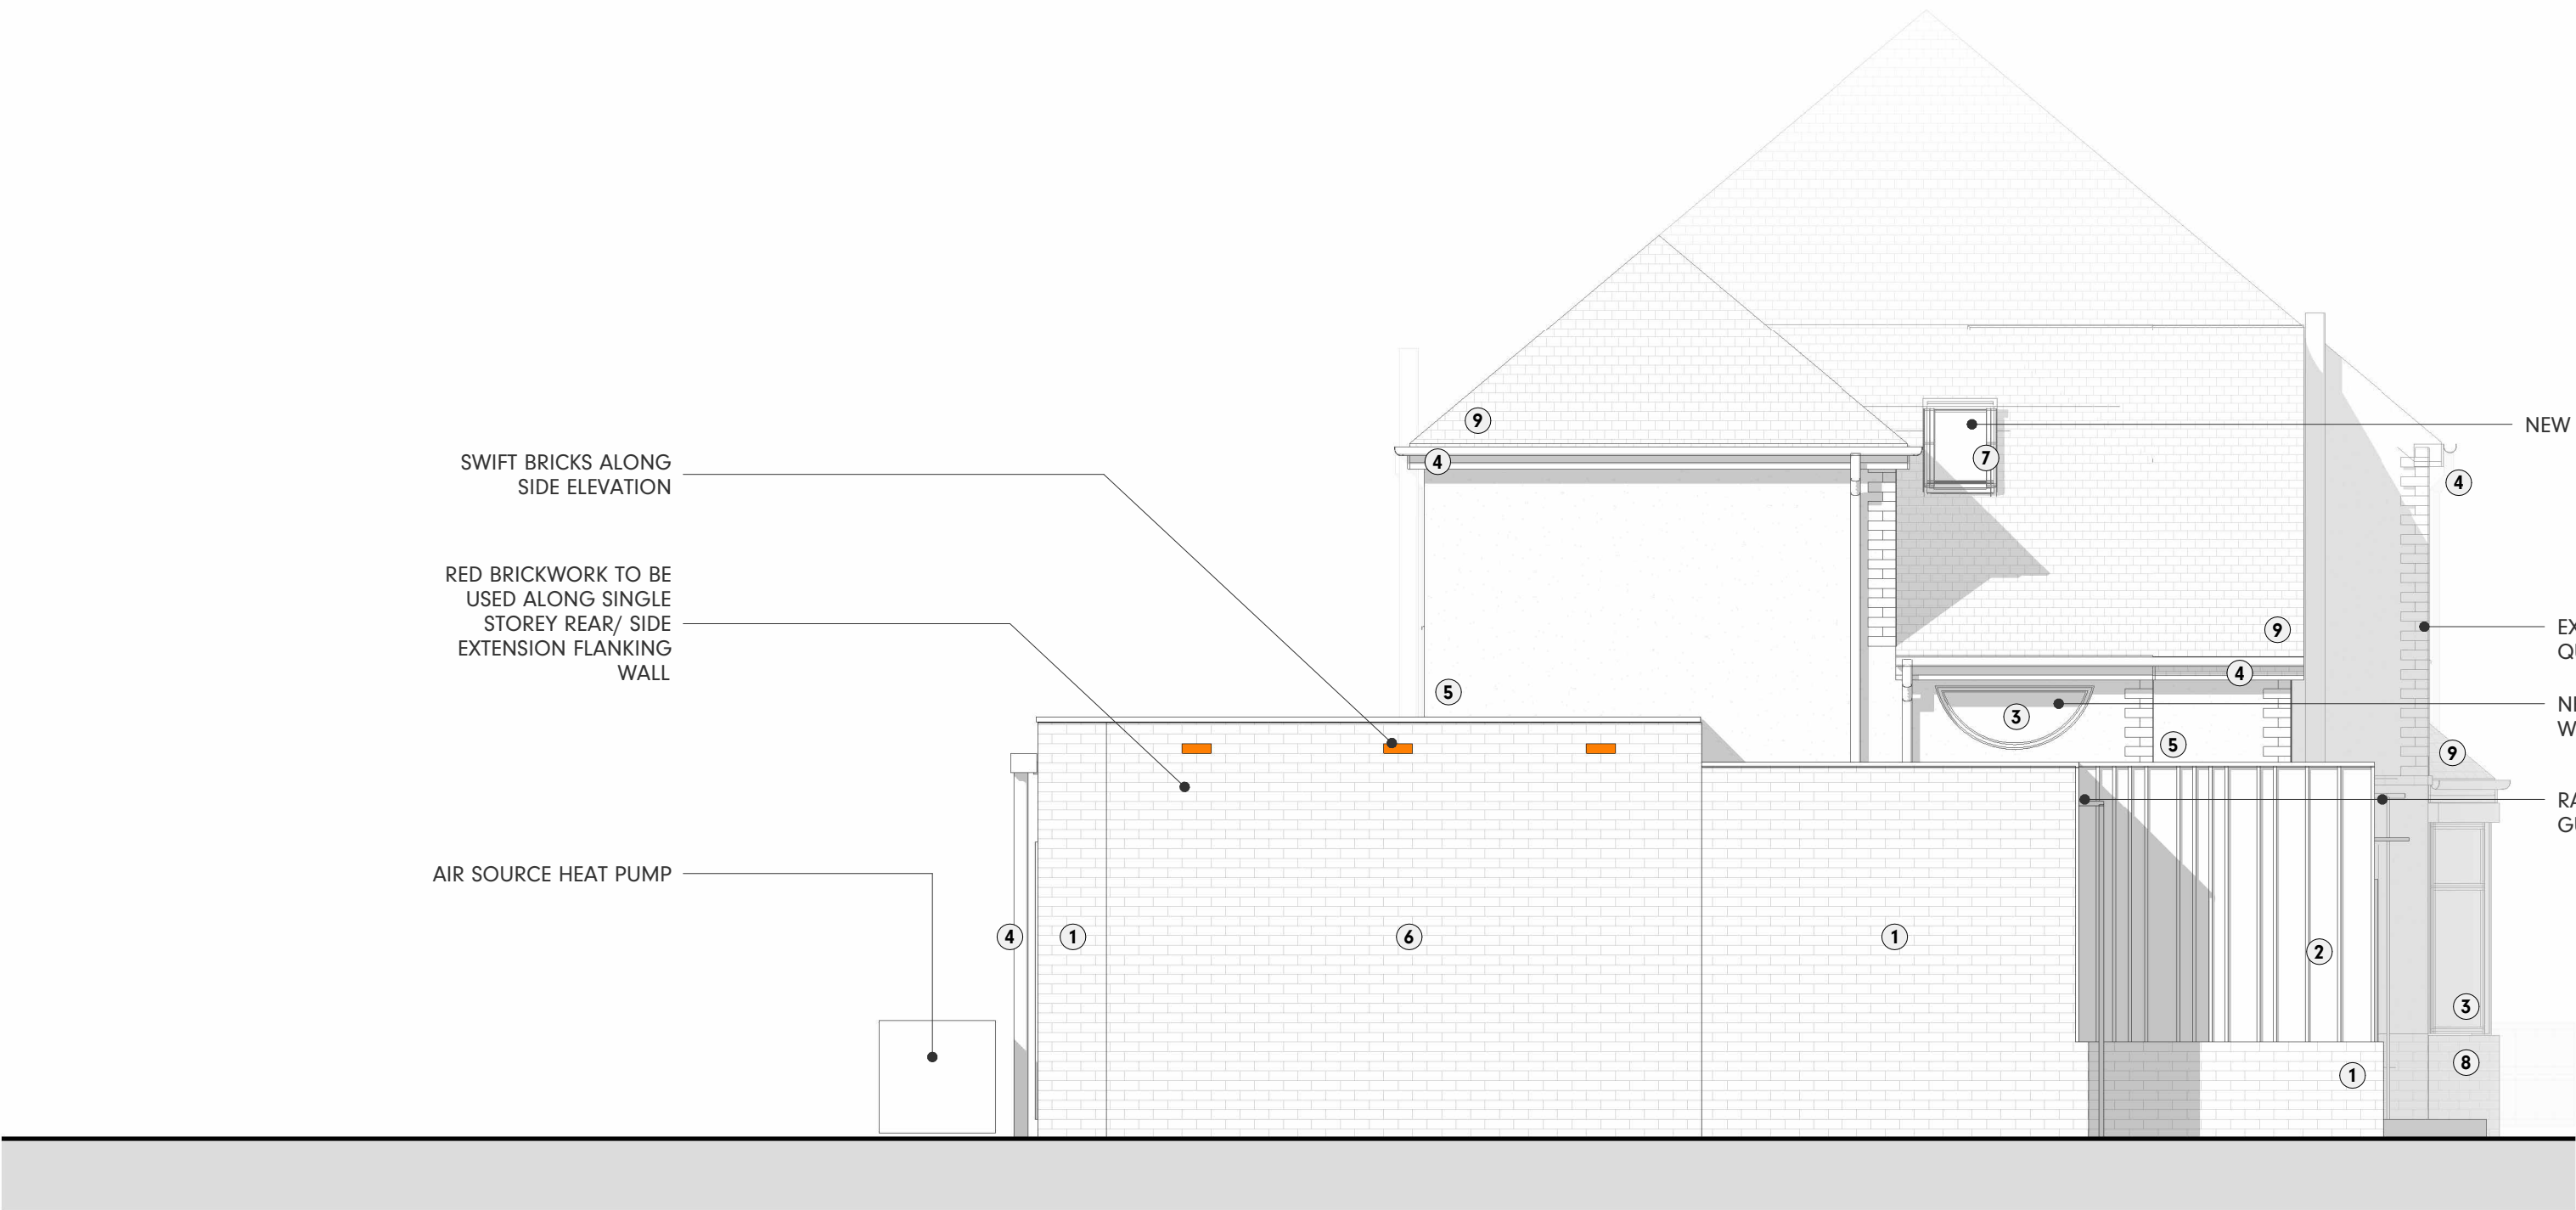


Proposed Side Elevation 01

1 : 50

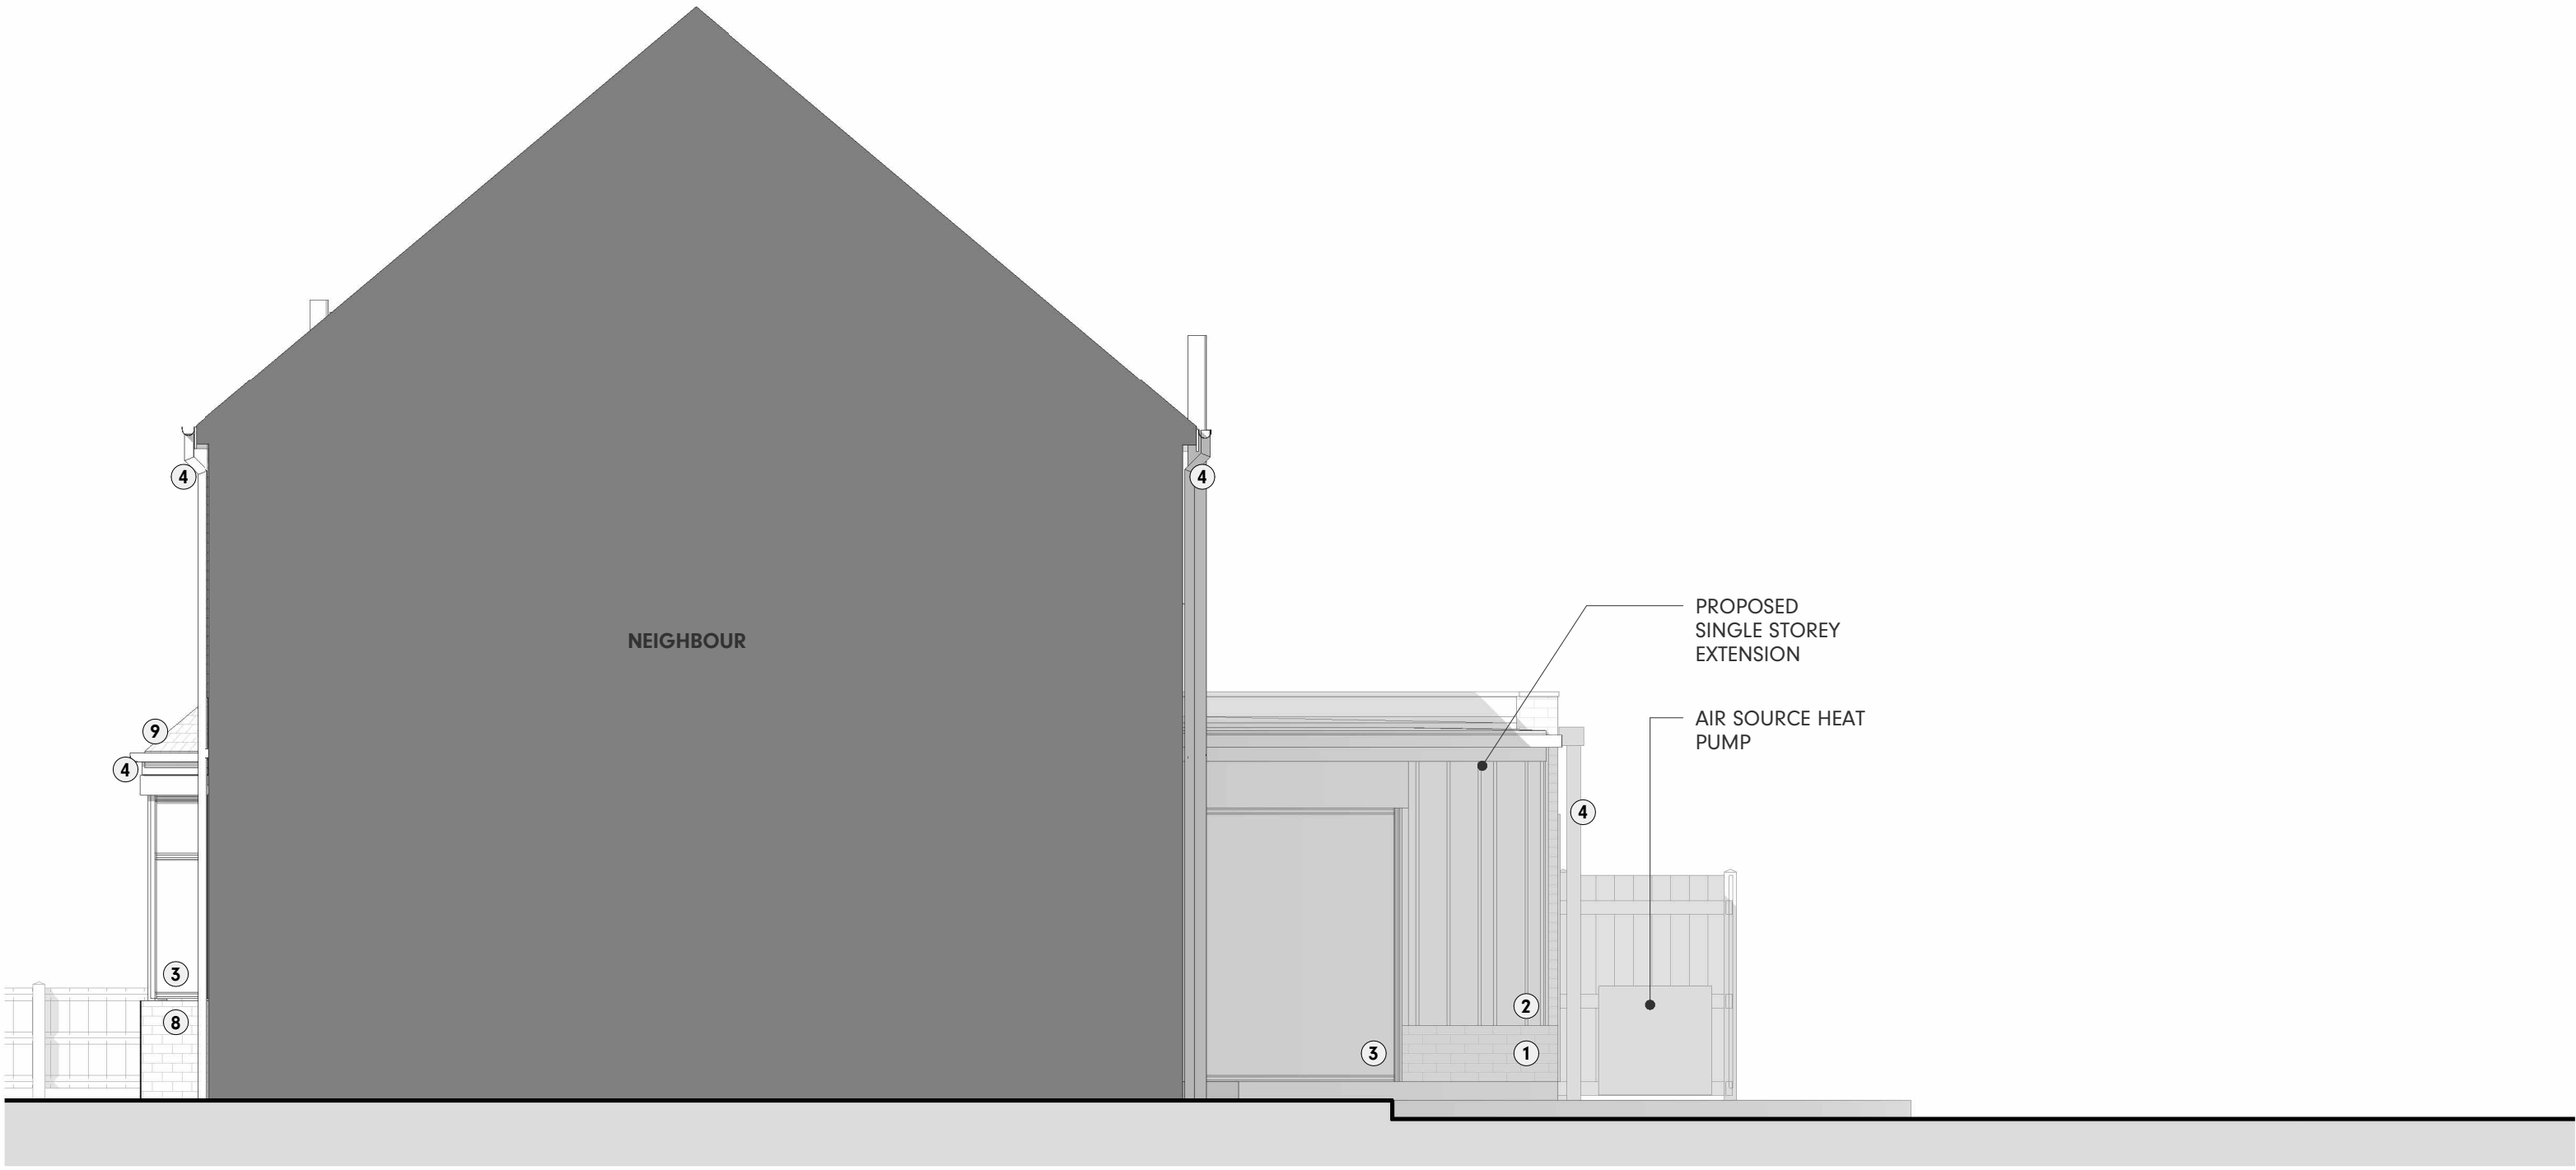

Proposed Side Elevation 02

1 : 50

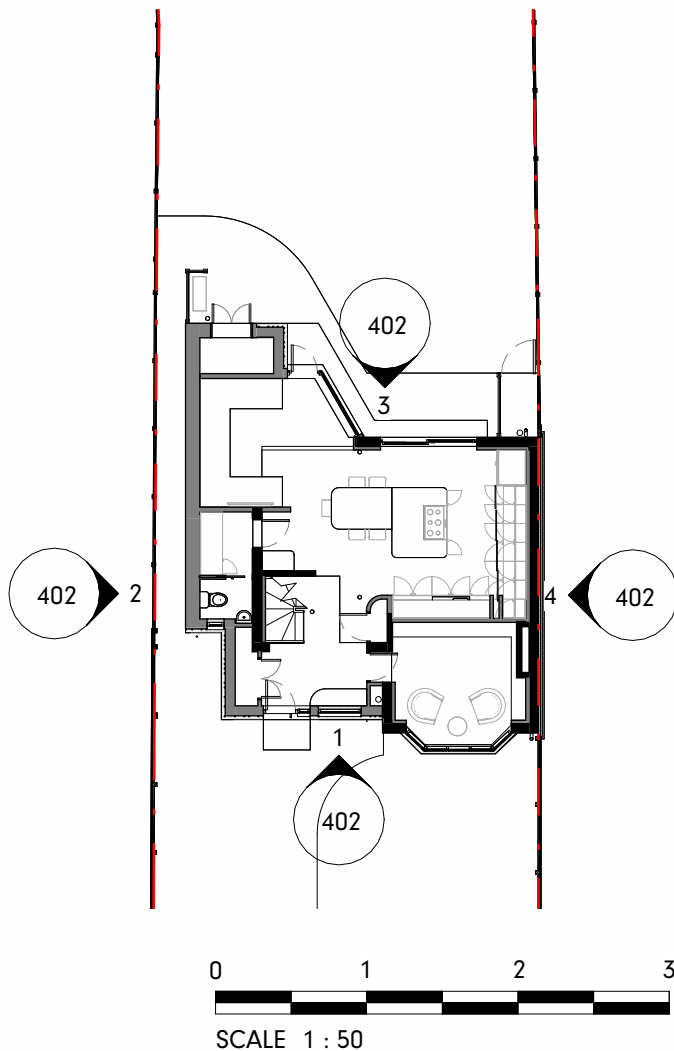

PLANNING		
Ref	Hazard Identification	Date
NOTEBOOK - ELEVATION MATERIAL LEGEND		
REF	DESCRIPTION	PRODUCT REF / COLOUR
1	PROPOSED BRICKWORK	IBSTOCK BIRTLEY OLDE ENGLISH IN MED GREY
2	PROPOSED STANDING SEAM METAL CLADDING	RAL 8004 OR SIMILIAR
3	PROPOSED ALUMINIUM GLAZING	TRIPLE GLAZED, RAL 8004 OR SIMILIAR
4	PROPOSED ALUMINIUM RW GOODS	RAL 8004 OR SIMILIAR
5	PROPOSED RENDER	OFF-WHITE
6	PROPOSED BRICKWORK FINISH	RED BRICKWORK TO MATCH EXISTING
7	PROPOSED ROOFLIGHT	BLACK ALUMINIUM
8	EXISTING BRICKWORK	DARK RED/ BROWN BRICKWORK
9	PROPOSED ROOFING	REDLAND ROSEMARY CLAY TILE OR SIMILIAR
10	PROPOSED FRONT DOOR	COMPOSITE ALUMINIUM DOOR, RAL 8004 OR SIMILIAR
11	PROPOSED REAR DOOR	SLIDING ALUMINIUM DOOR, RAL 8004 OR SIMILIAR
12	PROPOSED REAR DOOR	GLASS ALUMINIUM DOOR, RAL 8004 OR SIMILIAR
13	PROPOSED PLANT ROOM DOOR	TIMBER

This drawing is © Architecture Unknown Limited and is not to be copied, reproduced or re-distributed either in whole or in part without the prior written permission of the originator.

The originator shall have no responsibility for any liability, loss, cost, damage or expense arising from or relating to any use of this document other than for its intended purpose on this project.

This drawing shall be read in conjunction with all other relevant drawings, specifications and associated documentation. Any discrepancies, errors or omissions are to be reported to the originator before proceeding with work.

All dimensions are to be checked on site by the contractor prior to proceeding with any work.

AU? The Courtyard, Royal Mill 17 Redhill St Manchester, M4 5BA
architecturunknown.co.uk
info@architecturunknown.co.uk
0789 401 2780

Sheet: PROPOSED ELEVATIONS		
Client: SORAYA GILL		
Project: 7 BRAYTON AVENUE, M20 5LP		
Drawn by: PS	Date: MAR 2026	Size: A1
Checked by: AU	Date: MAR 2026	
Scale: As indicated	Drawing no: 25.204.402	Rev: P1