


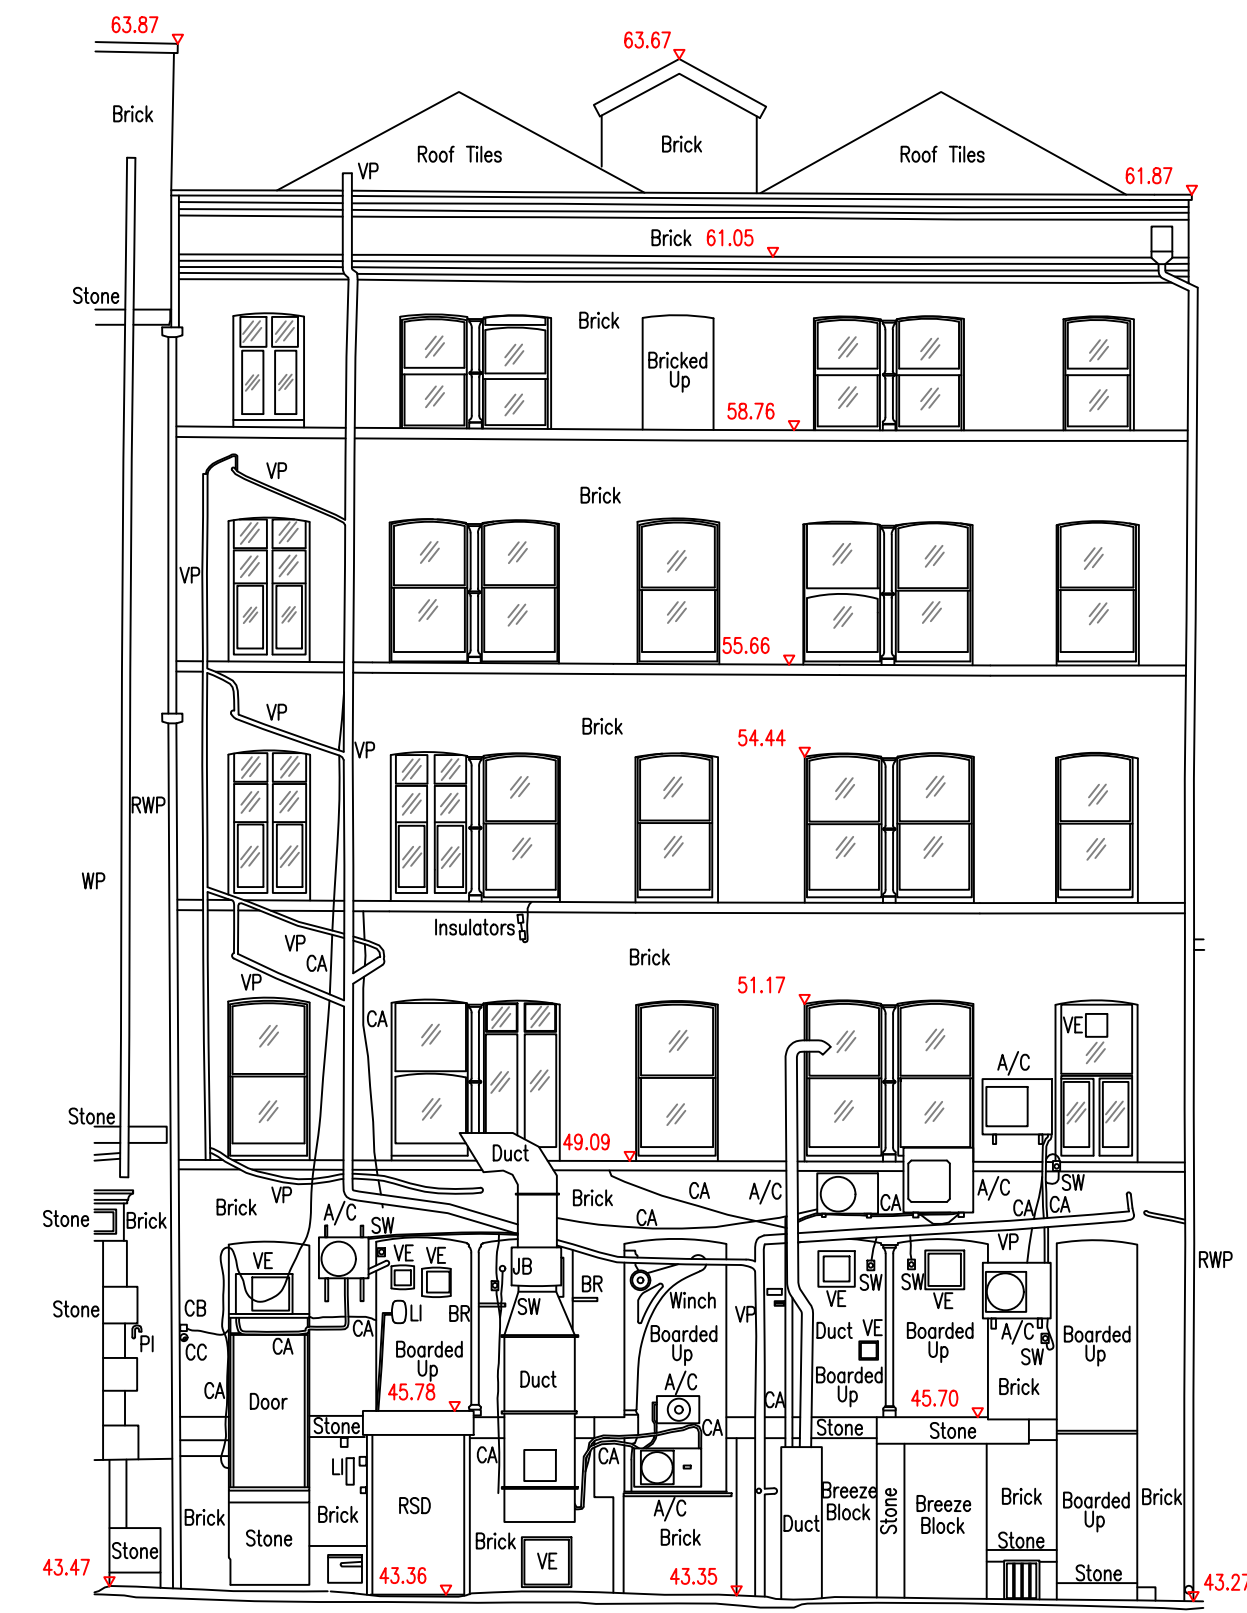

40.000m AOD
Elevation 1

Existing Front Elevation

0 2M 3M 5M



40.000m AOD
Elevation 2

Existing Rear Elevation

Scale 1:100 Drawing No. 07